


LEGEND

BUILDING ENVELOPE

APZ 25.8m

HAZARDOUS VEGETATION

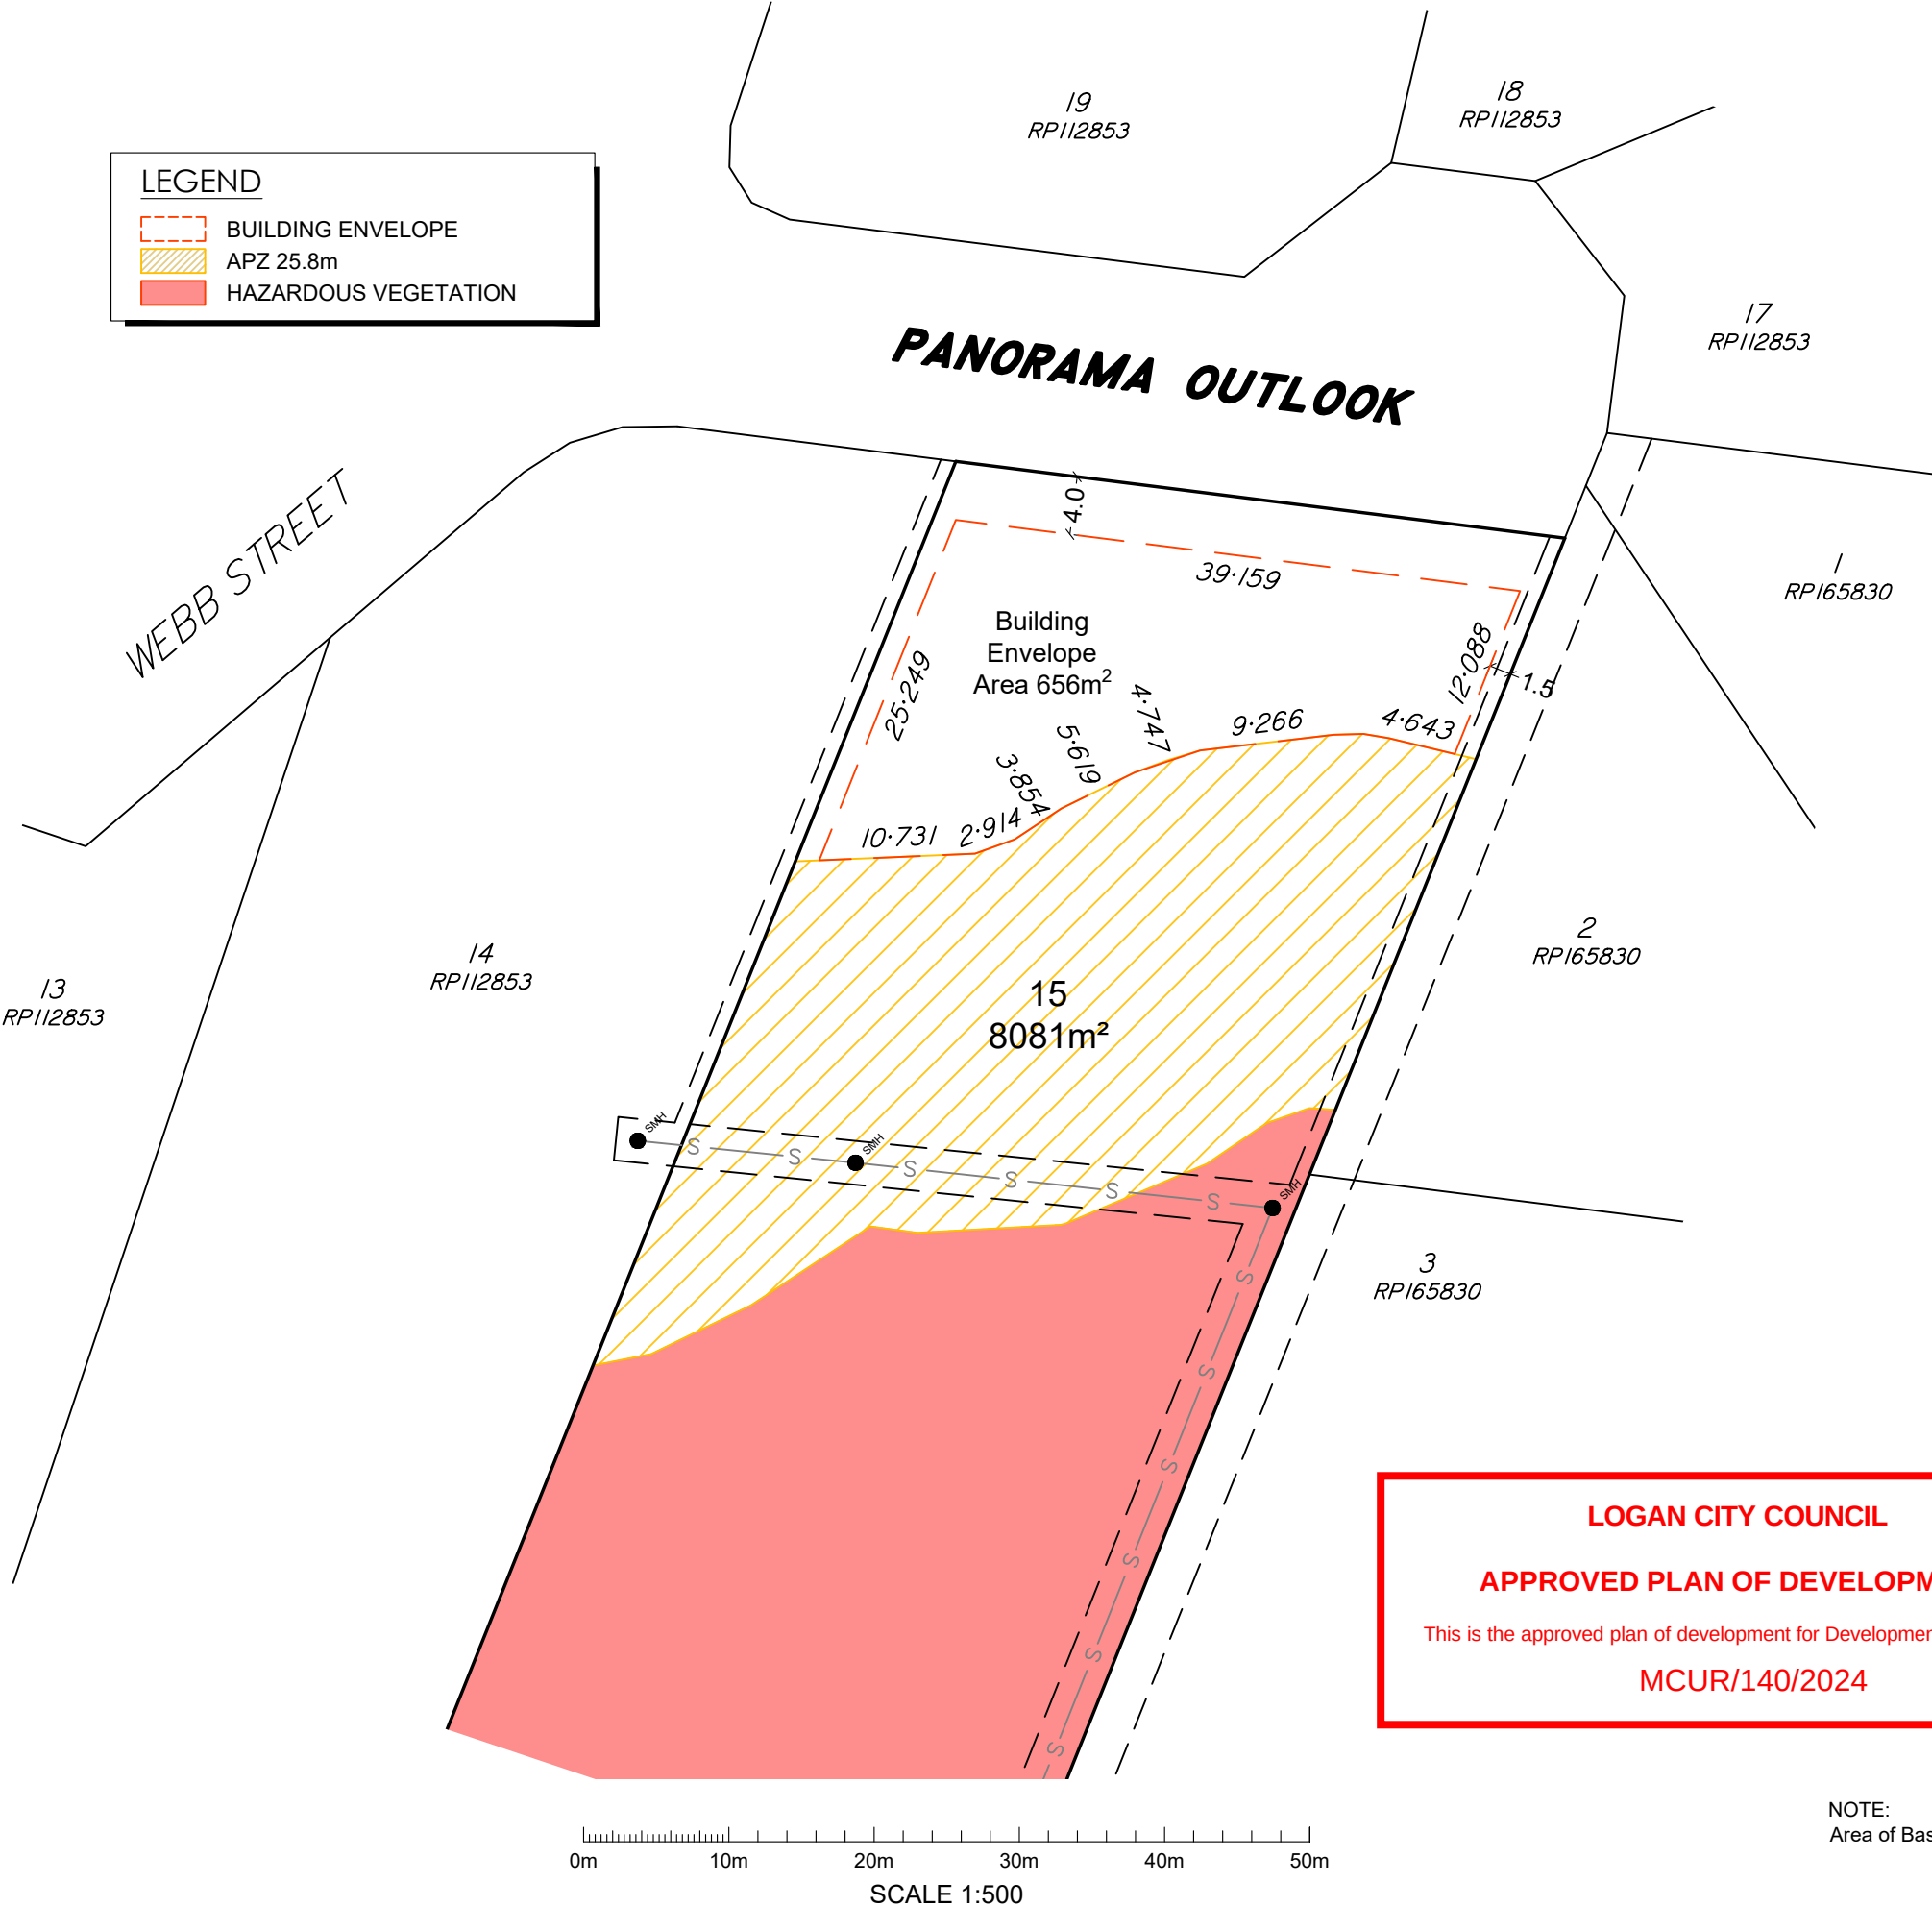

SOMERVILLE CONSULTANTS

TOWN PLANNERS,
SURVEYORS &
PROJECT MANAGERS

ABN 41 731 627 282 ACN 165 966 629

P

PO Box 1198 Springwood, 4127

Ph

07 3423 2066

E

roy@roysom.com.au

O

Unit 6 & 7 2898-2900 Logan Road, Underwood, QLD, 4119

Note

This plan has been created as an indicative site layout and is not to be taken as final information.

Existing House and/ or Structures shown on the site are indicative only. Position of buildings have been derived from aerial imagery.

Areas and Dimensions are approximate only and subject to field survey.

Position of services have been derived from DBYD information. No construction should be undertaken based on this information. Location of underground services need to be accurately located from field survey & information gathered from relevant authorities prior to the commencement of construction.

Contours derived from council records and are provided for information purposes only and may be subject to change from field survey.

The subject or neighbouring boundaries have not been located or marked as part of this plan. If required an identification survey may be undertaken to confirm the location of lot boundaries.

This plan is only conceptual and is not to be used as a sales plan. This plan is not to be used by any other person or corporation for any other purpose.

08	31/01/25	AMENDED PLANS	I.S
07	24/09/24	CLEARING PLANS	I.S
06	29/08/24	AMENDED BUILDING ENVELOPES	I.S
05	27/08/24	AMENDED BUILDING ENVELOPES	I.S
01	18/10/23	ORIGINAL ISSUE	J.K
ISSUE	DATE	REVISIONS	DRAWN

site info

Lot 14 on RP112853
1 Panorama Outlook, Slacks Creek,
QLD, 4127

project

sheet

Building Envelope Plan

client

SOUTH-EAST INVESTMENTS PTY LTD

date	03/02/2025	scale	1:500 (A3)
drawn	I.S	council	L.C.C
checked	T.S	surveyed	N/A

drawing no.

4827-08-3-5 Panorama Outlook-BLE

Note

This plan has been created as an indicative site layout and is not to be taken as final information.

Existing House and/ or Structures shown on the site are indicative only. Position of buildings have been derived from aerial imagery.

Areas and Dimensions are approximate only and subject to field survey.

Position of services have been derived from DBYD information. No construction should be undertaken based on this information. Location of underground services need to be accurately located from field survey & information gathered from relevant authorities prior to the commencement of construction.

Contours derived from council records and are provided for information purposes only and may be subject to change from field survey.

The subject or neighbouring boundaries have not been located or marked as part of this plan. If required an identification survey may be undertaken to confirm the location of lot boundaries.

This plan is only conceptual and is not to be used as a sales plan. This plan is not to be used by any other person or corporation for any other purpose.

08	31/01/25	AMENDED PLANS	I.S
07	24/09/24	CLEARING PLANS	I.S
06	29/08/24	AMENDED BUILDING ENVELOPES	I.S
05	27/08/24	AMENDED BUILDING ENVELOPES	I.S
01	18/10/23	ORIGINAL ISSUE	J.K
ISSUE	DATE	REVISIONS	DRAWN

site info

Lot 14 & 15 on RP112853
1 & 3-5 Panorama Outlook, Slacks
Creek, QLD, 4127

project

sheet

Building Envelope Plan

client

SOUTH-EAST INVESTMENTS PTY
LTD


date	03/02/2025	scale	1:500 (A3)
drawn	I.S	council	L.C.C
checked	T.S	surveyed	N/A

drawing no.

4827-08-1 Panorama Outlook-BLE

LEGEND

- BUILDING ENVELOPE
- APZ 25.8m
- HAZARDOUS VEGETATION

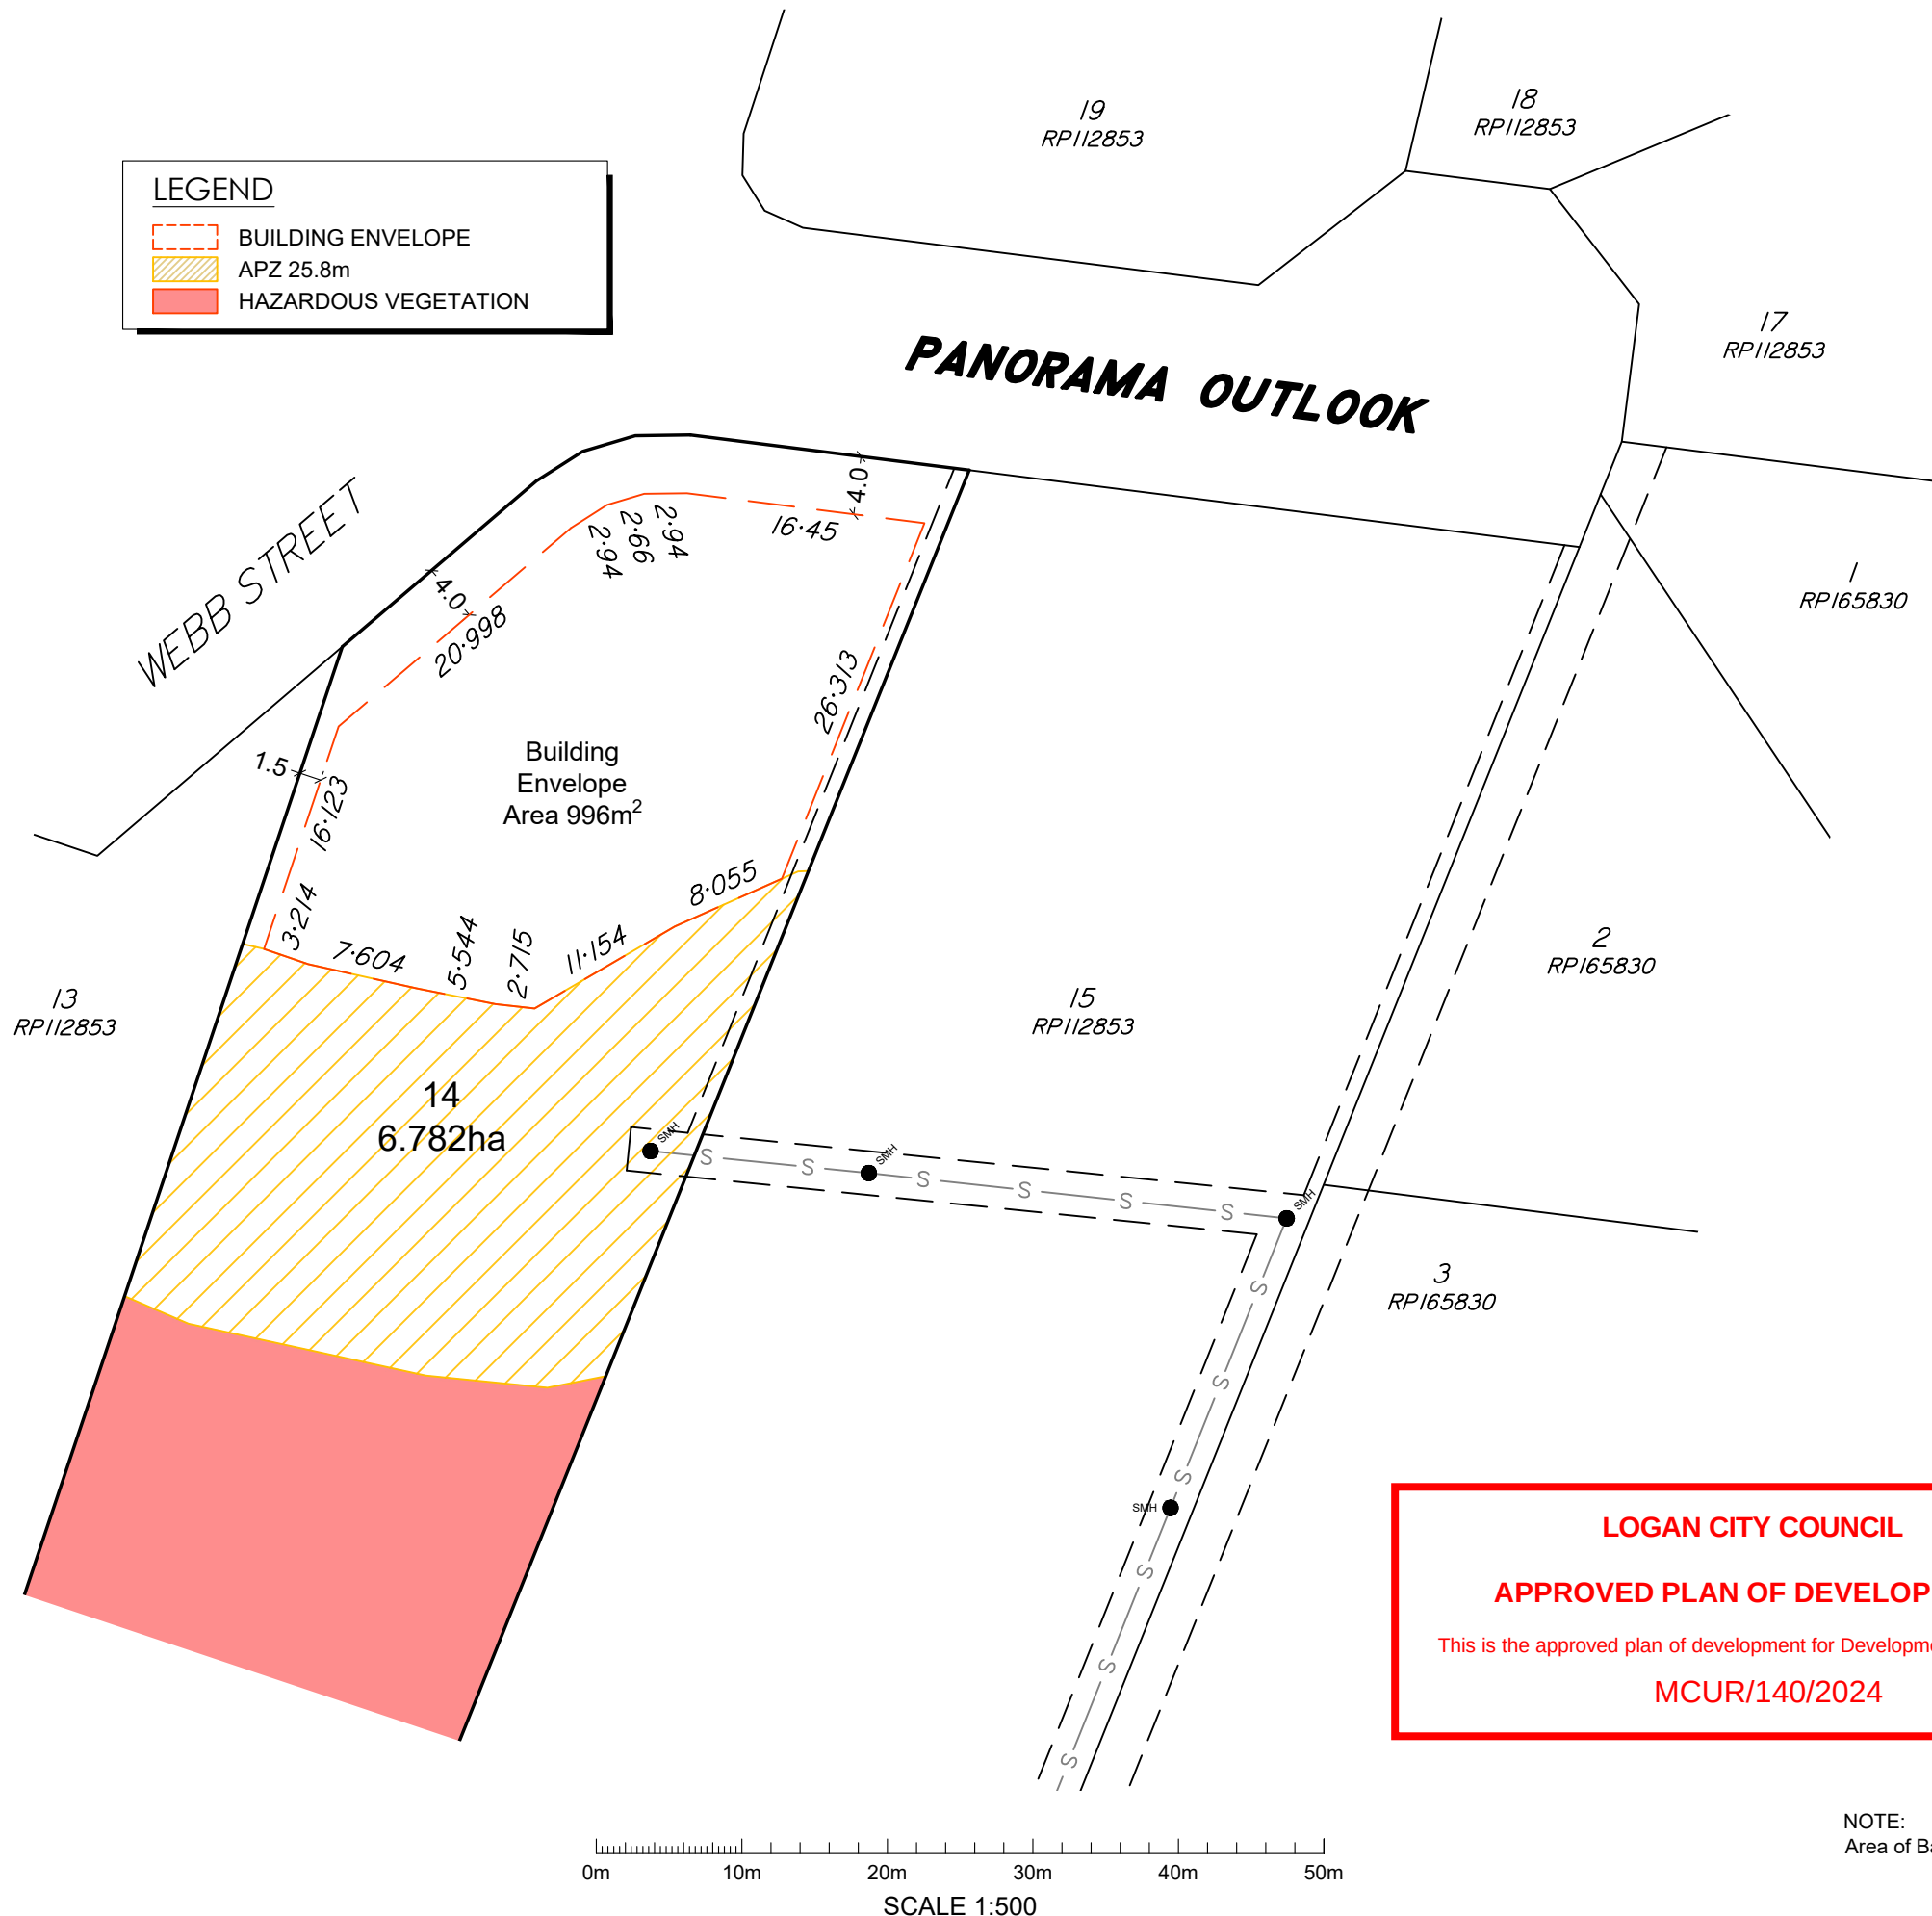

LOGAN CITY COUNCIL

APPROVED PLAN OF DEVELOPMENT

This is the approved plan of development for Development Application

MCUR/140/2024

NOTE:
Area of Base Parcel: 6.782ha

LOGAN CITY COUNCIL

APPROVED PLAN OF DEVELOPMENT

This is the approved plan of development for Development Application
MCUR/140/2024

PANORAMA OUTLOOK

WEBB STREET

153

14
6.782ha

15
8081m²

SCALE @ A3 - 1:200

ALL CONSTRUCTION TO BE IN ACCORDANCE WITH THE BUILDING CODE OF AUSTRALIA AND AS 1648.2-1999. DIMENSIONS ARE TO BE VERIFIED ON SITE BY CONTRACTORS PRIOR TO SET OUT AND CONSTRUCTION. DIMENSIONS TAKE PRECEDENCE OVER SCALE (DO NOT SCALE OFF PLAN). ALL TRADES TO CONFORM TO THE RELATIVE STANDARDS PERTAINING TO THEIR WORKS.
ALL RIGHTS RESERVED - THIS SET OF DRAWINGS IS COPYRIGHT. APART FROM USE BY THE PARTY TO WHOM THIS REPORT IS ADDRESSED FOR THE PURPOSE FOR WHICH IT WAS REQUESTED AND ANY FAIR DEALING AS PERMITTED UNDER THE COPYRIGHT ACT NO PART MAY BE USED, REPRODUCED OR COPIED BY ANY MEANS OR IN ANY FORM WITHOUT PRIOR PERMISSION OF ANG BUILDING DESIGN & DRAFTING.

ANG
BUILDING
DESIGN &
DRAFTING
- RESIDENTIAL
- COMMERCIAL
- INDUSTRIAL
angbuildingdesign@gmail.com
QBCC Lic. No. 1256289


PROPOSED RESIDENTIAL
DWELLINGS & AUX UNITS
CUSTOM DESIGNS
1, 3-5 PANORAMA OUTLOOK
SLACKS CREEK, QLD.

DATE: 23/01/2025
DRAWN: NG

JOB NUMBER :
202412121

PROPOSED SITE
PLAN

PRELIMINARY
1

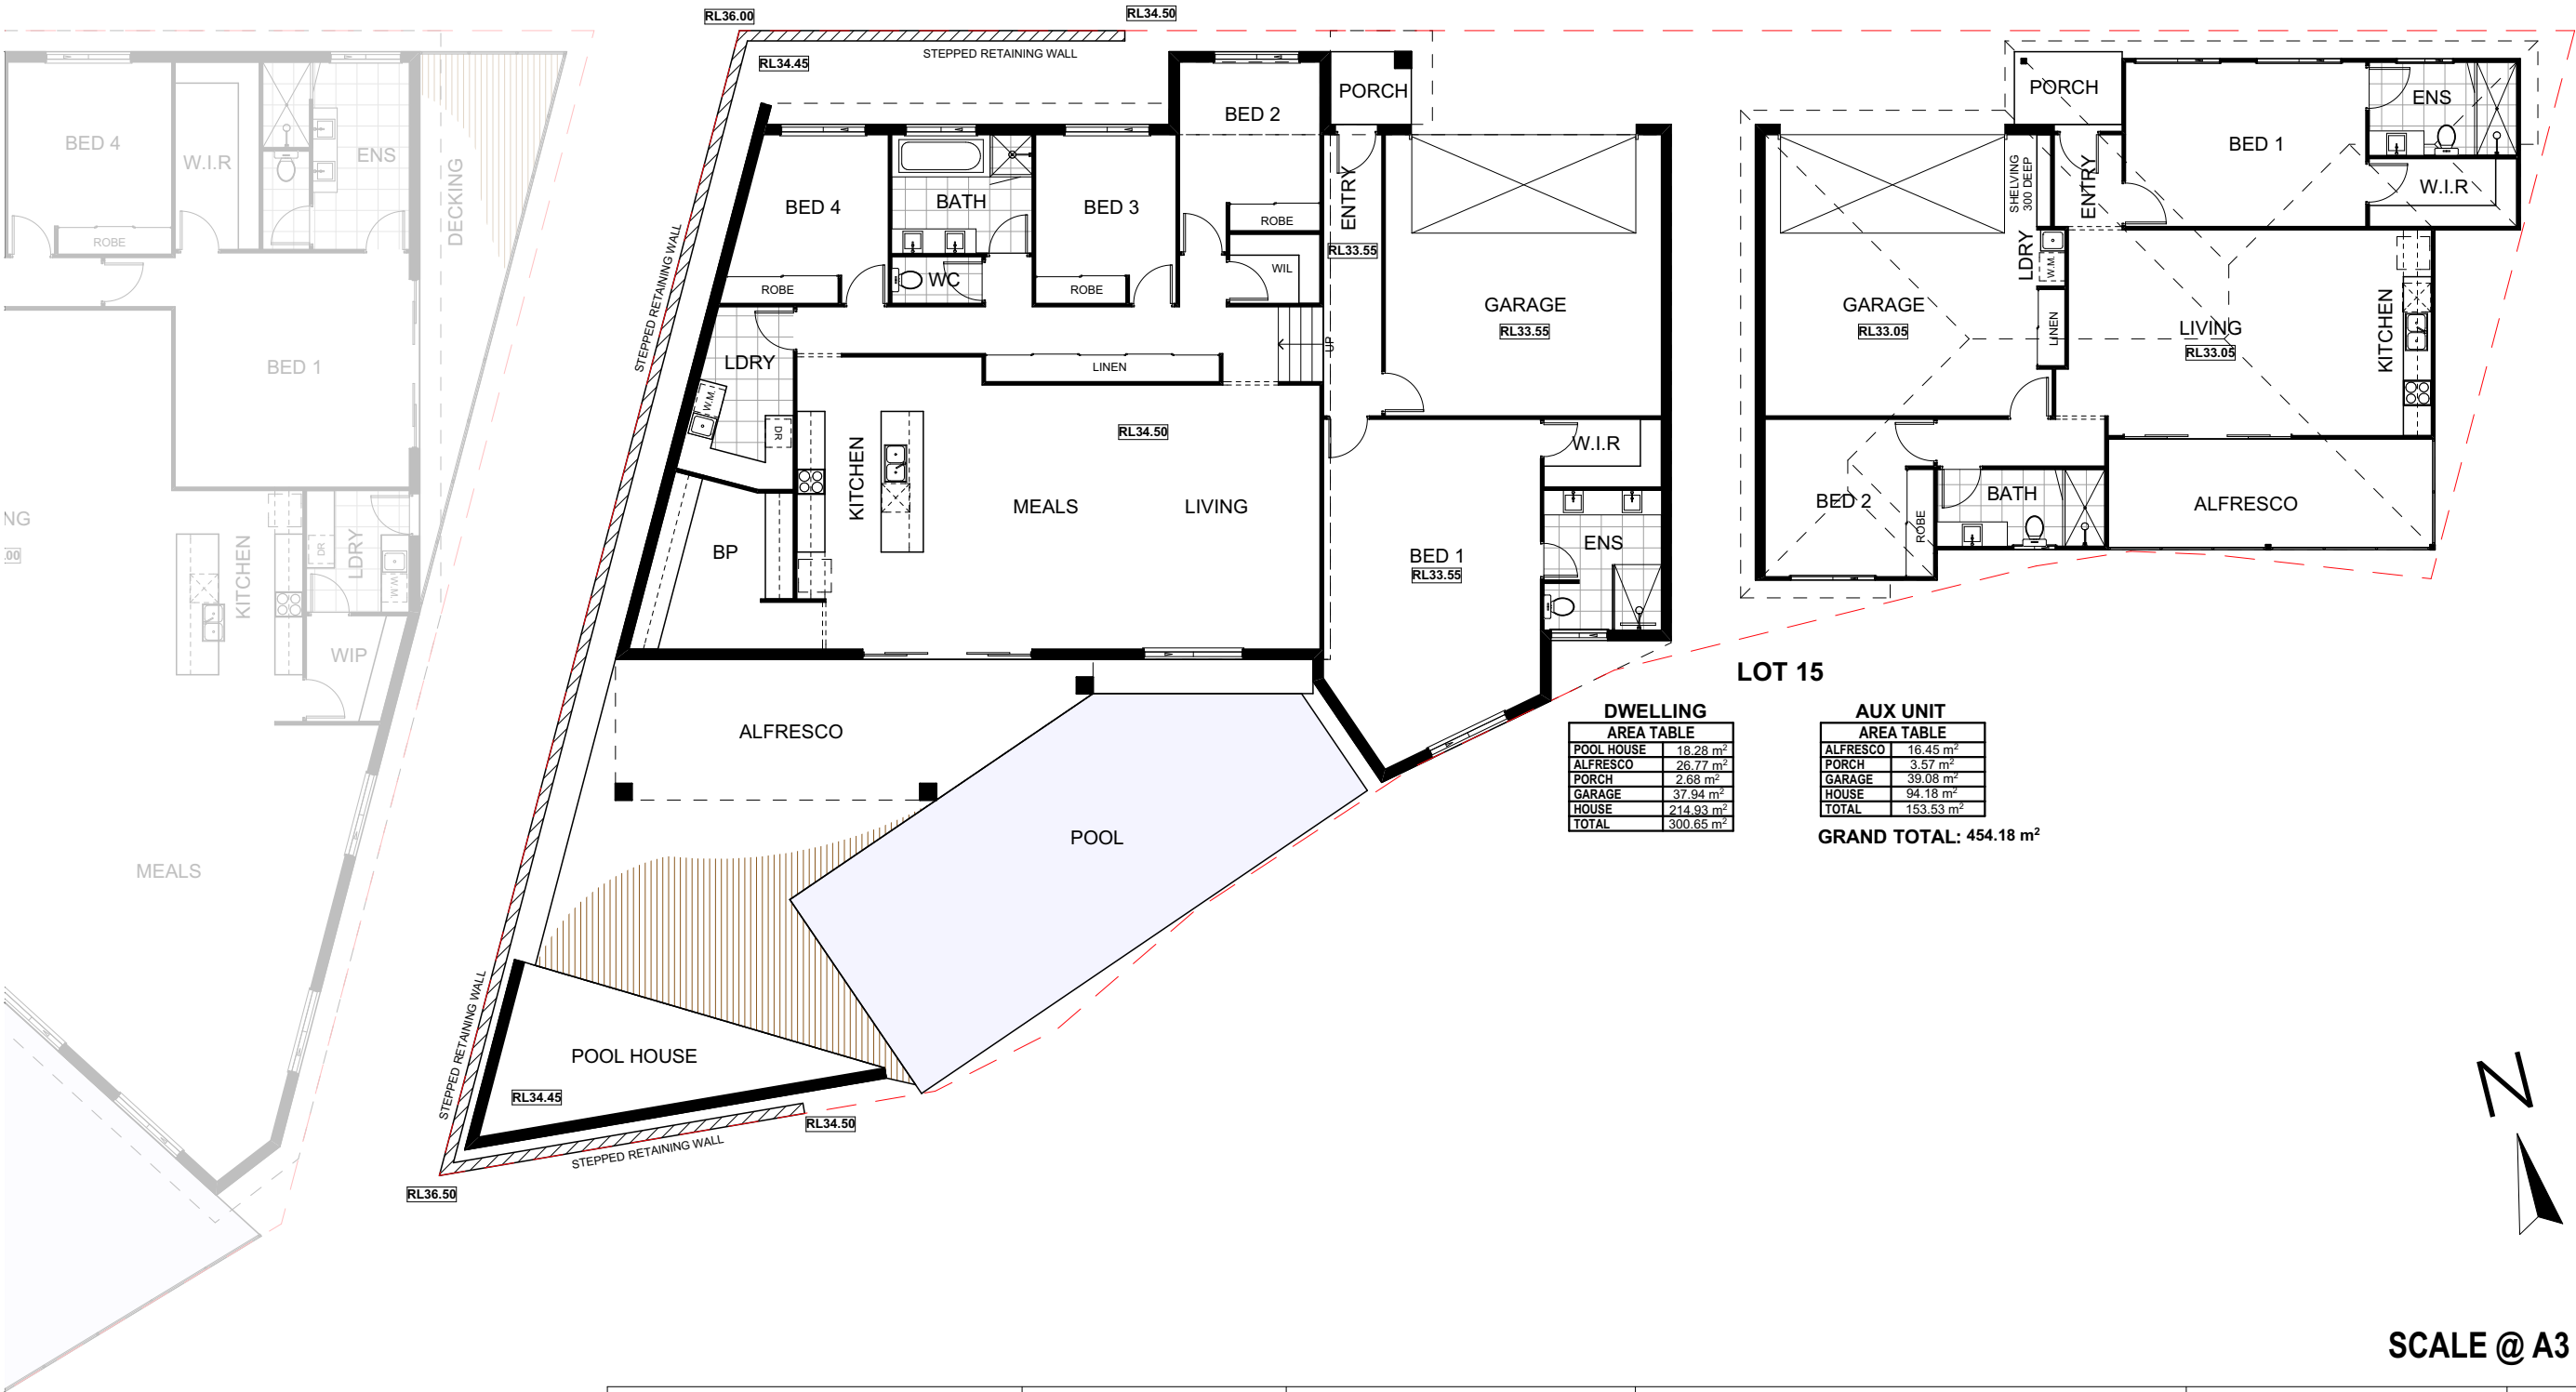

SCALE @ A3 - 1:150

ALL CONSTRUCTION TO BE IN ACCORDANCE WITH THE BUILDING CODE OF AUSTRALIA AND AS 1648.2-1999. DIMENSIONS ARE TO BE VERIFIED ON SITE BY CONTRACTORS PRIOR TO SET OUT AND CONSTRUCTION. DIMENSIONS TAKE PRECEDENCE OVER SCALE (DO NOT SCALE OFF PLAN). ALL TRADES TO CONFORM TO THE RELATIVE STANDARDS PERTAINING TO THEIR WORKS.
ALL RIGHTS RESERVED - THIS SET OF DRAWINGS IS COPYRIGHT. APART FROM USE BY THE PARTY TO WHOM THIS REPORT IS ADDRESSED FOR THE PURPOSE FOR WHICH IT WAS REQUESTED AND ANY FAIR DEALING AS PERMITTED UNDER THE COPYRIGHT ACT NO PART MAY BE USED, REPRODUCED OR COPIED BY ANY MEANS OR IN ANY FORM WITHOUT PRIOR PERMISSION OF ANG BUILDING DESIGN & DRAFTING.

ANG BUILDING DESIGN & DRAFTING
- RESIDENTIAL
- COMMERCIAL
- INDUSTRIAL
angbuildingdesign@gmail.com
QBCC Lic. No. 1256289

PROPOSED RESIDENTIAL DWELLINGS & AUX UNITS
CUSTOM DESIGNS
1, 3-5 PANORAMA OUTLOOK SLACKS CREEK, QLD.

DATE: 23/01/2025
DRAWN: NG

JOB NUMBER :
202412121

GROUND FLOOR
PRELIMINARY
3

LOGAN CITY COUNCIL

APPROVED PLAN OF DEVELOPMENT

This is the approved plan of development for Development Application

MCUR/140/2024



SCALE @ A3 - 1:150

ALL CONSTRUCTION TO BE IN ACCORDANCE WITH THE BUILDING CODE OF AUSTRALIA AND AS 1648.2-1999. DIMENSIONS ARE TO BE VERIFIED ON SITE BY CONTRACTORS PRIOR TO SET OUT AND CONSTRUCTION. DIMENSIONS TAKE PRECEDENCE OVER SCALE (DO NOT SCALE OFF PLAN). ALL TRADES TO CONFORM TO THE RELATIVE STANDARDS PERTAINING TO THEIR WORKS. ALL RIGHTS RESERVED - THIS SET OF DRAWINGS IS COPYRIGHT. APART FROM USE BY THE PARTY TO WHOM THIS REPORT IS ADDRESSED FOR THE PURPOSE FOR WHICH IT WAS REQUESTED AND ANY FAIR DEALING AS PERMITTED UNDER THE COPYRIGHT ACT NO PART MAY BE USED, REPRODUCED OR COPIED BY ANY MEANS OR IN ANY FORM WITHOUT PRIOR PERMISSION OF ANG BUILDING DESIGN & DRAFTING.


ANG BUILDING DESIGN & DRAFTING
- RESIDENTIAL
- COMMERCIAL
- INDUSTRIAL
angbuildingdesign@gmail.com
QBCC Lic. No. 1256289

PROPOSED RESIDENTIAL DWELLINGS & AUX UNITS
CUSTOM DESIGNS
1, 3-5 PANORAMA OUTLOOK SLACKS CREEK, QLD.

DATE: 23/01/2025
DRAWN: NG


JOB NUMBER :
202412121

GROUND FLOOR
PRELIMINARY
2

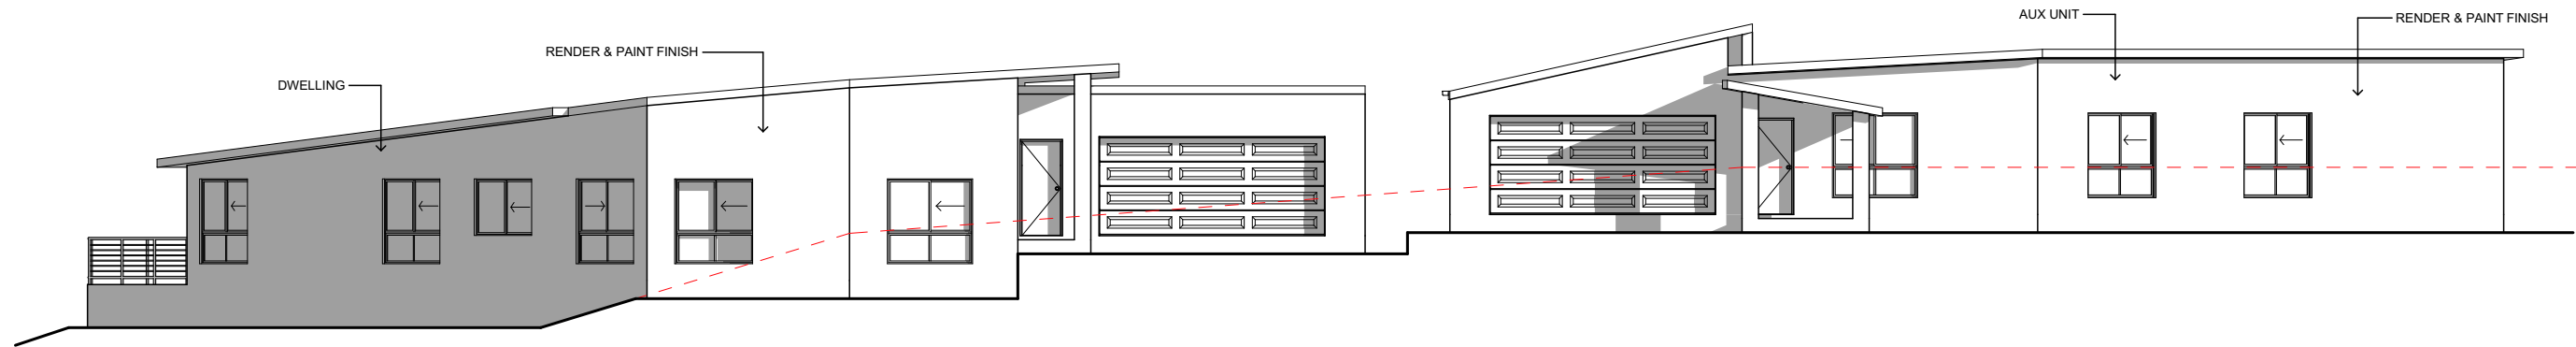


NORTH ELEVATION

1:150

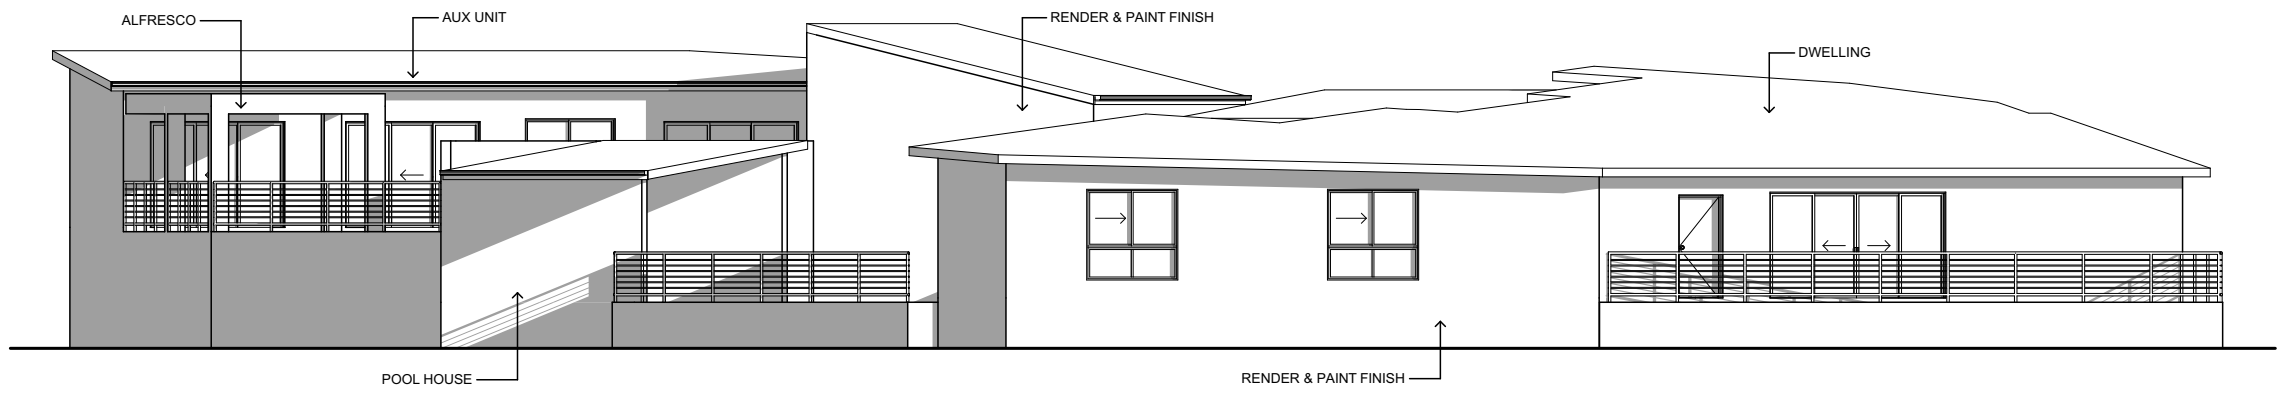


EAST ELEVATION

1:150

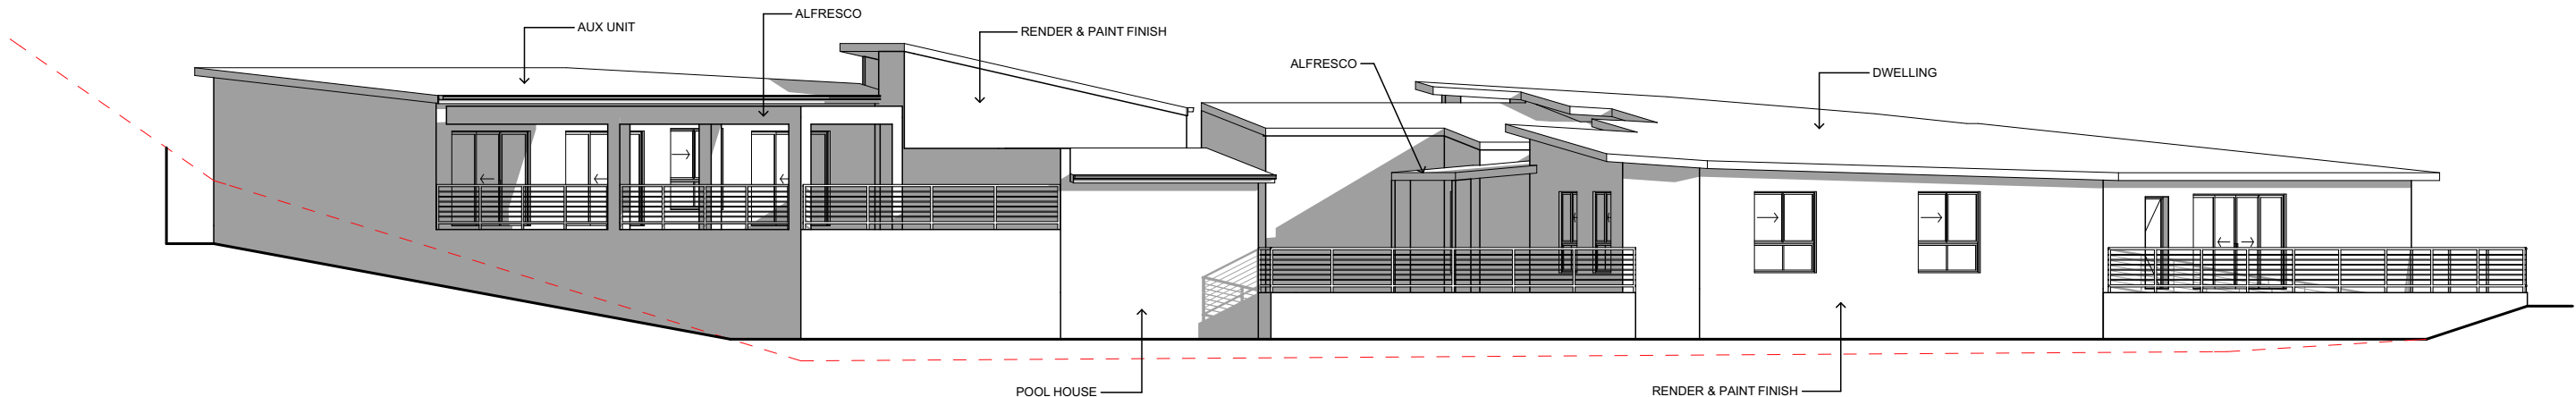

SOUTH ELEVATION

1:150

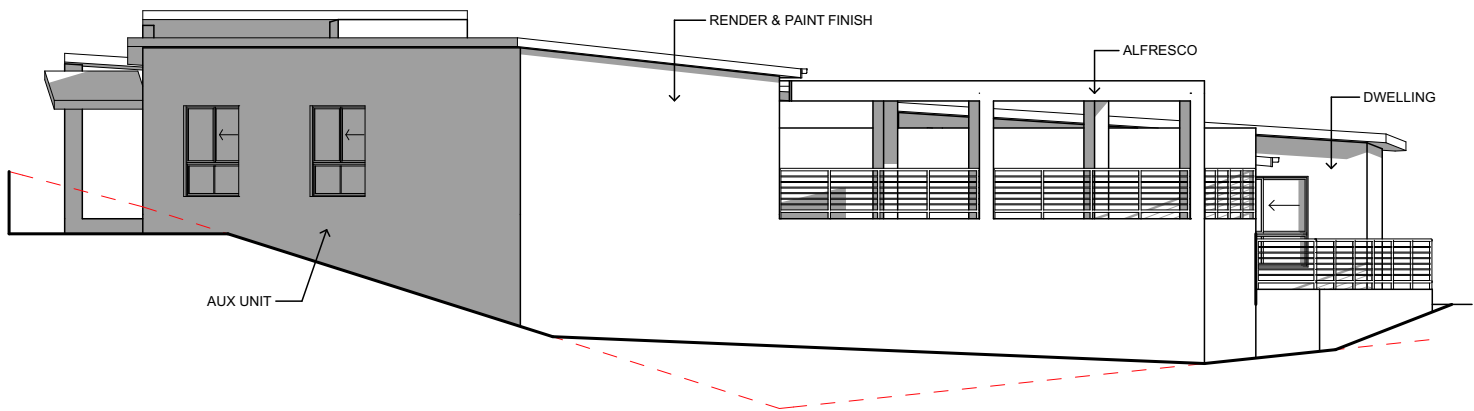

WEST ELEVATION

1:150

SCALE @ A3 - AS SHOWN

LOT 14

LOGAN CITY COUNCIL
APPROVED PLAN OF DEVELOPMENT
This is the approved plan of development for Development Application
MCUR/140/2024


ALL CONSTRUCTION TO BE IN ACCORDANCE WITH THE BUILDING CODE OF AUSTRALIA AND AS 1648.2-1999. DIMENSIONS ARE TO BE VERIFIED ON SITE BY CONTRACTORS PRIOR TO SET OUT AND CONSTRUCTION. DIMENSIONS TAKE PRECEDENCE OVER SCALE (DO NOT SCALE OFF PLAN). ALL TRADES TO CONFORM TO THE RELATIVE STANDARDS PERTAINING TO THEIR WORKS. ALL RIGHTS RESERVED - THIS SET OF DRAWINGS IS COPYRIGHT. APART FROM USE BY THE PARTY TO WHOM THIS REPORT IS ADDRESSED FOR THE PURPOSE FOR WHICH IT WAS REQUESTED AND ANY FAIR DEALING AS PERMITTED UNDER THE COPYRIGHT ACT NO PART MAY BE USED, REPRODUCED OR COPIED BY ANY MEANS OR IN ANY FORM WITHOUT PRIOR PERMISSION OF ANG BUILDING DESIGN & DRAFTING.

ANG
BUILDING
DESIGN &
DRAFTING
- RESIDENTIAL
- COMMERCIAL
- INDUSTRIAL
angbuildingdesign@gmail.com
QBCC Lic. No. 1256289

PROPOSED RESIDENTIAL
DWELLINGS & AUX UNITS
CUSTOM DESIGNS
1, 3-5 PANORAMA OUTLOOK
SLACKS CREEK, QLD.


DATE: 23/01/2025
DRAWN: NG
JOB NUMBER :
202412121

ELEVATIONS
PRELIMINARY
4

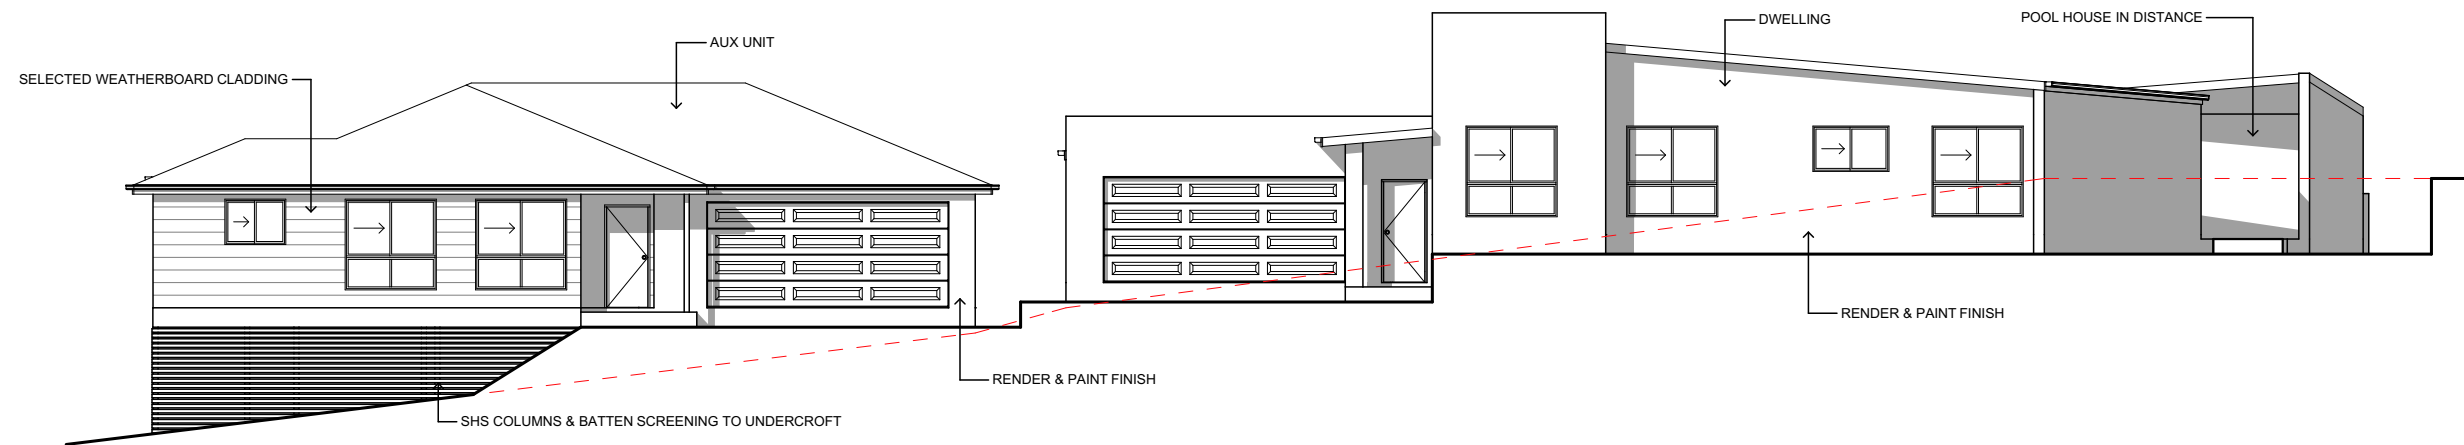


NORTH ELEVATION

1:150

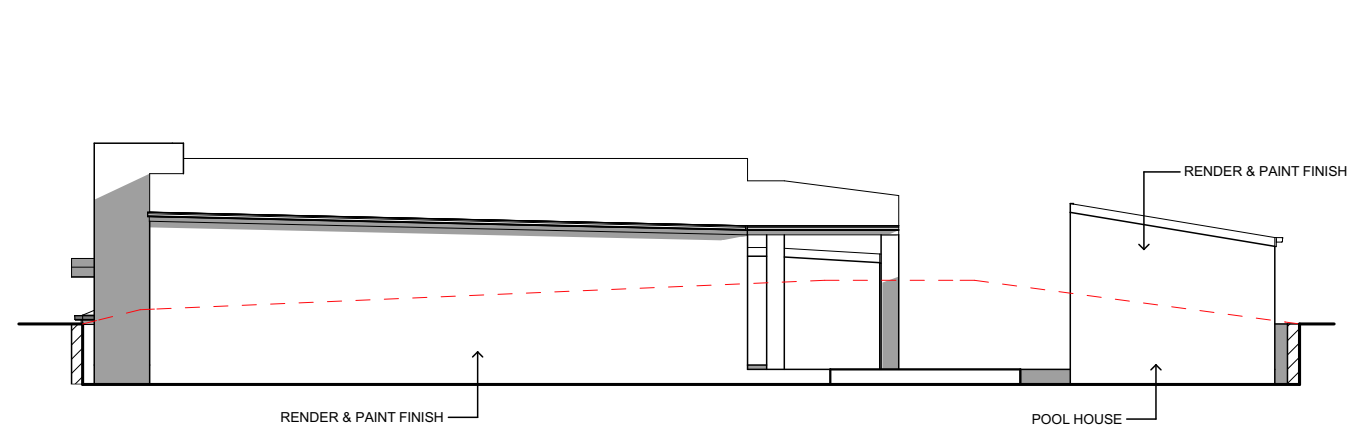


WEST ELEVATION

1:150

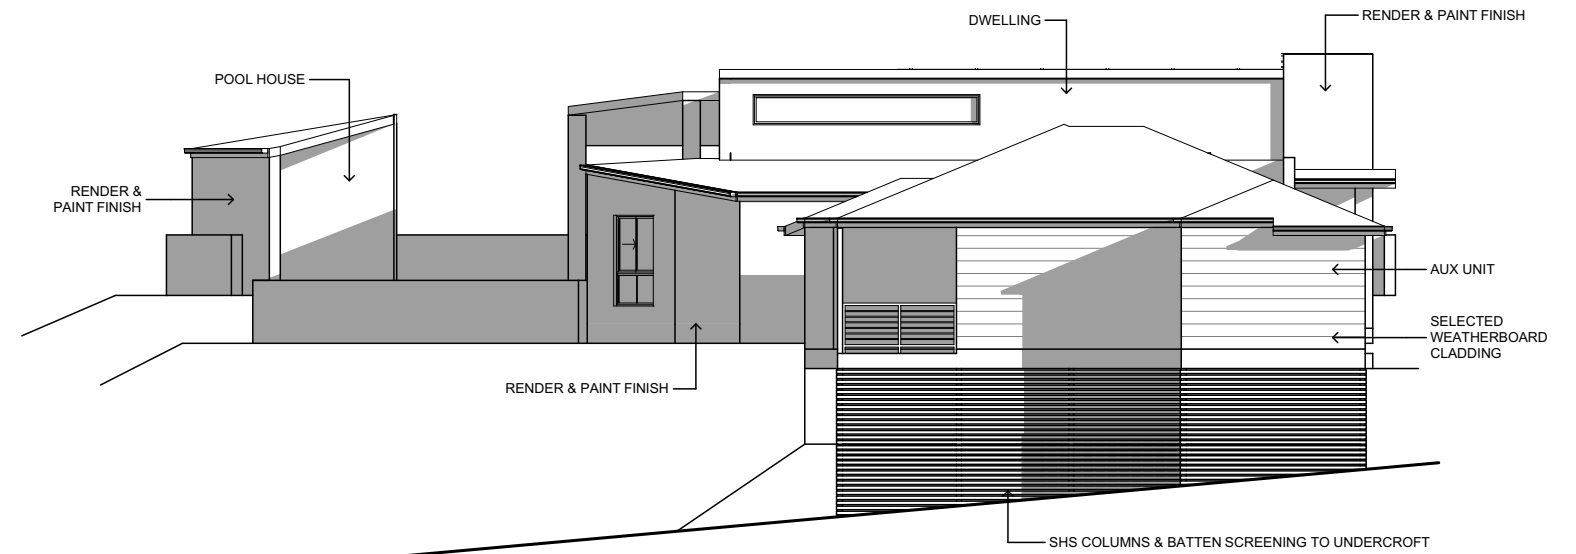

EAST ELEVATION

1:150

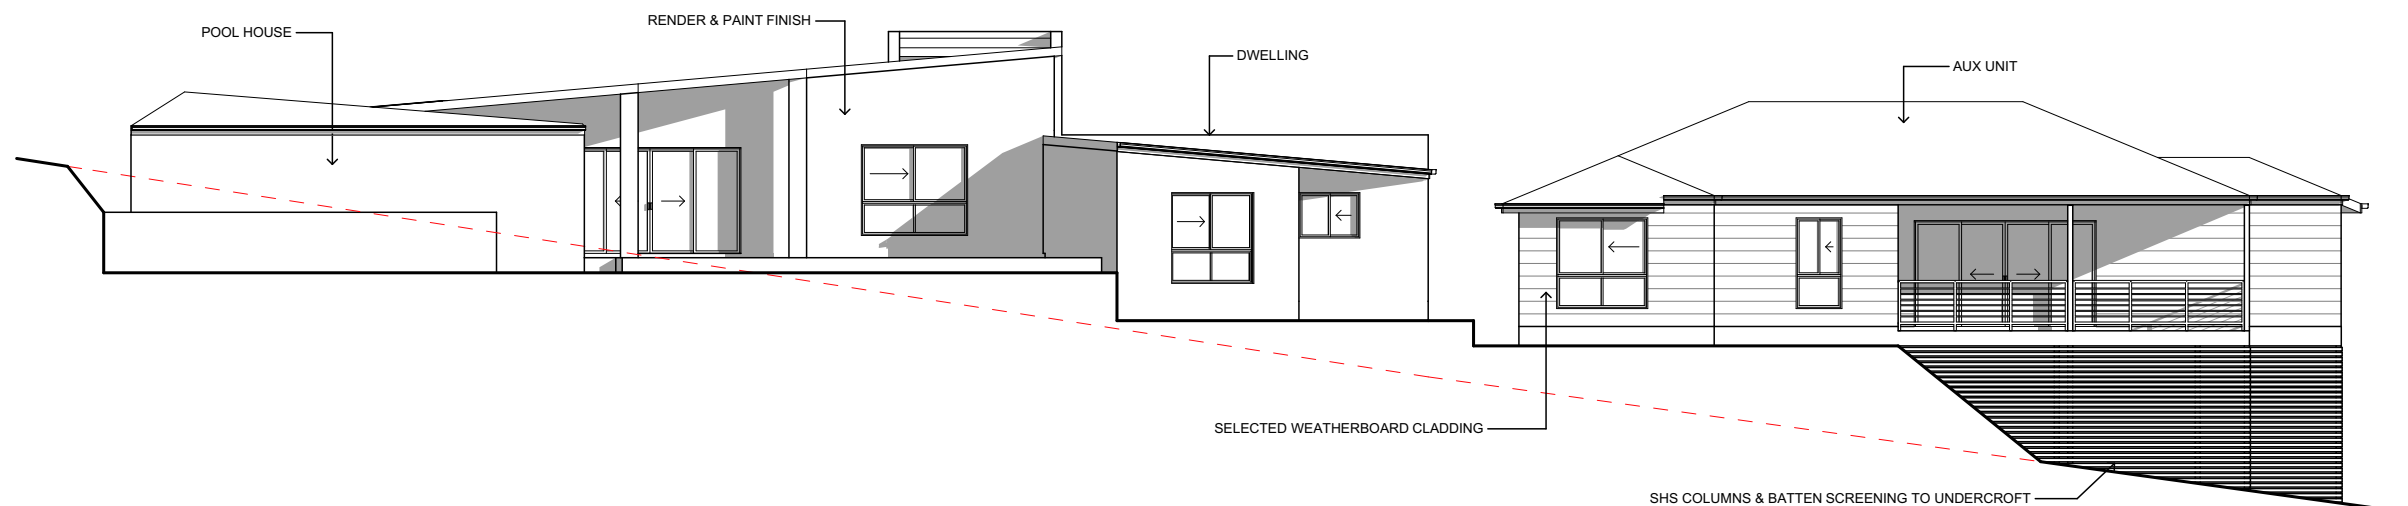

SOUTH ELEVATION

1:150

LOT 15

SCALE @ A3 - AS SHOWN

LOGAN CITY COUNCIL

APPROVED PLAN OF DEVELOPMENT

This is the approved plan of development for Development Application

MCUR/140/2024

ALL CONSTRUCTION TO BE IN ACCORDANCE WITH THE BUILDING CODE OF AUSTRALIA AND AS 1648.2-1999. DIMENSIONS ARE TO BE VERIFIED ON SITE BY CONTRACTORS PRIOR TO SET OUT AND CONSTRUCTION. DIMENSIONS TAKE PRECEDENCE OVER SCALE (DO NOT SCALE OFF PLAN). ALL TRADES TO CONFORM TO THE RELATIVE STANDARDS PERTAINING TO THEIR WORKS. ALL RIGHTS RESERVED - THIS SET OF DRAWINGS IS COPYRIGHT. APART FROM USE BY THE PARTY TO WHOM THIS REPORT IS ADDRESSED FOR THE PURPOSE FOR WHICH IT WAS REQUESTED AND ANY FAIR DEALING AS PERMITTED UNDER THE COPYRIGHT ACT NO PART MAY BE USED, REPRODUCED OR COPIED BY ANY MEANS OR IN ANY FORM WITHOUT PRIOR PERMISSION OF ANG BUILDING DESIGN & DRAFTING.

**ANG
BUILDING
DESIGN &
DRAFTING**
- RESIDENTIAL
- COMMERCIAL
- INDUSTRIAL

angbuildingdesign@gmail.com

QBCC Lic. No. 1256289

**PROPOSED RESIDENTIAL
DWELLINGS & AUX UNITS
CUSTOM DESIGNS**

**1, 3-5 PANORAMA OUTLOOK
SLACKS CREEK, QLD.**

DATE: 23/01/2025

DRAWN: NG

**JOB NUMBER :
202412121**

ELEVATIONS

**PRELIMINARY
5**

Note

This plan has been created as an indicative site layout and is not to be taken as final information.

Existing House and/ or Structures shown on the site are indicative only. Position of buildings have been derived from aerial imagery.

Areas and Dimensions are approximate only and subject to field survey.

Position of services have been derived from DBYD information. No construction should be undertaken based on this information. Location of underground services need to be accurately located from field survey & information gathered from relevant authorities prior to the commencement of construction.

Contours derived from council records and are provided for information purposes only and may be subject to change from field survey.

The subject or neighbouring boundaries have not been located or marked as part of this plan. If required an identification survey may be undertaken to confirm the location of lot boundaries.

This plan is only conceptual and is not to be used as a sales plan. This plan is not to be used by any other person or corporation for any other purpose.

08	31/01/25	AMENDED PLANS	I.S
07	24/09/24	CLEARING PLANS	I.S
06	29/08/24	AMENDED BUILDING ENVELOPES	I.S
05	27/08/24	AMENDED BUILDING ENVELOPES	I.S
01	18/10/23	ORIGINAL ISSUE	J.K
ISSUE	DATE	REVISIONS	DRAWN

site info

Lot 14 & 15 on RP112853
1 & 3-5 Panorama Outlook, Slacks
Creek, QLD, 4127

project

sheet

Easement Plan


client

SOUTH-EAST INVESTMENTS PTY
LTD

date	03/02/2025	scale	1:1000 (A3)
drawn	I.S	council	L.C.C
checked	T.S	surveyed	N/A

drawing no.

4827-08-1 Panorama Outlook-EBDY

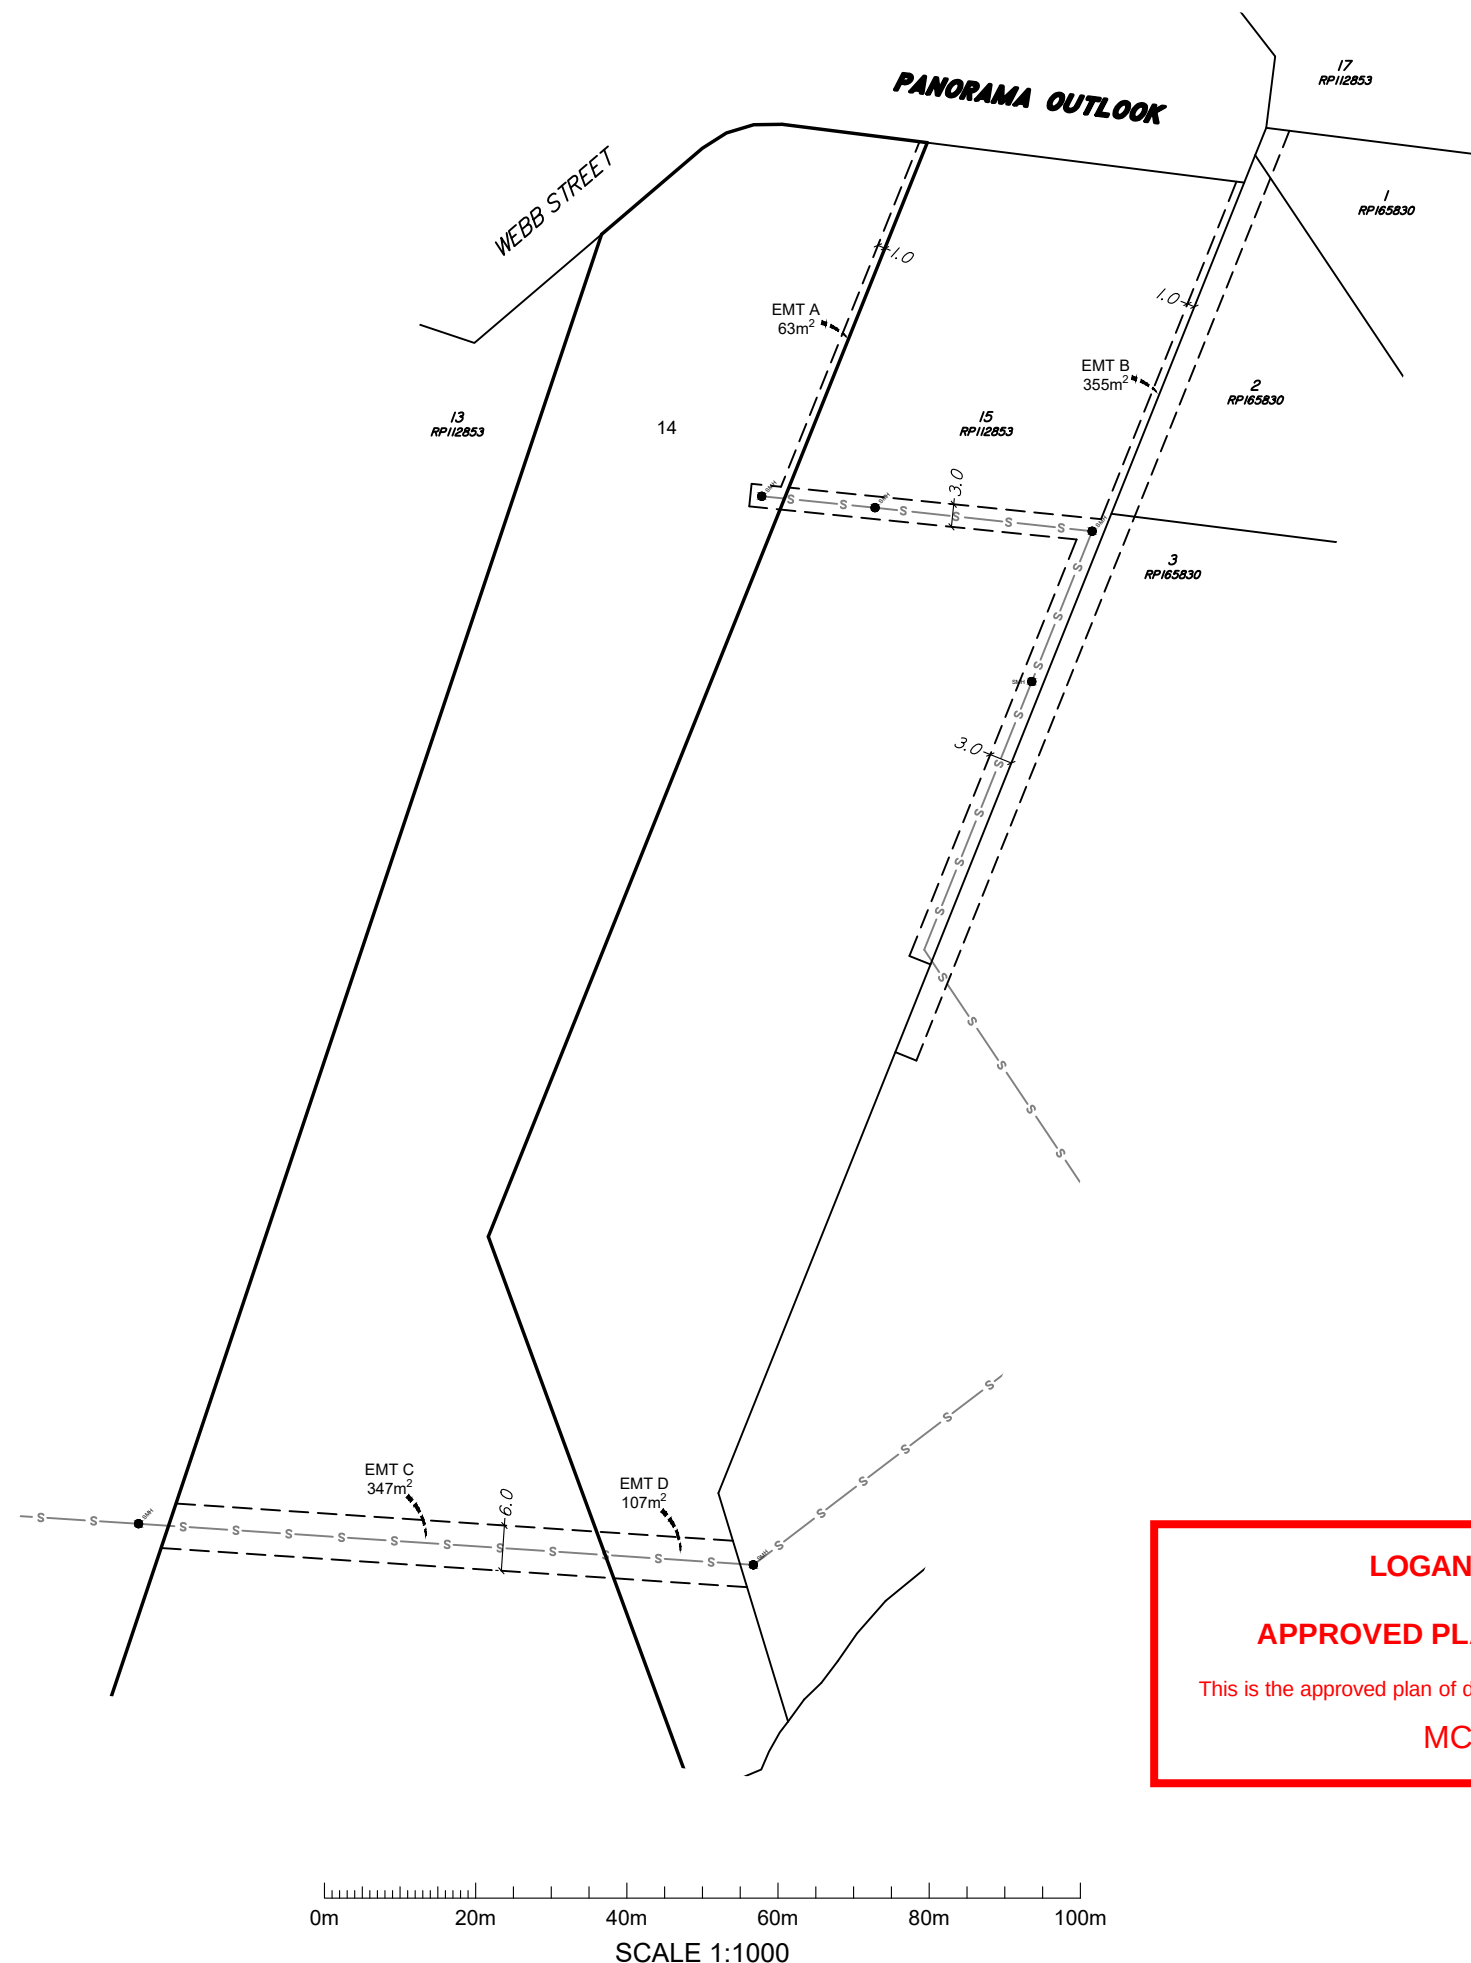

LOGAN CITY COUNCIL

APPROVED PLAN OF DEVELOPMENT

This is the approved plan of development for Development Application

MCUR/140/2024

NOTE:
Area of Base Parcel: 6.782ha

Note

This plan has been created as an indicative site layout and is not to be taken as final information.

Existing House and/ or Structures shown on the site are indicative only. Position of buildings have been derived from aerial imagery.

Areas and Dimensions are approximate only and subject to field survey.

Position of services have been derived from DBYD information. No construction should be undertaken based on this information. Location of underground services need to be accurately located from field survey & information gathered from relevant authorities prior to the commencement of construction.

Contours derived from council records and are provided for information purposes only and may be subject to change from field survey.

The subject or neighbouring boundaries have not been located or marked as part of this plan. If required an identification survey may be undertaken to confirm the location of lot boundaries.

This plan is only conceptual and is not to be used as a sales plan. This plan is not to be used by any other person or corporation for any other purpose.

08	31/01/25	AMENDED PLANS	I.S
07	24/09/24	CLEARING PLANS	I.S
06	29/08/24	AMENDED BUILDING ENVELOPES	I.S
05	27/08/24	AMENDED BUILDING ENVELOPES	I.S
01	18/10/23	ORIGINAL ISSUE	J.K
ISSUE	DATE	REVISIONS	DRAWN

legend

	Primary Vegetation Overlay
	Clearing

site info

Lot 14 & 15 on RP112853
1 & 3-5 Panorama Outlook, Slacks
Creek, QLD, 4127

project

sheet

Primary Vegetation Clearing


client

SOUTH-EAST INVESTMENTS PTY
LTD

date	03/02/2025	scale	1:500 (A3)
drawn	I.S	council	L.C.C
checked	T.S	surveyed	N/A

drawing no.

4827-08-1 Panorama Outlook-Primary Vegetation

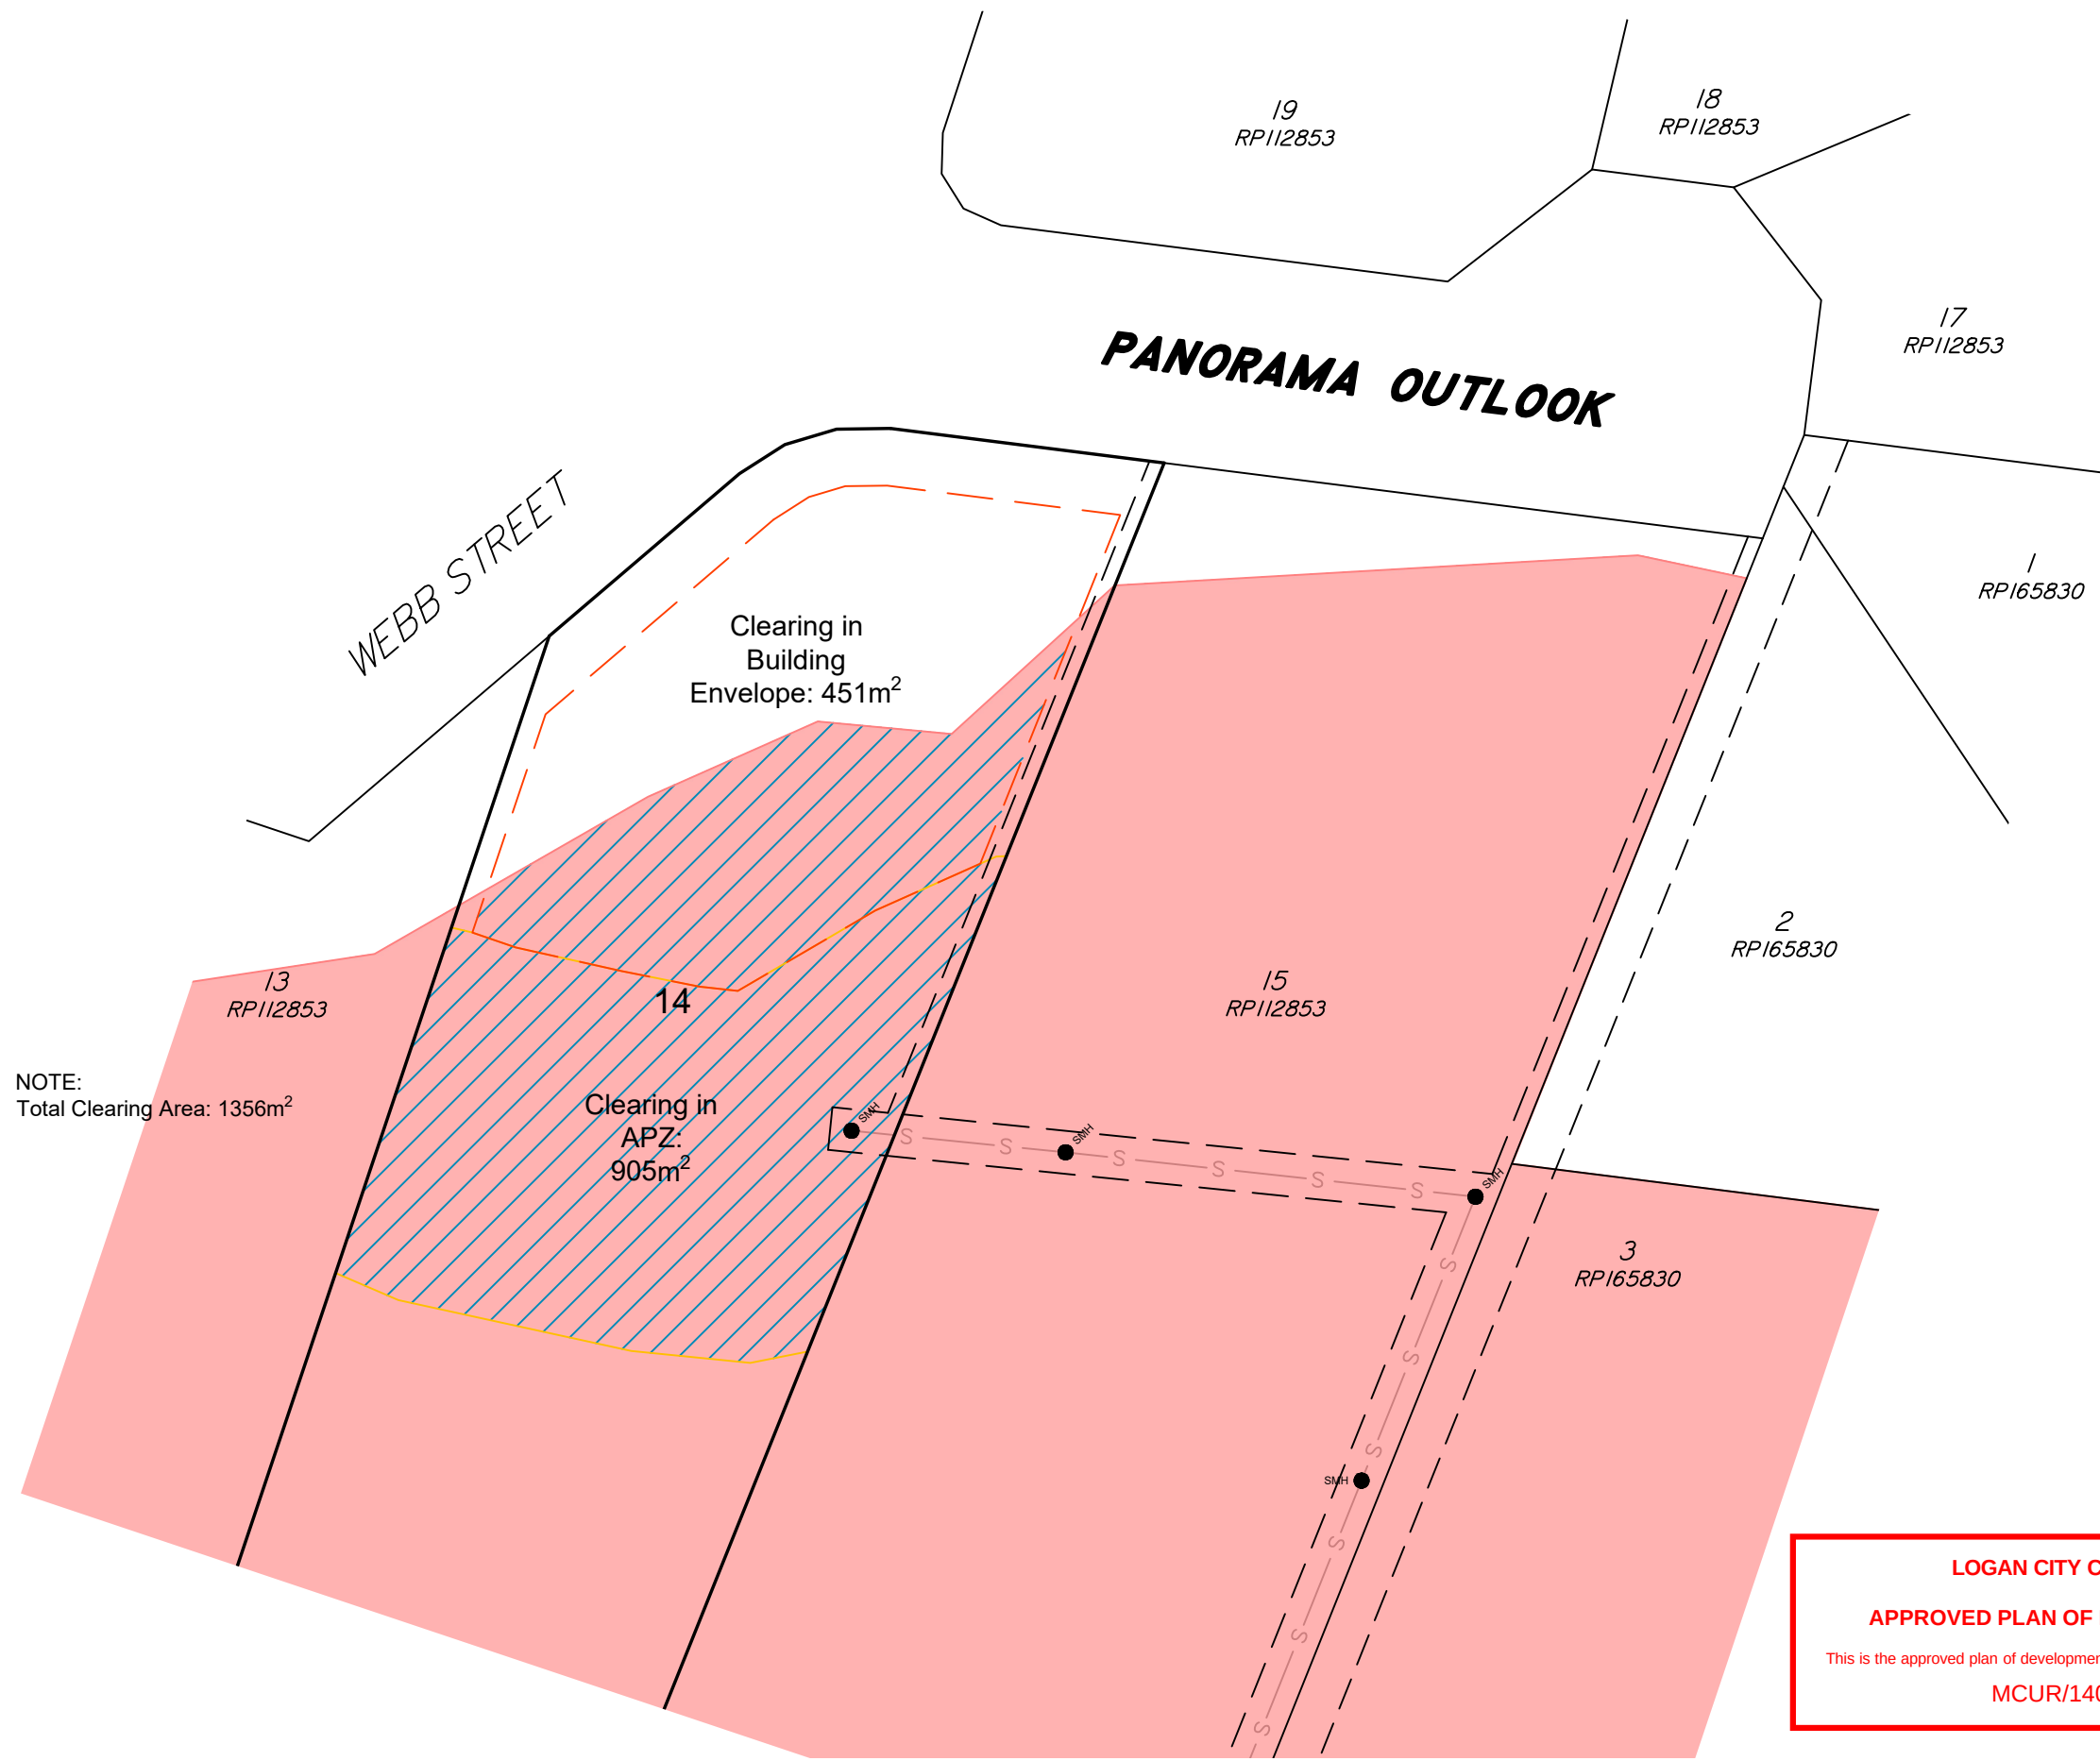

NOTE:
Total Clearing Area: 1356m²

LOGAN CITY COUNCIL

APPROVED PLAN OF DEVELOPMENT

This is the approved plan of development for Development Application

MCUR/140/2024

NOTE:
Area of Base Parcel: 6.782ha

Note

This plan has been created as an indicative site layout and is not to be taken as final information.

Existing House and/ or Structures shown on the site are indicative only. Position of buildings have been derived from aerial imagery.

Areas and Dimensions are approximate only and subject to field survey.

Position of services have been derived from DBYD information. No construction should be undertaken based on this information. Location of underground services need to be accurately located from field survey & information gathered from relevant authorities prior to the commencement of construction.

Contours derived from council records and are provided for information purposes only and may be subject to change from field survey.

The subject or neighbouring boundaries have not been located or marked as part of this plan. If required an identification survey may be undertaken to confirm the location of lot boundaries.

This plan is only conceptual and is not to be used as a sales plan. This plan is not to be used by any other person or corporation for any other purpose.

08	31/01/25	AMENDED PLANS	I.S
07	24/09/24	CLEARING PLANS	I.S
06	29/08/24	AMENDED BUILDING ENVELOPES	I.S
05	27/08/24	AMENDED BUILDING ENVELOPES	I.S
01	18/10/23	ORIGINAL ISSUE	J.K
ISSUE	DATE	REVISIONS	DRAWN

legend

	Core Koala Habitat Overlay
	Clearing

site info

Lot 14 & 15 on RP112853
1 & 3-5 Panorama Outlook, Slacks
Creek, QLD, 4127

project

sheet

Koala Clearing Plan


client

SOUTH-EAST INVESTMENTS PTY
LTD

date	03/02/2025	scale	1:500 (A3)
drawn	I.S	council	L.C.C
checked	T.S	surveyed	N/A


drawing no.

4827-08-1 Panorama Outlook-Koala

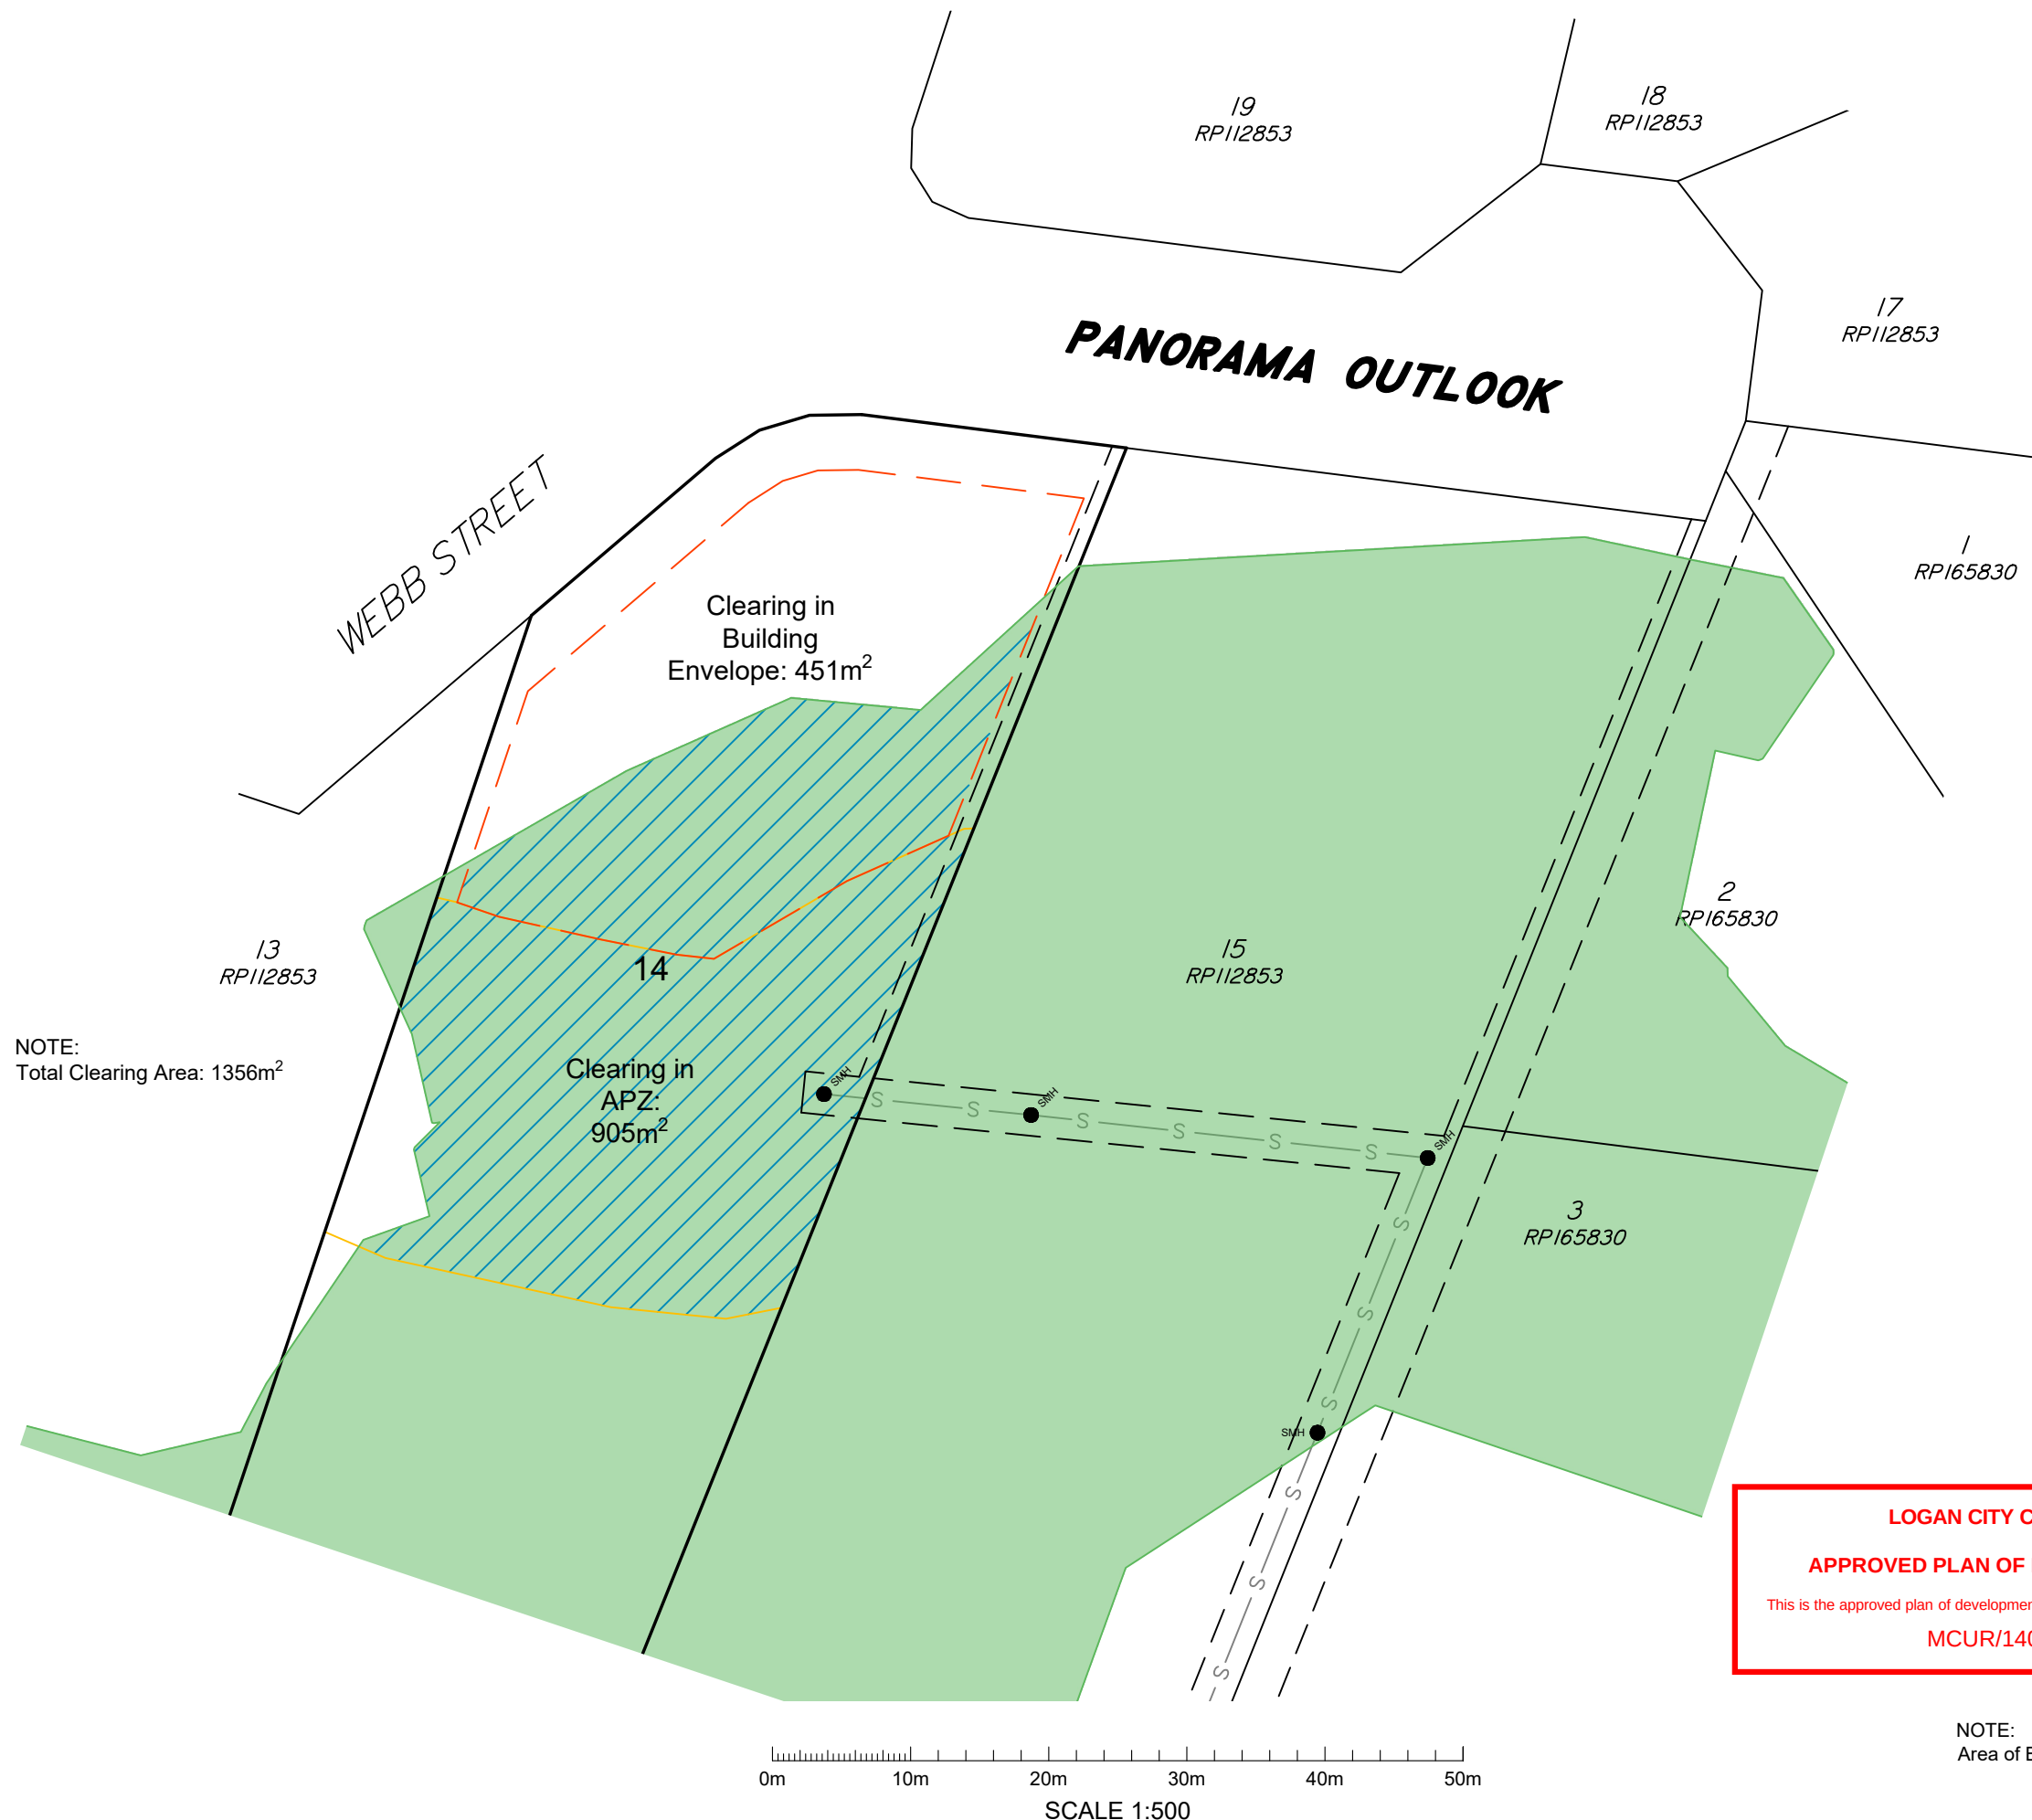


NOTE:
Total Clearing Area: 1356m²

NOTE:
Area of Base Parcel: 6.782ha

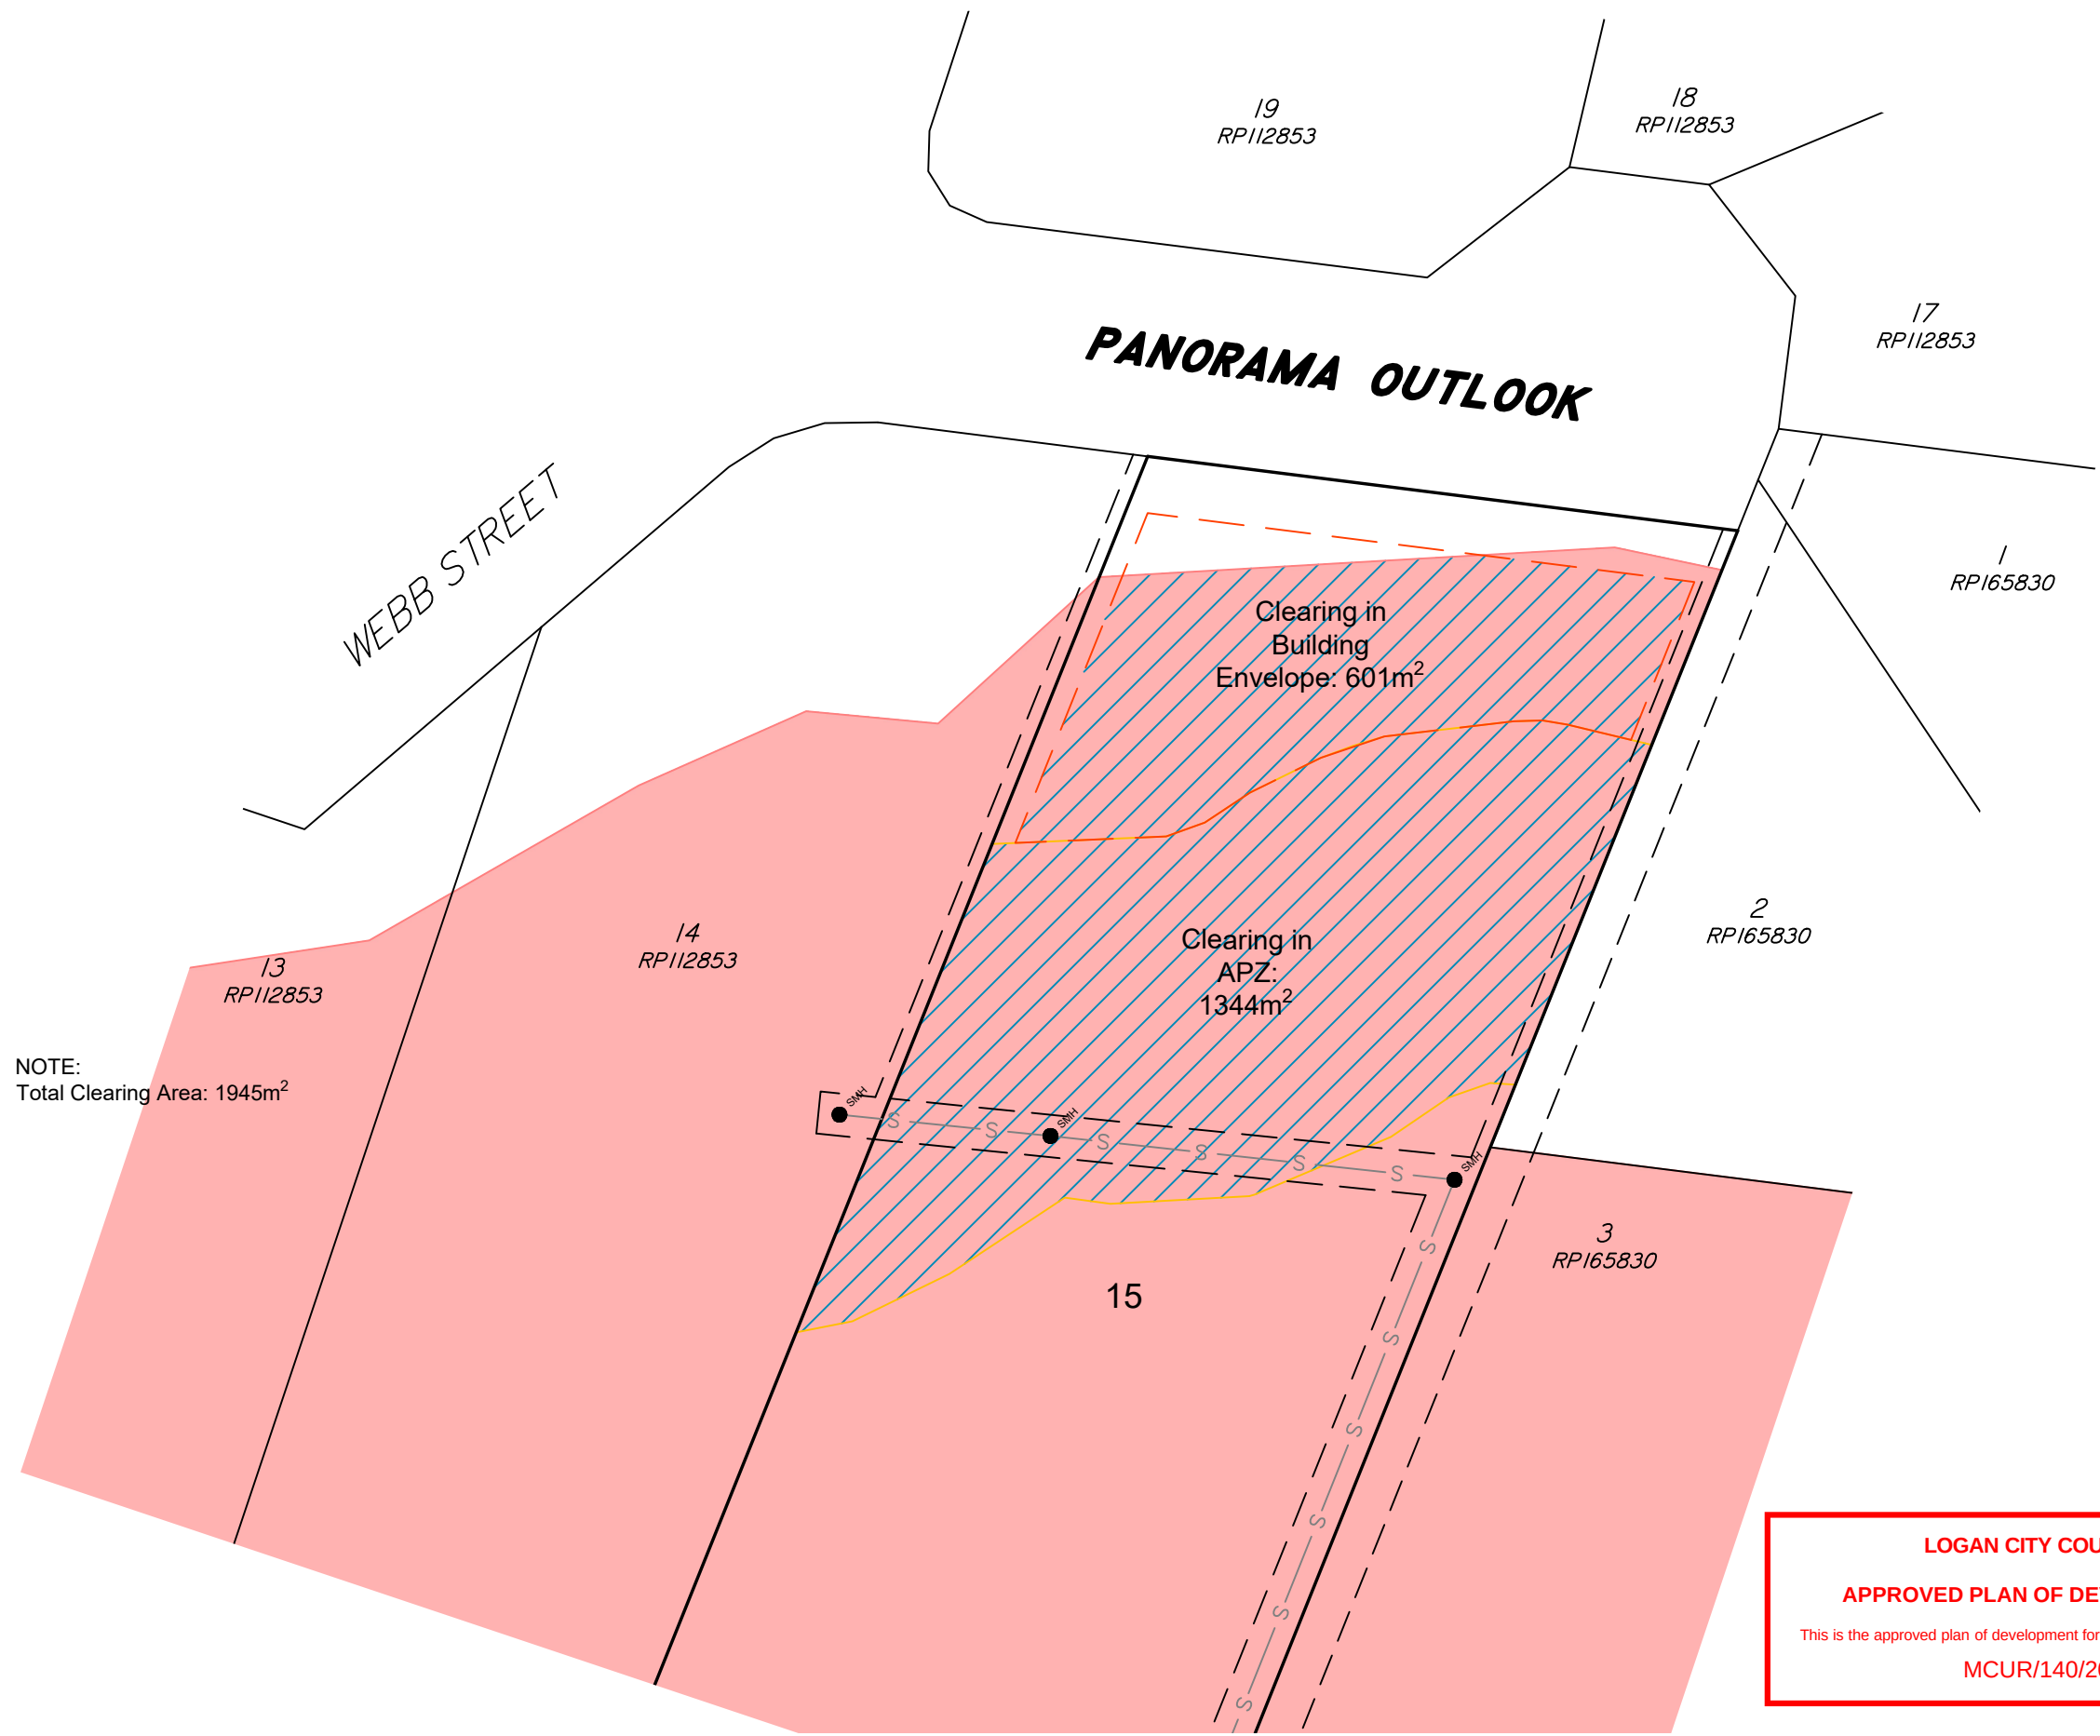

NOTE:
Total Clearing Area: 1945m²

 

LOGAN CITY COUNCIL

APPROVED PLAN OF DEVELOPMENT

This is the approved plan of development for Development Application

MCUR/140/2024

NOTE:
Area of Base Parcel: 8081m²

SOMERVILLE CONSULTANTS
TOWN PLANNERS,
SURVEYORS &
PROJECT MANAGERS

S

ABN 41 731 627 282 ACN 165 966 629

P

Ph

E

O

PO Box 1198 Springwood, 4127

07 3423 2066

roy@roysom.com.au

Unit 6 & 7 2898-2900 Logan Road, Underwood, QLD, 4119

Note

This plan has been created as an indicative site layout and is not to be taken as final information.

Existing House and/ or Structures shown on the site are indicative only. Position of buildings have been derived from aerial imagery.

Areas and Dimensions are approximate only and subject to field survey.

Position of services have been derived from DBYD information. No construction should be undertaken based on this information. Location of underground services need to be accurately located from field survey & information gathered from relevant authorities prior to the commencement of construction.

Contours derived from council records and are provided for information purposes only and may be subject to change from field survey.

The subject or neighbouring boundaries have not been located or marked as part of this plan. If required an identification survey may be undertaken to confirm the location of lot boundaries.

This plan is only conceptual and is not to be used as a sales plan. This plan is not to be used by any other person or corporation for any other purpose.

08	31/01/25	AMENDED PLANS	I.S
07	24/09/24	CLEARING PLANS	I.S
06	29/08/24	AMENDED BUILDING ENVELOPES	I.S
05	27/08/24	AMENDED BUILDING ENVELOPES	I.S
01	18/10/23	ORIGINAL ISSUE	J.K
ISSUE	DATE	REVISIONS	DRAWN

legend

Primary Vegetation Overlay

Clearing

site info

Lot 14 on RP112853
1 Panorama Outlook, Slacks Creek,
QLD, 4127

project

sheet

Primary Vegetation Clearing


client

SOUTH-EAST INVESTMENTS PTY LTD

date	03/02/2025	scale	1:500 (A3)
drawn	I.S	council	L.C.C
checked	T.S	surveyed	N/A

drawing no.

4827-08-3-5 Panorama Outlook-Primary Vegetation

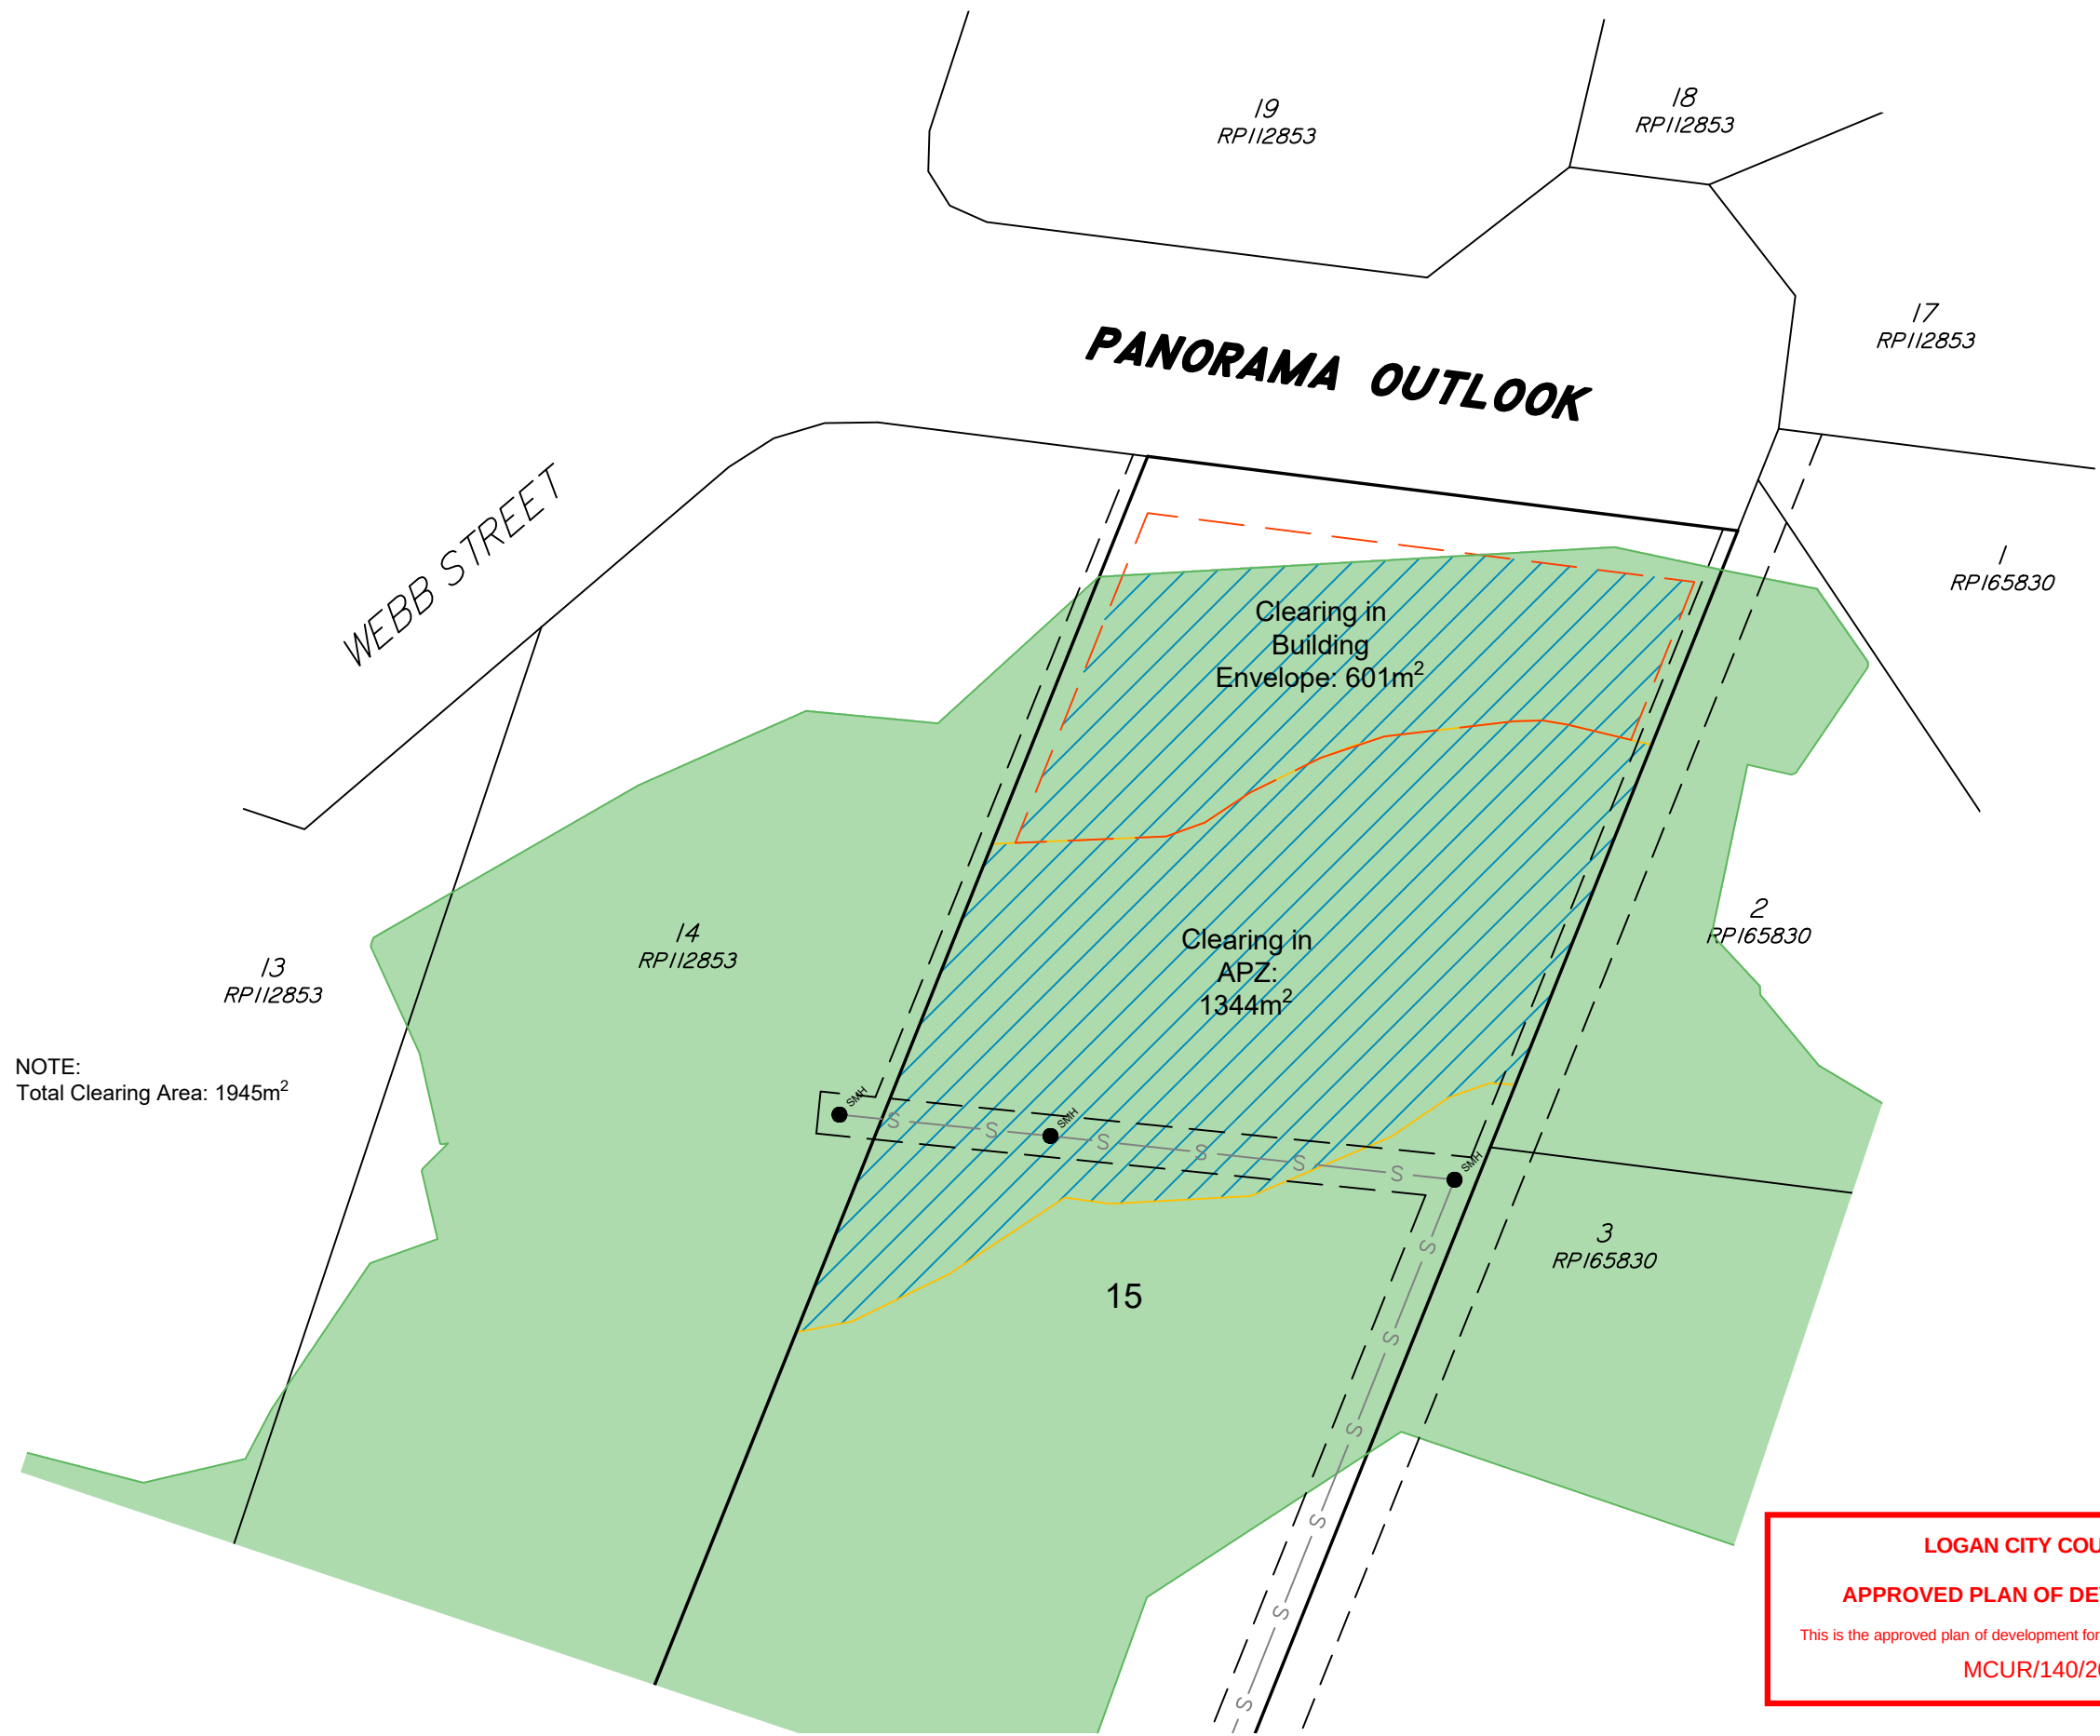

NOTE:
Total Clearing Area: 1945m²

LOGAN CITY COUNCIL
APPROVED PLAN OF DEVELOPMENT
This is the approved plan of development for Development Application
MCUR/140/2024

NOTE:
Area of Base Parcel: 8081m²

**SOMERVILLE
CONSULTANTS**
TOWN PLANNERS,
SURVEYORS &
PROJECT MANAGERS

S

ABN 41 731 627 282 ACN 165 966 629

P

Ph

E

O

PO Box 1198 Springwood, 4127

07 3423 2066

roy@roysom.com.au

Unit 6 & 7 2898-2900 Logan Road, Underwood, QLD, 4119

Note

This plan has been created as an indicative site layout and is not to be taken as final information.

Existing House and/ or Structures shown on the site are indicative only. Position of buildings have been derived from aerial imagery.

Areas and Dimensions are approximate only and subject to field survey.

Position of services have been derived from DBYD information. No construction should be undertaken based on this information. Location of underground services need to be accurately located from field survey & information gathered from relevant authorities prior to the commencement of construction.

Contours derived from council records and are provided for information purposes only and may be subject to change from field survey.

The subject or neighbouring boundaries have not been located or marked as part of this plan. If required an identification survey may be undertaken to confirm the location of lot boundaries.

This plan is only conceptual and is not to be used as a sales plan. This plan is not to be used by any other person or corporation for any other purpose.

08	31/01/25	AMENDED PLANS	I.S
07	24/09/24	CLEARING PLANS	I.S
06	29/08/24	AMENDED BUILDING ENVELOPES	I.S
05	27/08/24	AMENDED BUILDING ENVELOPES	I.S
01	18/10/23	ORIGINAL ISSUE	J.K
ISSUE	DATE	REVISIONS	DRAWN

legend

Core Koala Habitat Overlay

Clearing

site info

Lot 14 on RP112853
1 Panorama Outlook, Slacks Creek,
QLD, 4127

project

sheet

Koala Clearing Plan

client

SOUTH-EAST INVESTMENTS PTY LTD

date	03/02/2025	scale	1:500 (A3)
drawn	I.S	council	L.C.C
checked	T.S	surveyed	N/A

drawing no.

4827-08-3-5 Panorama Outlook-Koala