






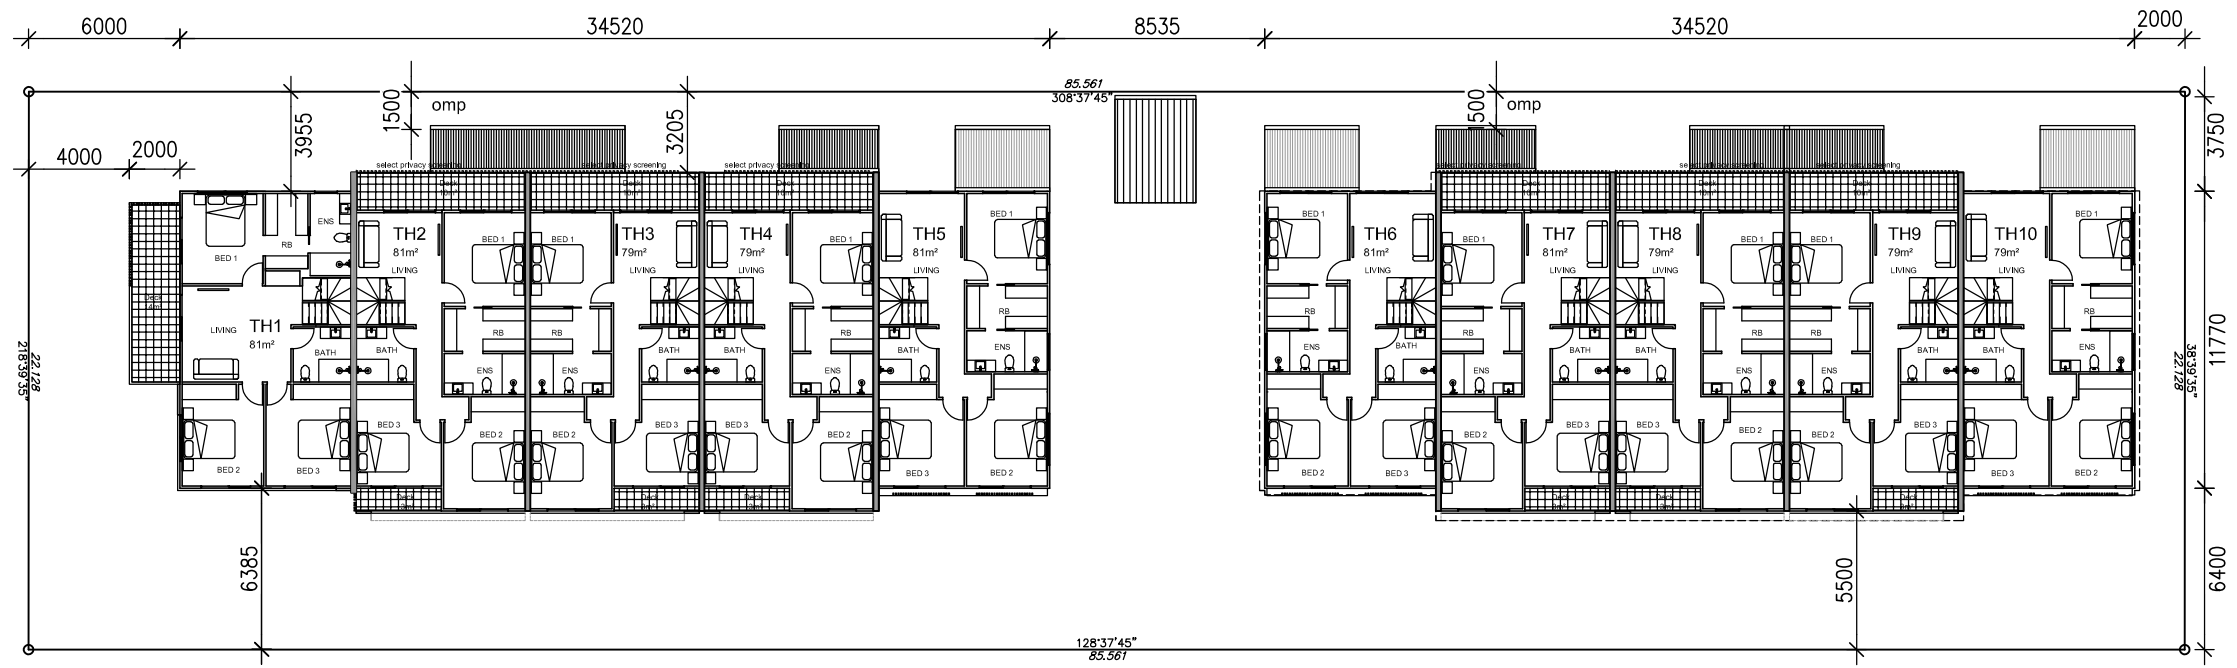

UPPER FLOOR PLAN
1:300

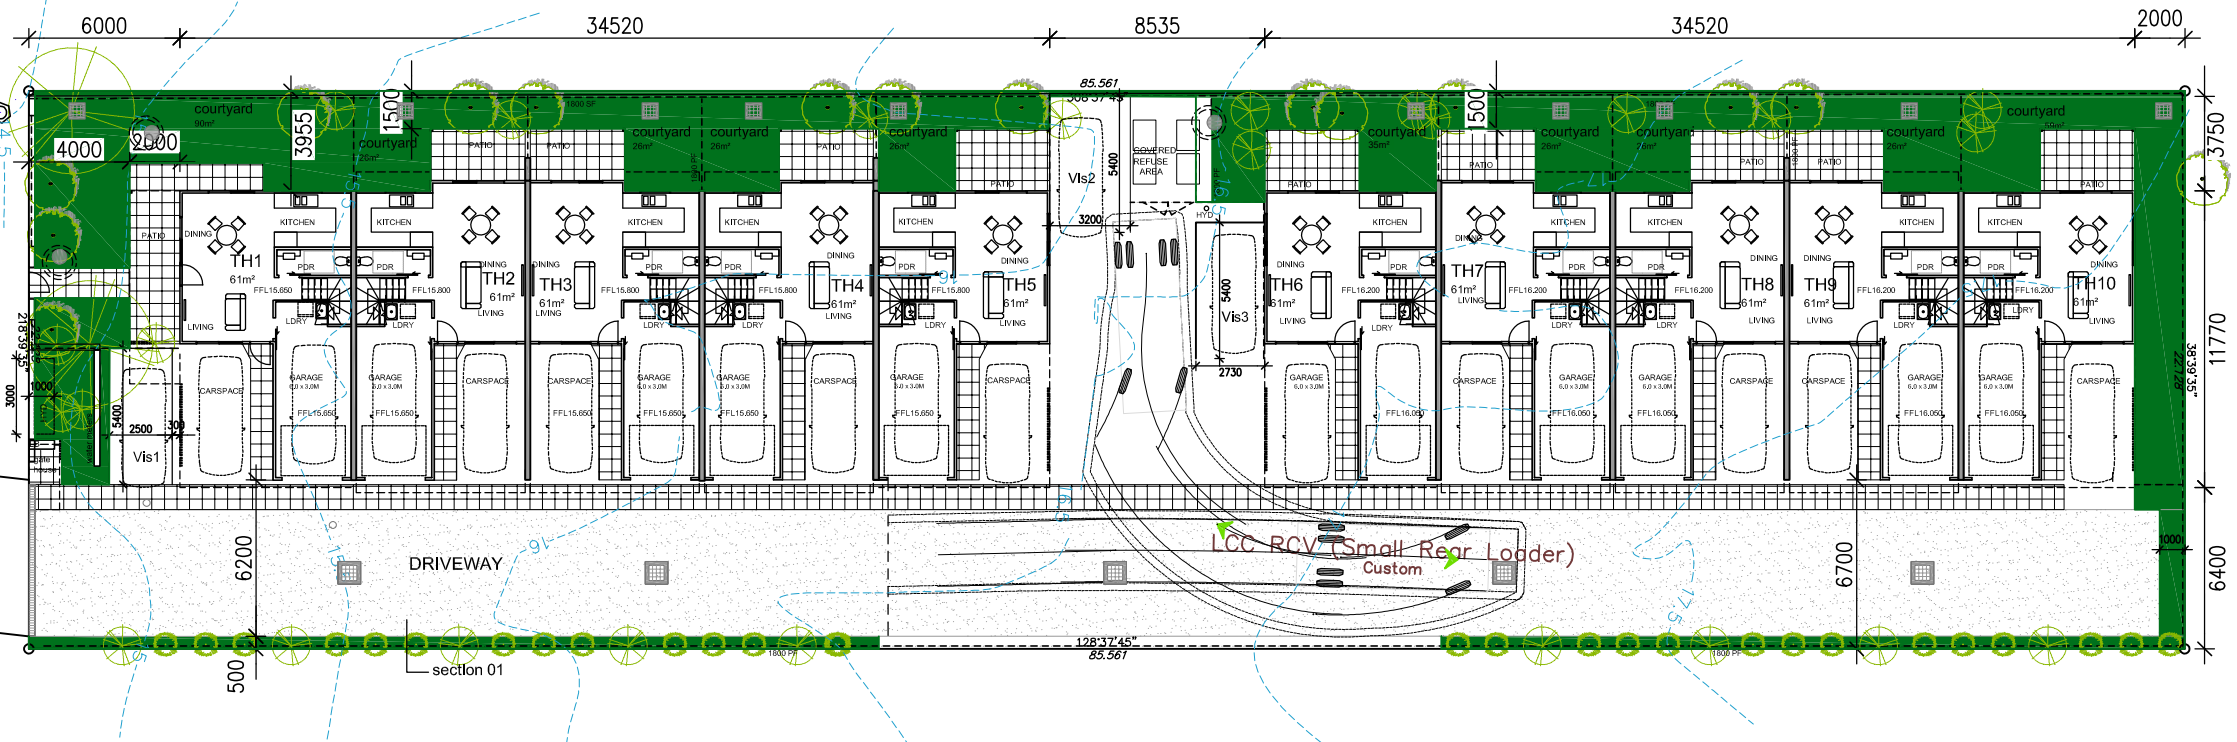

GROUND FLOOR
1:300

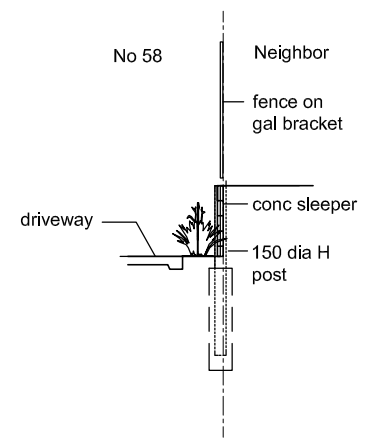

Section 01

ROGUE.
ARCHITECTS

T : 07 3700 5725
F : 07 3700 5715
M : 0432 730 489
E : hello@roguearchitects.com.au
ABN : 43 652 026 474


COPYRIGHT ©
THESE DESIGNS, DRAWINGS AND SPECIFICATIONS ARE
COPYRIGHT © AND REMAIN THE PROPERTY OF ANY
ARCHITECTURE & DESIGN. THE WORK CANNOT BE REPRODUCED
OR COPIED IN WHOLE OR IN PART WITHOUT WRITTEN
PERMISSION.
NOTES:
USE FIGURED DIMENSIONS IN PREFERENCE TO SCALED.
CHECK ALL DIMENSIONS ON SITE PRIOR TO COMMENCEMENT OF
OR FOR MANUFACTURING OR SETOUT. ALL WORKS SHALL
COMPLY WITH RELEVANT COUNCIL REQUIREMENTS, LOCAL
BUILDING REGULATIONS AND STANDARDS.

CLIENT'S APPROVAL
SIGNATURE _____ DATE _____

DRAWING TITLE
PLANS
CLIENT
-

PROJECT TITLE
TOWNHOUSE DEVELOPMENT
PROJECT LOCATION
**58 TIMOR Ave, LOGANHOLME
Q4129**

SCALE 1:300
DATE 31.8.2026
DRAWN LB
JOB NO. C--
DWG NO. **A200 B**

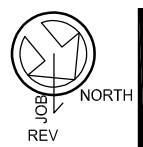



REVISION	BY	DATE	DESCRIPTION
A		20.8.2026	UPDATE
B		31.8.2026	UPDATE

ROGUE.
ARCHITECTS

T : 07 3700 5725
F : 07 3700 5715
M : 0432 730 489
E : hello@roguearchitects.com.au
ABN : 43 652 026 474

COPYRIGHT ©

THESE DESIGNS, DRAWINGS AND SPECIFICATIONS ARE
COPYRIGHT © AND REMAINS THE PROPERTY OF ANY
ARCHITECTURE & DESIGN. THE WORK CANNOT BE REPRODUCED
OR COPIED IN WHOLE OR IN PART WITHOUT WRITTEN
PERMISSION.

NOTES:
USE FIGURED DIMENSIONS IN PREFERENCE TO SCALED.
CHECK ALL DIMENSIONS ON SITE PRIOR TO COMMENCEMENT OF
OR FOR MANUFACTURING OR SETOUT. ALL WORKS SHALL
COMPLY WITH RELEVANT COUNCIL REQUIREMENTS, LOCAL
BUILDING REGULATIONS AND STANDARDS.

CLIENT'S APPROVAL

SIGNATURE DATE

DRAWING TITLE

GROUND FLOOR PLAN
FRONT

CLIENT

-

PROJECT TITLE

TOWNHOUSE DEVELOPMENT

PROJECT LOCATION

58 TIMOR Ave, LOGANHOLME
Q4129


SCALE 1:125


DATE 31.8.2026

DRAWN LB

JOB NO. C--

DWG NO. A201 B

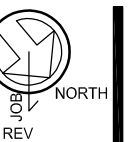

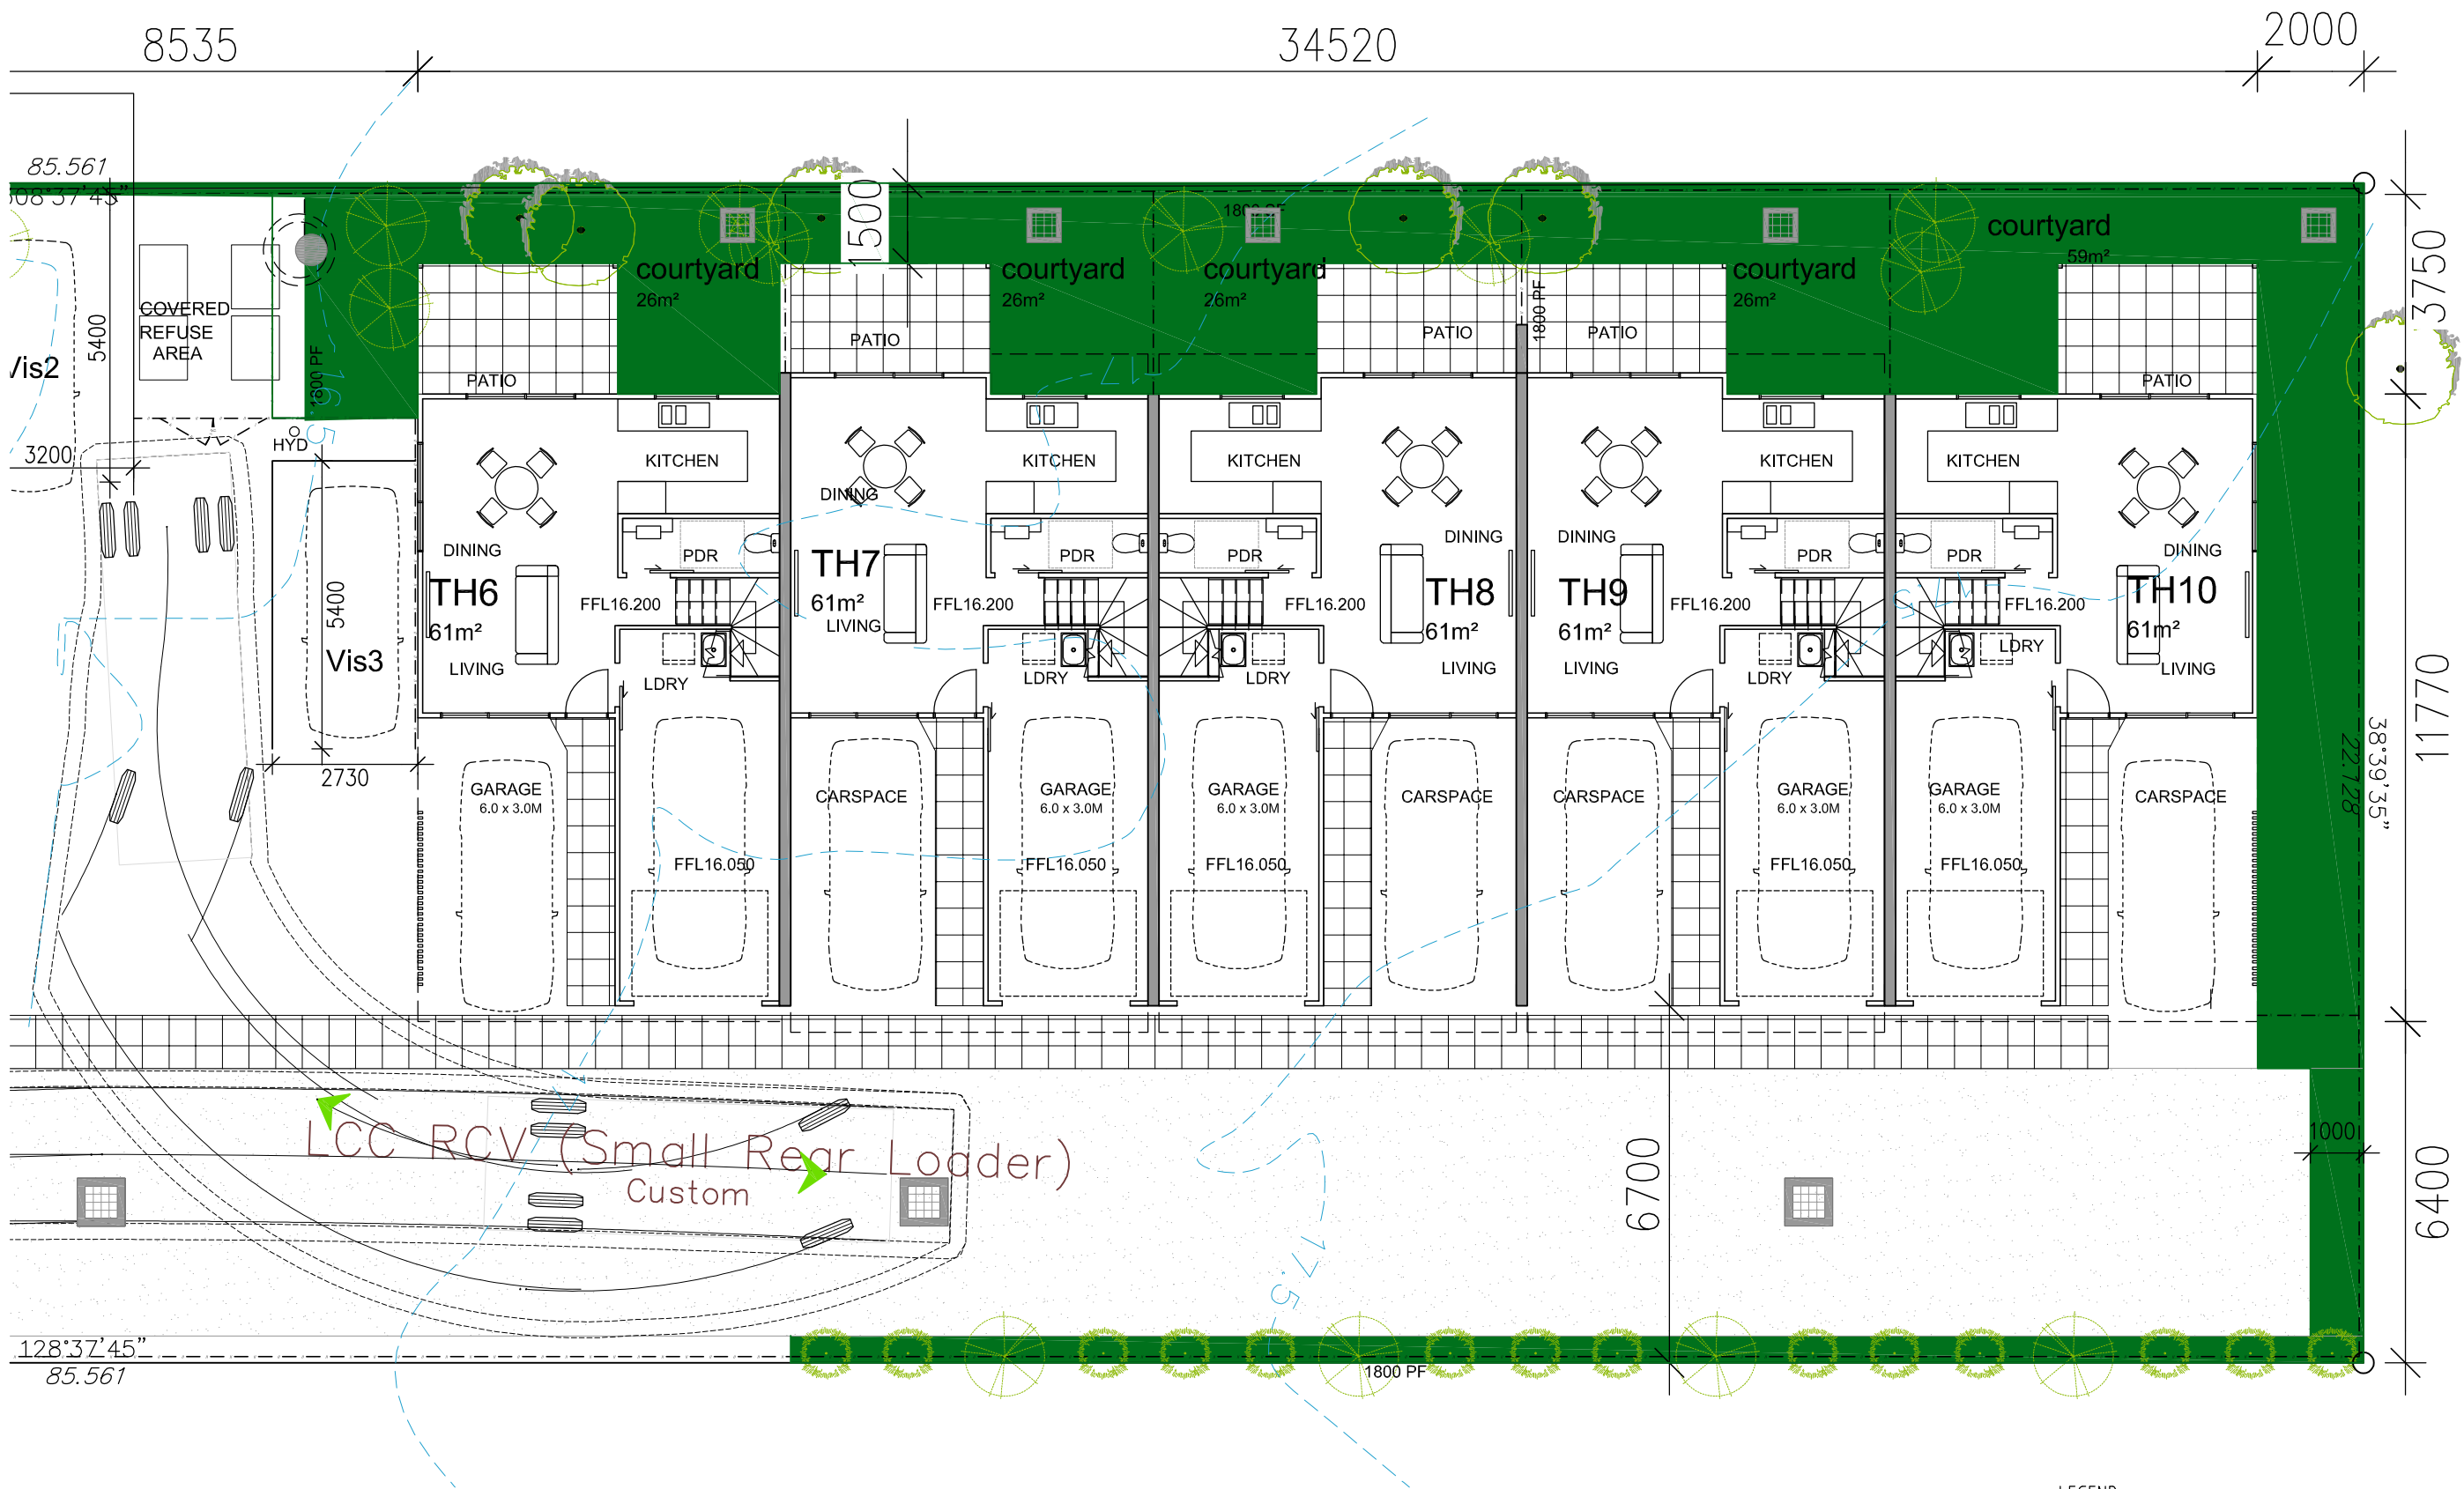

LEGEND
PF - 1800 HIGH FENCE
SF - STANDARD FENCE

REVISION	BY	DATE	DESCRIPTION
A		20.8.2026	UPDATE

ROGUE.
ARCHITECTS

T : 07 3700 5725
F : 07 3700 5715
M : 0432 730 489
E : hello@roguearchitects.com.au
ABN : 43 652 026 474

COPYRIGHT ©

THESE DESIGNS, DRAWINGS AND SPECIFICATIONS ARE
COPYRIGHT © AND REMAIN THE PROPERTY OF ANY
ARCHITECTURE & DESIGN. THE WORK CANNOT BE REPRODUCED
OR COPIED IN WHOLE OR IN PART WITHOUT WRITTEN
PERMISSION.

NOTES:
USE FIGURED DIMENSIONS IN PREFERENCE TO SCALED.
CHECK ALL DIMENSIONS ON SITE PRIOR TO COMMENCEMENT OF
OR FOR MANUFACTURING OR SETOUT. ALL WORKS SHALL
COMPLY WITH RELEVANT COUNCIL REQUIREMENTS, LOCAL
BUILDING REGULATIONS AND STANDARDS.

CLIENT'S APPROVAL

SIGNATURE DATE

DRAWING TITLE

GROUND FLOOR PLAN
REAR

CLIENT

-

PROJECT TITLE

TOWNHOUSE DEVELOPMENT

PROJECT LOCATION

58 TIMOR Ave, LOGANHOLME
Q4129


SCALE 1:125

DATE 3.7.2026

DRAWN LB


JOB NO. C--

DWG NO. A202 A

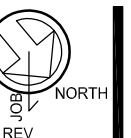



1 3D View 1

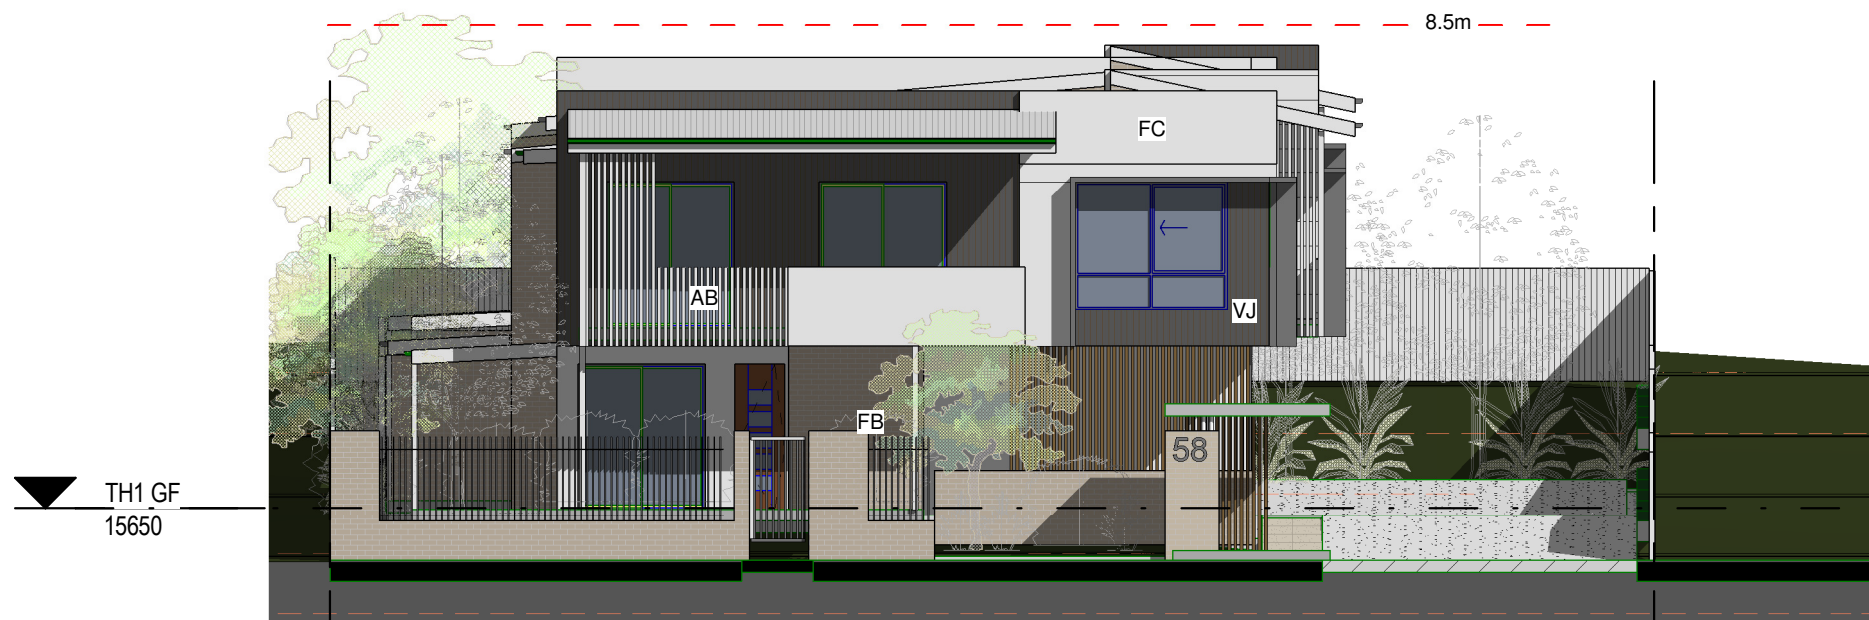

3 East Elevation (Timor Ave)
1 : 125

LEGEND
 AB - ALUMINIUM BALUSTRADE
 BS - BATTEN SCREEN
 FB - FACE BRICK TILES
 MS - METAL ROOF SHEETING
 FC - FC FINE RENDER FINISH
 VJ - VJ ACCENT FC

SCALE 1 : 125
 DATE 31.8.2026
 DRAWN LB
 JOB NO. REV
 DWG NO. A400

Original Sheet Size A3 - 297 x 420mm

REVISION	BY	DATE	DESCRIPTION
	LB		
	LB		

ROGUE.
ARCHITECTS

T : 07 3700 5725
 F : 07 3700 5715
 M : 0432 730 489
 E : hello@roguearchitects.com.au
 ABN : 43 652 026 474

COPYRIGHT ©

THESE DESIGNS, DRAWINGS, AND SPECIFICATIONS ARE
 COPYRIGHT © AND REMAINS THE PROPERTY OF ROGUE
 ARCHITECTURE AND DESIGN.
 ARCHITECTS. THE WORK CANNOT BE REPRODUCED OR
 COPIED IN WHOLE OR IN PART WITHOUT WRITTEN PERMISSION.
 NOTES:
 USE FIGURED DIMENSIONS IN PREFERENCE TO SCALED.
 CHECK ALL DIMENSIONS ON SITE PRIOR TO COMMENCEMENT
 OF OR FOR MANUFACTURING OR SETOUT. ALL WORKS SHALL
 COMPLY WITH RELEVANT COUNCIL REQUIREMENTS, LOCAL
 BUILDING REGULATIONS AND STANDARDS.

CLIENT'S APPROVAL

SIGNATURE DATE


DRAWING TITLE
ELEVATIONS

CLIENT

PROJECT TITLE
TOWNHOUSE DEVELOPMENT

PROJECT LOCATION
58 TIMOR Ave, LOGANHOLME Q4129

8/31/2026 11:11:58 PM

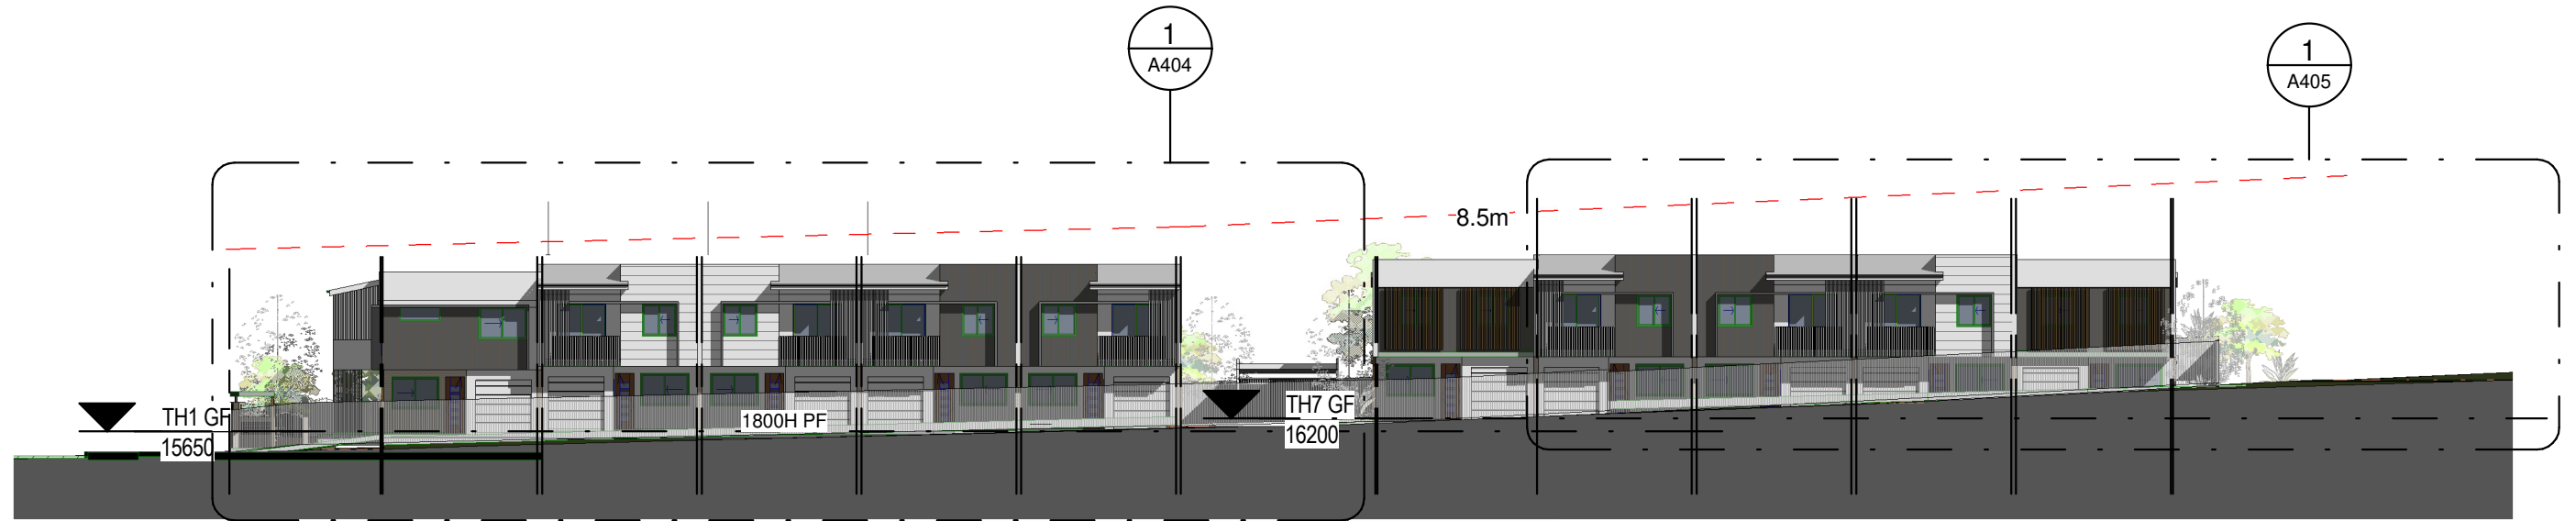

1 North Elevation.
1 : 300

- LEGEND
- AB - ALUMINIUM BALUSTRADE
 - BS - BATTEN SCREEN
 - FB - FACE BRICK TILES
 - MS - METAL ROOF SHEETING
 - FC - FC FINE RENDER FINISH
 - VJ - VJ ACCENT FC

REVISION	BY	DATE	DESCRIPTION
	LB		
	LB		

ROGUE.
ARCHITECTS

T : 07 3700 5725
F : 07 3700 5715
M : 0432 730 489
E : hello@roguearchitects.com.au
ABN : 43 652 026 474

COPYRIGHT ©

THESE DESIGNS, DRAWINGS, AND SPECIFICATIONS ARE
COPYRIGHT © AND REMAINS THE PROPERTY OF ROGUE
ARCHITECTS. THE WORK CANNOT BE REPRODUCED OR
COPIED IN WHOLE OR IN PART WITHOUT WRITTEN PERMISSION.
NOTES:
USE FIGURED DIMENSIONS IN PREFERENCE TO SCALED.
CHECK ALL DIMENSIONS ON SITE PRIOR TO COMMENCEMENT
OF OR FOR MANUFACTURING OR SETOUT. ALL WORKS SHALL
COMPLY WITH RELEVANT COUNCIL REQUIREMENTS, LOCAL
BUILDING REGULATIONS AND STANDARDS.

CLIENT'S APPROVAL

SIGNATURE DATE

DRAWING TITLE
ELEVATIONS

CLIENT

PROJECT TITLE
TOWNHOUSE DEVELOPMENT

PROJECT LOCATION
58 TIMOR Ave, LOGANHOLME Q4129


SCALE 1 : 300
DATE 31.8.2026
DRAWN LB
JOB NO. REV
DWG NO. A401

Original Sheet Size A3 - 297 x 420mm

8/31/2026 11:12:42 PM



2 3D View 2

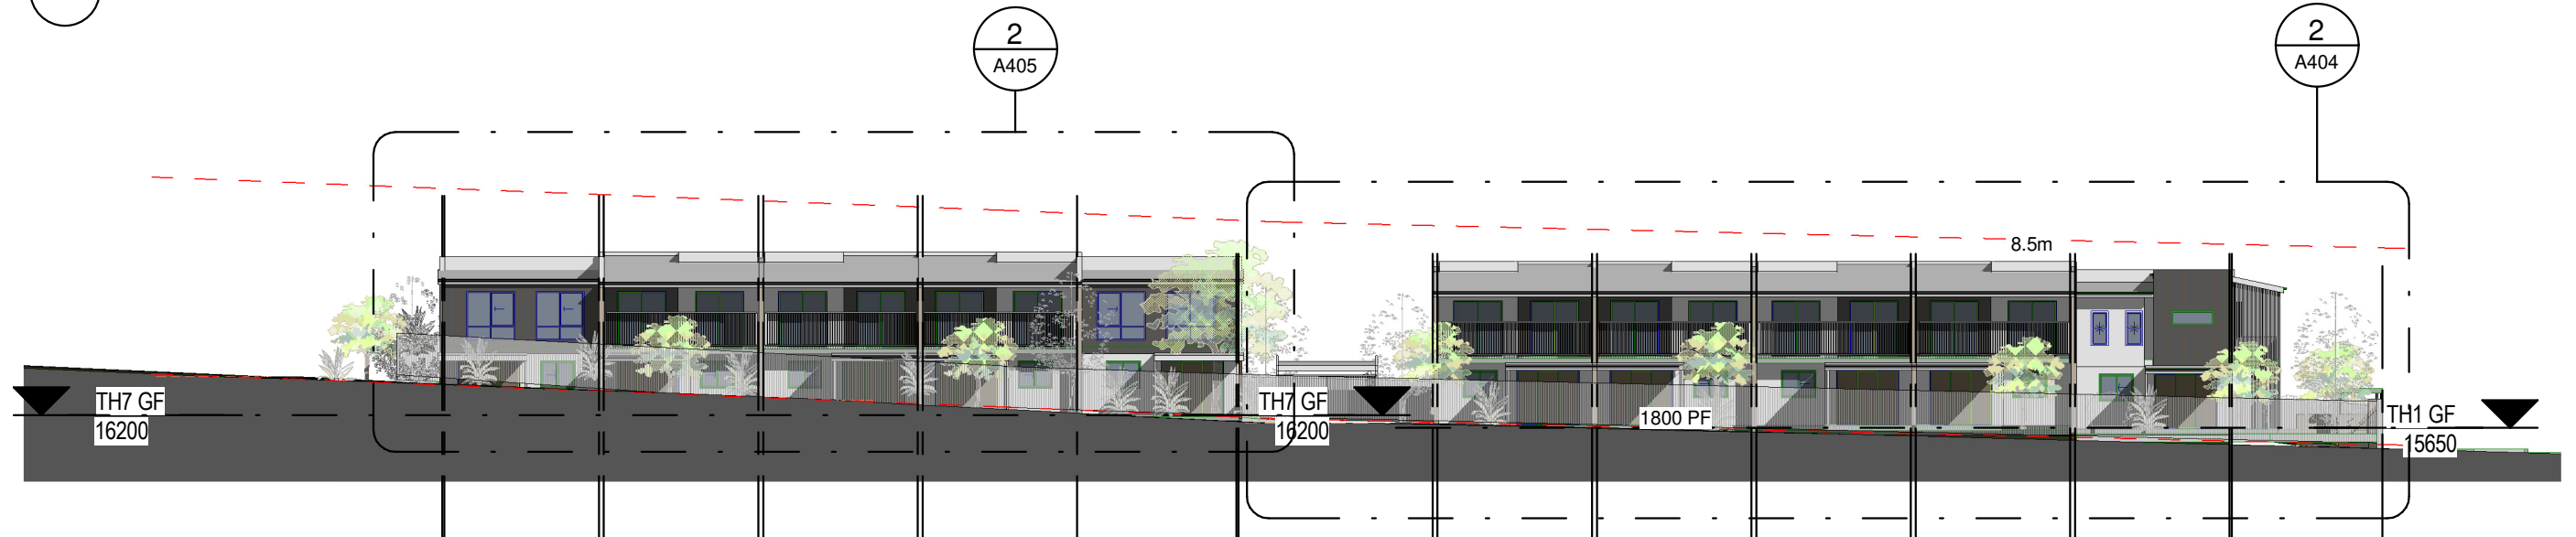

1 North Elevation
1 : 300

LEGEND
AB - ALUMINIUM BALUSTRADE
BS - BATTEN SCREEN
FB - FACE BRICK TILES
MS - METAL ROOF SHEETING
FC - FC FINE RENDER FINISH
VJ - VJ ACCENT FC

REVISION	BY	DATE	DESCRIPTION
	LB		
	LB		

ROGUE.
ARCHITECTS

T : 07 3700 5725
F : 07 3700 5715
M : 0432 730 489
E : hello@roguearchitects.com.au
ABN : 43 652 026 474

COPYRIGHT ©

THESE DESIGNS, DRAWINGS, AND SPECIFICATIONS ARE
COPYRIGHT © AND REMAINS THE PROPERTY OF ROGUE
ARCHITECTS. THE WORK CANNOT BE REPRODUCED OR
COPIED IN WHOLE OR IN PART WITHOUT WRITTEN PERMISSION.
NOTES:
USE FIGURED DIMENSIONS IN PREFERENCE TO SCALED.
CHECK ALL DIMENSIONS ON SITE PRIOR TO COMMENCEMENT
OF OR FOR MANUFACTURING OR SETOUT. ALL WORKS SHALL
COMPLY WITH RELEVANT COUNCIL REQUIREMENTS, LOCAL
BUILDING REGULATIONS AND STANDARDS.

CLIENT'S APPROVAL

SIGNATURE DATE

DRAWING TITLE
ELEVATIONS

CLIENT

PROJECT TITLE

TOWNHOUSE DEVELOPMENT

PROJECT LOCATION

58 TIMOR Ave, LOGANHOLME Q4129

SCALE 1 : 300

DATE 3.7.2026

DRAWN LB

JOB NO.

REV

DWG NO. A402

Original Sheet Size A3 - 297 x 420mm


7/4/2026 5:52:06 AM



2

3D View 4

-8.5m-

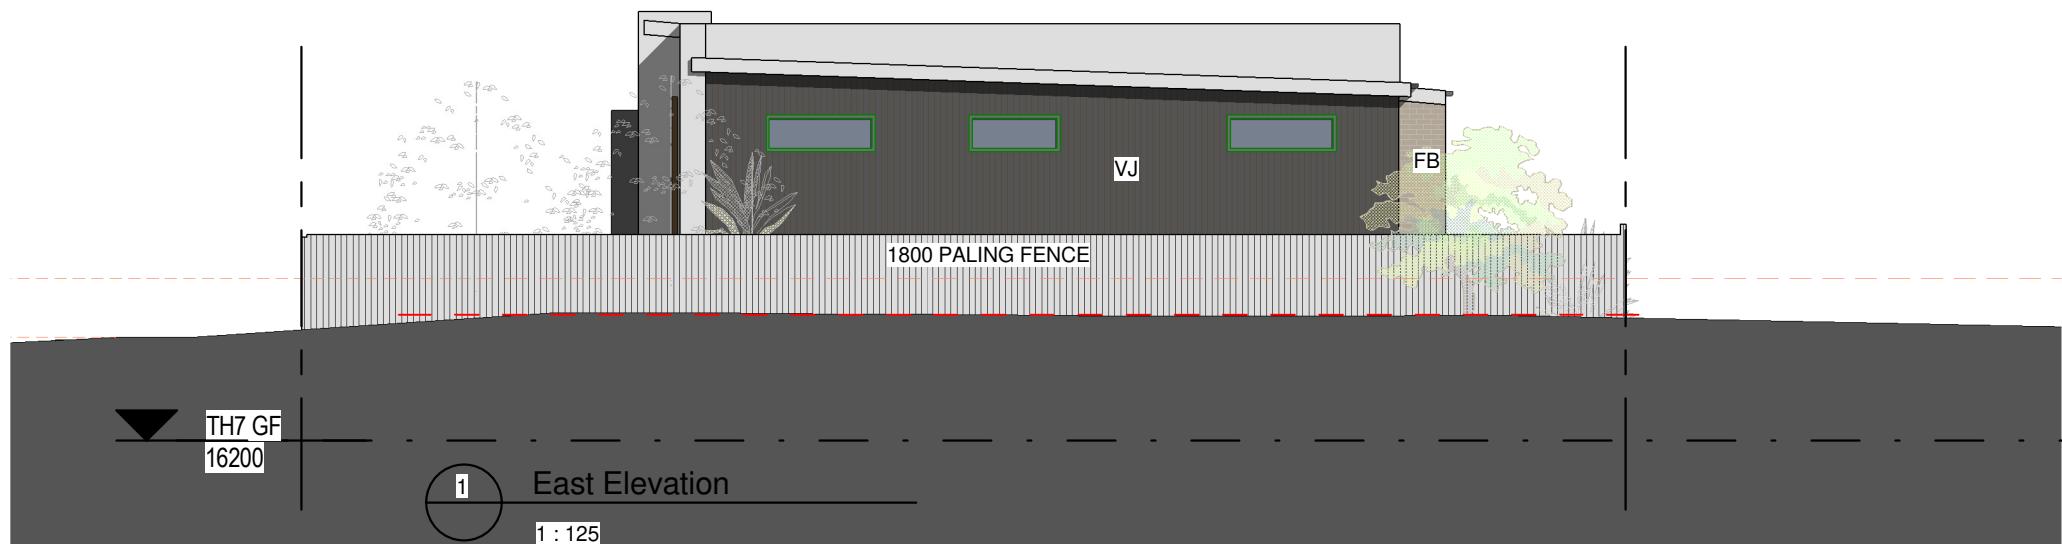

LEGEND
AB - ALUMINIUM BALUSTRADE
BS - BATTEN SCREEN
FB - FACE BRICK TILES
MS - METAL ROOF SHEETING
FC - FC FINE RENDER FINISH
VJ - VJ ACCENT FC

REVISION	BY	DATE	DESCRIPTION
	LB	LB	

ROGUE.
ARCHITECTS

T : 07 3700 5725
F : 07 3700 5715
M : 0432 730 489
E : hello@roguearchitects.com.au
ABN : 43 652 026 474

COPYRIGHT ©

THESE DESIGNS, DRAWINGS, AND SPECIFICATIONS ARE
COPYRIGHT © AND REMAINS THE PROPERTY OF ROGUE
ARCHITECTURE AND DESIGN.
ARCHITECTS. THE WORK CANNOT BE REPRODUCED OR
COPIED IN WHOLE OR IN PART WITHOUT WRITTEN PERMISSION.
NOTES:
USE FIGURED DIMENSIONS IN PREFERENCE TO SCALED.
CHECK ALL DIMENSIONS ON SITE PRIOR TO COMMENCEMENT
OF OR FOR MANUFACTURING OR SETOUT. ALL WORKS SHALL
COMPLY WITH RELEVANT COUNCIL REQUIREMENTS, LOCAL
BUILDING REGULATIONS AND STANDARDS.

CLIENT'S APPROVAL

SIGNATURE DATE

DRAWING TITLE
ELEVATIONS

CLIENT

PROJECT TITLE

TOWNHOUSE DEVELOPMENT

PROJECT LOCATION

58 TIMOR Ave, LOGANHOLME Q4129

SCALE 1 : 125

DATE 3.7.2026


DRAWN LB

JOB NO. REV

DWG NO. **A403**

Original Sheet Size A3 - 297 x 420mm

7/4/2026 5:53:04 AM

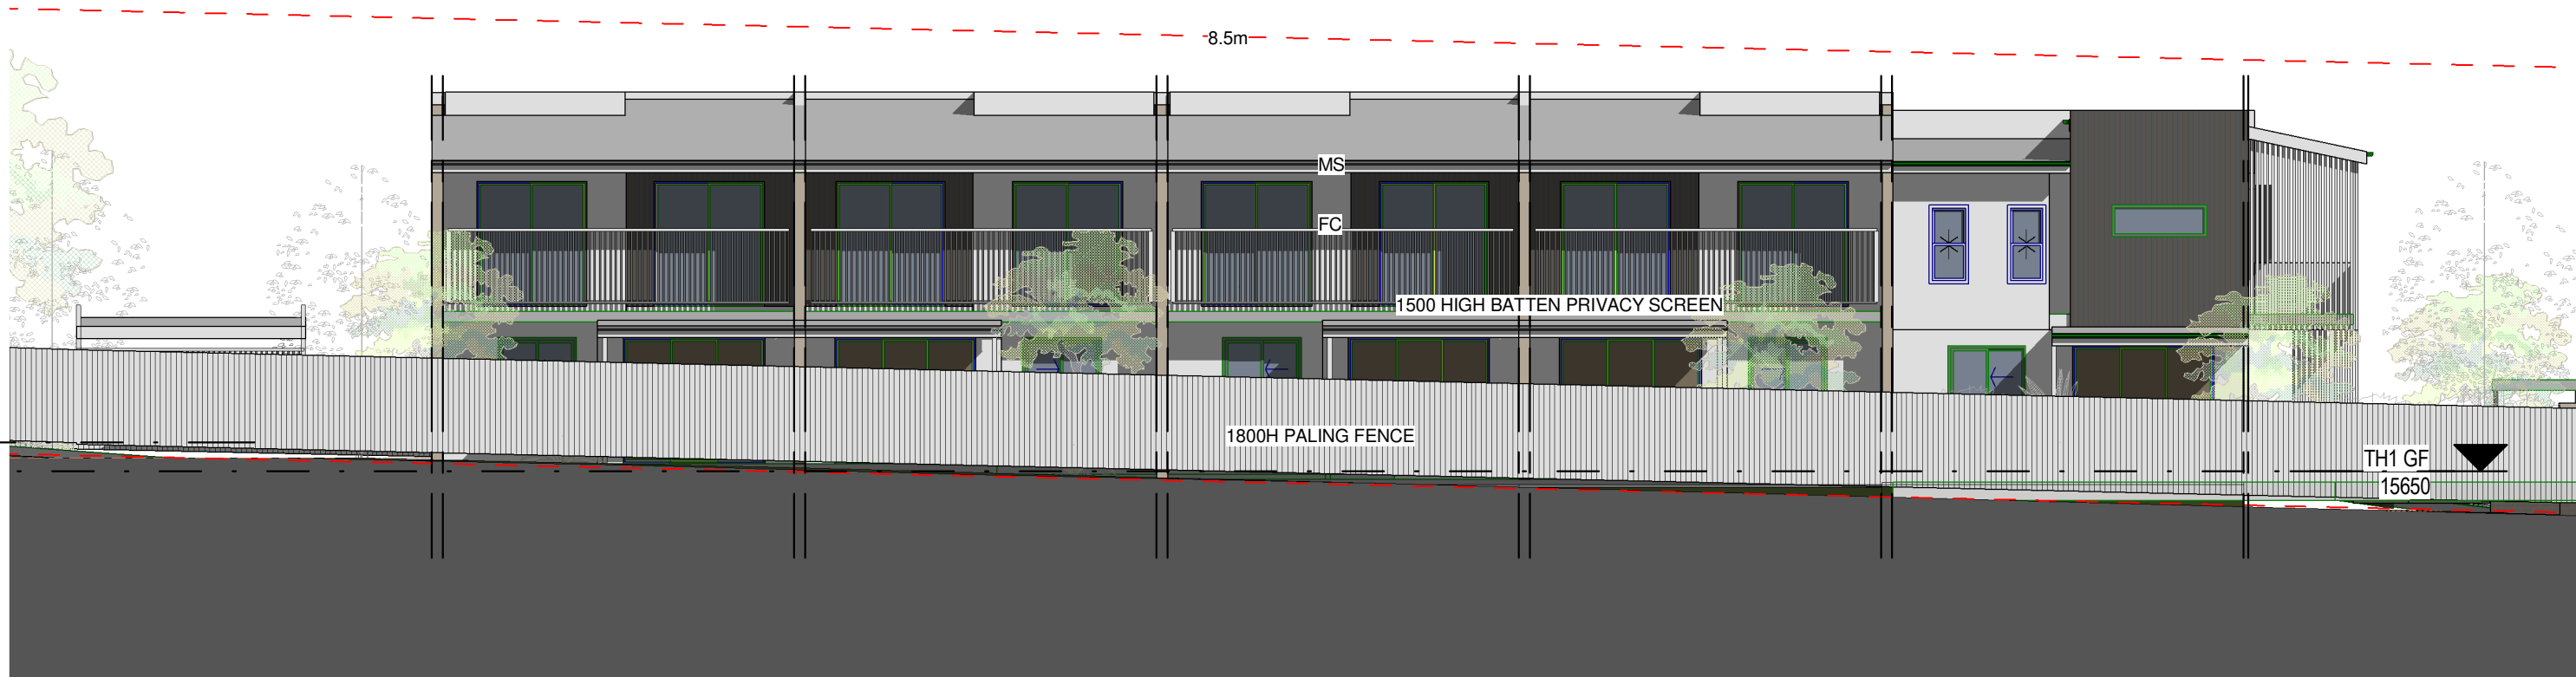

2 South. Elevation - Front

1 : 125



1 North. Elevation - Front

1 : 125

LEGEND
AB - ALUMINIUM BALUSTRADE
BS - BATTEN SCREEN
BN - BATTEN PRIVACY SCREEN 1500H
FB - FACE BRICK TILES
MS - METAL ROOF SHEETING
FC - FC FINE RENDER FINISH
VJ - VJ ACCENT FC

REVISION	BY	DATE	DESCRIPTION
	LB		
	LB		

ROGUE.
ARCHITECTS

T : 07 3700 5725
F : 07 3700 5715
M : 0432 730 489
E : hello@roguearchitects.com.au
ABN : 43 652 026 474

COPYRIGHT ©

THESE DESIGNS, DRAWINGS, AND SPECIFICATIONS ARE
COPYRIGHT © AND REMAINS THE PROPERTY OF ROGUE
ARCHITECTS. THE WORK CANNOT BE REPRODUCED OR
COPIED IN WHOLE OR IN PART WITHOUT WRITTEN PERMISSION.
NOTES:
USE FIGURED DIMENSIONS IN PREFERENCE TO SCALED.
CHECK ALL DIMENSIONS ON SITE PRIOR TO COMMENCEMENT
OF OR FOR MANUFACTURING OR SETOUT. ALL WORKS SHALL
COMPLY WITH RELEVANT COUNCIL REQUIREMENTS, LOCAL
BUILDING REGULATIONS AND STANDARDS.

CLIENT'S APPROVAL

SIGNATURE DATE

DRAWING TITLE
ELEVATIONS

CLIENT

PROJECT TITLE
TOWNHOUSE DEVELOPMENT

PROJECT LOCATION
58 TIMOR Ave, LOGANHOLME Q4129

SCALE 1 : 125

DATE 3.7.2026


DRAWN LB

JOB NO. REV


DWG NO. A404

Original Sheet Size A3 - 297 x 420mm

7/4/2026 5:53:28 AM

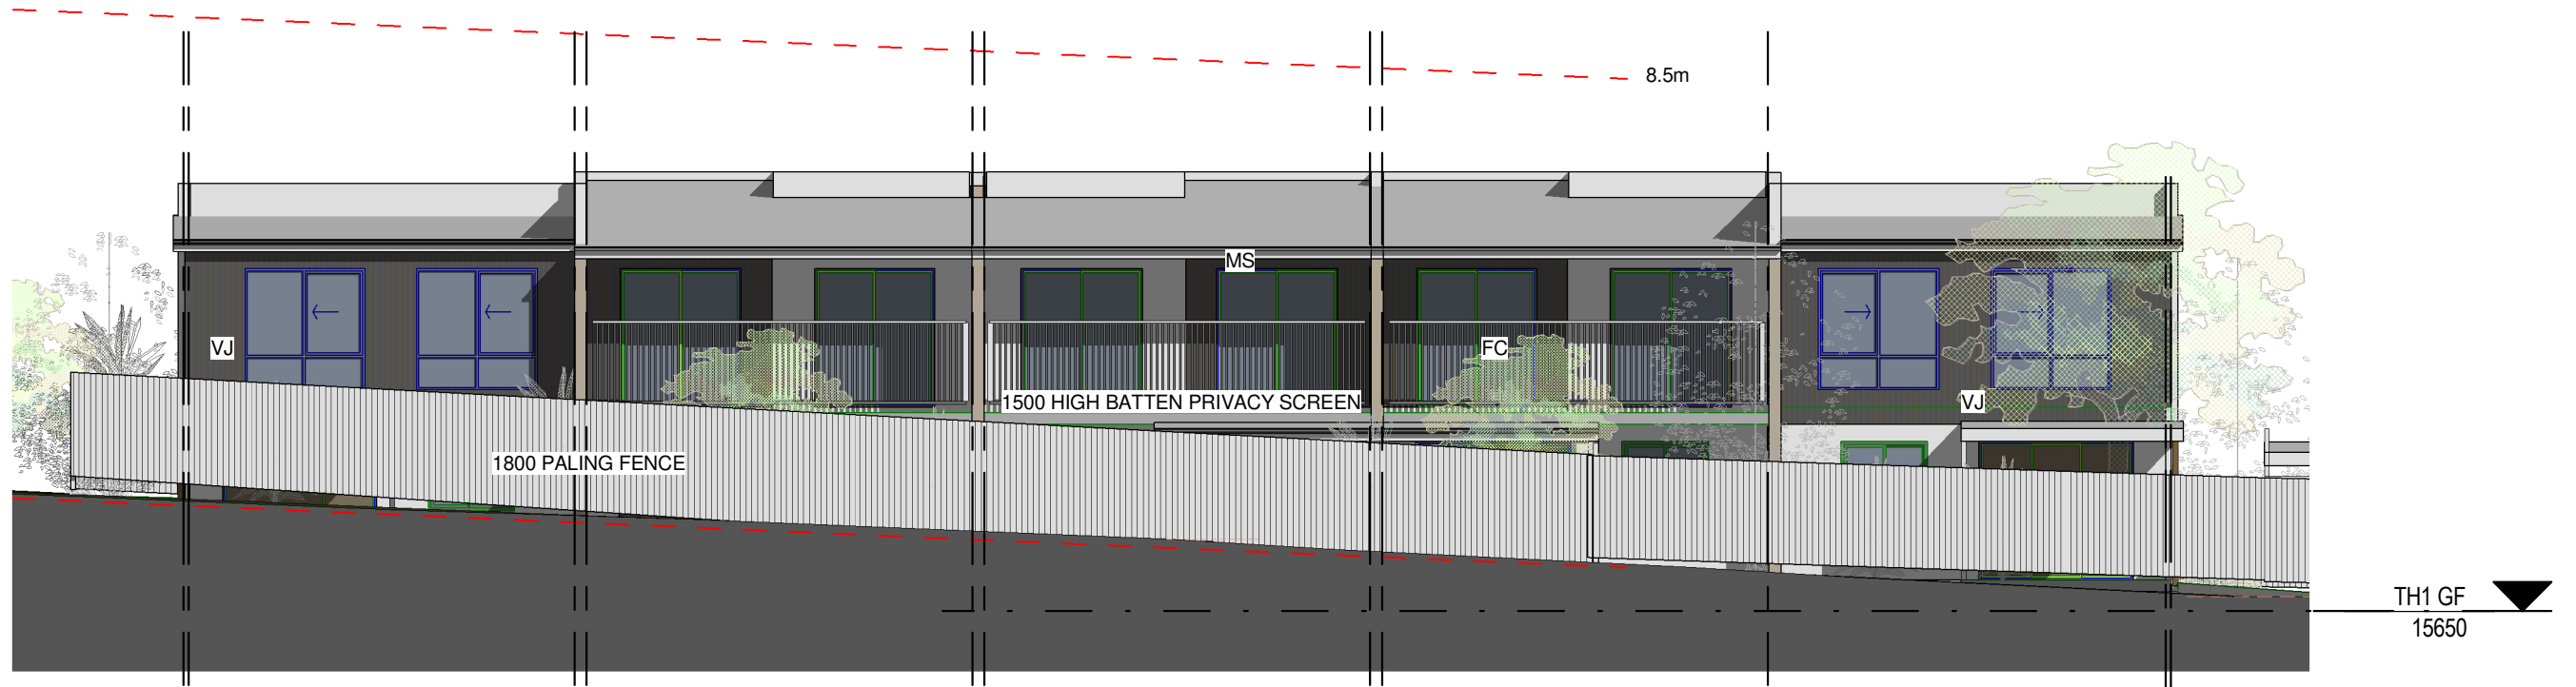

2 North Elevation - Rear
A402
1 : 125

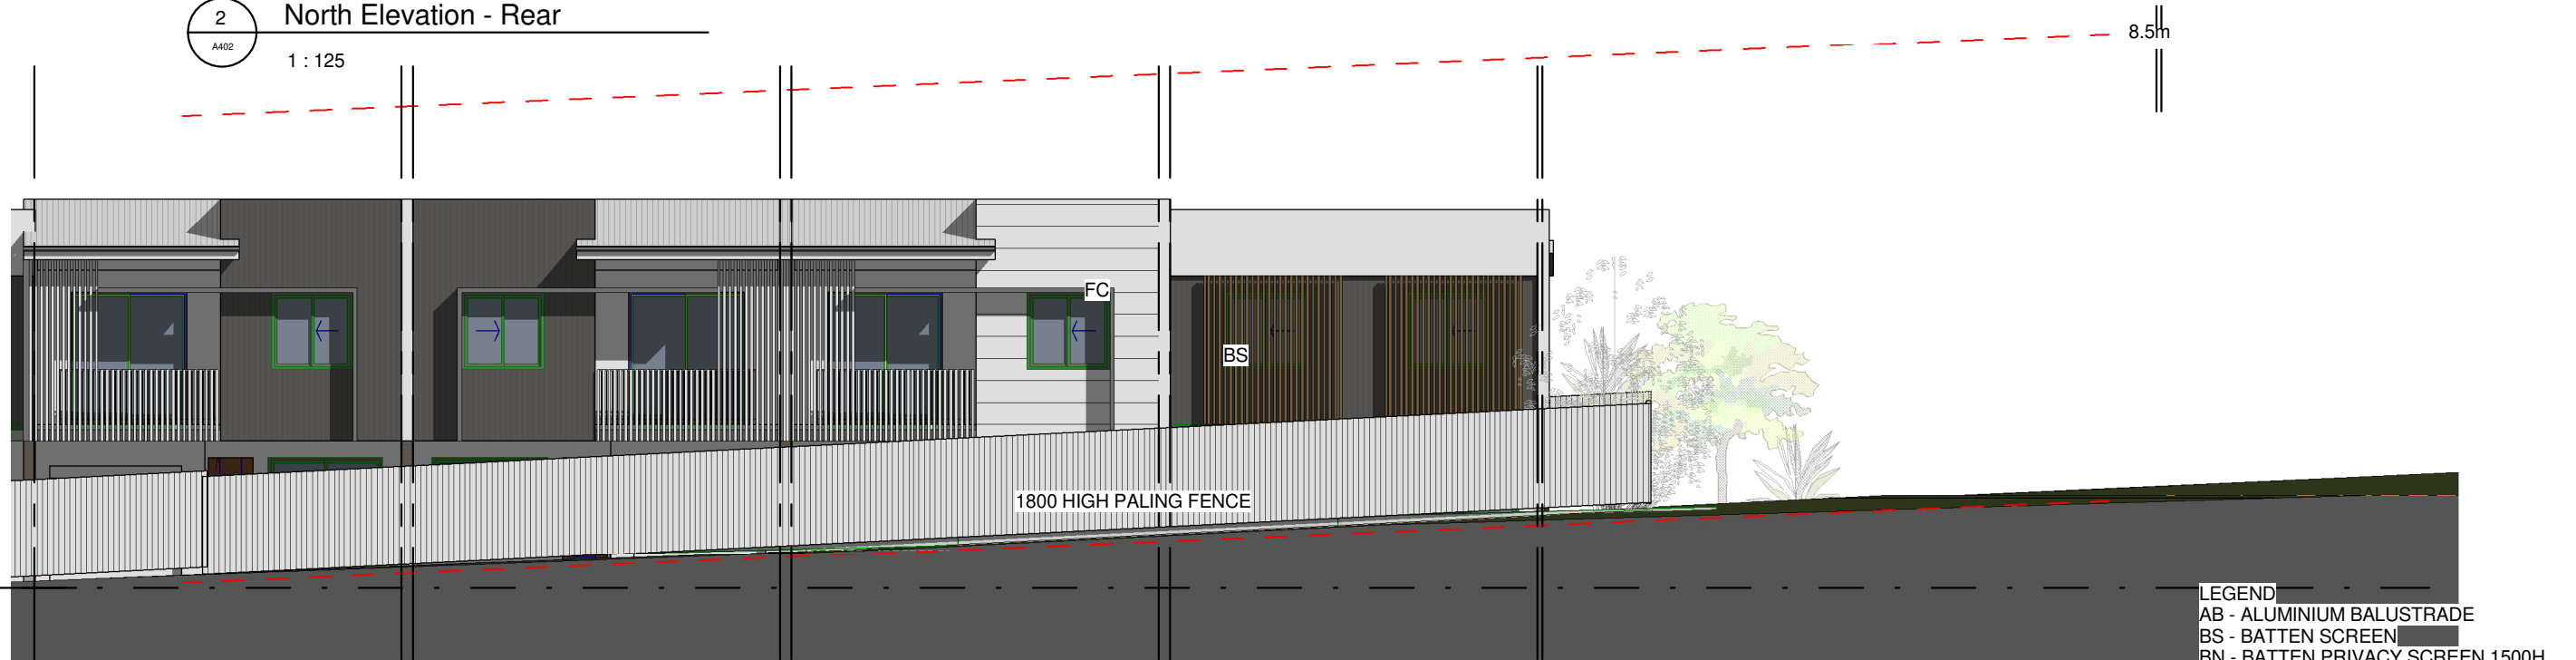

1 South Elevation - Rear
A401
1 : 125

LEGEND
AB - ALUMINIUM BALUSTRADE
BS - BATTEN SCREEN
BN - BATTEN PRIVACY SCREEN 1500H
FB - FACE BRICK TILES
MS - METAL ROOF SHEETING
FC - FC FINE RENDER FINISH
VJ - VJ ACCENT FC

REVISION	BY	DATE	DESCRIPTION
	LB	LB	

ROGUE.
ARCHITECTS

T : 07 3700 5725
F : 07 3700 5715
M : 0432 730 489
E : hello@roguearchitects.com.au
ABN : 43 652 026 474

COPYRIGHT ©

THESE DESIGNS, DRAWINGS, AND SPECIFICATIONS ARE
COPYRIGHT © AND REMAINS THE PROPERTY OF ROGUE
ARCHITECTURE AND DESIGN.
ARCHITECTS. THE WORK CANNOT BE REPRODUCED OR
COPIED IN WHOLE OR IN PART WITHOUT WRITTEN PERMISSION.
NOTES:
USE FIGURED DIMENSIONS IN PREFERENCE TO SCALED.
CHECK ALL DIMENSIONS ON SITE PRIOR TO COMMENCEMENT
OF OR FOR MANUFACTURING OR SETOUT. ALL WORKS SHALL
COMPLY WITH RELEVANT COUNCIL REQUIREMENTS, LOCAL
BUILDING REGULATIONS AND STANDARDS.

CLIENT'S APPROVAL

SIGNATURE DATE

DRAWING TITLE
ELEVATIONS

CLIENT


PROJECT TITLE
TOWNHOUSE DEVELOPMENT

PROJECT LOCATION
58 TIMOR Ave, LOGANHOLME Q4129


SCALE 1 : 125
DATE 3.7.2026
DRAWN LB
JOB NO. REV
DWG NO. A405

Original Sheet Size A3 - 297 x 420mm

7/4/2026 5:53:43 AM

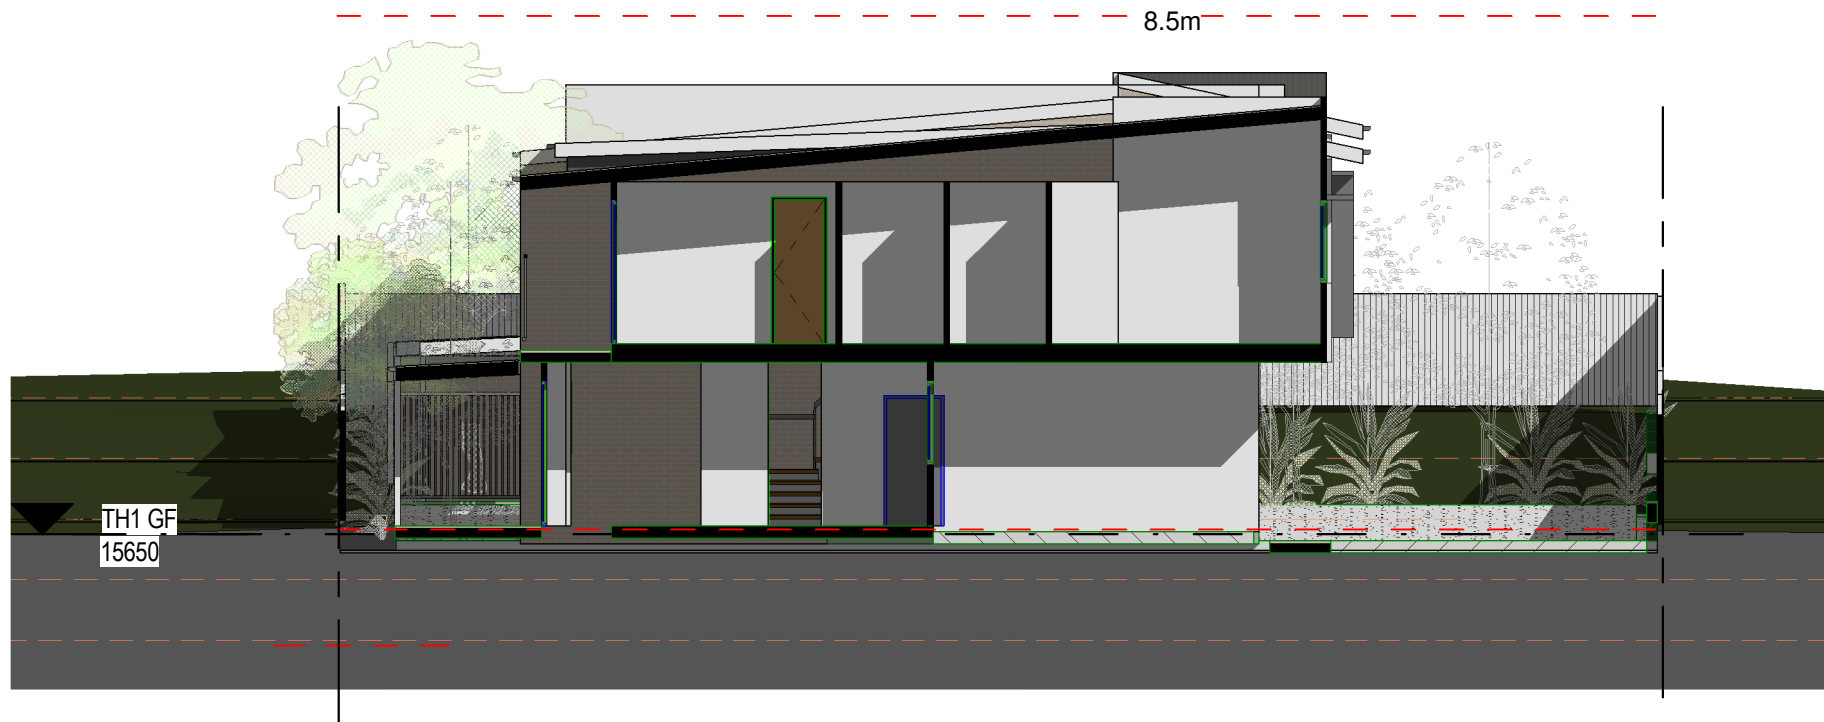

2 Section B-B
1 : 125

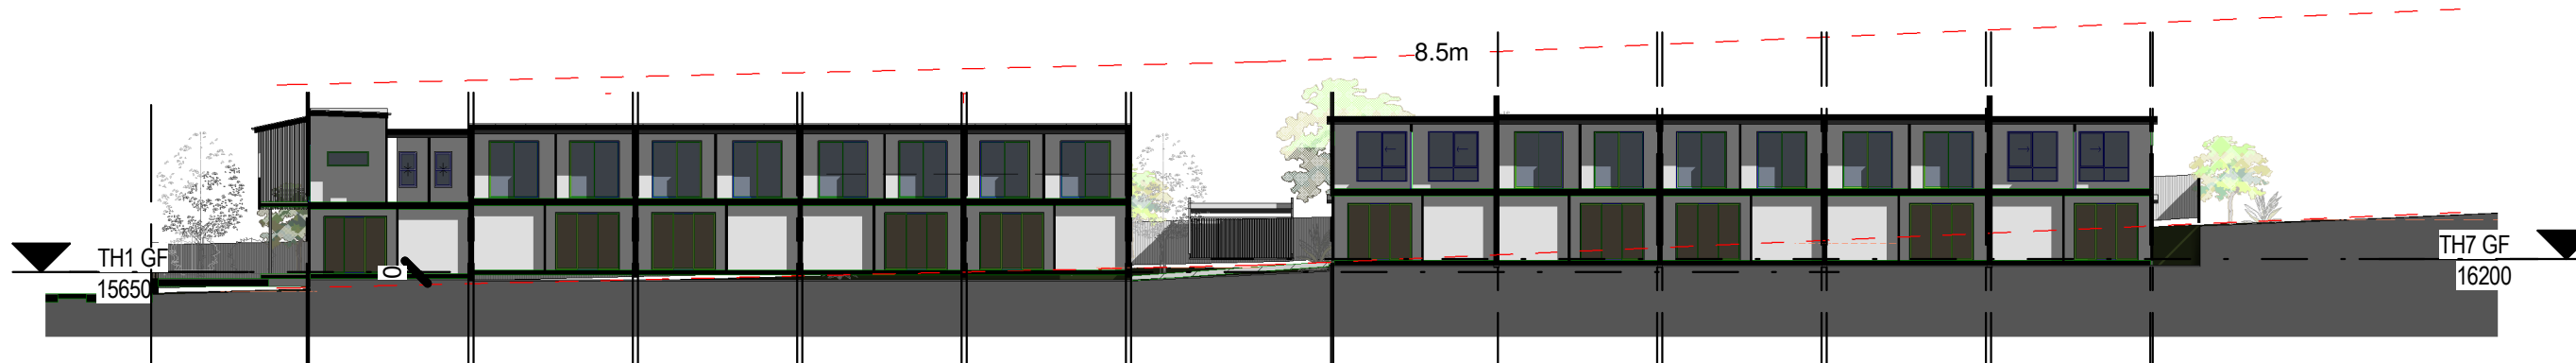

1 Section A-A
1 : 300

REVISION	BY	DATE	DESCRIPTION
	LB		
	LB		

ROGUE.
ARCHITECTS

T : 07 3700 5725
F : 07 3700 5715
M : 0432 730 489
E : hello@roguearchitects.com.au
ABN : 43 652 026 474

COPYRIGHT ©

THESE DESIGNS, DRAWINGS, AND SPECIFICATIONS ARE
COPYRIGHT © AND REMAINS THE PROPERTY OF ROGUE
ARCHITECTURE AND DESIGN. THE WORK CANNOT BE REPRODUCED OR
COPIED IN WHOLE OR IN PART WITHOUT WRITTEN PERMISSION.
NOTES:
USE FIGURED DIMENSIONS IN PREFERENCE TO SCALED.
CHECK ALL DIMENSIONS ON SITE PRIOR TO COMMENCEMENT
OF OR FOR MANUFACTURING OR SETOUT. ALL WORKS SHALL
COMPLY WITH RELEVANT COUNCIL REQUIREMENTS, LOCAL
BUILDING REGULATIONS AND STANDARDS.

CLIENT'S APPROVAL

SIGNATURE DATE

DRAWING TITLE
SECTIONS

CLIENT

PROJECT TITLE
TOWNHOUSE DEVELOPMENT

PROJECT LOCATION
58 TIMOR Ave, LOGANHOLME Q4129

SCALE As indicated

DATE 3.7.2026

DRAWN LB

JOB NO. REV

DWG NO. A410

Original Sheet Size A3 - 297 x 420mm

7/4/2026 5:54:15 AM