



# PROPOSED TOWNHOUSE DEVELOPMENT

58 TIMOR AVENUE, LOGANHOLME, QLD 4129

## CONCEPT CIVIL DRAWINGS

PROJECT NUMBER  
132629

CLIENT  
BONZA PROJECTS

LOCALITY PLAN  
NOT TO SCALE


DRAWING INDEX

|             |                                           |
|-------------|-------------------------------------------|
| GENERAL     |                                           |
| DA-1-1      | LOCALITY PLAN,DRAWING INDEX AND NOTES     |
| EARTHWORKS  |                                           |
| DA-2-1      | CONCEPT EARTHWORKS PLAN                   |
| DA-2-2      | CONCEPT EARTHWORKS SECTIONS               |
| CIVIL WORKS |                                           |
| DA-3-1      | CONCEPT CIVIL WORKS LAYOUT PLAN - SHEET 1 |
| DA-3-2      | CONCEPT CIVIL WORKS LAYOUT PLAN - SHEET 2 |
| DA-3-3      | STORMWATER CATCHMENTS PLAN                |

| REFERENCED GUIDLINES & STANDARDS                                                   |                                                        |
|------------------------------------------------------------------------------------|--------------------------------------------------------|
| LOGAN CITY COUNCIL (LCC)                                                           |                                                        |
| LOGAN CITY COUNCIL-PLANNING SCHEME POLICIES (PSPs) AND DEVELOPMENT CODES           |                                                        |
| WATER SERVICES ASSOCIATION OF AUSTRALIA                                            |                                                        |
| WATER SUPPLY CODE OF AUSTRALIA-SEQ SERVICE PROVIDERS EDITION V1.3                  |                                                        |
| GRAVITY SEWERAGE CODE OF AUSTRALIA-SEQ SERVICE PROVIDERS EDITION V2.0              |                                                        |
| SEQ CODE FOR WATER SUPPLY AND SEWER DESIGN AND CONSTRUCTION                        |                                                        |
| SEQ WS&S D&C CODE - DESIGN CRITERIA                                                |                                                        |
| SEQ WS&S D&C CODE - SEQ ACCEPTED INFRASTRUCTURE PRODUCTS AND MATERIALS (IPAM) LIST |                                                        |
| AUSTRALIAN STANDARDS (AS)                                                          |                                                        |
| AS 3798-2007                                                                       | EARTHWORKS FOR COMMERCIAL AND RESIDENTIAL DEVELOPMENTS |
| AS 1289.1.1                                                                        | METHODS OF TESTING SOILS FOR ENGINEERING PURPOSES      |
| AS 2890.1                                                                          | OFFSTREET CARPARKING                                   |
| AS 3500-2018                                                                       | PLUMBING AND DRAINAGE                                  |
| INTERNATIONAL EROSION CONTROL ASSOCIATION (IECA)                                   |                                                        |
| IECA AUSTRALIA GUIDELINES AND STANDARD DRAWINGS                                    |                                                        |

APPROVAL ISSUE  
NOT FOR CONSTRUCTION

|  |  |   |      |                     |       |         |            |              |                  |       |               |                                                                   |       |             |            |          |    |
|--|--|---|------|---------------------|-------|---------|------------|--------------|------------------|-------|---------------|-------------------------------------------------------------------|-------|-------------|------------|----------|----|
|  |  | <p>Copyright (C):<br/>This document is and shall remain the property of Legacy Engineers Pty Ltd. The document may only be used for the purpose for which it was commissioned and in accordance with the terms of engagement of the commission. Unauthorised use of this document in any form whatsoever is prohibited.</p> <div>CHECKED AND CERTIFIED BY:<br/><br/>SALANTHA KALLIARACHCHI<br/>RPEQ 13033</div> | REV. | DESCRIPTION         | DRAWN | CHECKED | DATE       | CLIENT       | BONZA PROJECTS   |       | PROJECT TITLE | TOWNHOUSE DEVELOPMENT<br>58 TIMOR AVENUE,<br>LOGANHOLME, QLD 4129 |       | PROJECT No. | 162629     |          |    |
|  |  |   | P1   | ISSUED FOR REVIEW   | SK    | SK      | 19/06/2026 | ARCHITECT    | ROGUE ARCHITECTS |       | DRAWING TITLE | LOCALITY PLAN, DRAWING INDEX AND NOTES                            | DATE  | JUNE 2026   | SHEET SIZE | A1       |    |
|  |  |   | P2   | ISSUED FOR APPROVAL | SK    | SK      | 03/07/2026 | DESIGNED     | SK               | DRAWN |               |                                                                   | SK    | DRAWING No. | DA-1-1     | REVISION | P2 |
|  |  |   |      |                     |       |         |            | SHEET 1 OF 6 |                  |       | CHECKED       | SK                                                                | SCALE | N.T.S.      |            |          |    |

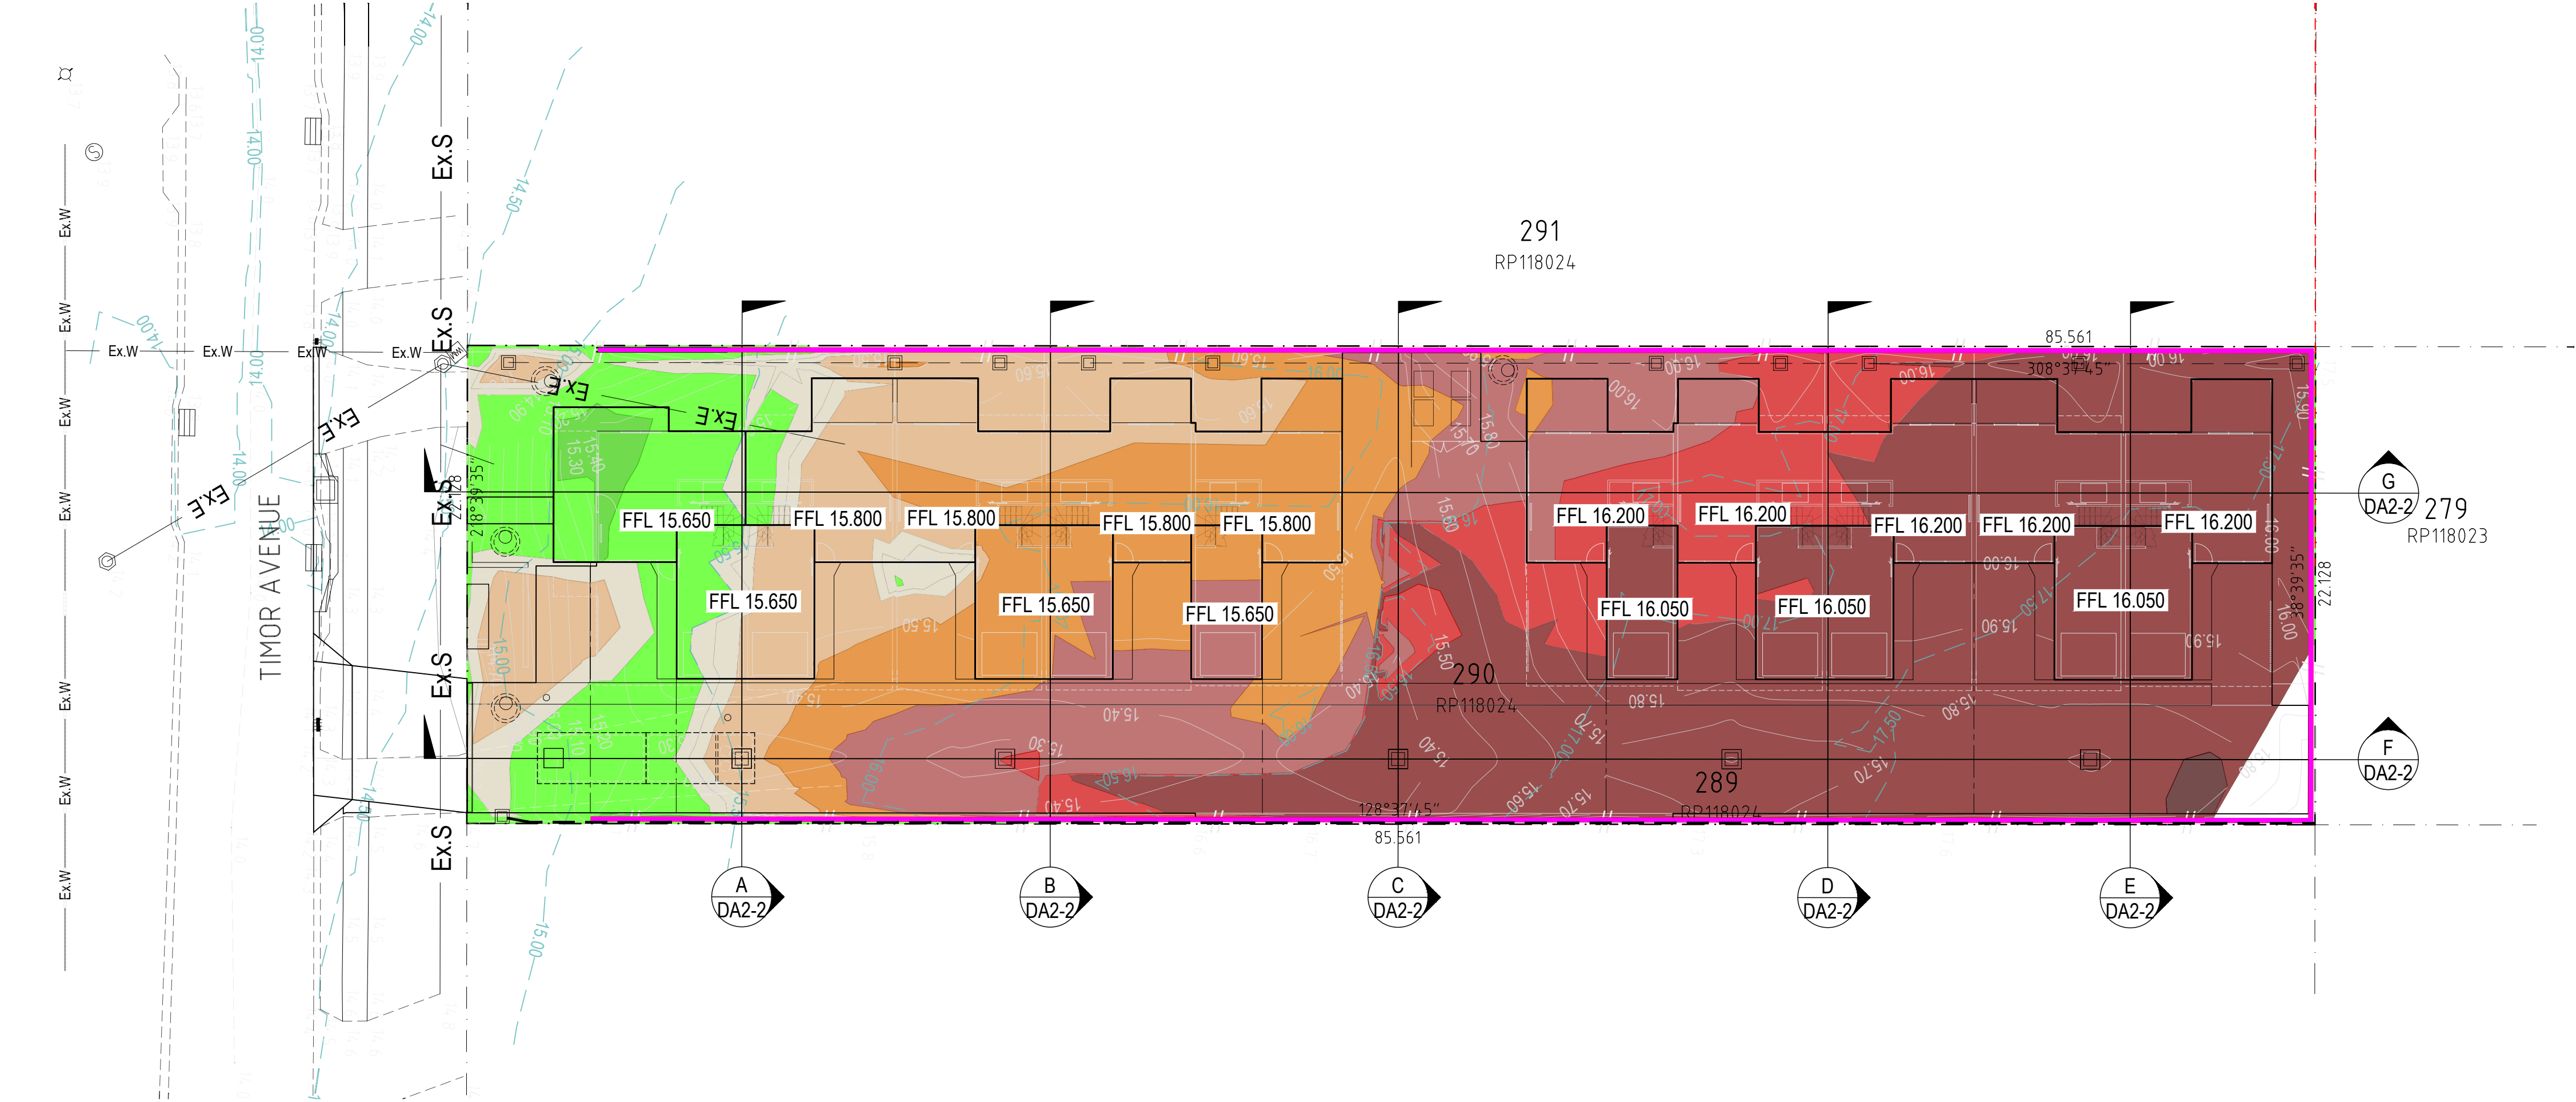

APPROXIMATE CUT FILL VOLUMES:

|                                         |   |                 |
|-----------------------------------------|---|-----------------|
| 100mm SITE STRIPPING                    | - | 190 m3 APPROX.  |
| TOTAL CUT BELOW STRIPPED SURFACE LEVEL  | - | 1445 m3 APPROX. |
| TOTAL FILL ABOVE STRIPPED SURFACE LEVEL | - | 30 m3 APPROX.   |

- THE ABOVE VOLUMES REPRESENT NET (CLEAR) VOLUMES ONLY AND DO NOT INCLUDE BULKING FACTORS.
- BOX AND BULK PLATFORM LEVELS ARE BASED ON A NOMINAL DEPTH OF 100 mm SITE STRIPPING AND 200 mm BOXING FOR THE BUILDINGS AND PAVEMENTS.
- APPROVED EROSION AND SEDIMENT CONTROL MEASURES MUST BE IMPLEMENTED PRIOR TO THE COMMENCEMENT OF BULK EARTHWORKS.
- EXCAVATION AND FILLING FOR SERVICES, RETAINING WALLS, FOOTPATHS, RAMPS, DETENTION TANK, AND LANDSCAPED AREAS IS EXCLUDED FROM THE ABOVE VOLUMES AND IS CONSIDERED DETAILED EXCAVATION.
- THE ABOVE VOLUMES ARE BASED ON THE CONCEPT DESIGN AND ARE NOT TO BE USED FOR TENDERING PURPOSES.

| DRAWING LEGEND |                                           |
|----------------|-------------------------------------------|
| SYMBOL         | DESCRIPTION                               |
| PROPOSED       |                                           |
|                | PROPOSED BULK EARTHWORKS PLATFORM         |
|                | CHANGE OF GRADE LINE (RIDGE OR VALLEY)    |
|                | PROPOSED RETAINING WALL                   |
|                | BULK EARTHWORKS CONTOURS                  |
|                | TOP OF WALL GROUND LEVEL                  |
|                | BOTTOM OF WALL GROUND LEVEL               |
|                | TEMPORARY EARTHWORKS BATTER (1:2 NOMINAL) |
| EXISTING       |                                           |
|                | EXISTING (PRE-DEVELOPMENT) SURFACE LEVEL  |
|                | EXISTING CONTOURS                         |
|                | EXISTING STORMWATER                       |
|                | EXISTING SEWER                            |
|                | EXISTING WATER                            |
|                | EXISTING ELECTRICITY                      |
|                | EXISTING COMMUNICATION LINE               |
|                | EXISTING SEWER AND STORMWATER MANHOLES    |
| ABBREVIATIONS  |                                           |
| LCC            | LOGAN CITY COUNCIL                        |
| FFL###.###     | PROPOSED FINISHED FLOOR LEVEL             |
| BPL###.###     | BULK PLATFORM / SURFACE LEVEL             |
| U.N.O.         | UNLESS NOTED OTHERWISE                    |

CUT / FILL DEPTHS LEGEND

| LOWER VALUE | UPPER VALUE | COLOUR |
|-------------|-------------|--------|
| -3          | to -4       | m      |
| -2          | to -3       | m      |
| -1.00       | to -2       | m      |
| -0.75       | to -1.00    | m      |
| -0.50       | to -0.75    | m      |
| -0.25       | to -0.50    | m      |
| -0.25       | to -0.05    | m      |
| -0.05       | to 0        | m      |
| 0           | to 0.05     | m      |
| 0.05        | to 0.25     | m      |
| 0.25        | to 0.50     | m      |
| 0.50        | to 0.75     | m      |
| 0.75        | to 1.00     | m      |
| 1.00        | to 2.00     | m      |
| 2.00        | to 3.00     | m      |
| 3.00        | to 4.00     | m      |
| 4.00        | to 5.00     | m      |

APPROVAL ISSUE  
NOT FOR CONSTRUCTION

02046810

SCALE 1:200 AT ORIGINAL SIZE

Consulting Civil & Structural Engineers







ABN 91161686326 ACN 161 686 326  
103/6 LOGAN ROAD, HOLLAND PARK WEST, QLD 4121  
T: 1300 136 198 E: info@legacyengineers.com.au  
W: www.legacyengineers.com.au

Copyright (C):  
This document is and shall remain the property of Legacy Engineers Pty Ltd. The document may only be used for the purpose for which it was commissioned and in accordance with the terms of engagement of the commission. Unauthorised use of this document in any form whatsoever is prohibited.

CHECKED AND CERTIFIED BY:

SALANTHA KALLIARACHCHI  
RPEQ 13033

| REV. | DESCRIPTION         | DRAWN | CHECKED | DATE       | CLIENT                        | PROJECT TITLE                            | PROJECT No.       |
|------|---------------------|-------|---------|------------|-------------------------------|------------------------------------------|-------------------|
| P1   | ISSUED FOR REVIEW   | SK    | SK      | 19/06/2026 | BONZA PROJECTS                | TOWNHOUSE DEVELOPMENT                    | 162629            |
| P2   | ISSUED FOR APPROVAL | SK    | SK      | 03/07/2026 | ARCHITECT<br>ROGUE ARCHITECTS | 58 TIMOR AVENUE,<br>LOGANHOLME, QLD 4129 | DATE<br>JUNE 2026 |
| P3   | ISSUED FOR APPROVAL | SK    | SK      | 02/09/2026 | DESIGNED<br>SK                | DRAWING No.                              | SHEET SIZE<br>A1  |
|      |                     |       |         |            | CHECKED<br>SK                 | SCALE<br>1 : 200                         | REVISION<br>P3    |

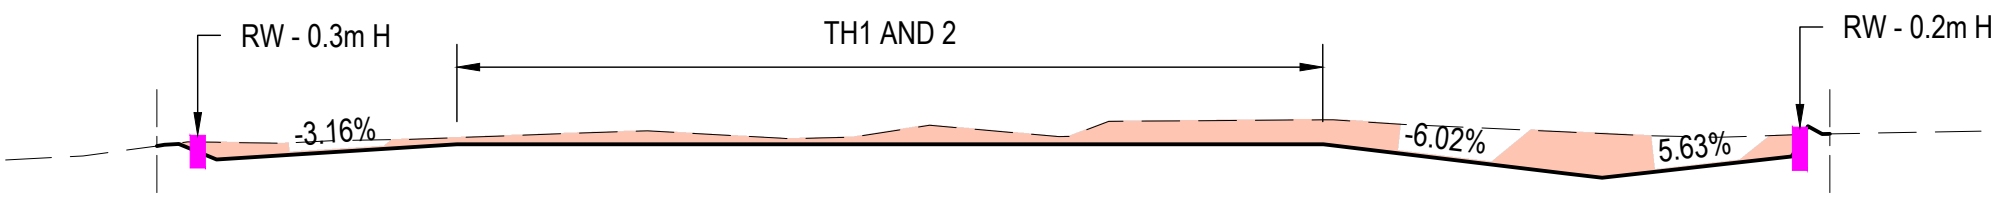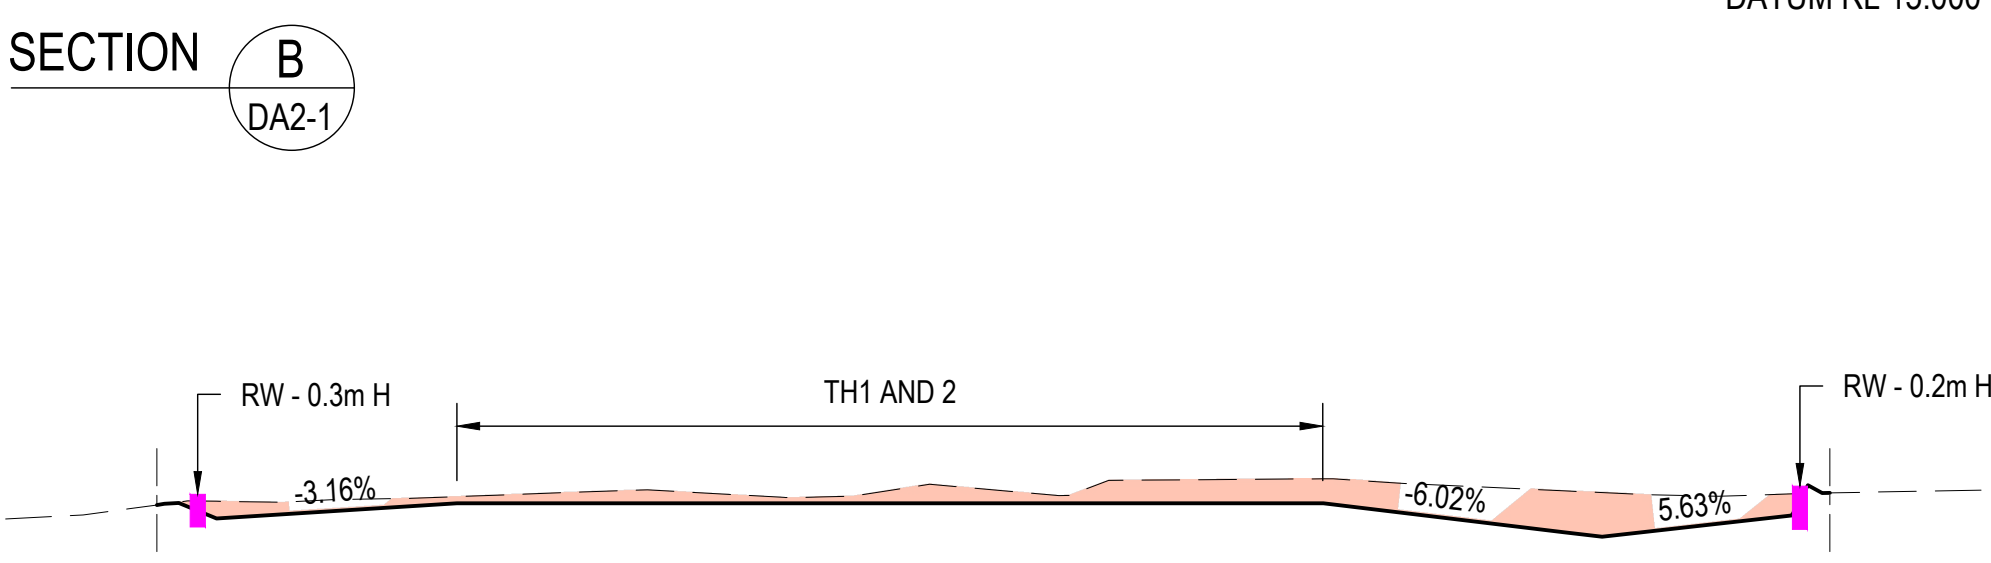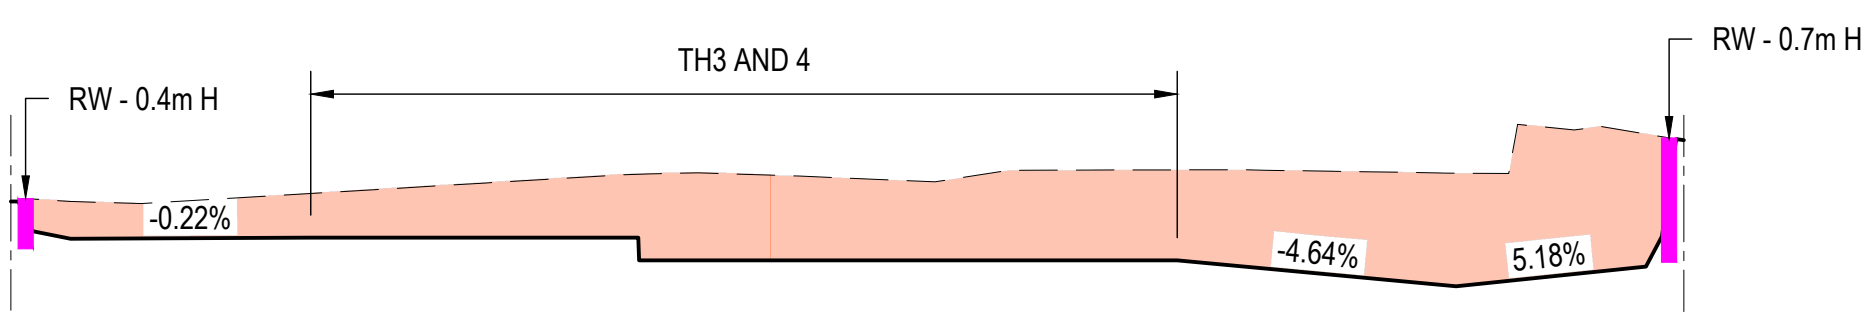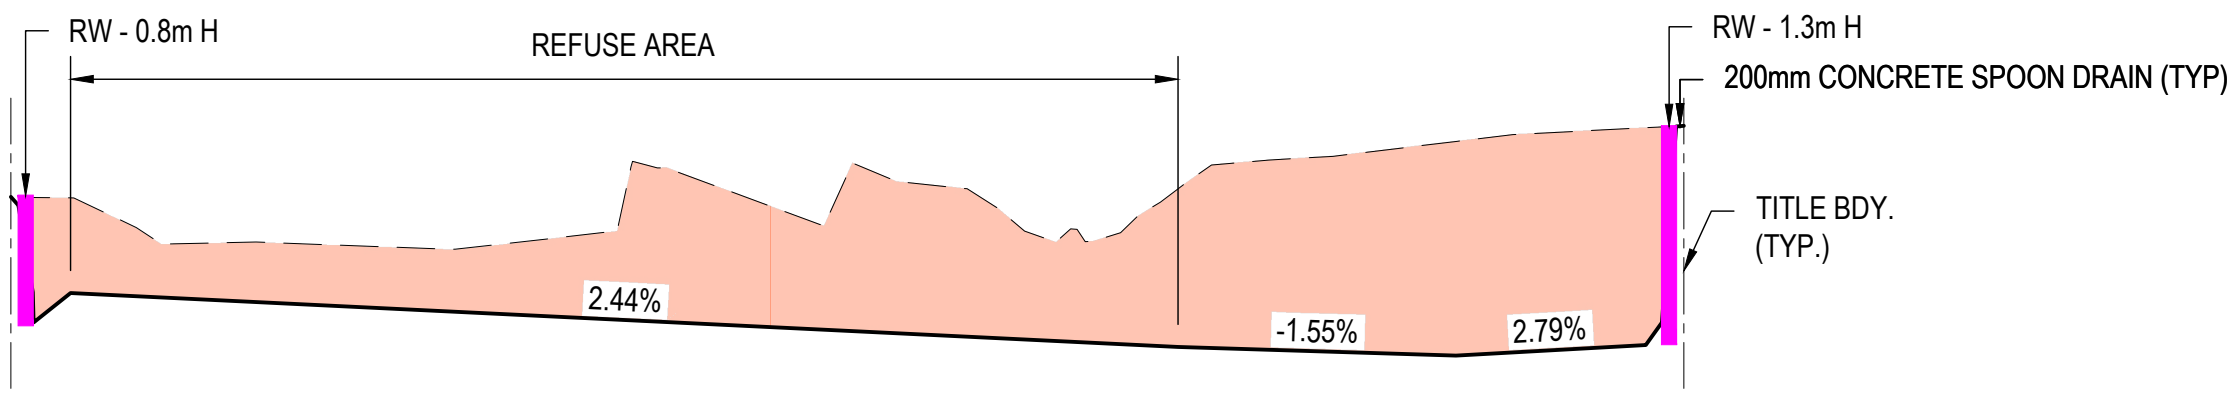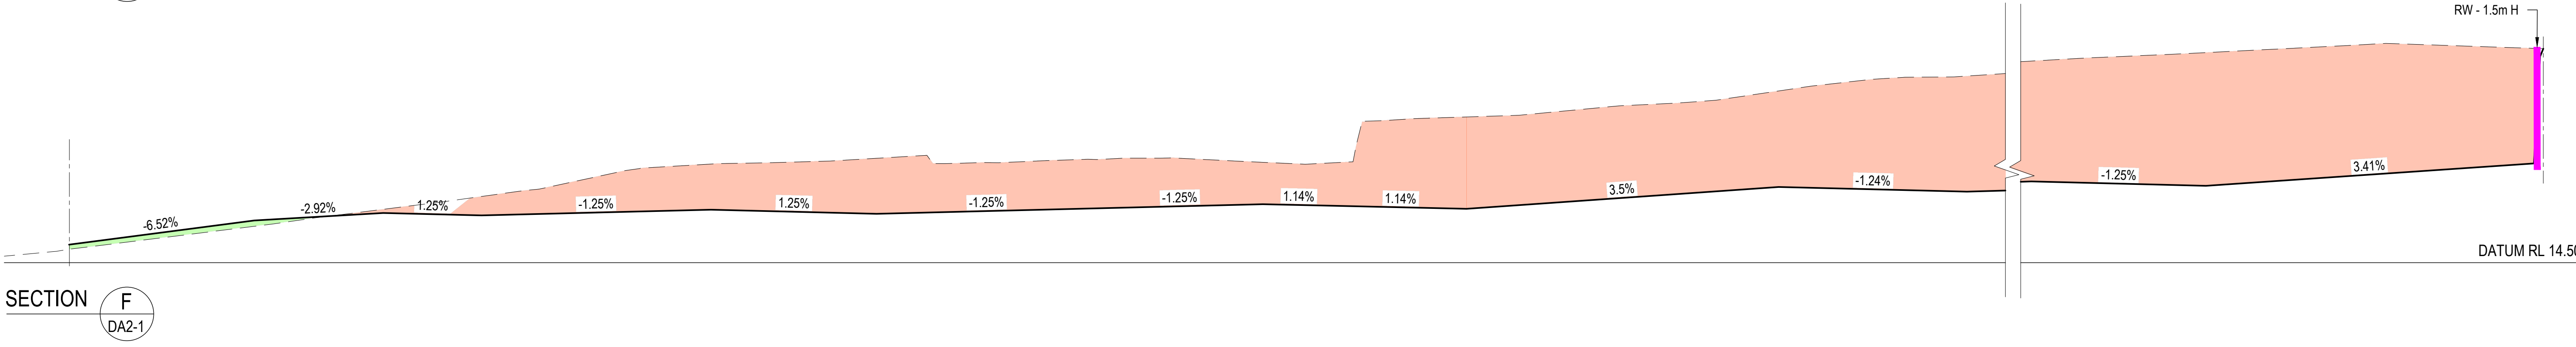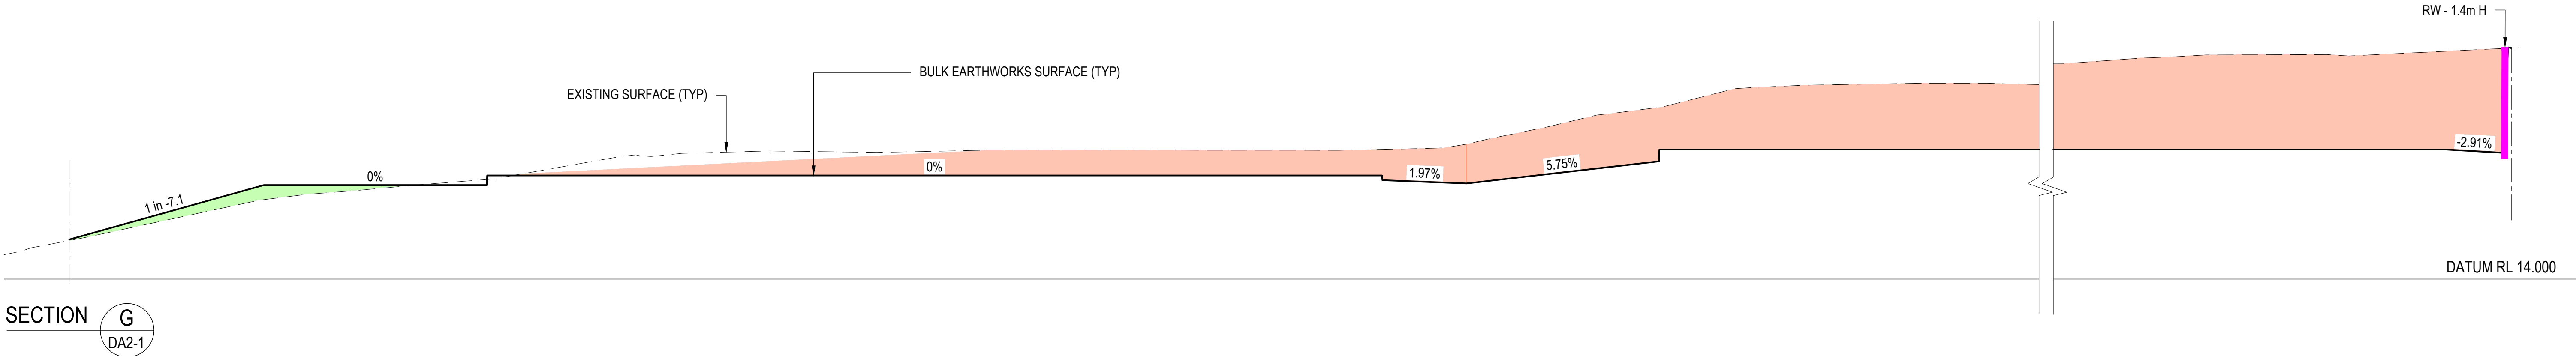


AREA OF CUT

AREA OF FILL

APPROVAL ISSUE  
NOT FOR CONSTRUCTION

| DRAWING LEGEND |                                                  |
|----------------|--------------------------------------------------|
| SYMBOL         | DESCRIPTION                                      |
| PROPOSED       |                                                  |
|                | PROPOSED BUILDING FOOTPRINT                      |
|                | PROPOSED CONCRETE PAVEMENT (DETAIL DESIGN)       |
|                | PROPOSED DRIVEWAY CROSSOVER (IPWEA RS-051)       |
|                | PROPOSED CONTOURS                                |
|                | PROPOSED FINISHED SURFACE/ LIP OF KERB LEVEL     |
|                | PROPOSED FINISHED WALL LEVEL (TOP OF WALL)       |
|                | PROPOSED FINISHED WALL LEVEL (BOTTOM OF WALL)    |
|                | EXISTING SURFACE LEVEL (TO BE VERIFIED)          |
|                | DIRECTION OF FALL (PROPOSED SURFACE)             |
|                | PROPOSED STORMWATER PIT, LINE AND FLOW DIRECTION |
|                | PROPOSED RETAINING WALL                          |
| EXISTING       |                                                  |
|                | EXISTING (PRE-DEVELOPMENT) SURFACE LEVEL         |
|                | EXISTING CONTOURS                                |
|                | EXISTING STORMWATER                              |
|                | EXISTING SEWER                                   |
|                | EXISTING WATER                                   |
|                | EXISTING ELECTRICITY                             |
|                | EXISTING COMMUNICATION LINE                      |
|                | EXISTING SEWER AND STORMWATER MANHOLES           |
| ABBREVIATIONS  |                                                  |
| LCC            | LOGAN CITY COUNCIL                               |
| FFL 15.150     | PROPOSED FINISHED FLOOR LEVEL                    |

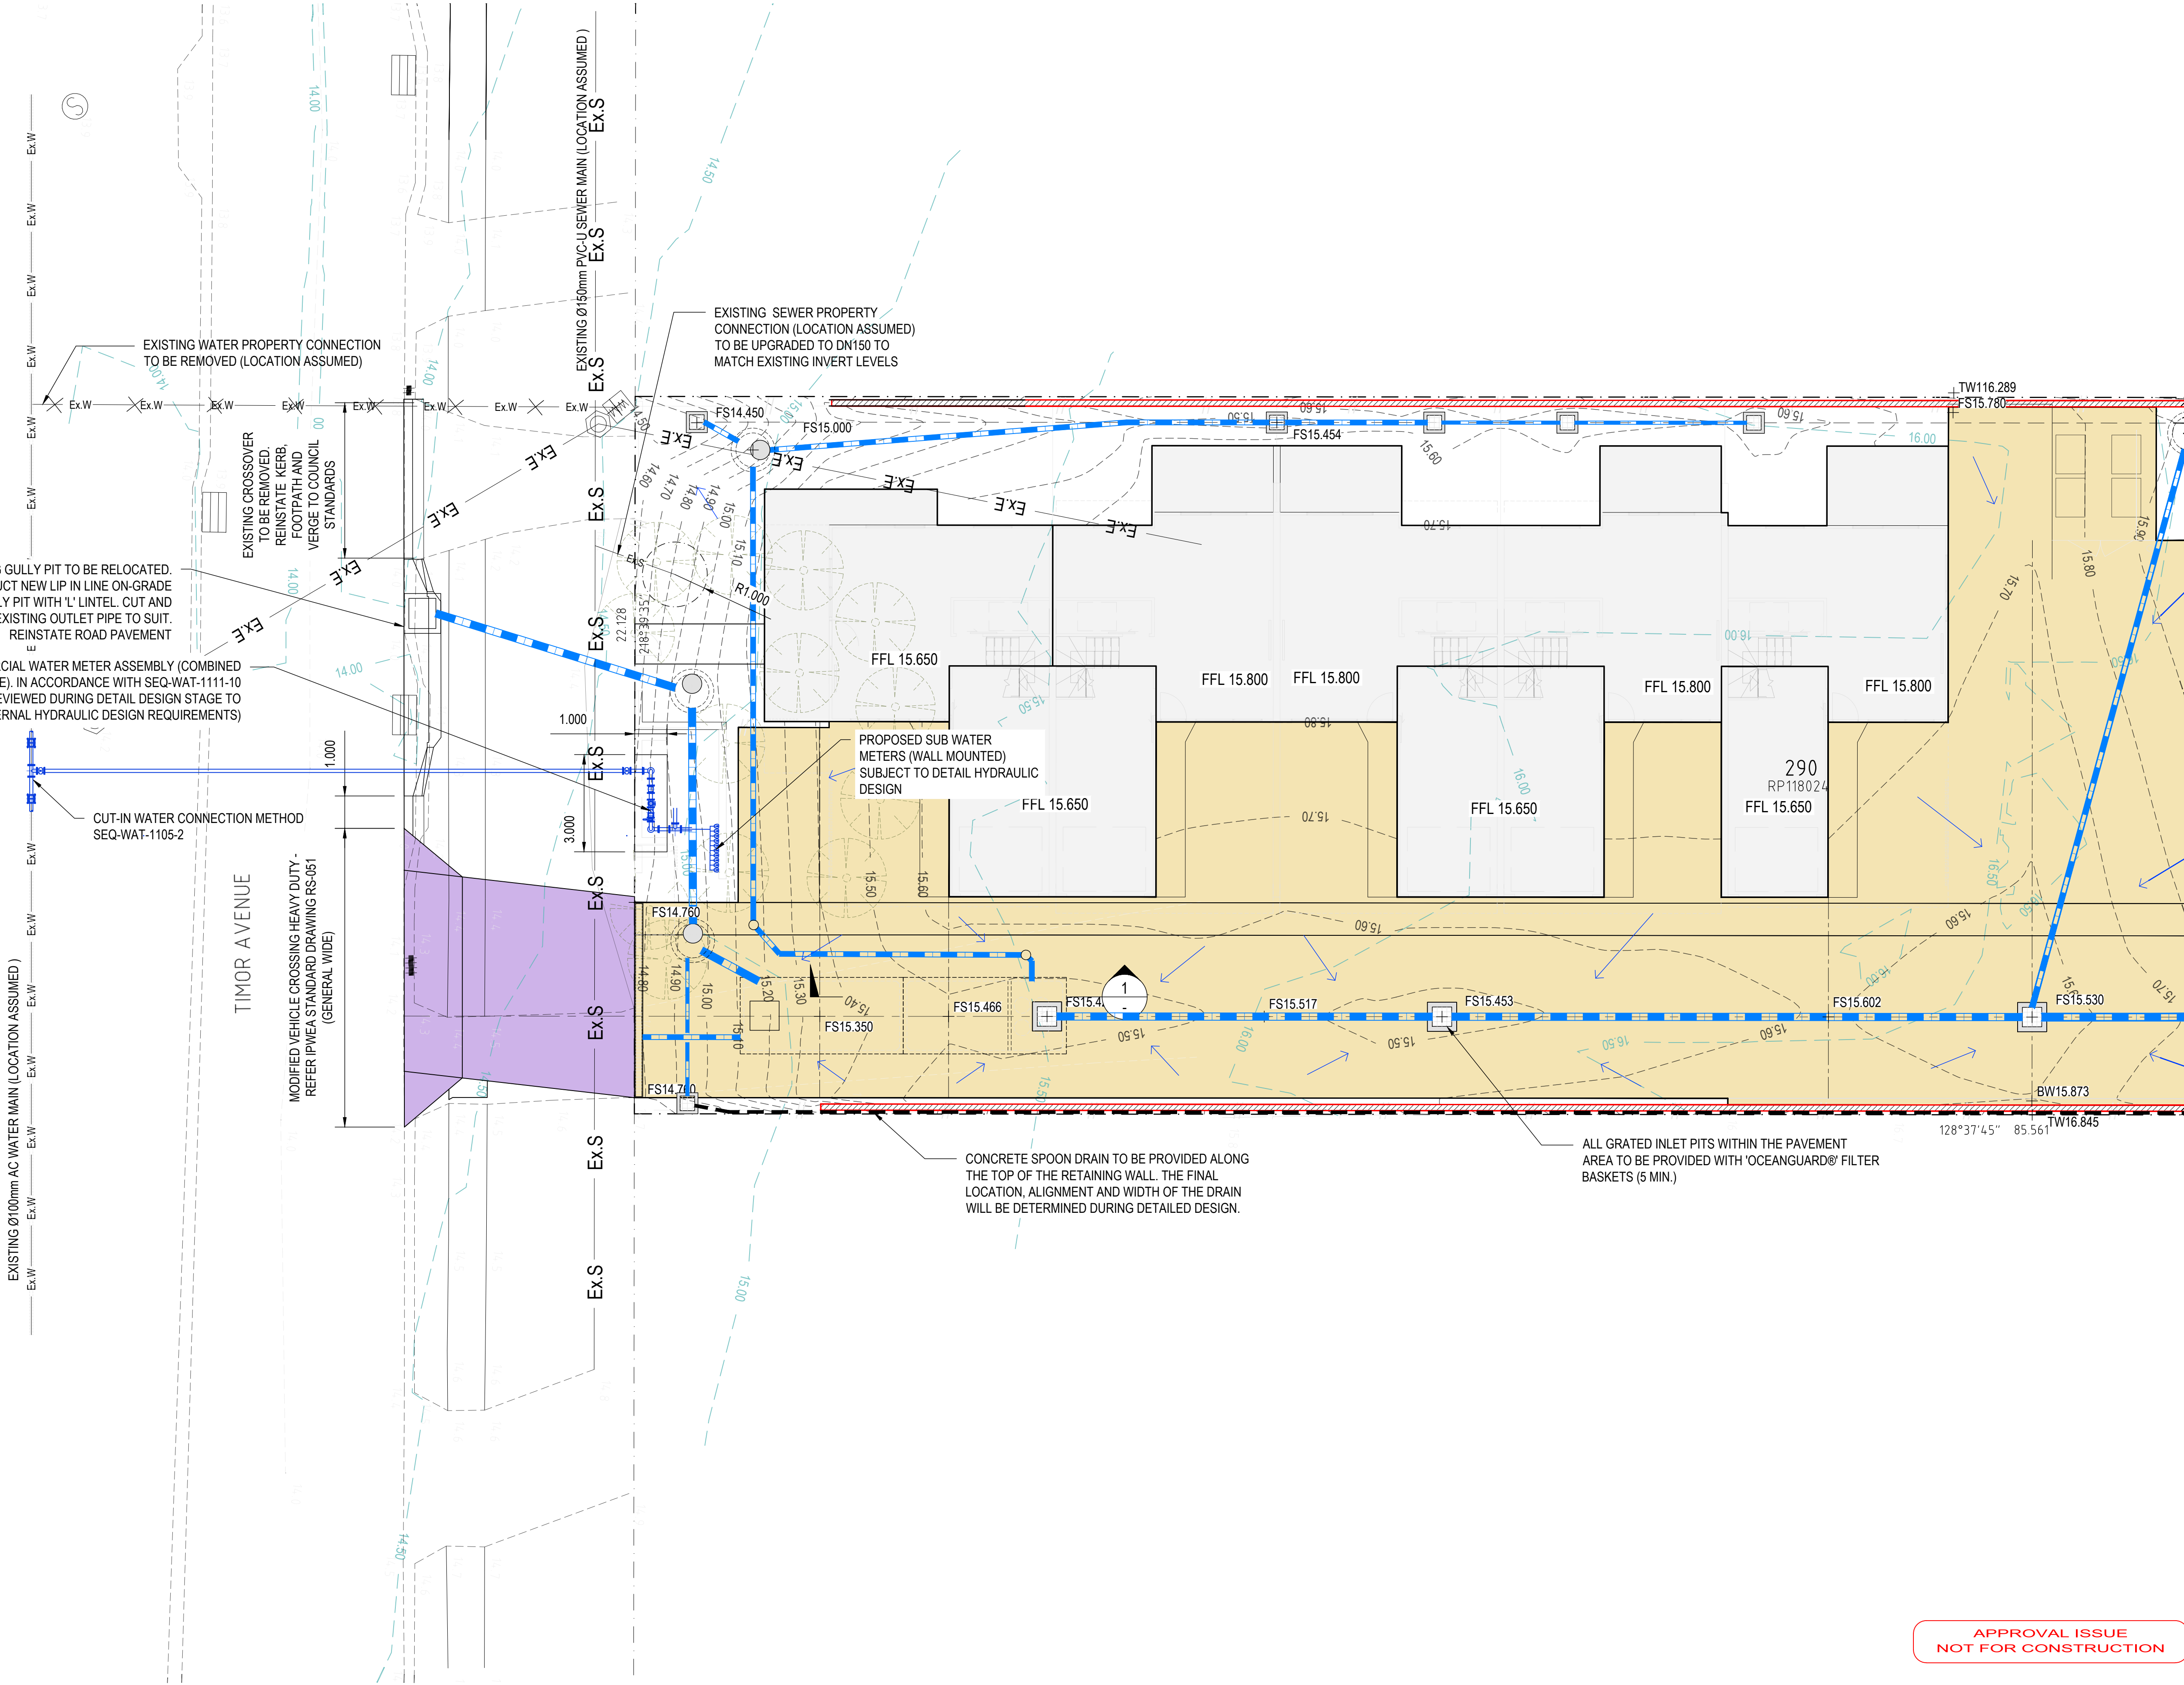

0 1 2 3 4 5m  
SCALE 1:100 AT ORIGINAL SIZE




**LEGACY ENGINEERS**  
Consulting Civil & Structural Engineers  
ABN 91161686326 ACN 161 686 326  
1836 LOGAN ROAD, HOLLAND PARK WEST, QLD 4121  
T: 1300 136 198 E: info@legacyengineers.com.au  
W: www.legacyengineers.com.au

Copyright (C): This document is and shall remain the property of Legacy Engineers Pty Ltd. The document may only be used for the purpose for which it was commissioned and in accordance with the terms of engagement of the commission. Unauthorised use of this document in any form whatsoever is prohibited.


CHECKED AND CERTIFIED BY:  
  
SALANTHA KALLIARACHCHI  
RPEQ 13033

| REV.         | DESCRIPTION         | DRAWN | CHECKED | DATE       | CLIENT                    | PROJECT TITLE                                               | PROJECT No.           |
|--------------|---------------------|-------|---------|------------|---------------------------|-------------------------------------------------------------|-----------------------|
| P1           | ISSUED FOR REVIEW   | SK    | SK      | 19/06/2026 | BONZA PROJECTS            | TOWNHOUSE DEVELOPMENT                                       | 162629                |
| P2           | ISSUED FOR APPROVAL | SK    | SK      | 03/07/2026 | ROGUE ARCHITECTS          | 58 TIMOR AVENUE,<br>LOGANHOLME, QLD 4129                    | DATE<br>JUNE 2026     |
| P3           | ISSUED FOR APPROVAL | SK    | SK      | 02/09/2026 | DESIGNED SK<br>DRAWN SK   | DRAWING TITLE<br>CONCEPT CIVIL WORKS LAYOUT PLAN<br>SHEET 1 | SHEET SIZE<br>A1      |
| SHEET 4 OF 6 |                     |       |         | 6          | CHECKED SK<br>SCALE 1:100 |                                                             | DRAWING No.<br>DA-3-1 |
|              |                     |       |         |            |                           |                                                             | REVISION<br>P3        |

APPROVAL ISSUE  
NOT FOR CONSTRUCTION

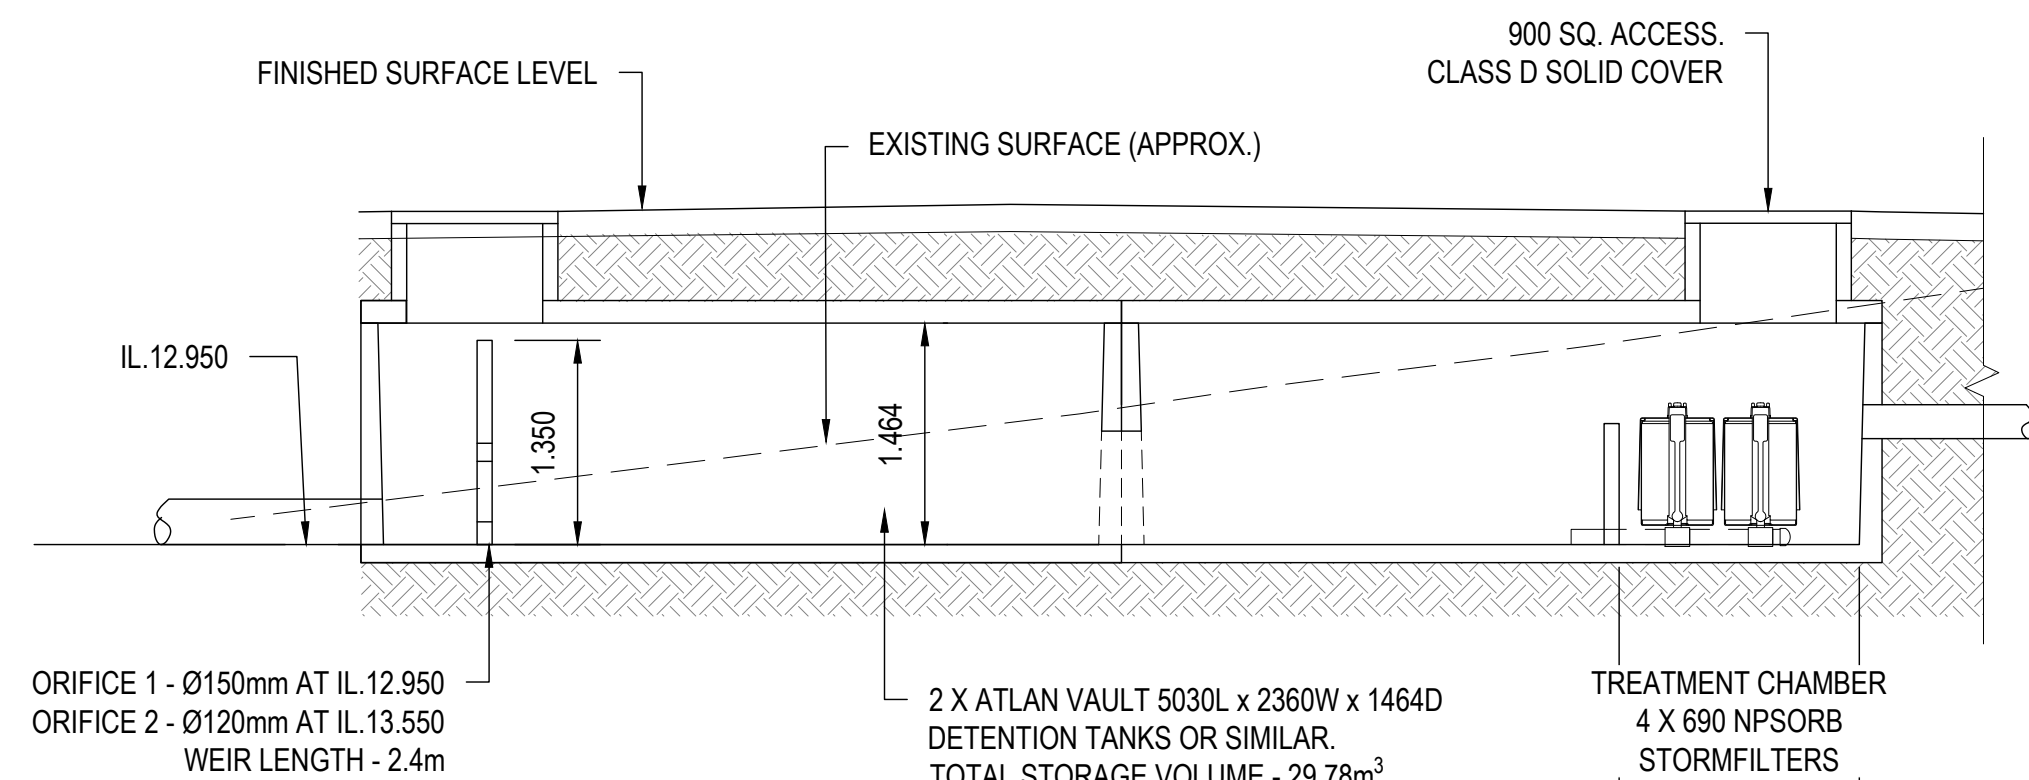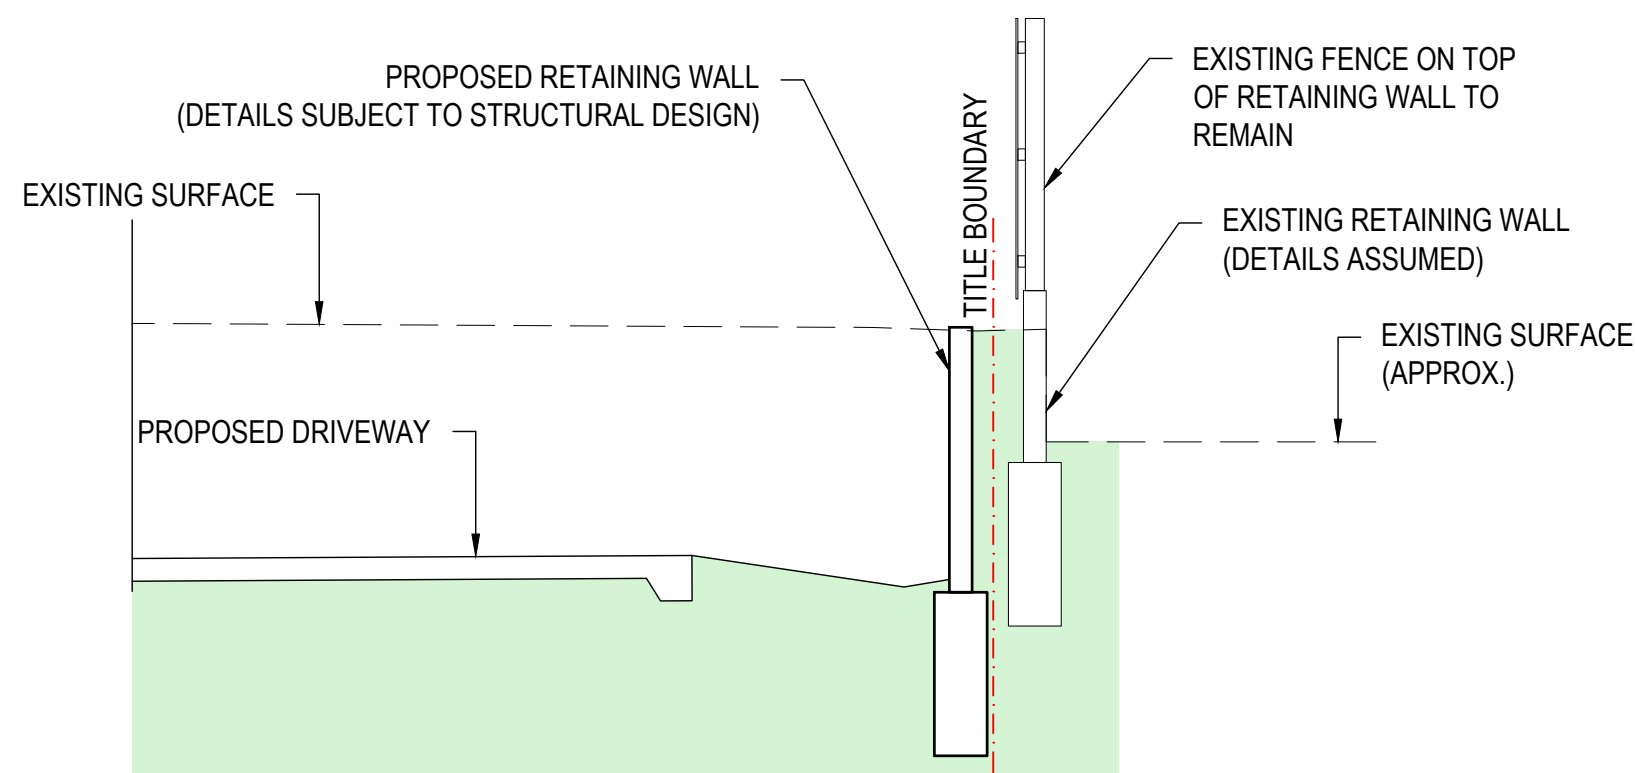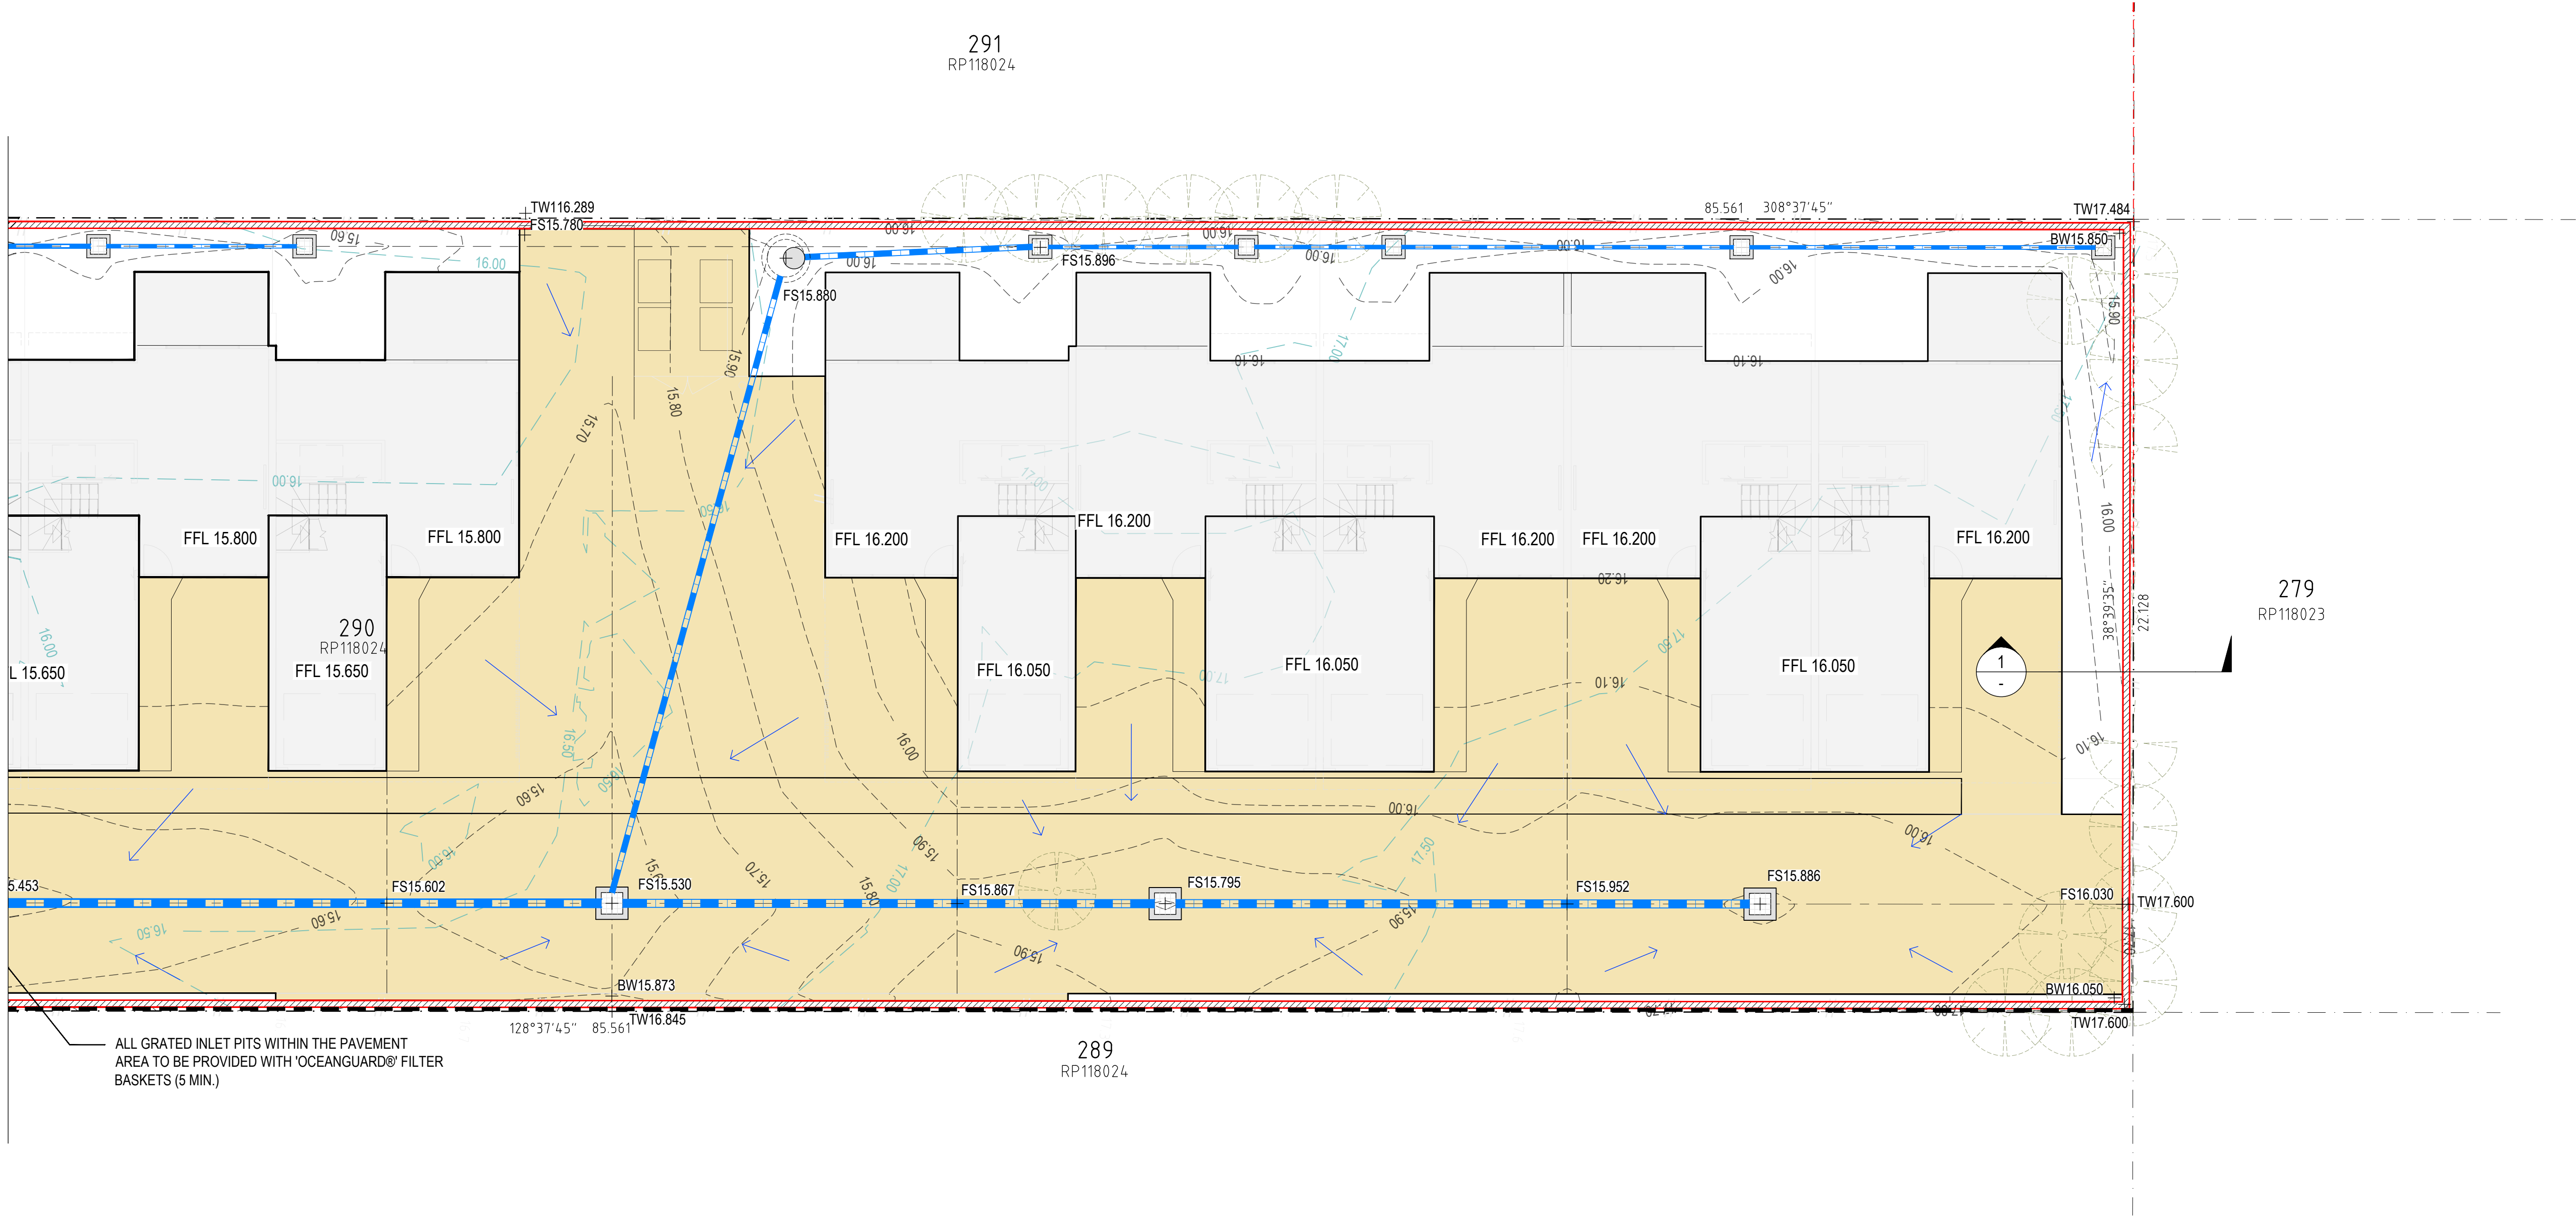

APPROVAL ISSUE  
NOT FOR CONSTRUCTION

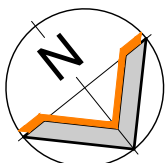


**LEGACY ENGINEERS**  
Consulting Civil & Structural Engineers  
ABN 91161686326 ACN 161 686 326  
1836 LOGAN ROAD, HOLLAND PARK WEST, QLD 4121  
T: 1300 136 198 E: info@legacyengineers.com.au  
W: www.legacyengineers.com.au

Copyright (C):  
This document is and shall remain the property of Legacy Engineers Pty Ltd. The document may only be used for the purpose for which it was commissioned and in accordance with the terms of engagement of the commission. Unauthorised use of this document in any form whatsoever is prohibited.

CHECKED AND CERTIFIED BY:  
*Salantha Kalliarachchi*  
SALANTHA KALLIARACHCHI  
RPEQ 13033

| REV.         | DESCRIPTION         | DRAWN | CHECKED | DATE       | CLIENT                        | PROJECT TITLE                                               | PROJECT No.       |
|--------------|---------------------|-------|---------|------------|-------------------------------|-------------------------------------------------------------|-------------------|
| P1           | ISSUED FOR REVIEW   | SK    | SK      | 19/06/2026 | BONZA PROJECTS                | TOWNHOUSE DEVELOPMENT                                       | 162629            |
| P2           | ISSUED FOR APPROVAL | SK    | SK      | 03/07/2026 | ARCHITECT<br>ROGUE ARCHITECTS | 58 TIMOR AVENUE,<br>LOGANHOLME, QLD 4129                    | DATE<br>JUNE 2026 |
| P3           | ISSUED FOR APPROVAL | SK    | SK      | 02/09/2026 | DESIGNED SK<br>DRAWN SK       | DRAWING TITLE<br>CONCEPT CIVIL WORKS LAYOUT PLAN<br>SHEET 2 | SHEET SIZE<br>A1  |
| SHEET 5 OF 6 |                     |       |         |            | CHECKED SK<br>SCALE 1 : 100   |                                                             | REVISION<br>P3    |

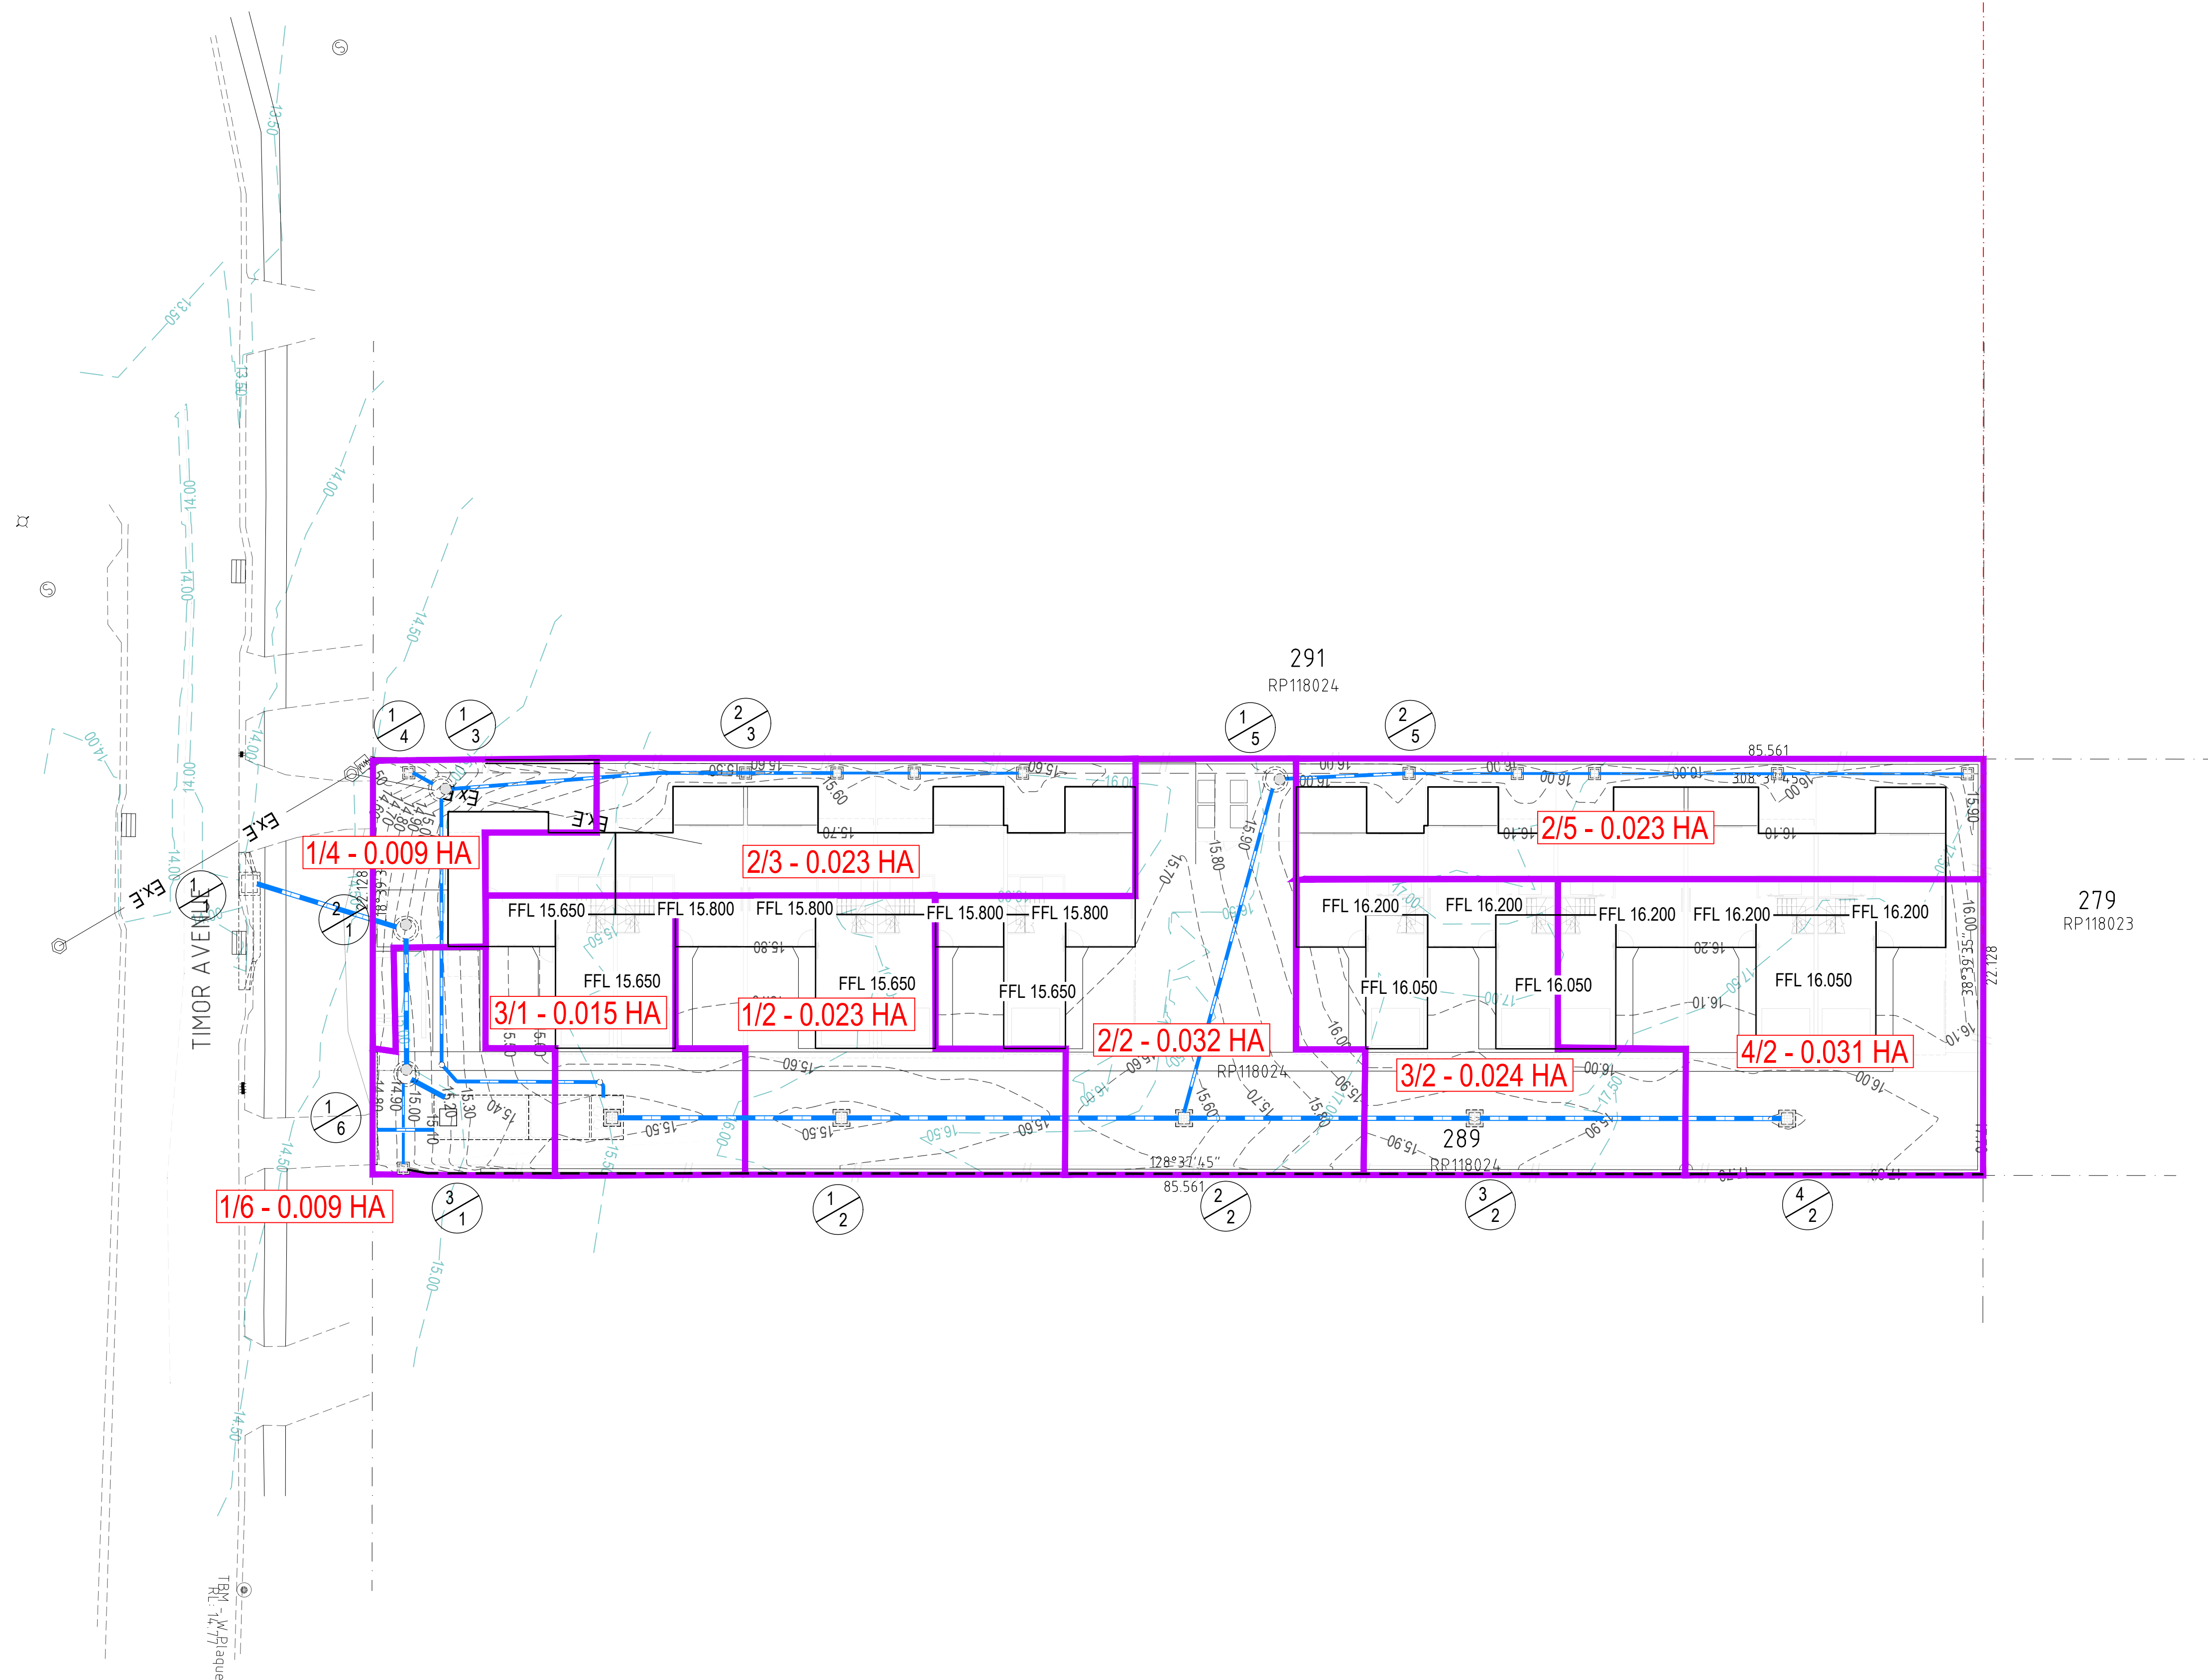

Copyright ©:  
This document is and shall remain the property of Legacy Engineers Pty Ltd. The document may only be used for the purpose for which it was commissioned and in accordance with the terms of engagement of the commission. Unauthorised use of this document in any form whatsoever is prohibited.

*Salantha Kaluarachchi*  
SALANTHA KALUARACHCHI  
RPEQ 13033

| REV.         | DESCRIPTION         | DRAWN | CHECKED | DATE       | CLIENT                        | PROJECT TITLE                                                     | PROJECT No.              |                     |
|--------------|---------------------|-------|---------|------------|-------------------------------|-------------------------------------------------------------------|--------------------------|---------------------|
| P1           | ISSUED FOR REVIEW   | SK    | SK      | 19/06/2026 | BONZA PROJECTS                | TOWNHOUSE DEVELOPMENT<br>58 TIMOR AVENUE,<br>LOGANHOLME, QLD 4129 | 162629                   |                     |
| P2           | ISSUED FOR APPROVAL | SK    | SK      | 03/07/2026 | ARCHITECT<br>ROGUE ARCHITECTS |                                                                   | DATE<br>JUNE 2026        | SHEET<br>SIZE<br>A1 |
| P3           | ISSUED FOR APPROVAL | SK    | SK      | 02/09/2026 | DESIGNED<br>SK                | DRAWN<br>SK                                                       | DRAWING<br>No.<br>DA-3-3 | REVISION<br>P3      |
| SHEET 6 OF 6 |                     |       |         |            | CHECKED<br>SK                 | SCALE<br>1 : 200                                                  |                          |                     |