


LOT 06 - 14 GRANITE DRIVE

ARCHITECTURAL DA DOCUMENTS


LOT 06
14 GRANITE DRIVE, PARK RIDGE, QLD
LOGAN CITY COUNCIL

SHEET LIST	
Sheet Number	Sheet Name
DA-00-00	COVER SHEET
DA-01-00	OVERALL SITE PLAN
DA-02-00	BUILDING 01 FLOOR PLANS
DA-02-10	BUILDING 02 FLOOR PLANS
DA-02-20	OFFICE FLOOR PLANS
DA-05-00	BUILDING 01 ELEVATIONS
DA-05-01	BUILDING 02 ELEVATIONS
DA-06-00	BUILDING SECTIONS
DA-09-00	BUILDING PERSPECTIVES

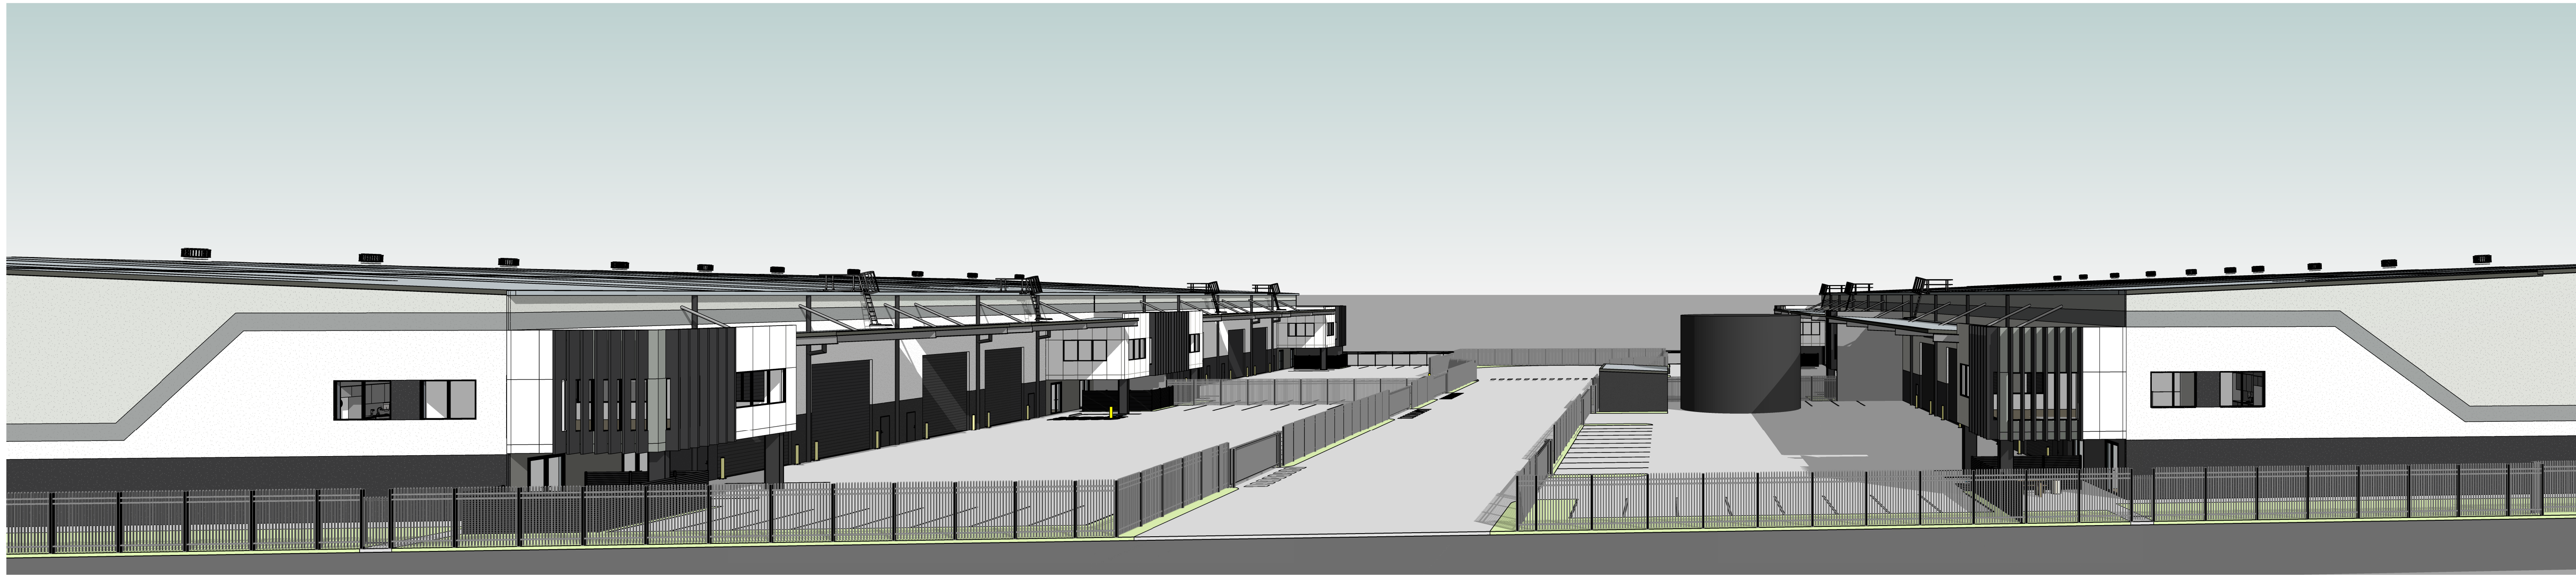

DA ISSUE

COPYRIGHT PROTECTS THIS PUBLICATION. EXCEPT FOR PURPOSES PERMITTED BY THE COPYRIGHT ACT, REPRODUCTION BY WHATEVER MEANS IS PROHIBITED WITHOUT THE PRIOR WRITTEN PERMISSION OF TAYLORELLIS PTY LTD	REVISIONS				TAYLORELLIS	DESIGNED	JE	SHEET NAME COVER SHEET	LOT 06 - 14 GRANITE DRIVE PARK RIDGE			JOB NUMBER 1502	DRAWING NUMBER DA-00-00	ISSUE C	
	ISSUE	DESCRIPTION	APPD	DATE		DESIGN CHECKED	MT								
	A	DRAFT DA	DS	26.03.2026		DRAWN	DS								
	B	ADDRESS UPDATE	DS	10.04.2026		DRAWING CHECK	MT								
	C	DA ISSUE	DS	05.05.2026		APPROVED	MT								
SCALE: 1 : 5000 @ A1					UNIT 302, 33 LONGLAND ST, NEWSTEAD, QLD 4010	BOAQ No.	4870								

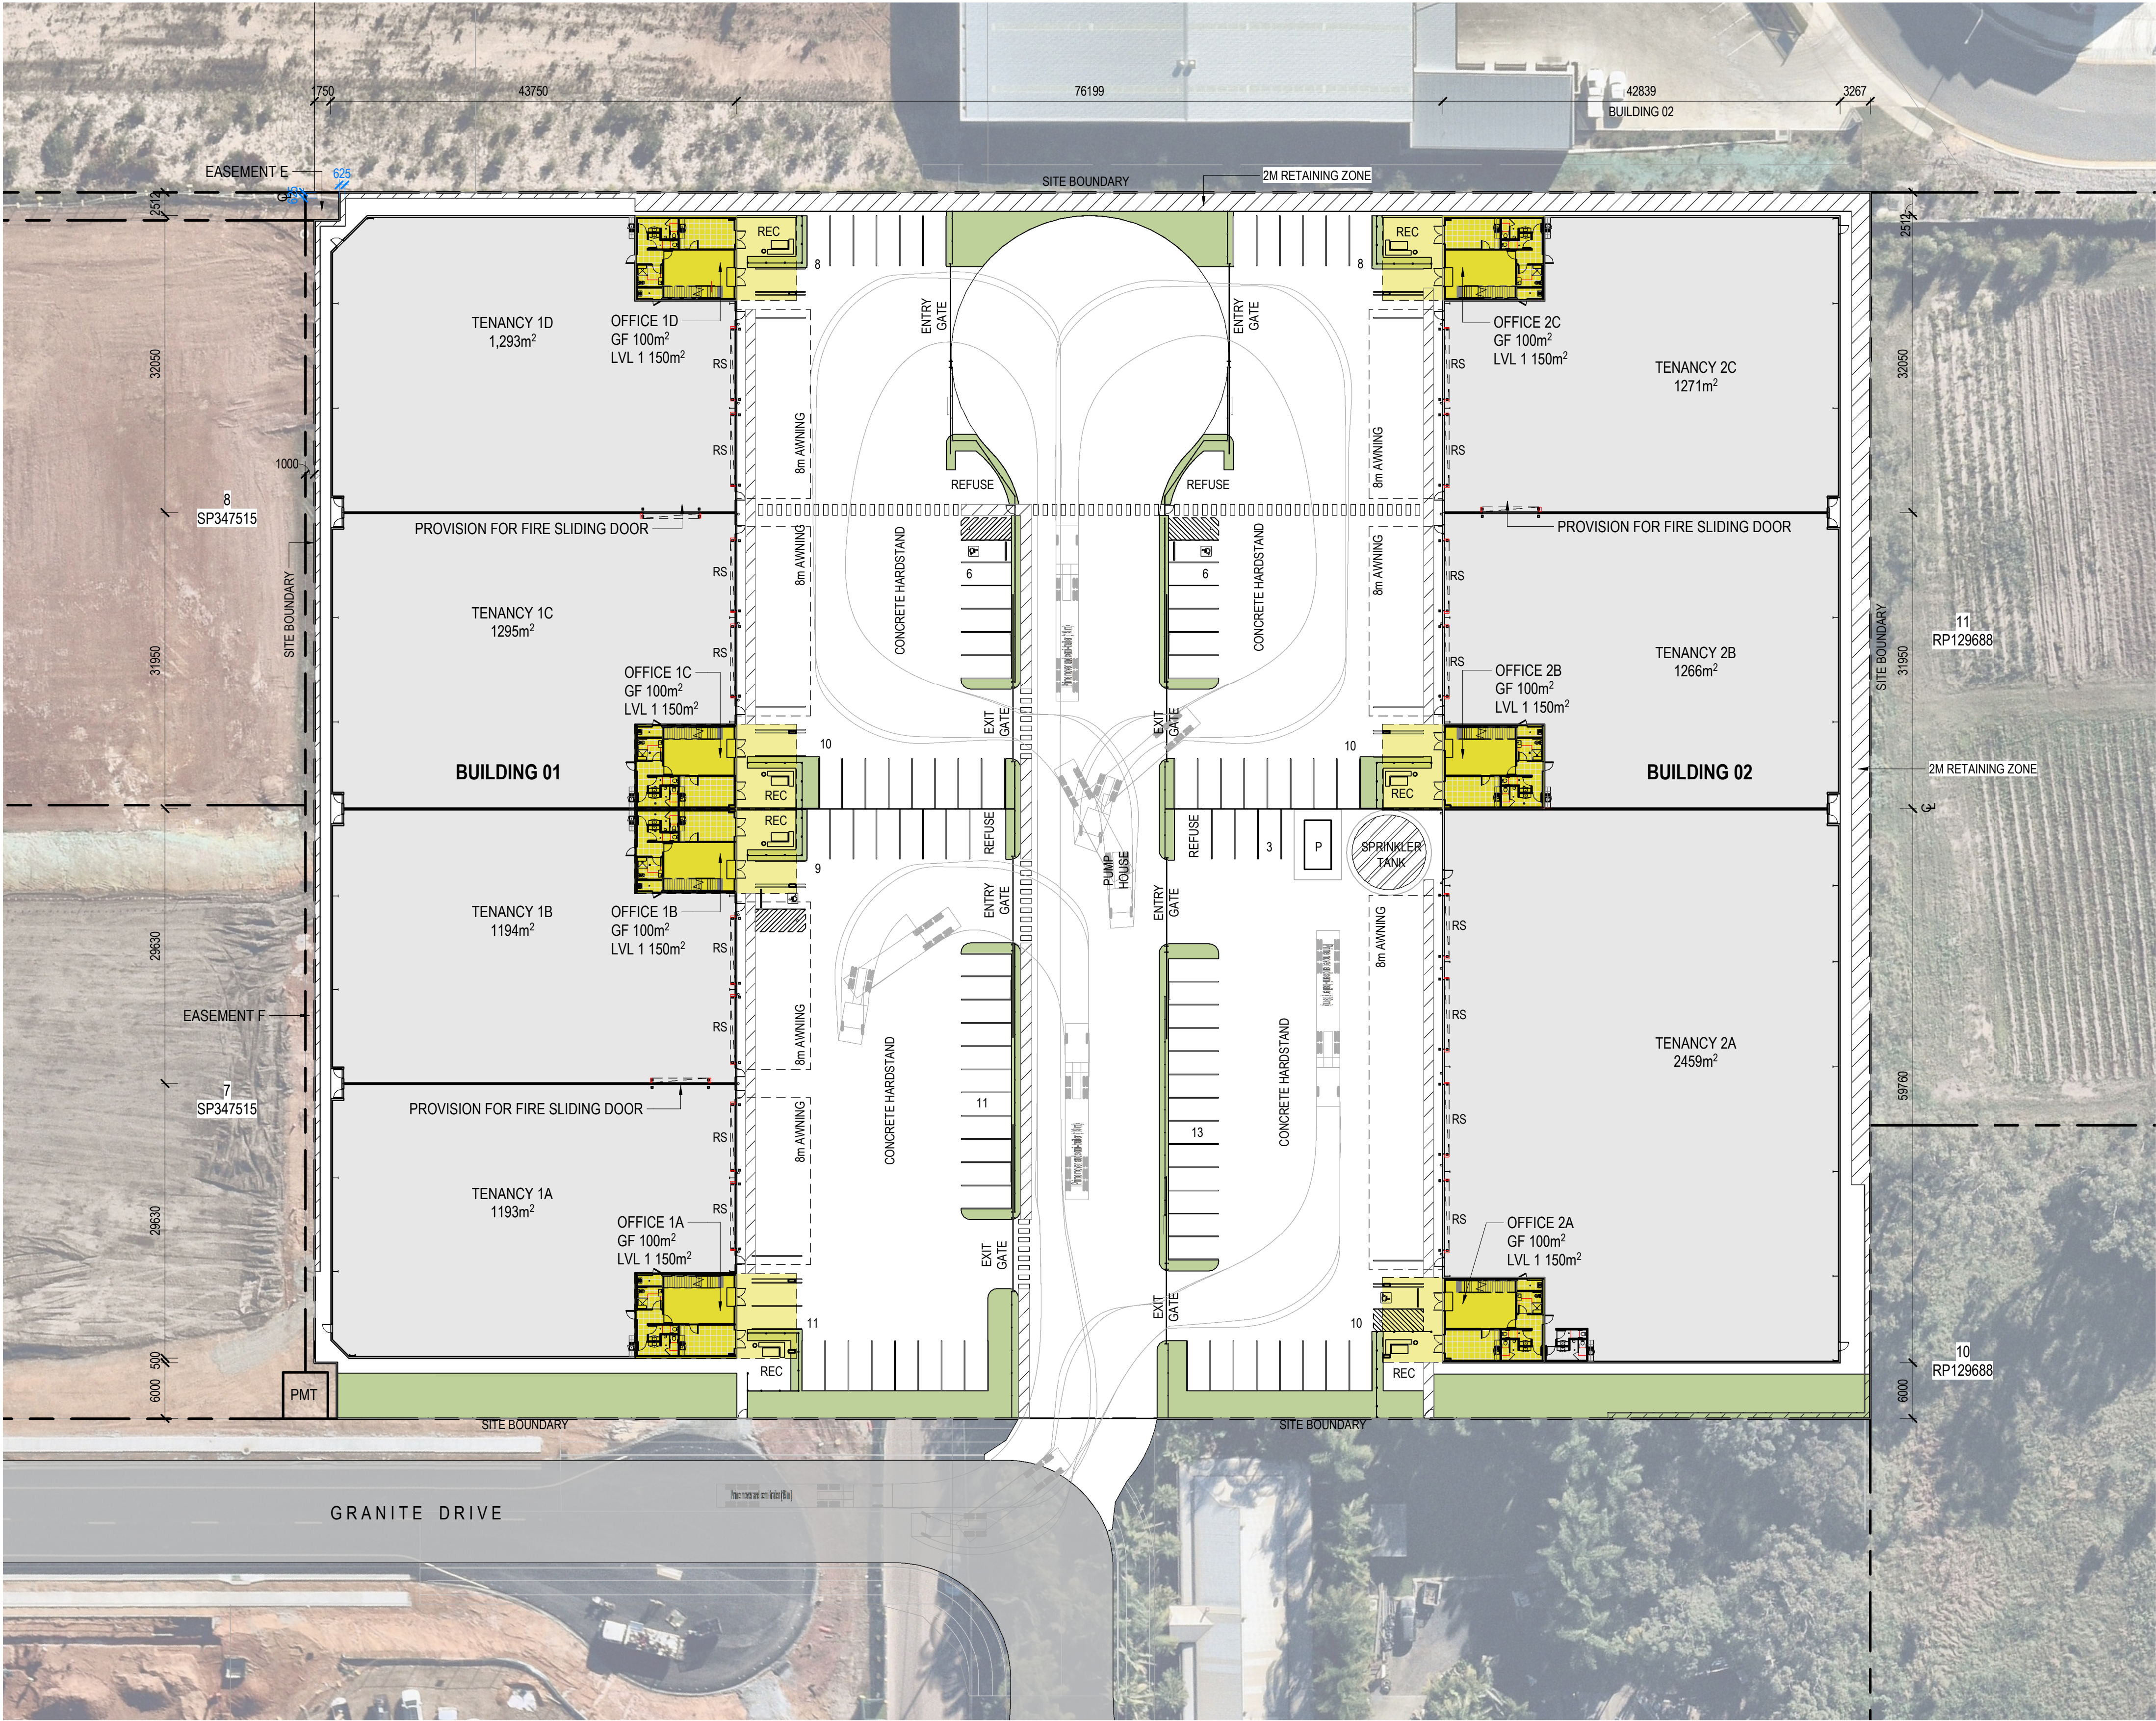

DEVELOPMENT SUMMARY

LOT 6	
TOTAL SITE AREA	2.232ha
PLOT RATIO	52.51%

BUILDING AREAS

BUILDING AREA (GLA)	AREA (m²)
BUILDING 01	
TENANCY 1A	1,443m²
WAREHOUSE	1,193m²
OFFICE	250m²
TENANCY 1B	1,444m²
WAREHOUSE	1,194m²
OFFICE	250m²
TENANCY 1C	1,545m²
WAREHOUSE	1,295m²
OFFICE	250m²
TENANCY 1D	1,543m²
WAREHOUSE	1,293m²
OFFICE	250m²
BUILDING 01 TOTAL	5,975m²

BUILDING 02	
TENANCY 2A	2,709m²
WAREHOUSE	2,459m²
OFFICE	250m²
TENANCY 2B	1,516m²
WAREHOUSE	1,266m²
OFFICE	250m²
TENANCY 2C	1,521m²
WAREHOUSE	1,271m²
OFFICE	250m²
BUILDING 02 TOTAL	5,746m²

TOTAL GLA 11,721m²

LANDSCAPED AREA	1,068m²
LANDSCAPE COVER	4.8%


CAR PARKING REQUIRED: 118
CAR PARKING PROVIDED: 105

NOTE: FINAL LAYOUT SUBJECT TO
RECEIPT OF DETAILED FEATURE SURVEY

ABBREVIATION SCHEDULE

RS	ROLLER SHUTTER
----	----------------

DA ISSUE

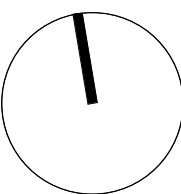

COPYRIGHT PROTECTS THIS PUBLICATION. EXCEPT FOR PURPOSES
PERMITTED BY THE COPYRIGHT ACT, REPRODUCTION BY WHATEVER
MEANS IS PROHIBITED WITHOUT THE PRIOR WRITTEN PERMISSION
OF TAYLORELLIS PTY LTD

SCALE: 1: 400 @ A1

REVISIONS

ISSUE	DESCRIPTION	APPD	DATE
A	DRAFT DA	DS	26.03.2026
B	ADDRESS UPDATE	DS	10.04.2026
C	DA ISSUE	DS	05.05.2026
D	UPDATED DA	DS	15.05.2026
E	UPDATED VEHICLE CROSSING	DS	10.06.2026

TAYLORELLIS

UNIT 302, 33 LONGLAND ST, NEWSTEAD, QLD 4010

DESIGNED	JE
DESIGN CHECKED	MT
DRAWN	DS
DRAWING CHECK	MT
APPROVED	MT
BOAQ No.	4870

SHEET NAME OVERALL SITE PLAN

LOT 06 - 14 GRANITE DRIVE
PARK RIDGE

JOB NUMBER 1502


DRAWING NUMBER

DA-01-00


ISSUE

E

DO NOT RESCALE THIS DRAWING. IF FURTHER INFORMATION IS REQUIRED PLEASE CONTACT THE AUTHOR

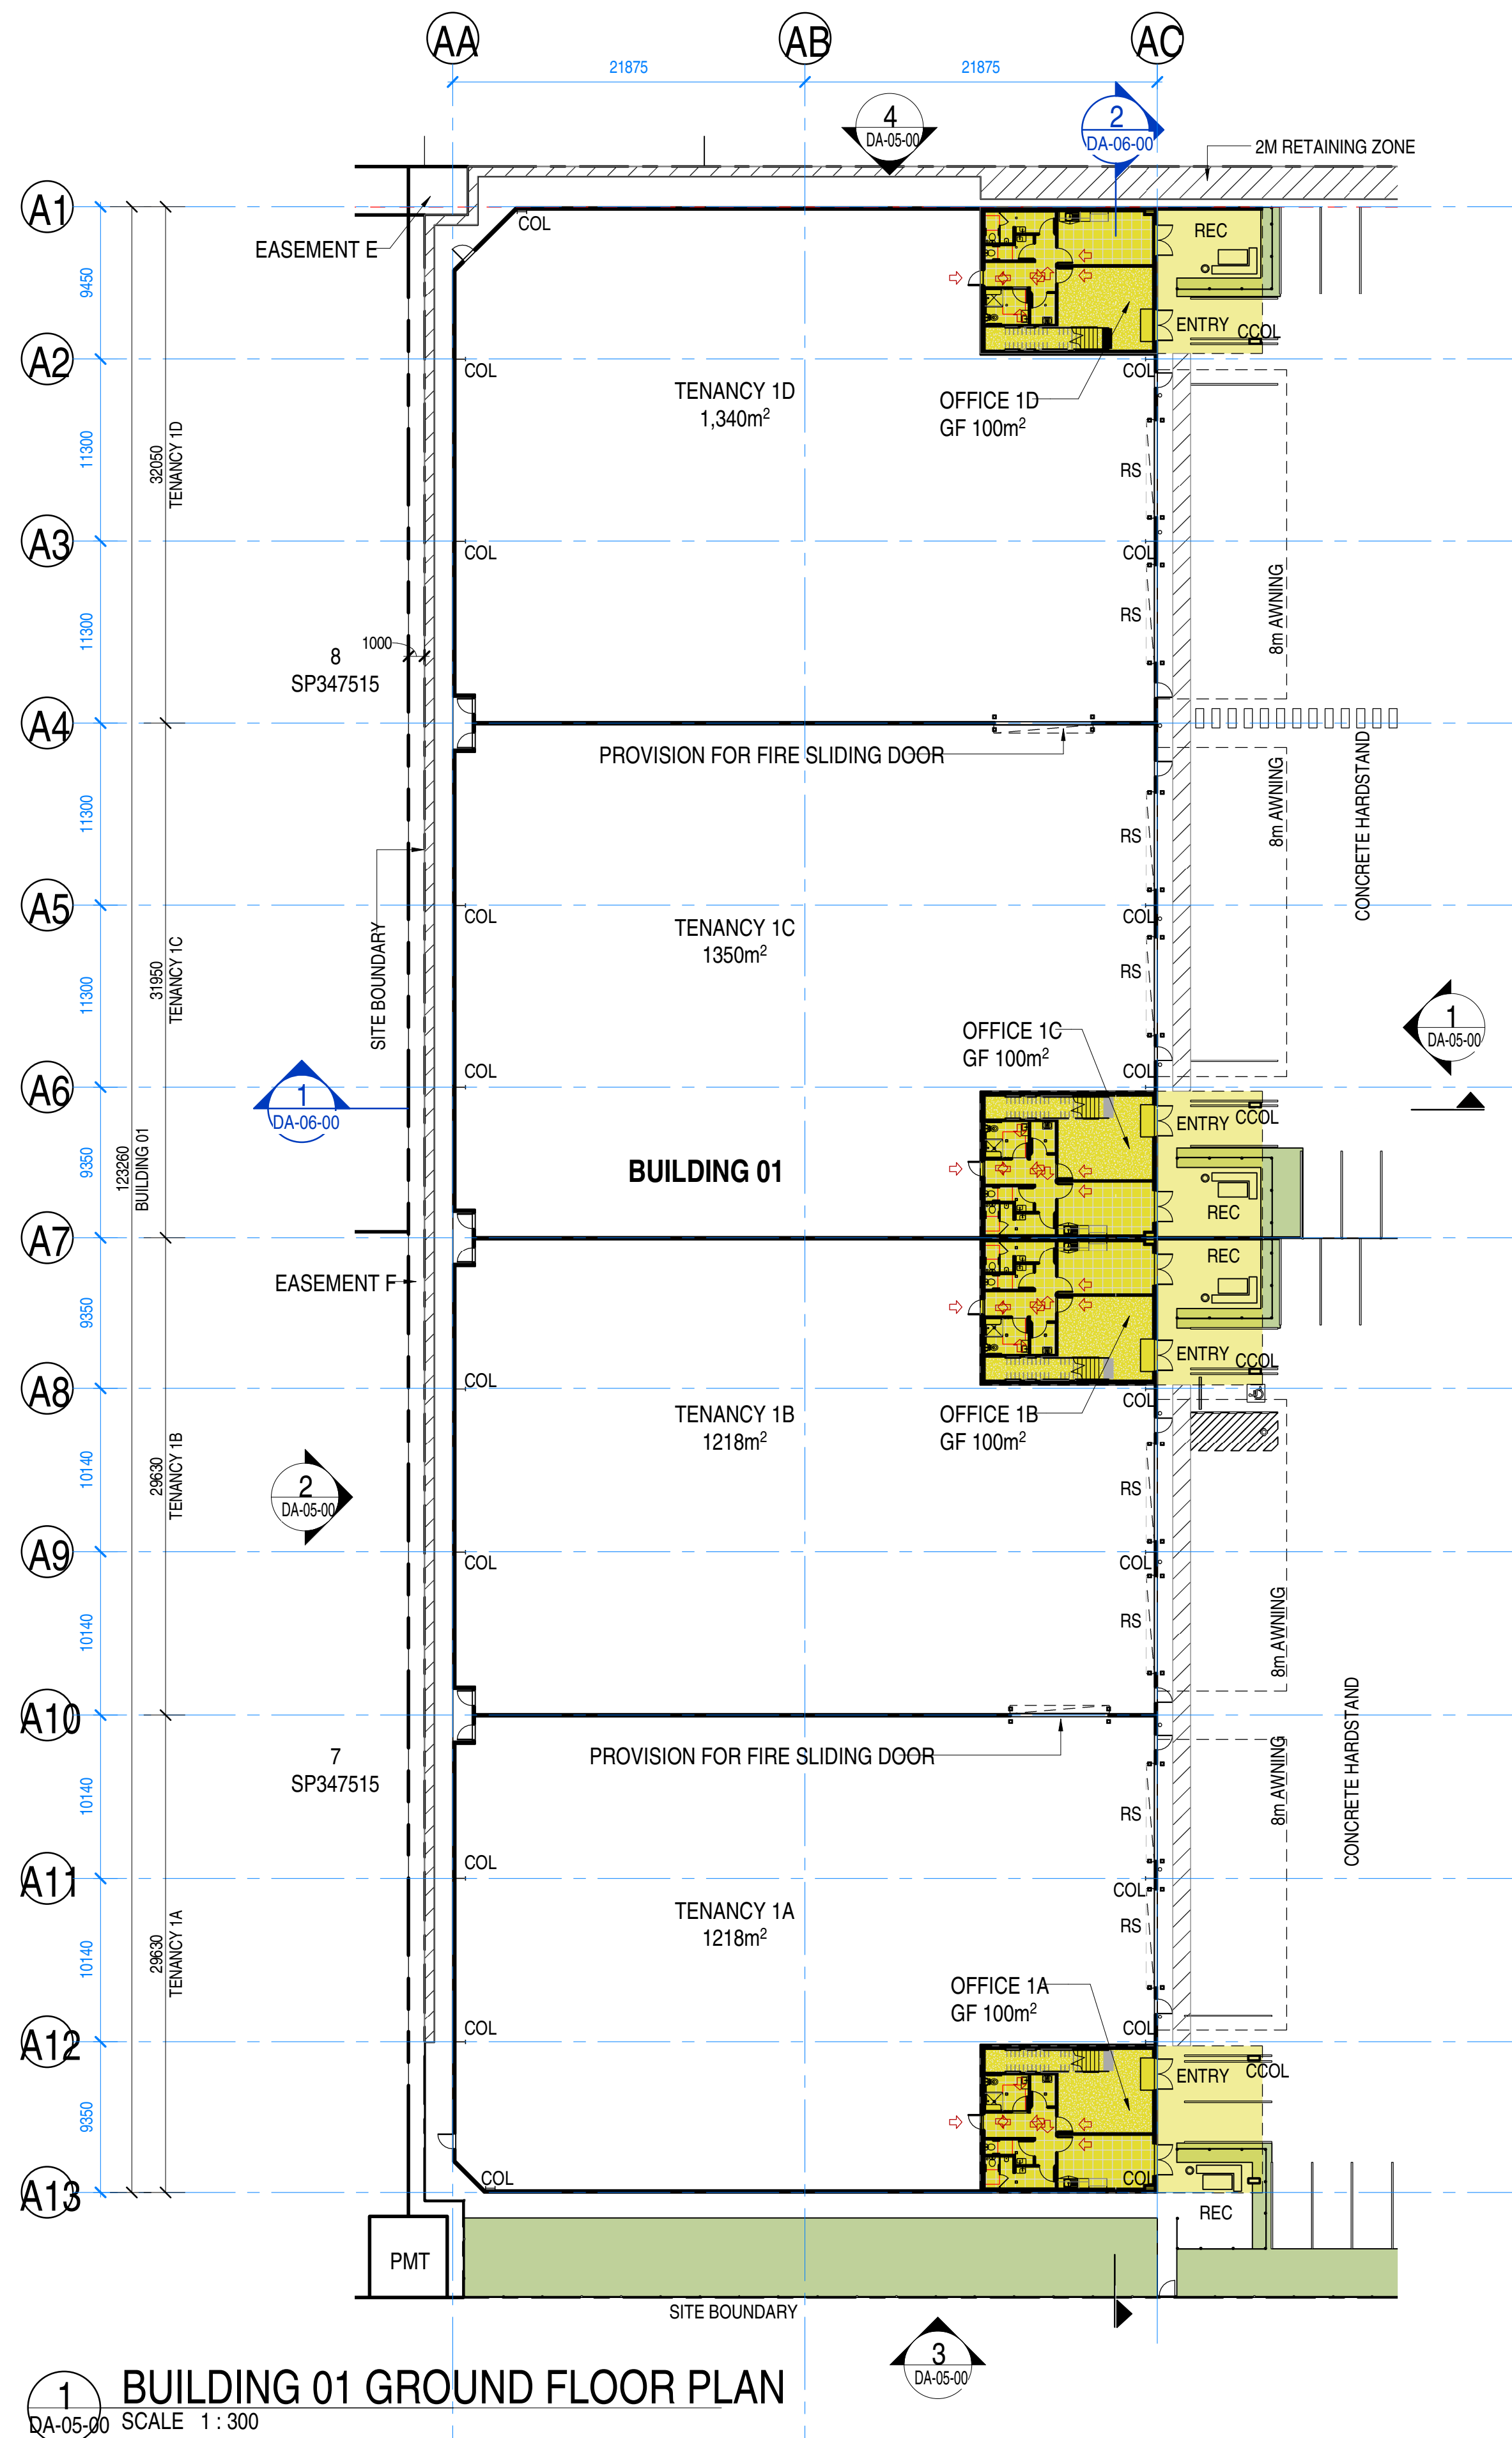

1 BUILDING 01 GROUND FLOOR PLAN
DA-05-00 SCALE 1:300

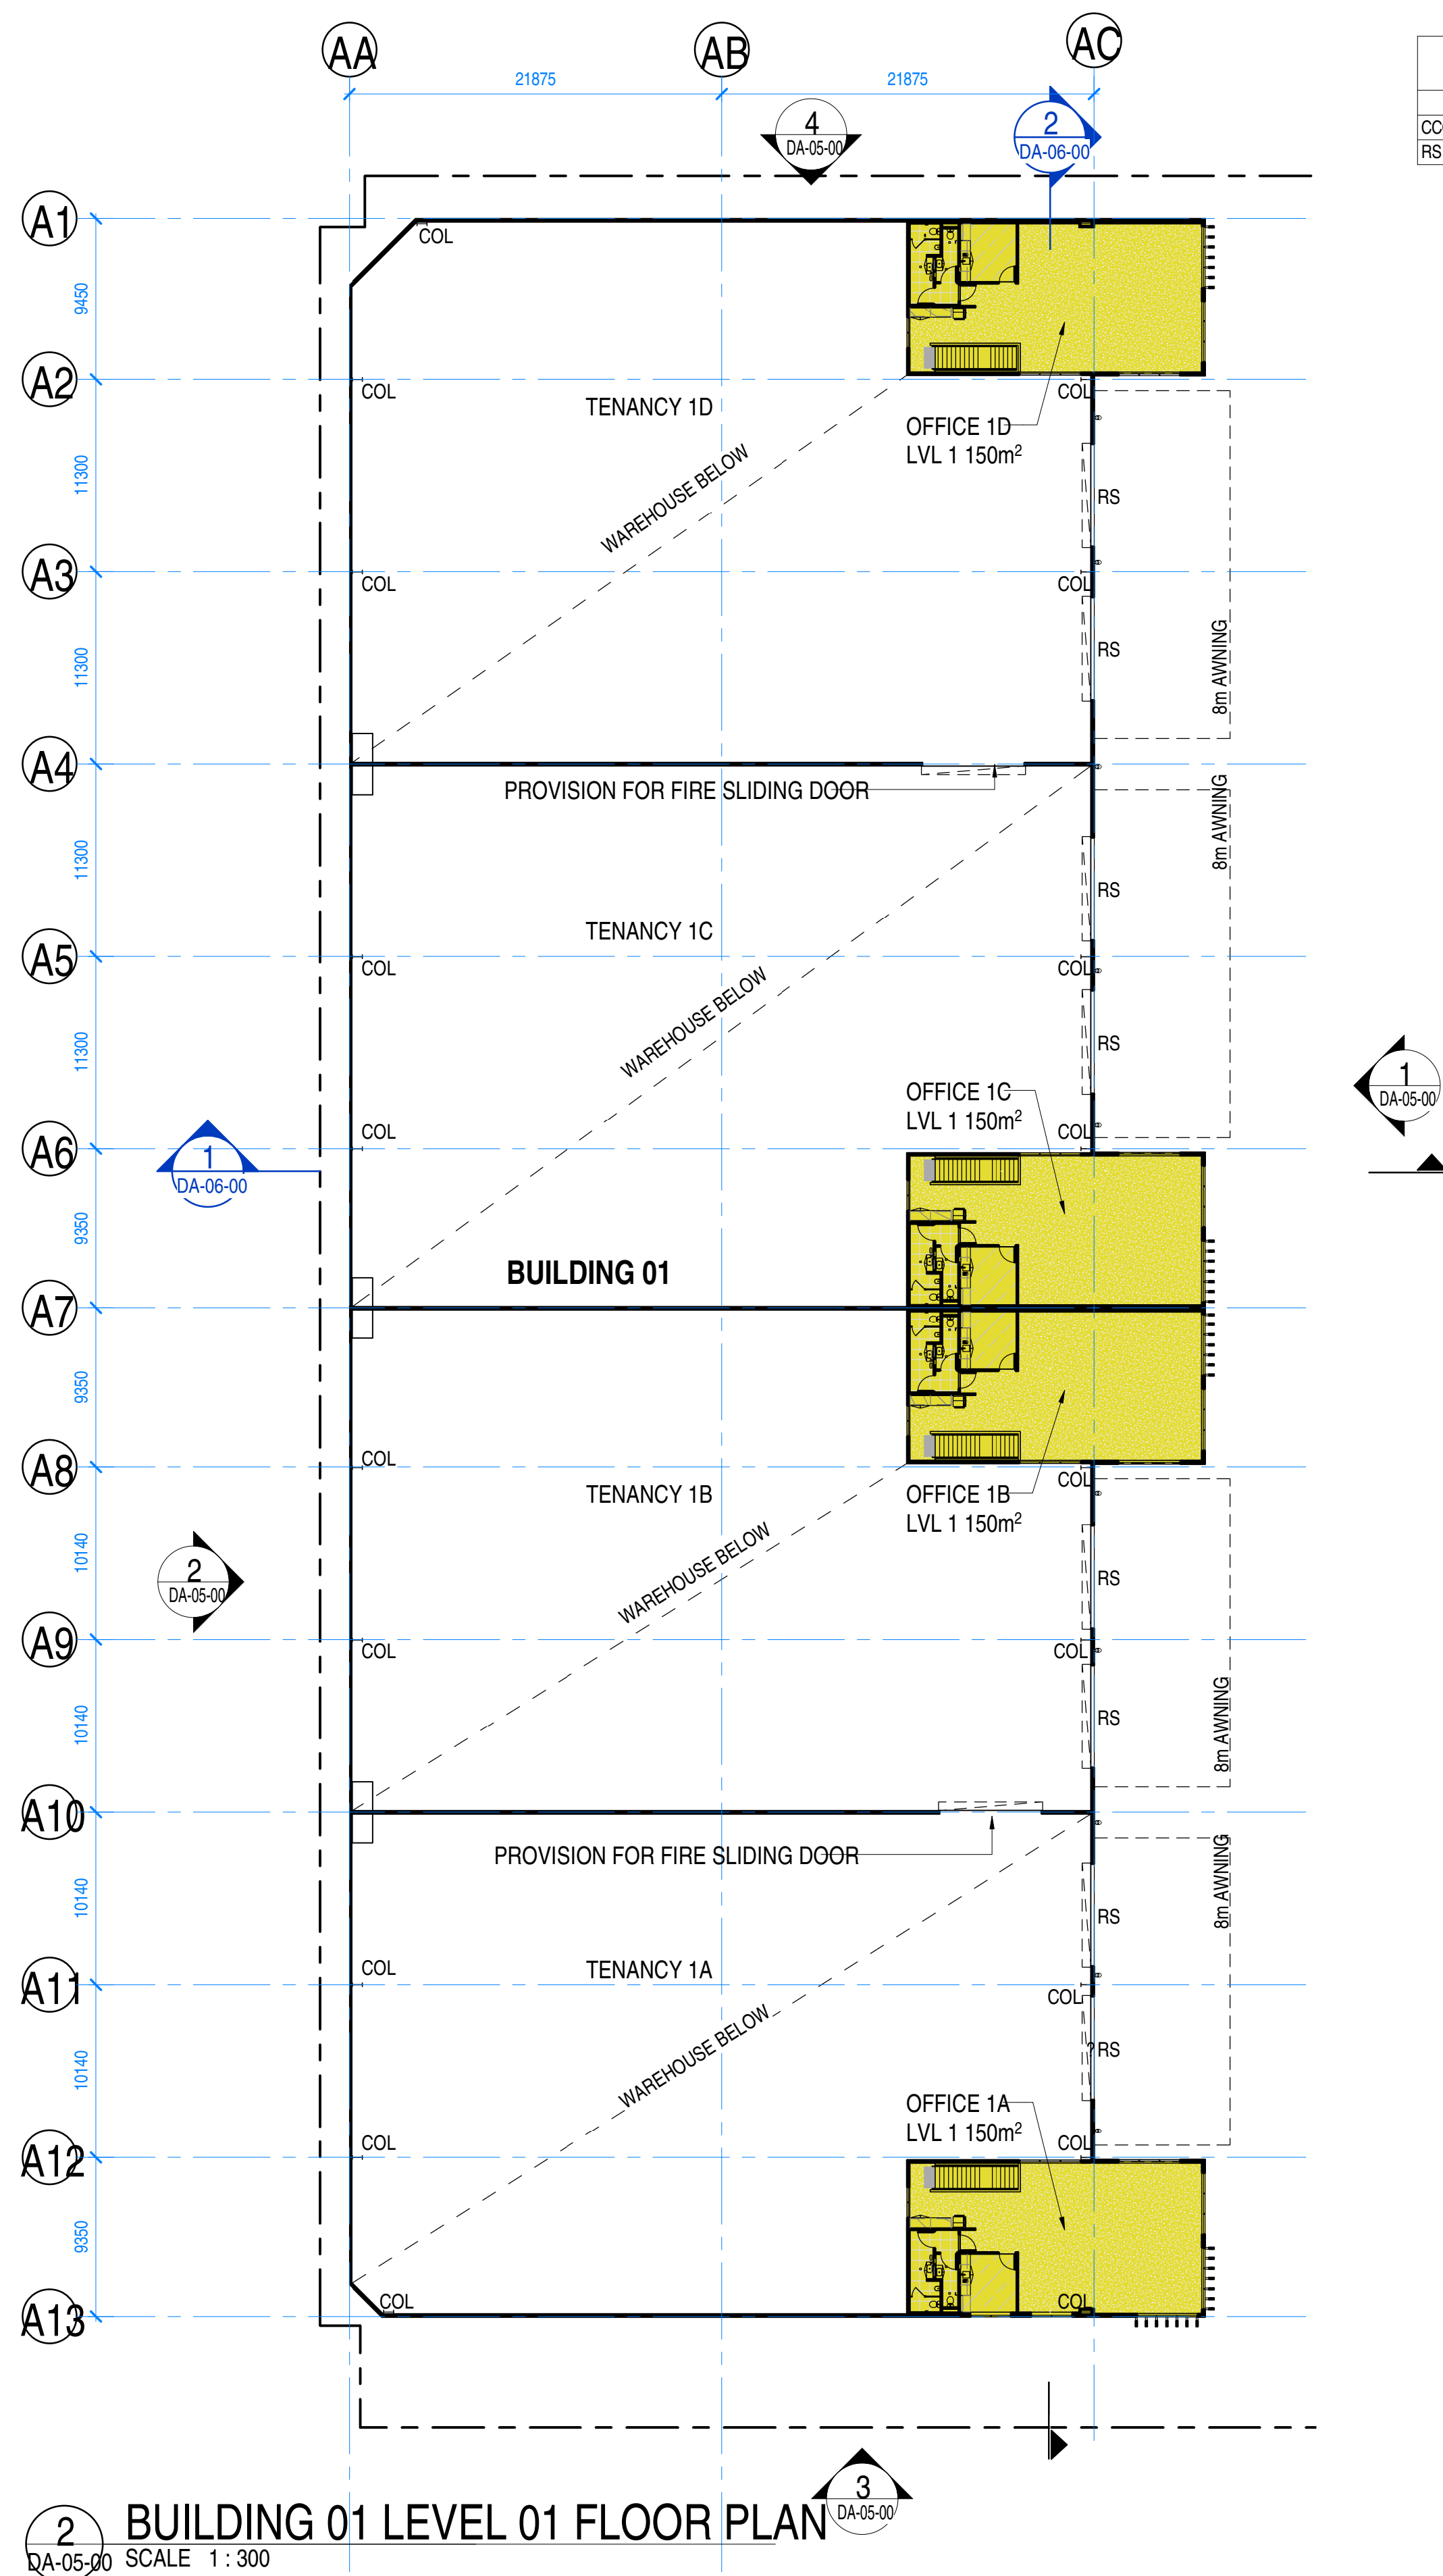

2 BUILDING 01 LEVEL 01 FLOOR PLAN
DA-05-00 SCALE 1:300

ABBREVIATION SCHEDULE	
COOL	STRUCTURAL CONCRETE COLUMN
RS	ROLLER SHUTTER

DA ISSUE

COPYRIGHT PROTECTS THIS PUBLICATION. EXCEPT FOR PURPOSES PERMITTED BY THE COPYRIGHT ACT, REPRODUCTION BY WHATEVER MEANS IS PROHIBITED WITHOUT THE PRIOR WRITTEN PERMISSION OF TAYLORELLIS PTY LTD

SCALE: 1:300 @ A1

REVISIONS			
ISSUE	DESCRIPTION	APPD	DATE
A	DRAFT DA	DS	26.03.2026
B	ADDRESS UPDATE	DS	10.04.2026
C	DA ISSUE	DS	05.05.2026

TAYLORELLIS

UNIT 302, 33 LONGLAND ST, NEWSTEAD, QLD 4010

DESIGNED	JE
DESIGN CHECKED	MT
DRAWN	DS
DRAWING CHECK	MT
APPROVED	MT
BOAQ No.	4870


SHEET NAME BUILDING 01 FLOOR PLANS
LOT 06 - 14 GRANITE DRIVE
PARK RIDGE

JOB NUMBER 1502
DRAWING NUMBER


DA-02-00

ISSUE


C

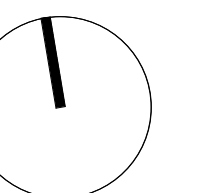

09/05/2026 10:01:00

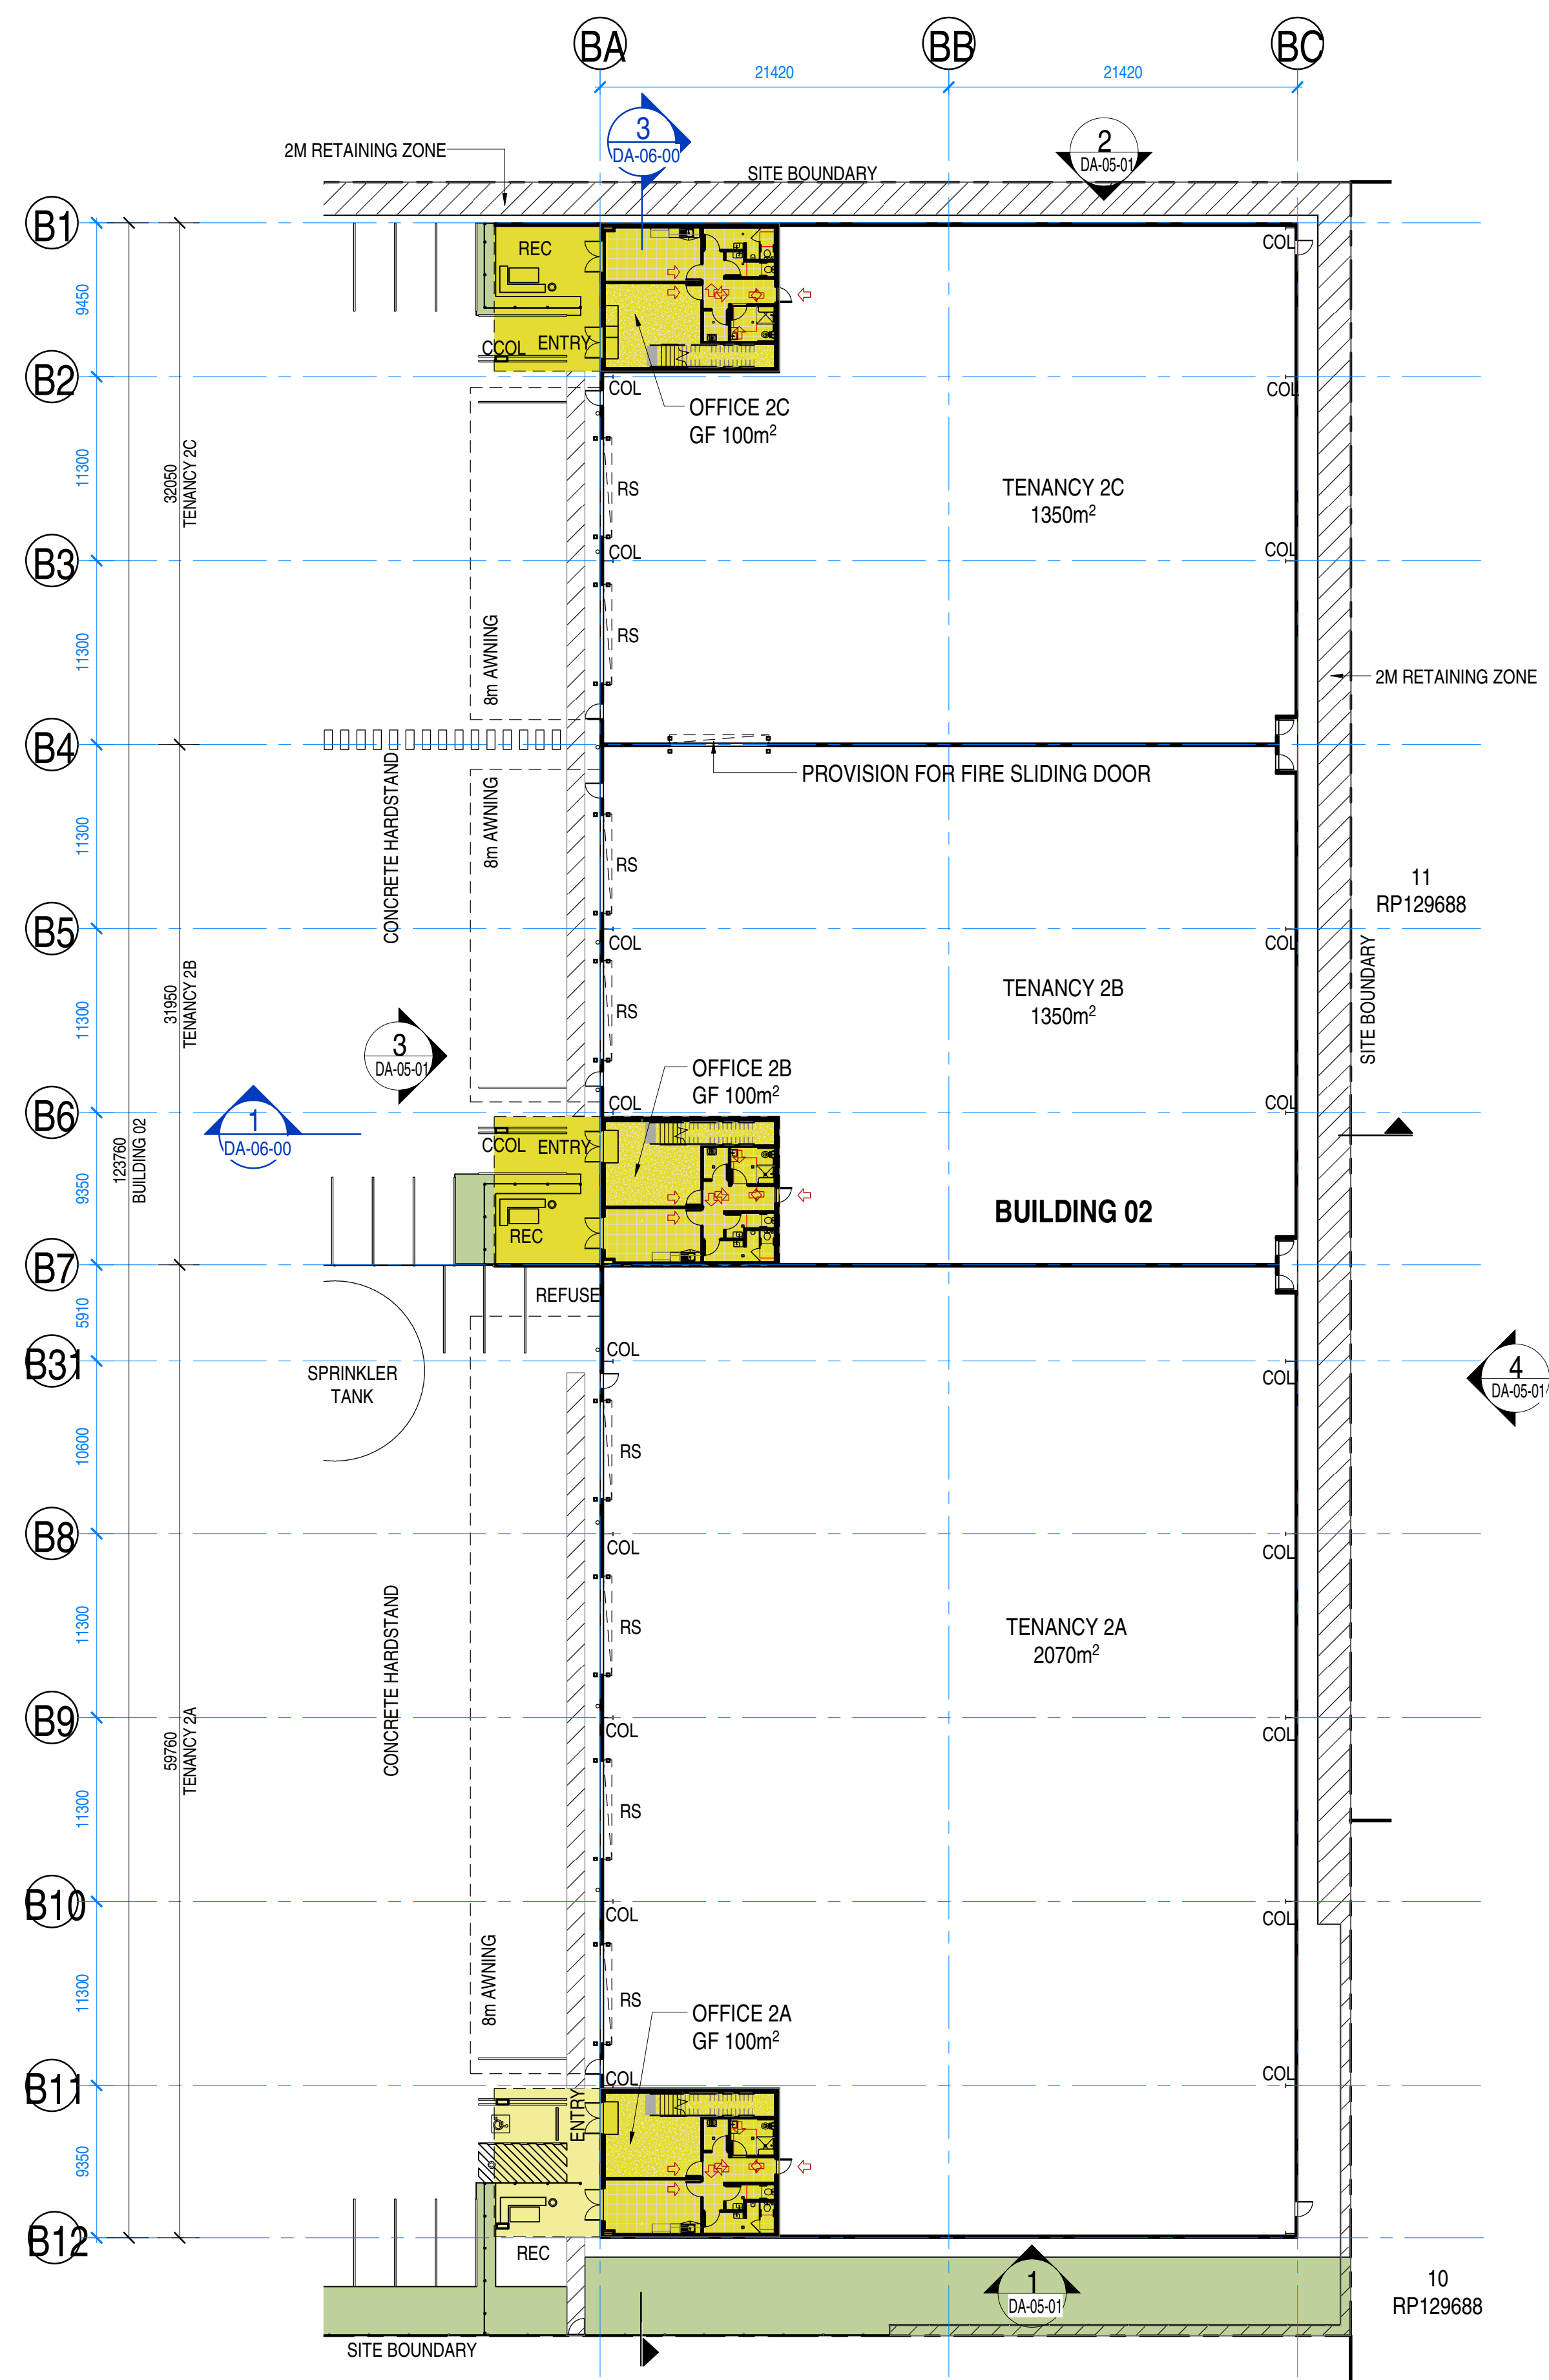

1 BUILDING 02 GROUND FLOOR PLAN
DA-05-00 SCALE 1:300

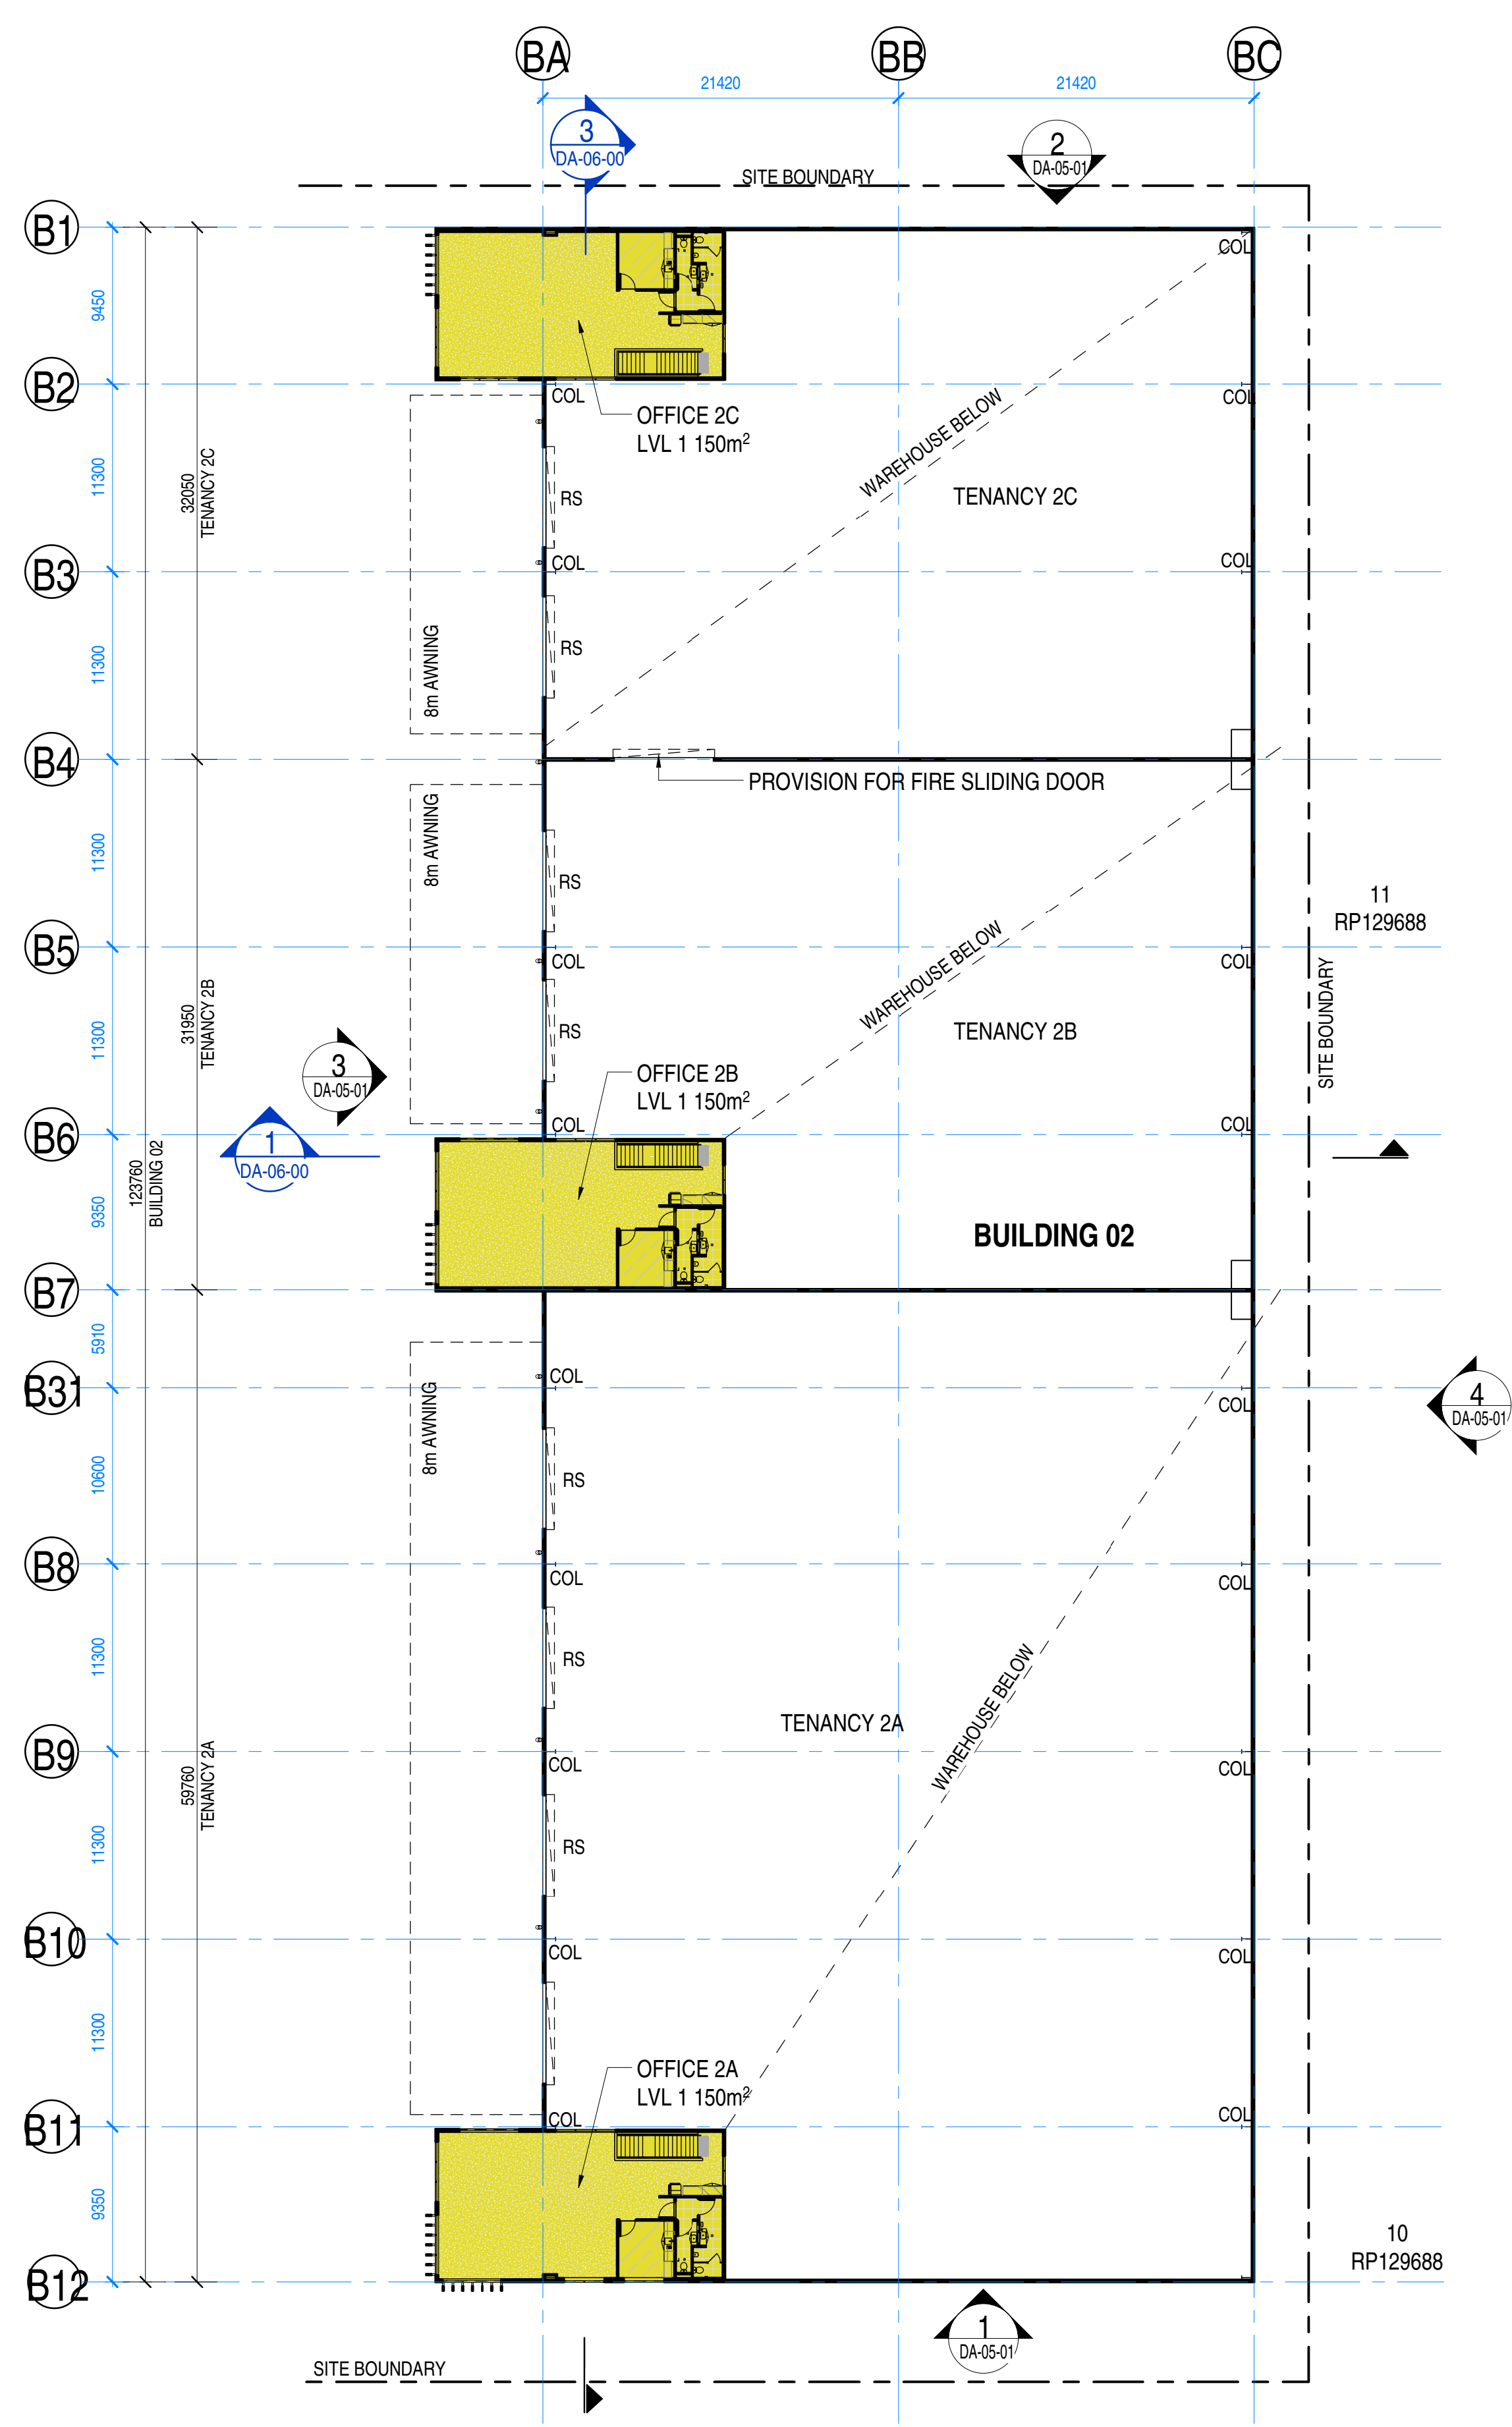

2 BUILDING 02 LEVEL 01 FLOOR PLAN
DA-05-00 SCALE 1:300

ABBREVIATION SCHEDULE	
COL	STRUCTURAL CONCRETE COLUMN
RS	ROLLER SHUTTER

COPYRIGHT PROTECTS THIS PUBLICATION. EXCEPT FOR PURPOSES PERMITTED BY THE COPYRIGHT ACT, REPRODUCTION BY WHATEVER MEANS IS PROHIBITED WITHOUT THE PRIOR WRITTEN PERMISSION OF TAYLORELLIS PTY LTD


SCALE: 1:300 @ A1

REVISIONS			
ISSUE	DESCRIPTION	APPD	DATE
A	DRAFT DA	DS	26.03.2026
B	ADDRESS UPDATE	DS	10.04.2026
C	DA ISSUE	DS	05.05.2026


TAYLORELLIS	
UNIT 302, 33 LONGLAND ST, NEWSTEAD, QLD 4010	
DESIGNED	JE
DESIGN CHECKED	MT
DRAWN	DS
DRAWING CHECK	MT
APPROVED	MT
BOAQ No.	4870

SHEET NAME		BUILDING 02 FLOOR PLANS	
LOT 06 - 14 GRANITE DRIVE		JOB NUMBER 1502	
PARK RIDGE		DRAWING NUMBER	
		DA-02-10	
		ISSUE	
		C	


DA ISSUE

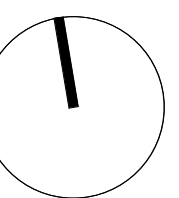


DO NOT RESCALE THIS DRAWING. IF FURTHER INFORMATION IS REQUIRED PLEASE CONTACT THE AUTHOR

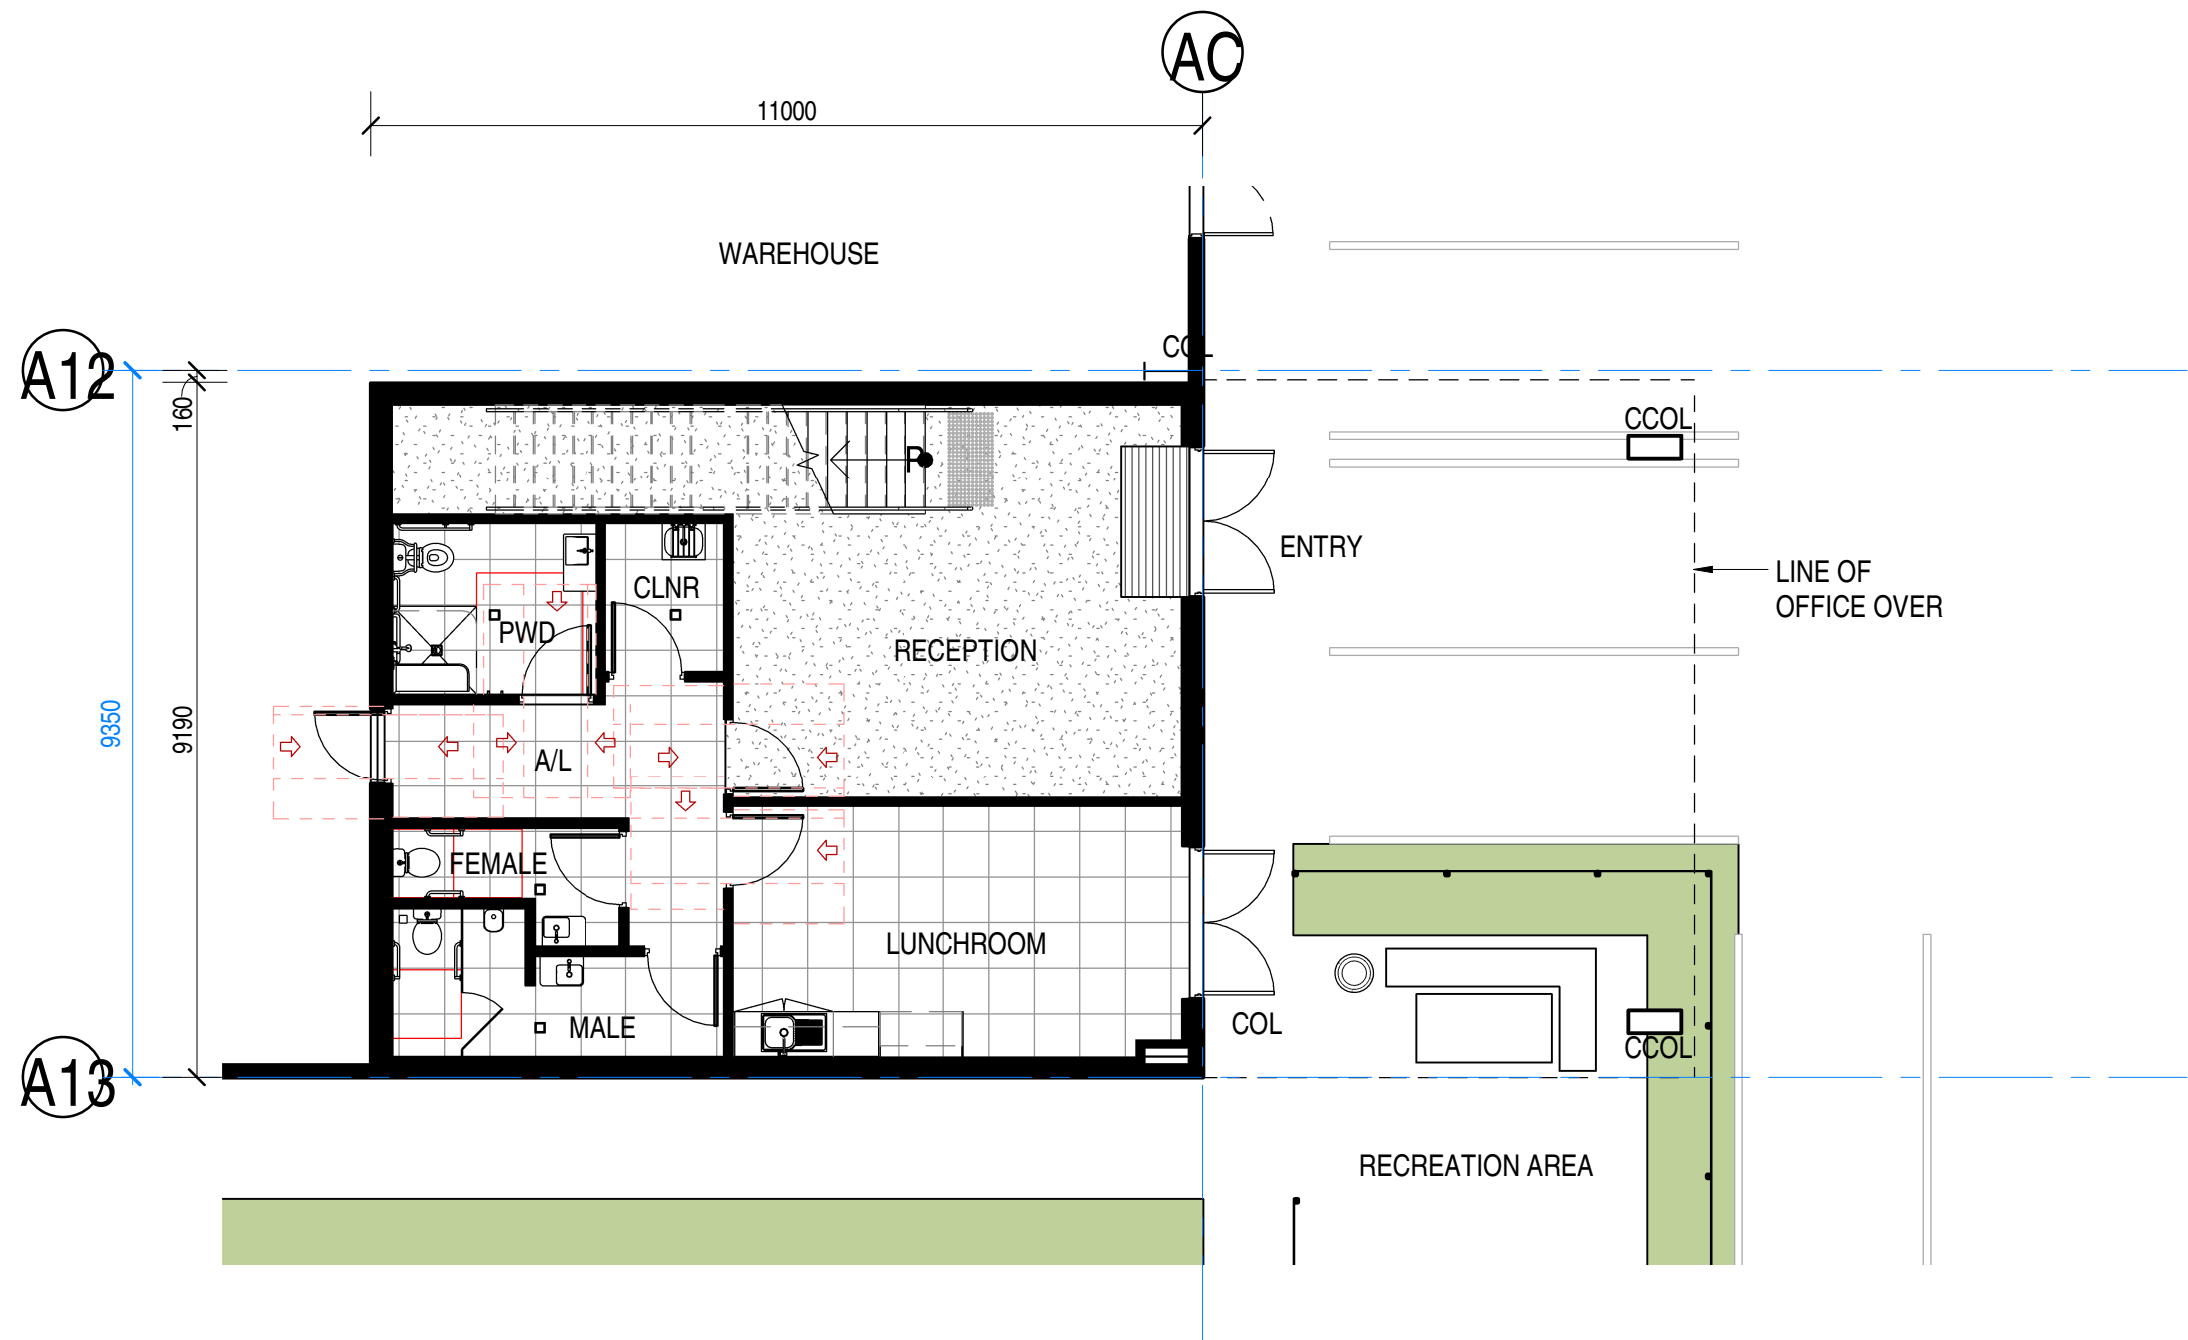


1 OFFICE 1A GROUND FLOOR PLAN
DA-05-00 SCALE 1 : 100

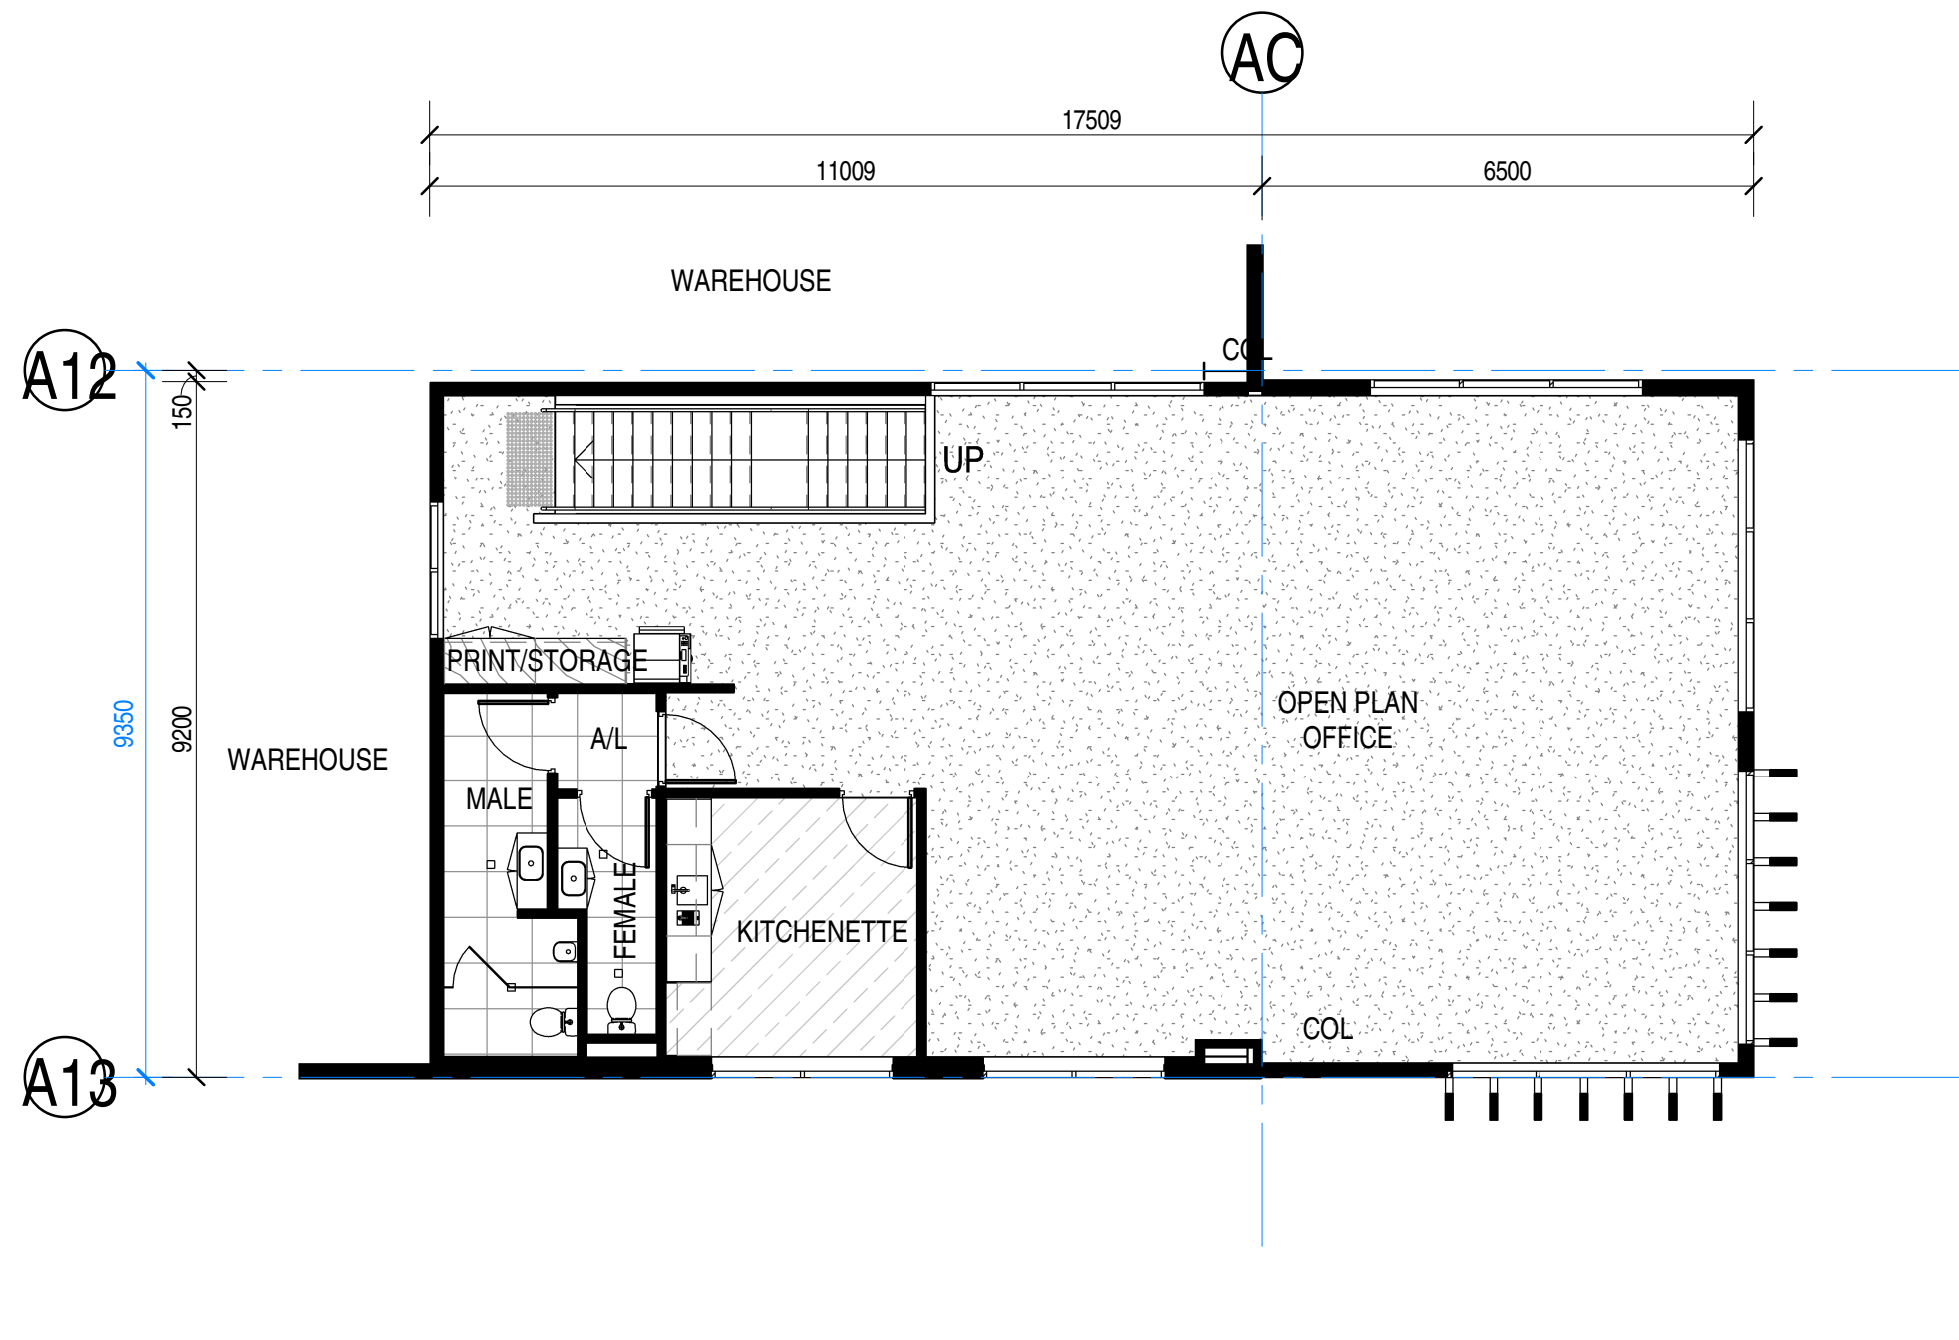

2 OFFICE 1A LEVEL 01 FLOOR PLAN
DA-05-00 SCALE 1 : 100

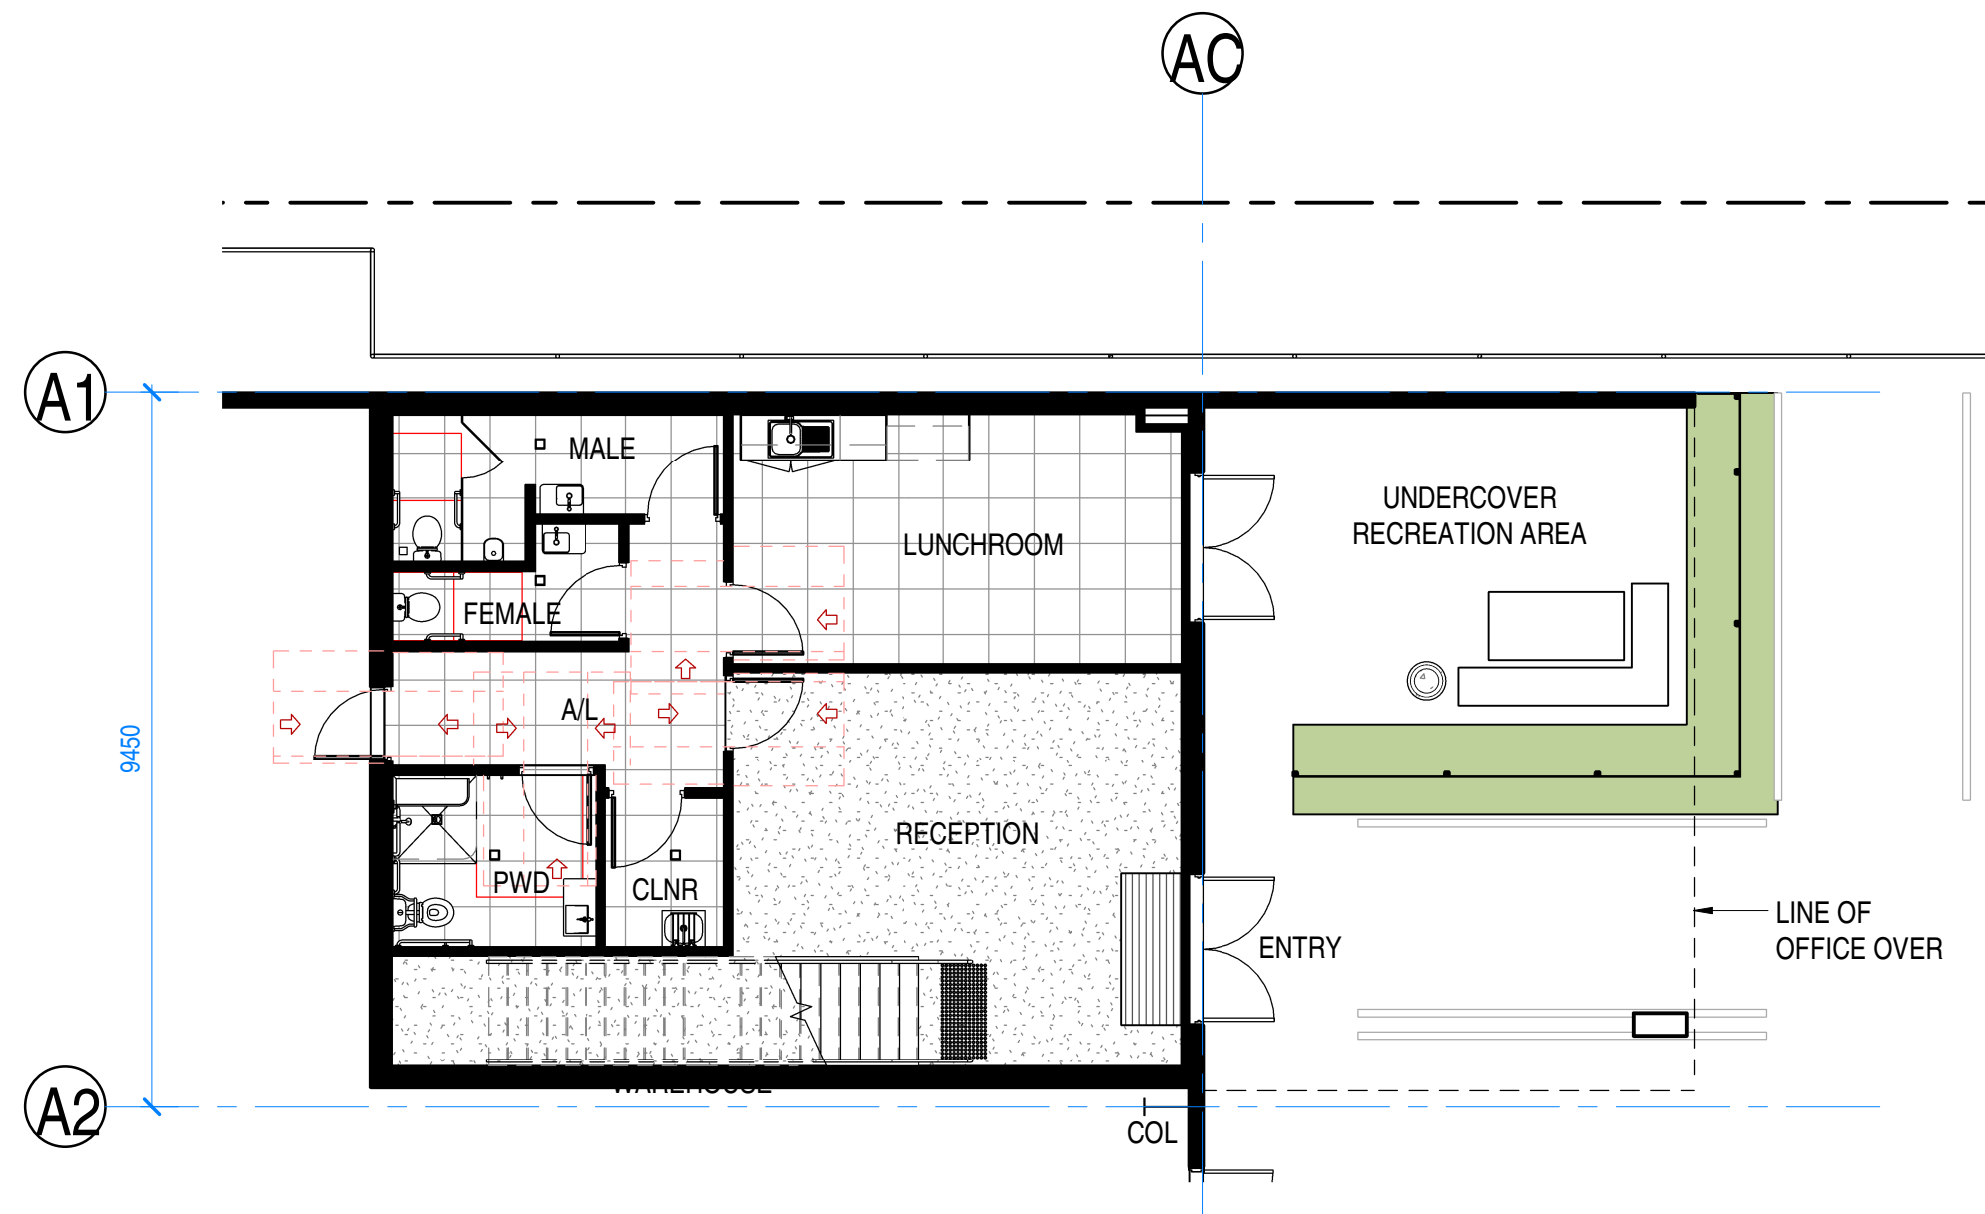

3 TYPICAL OFFICE 1B & 1D GROUND FLOOR PLAN
DA-05-00 SCALE 1 : 100
OFFICE 1C, 2A, 2B & 2C ARE MIRRORED

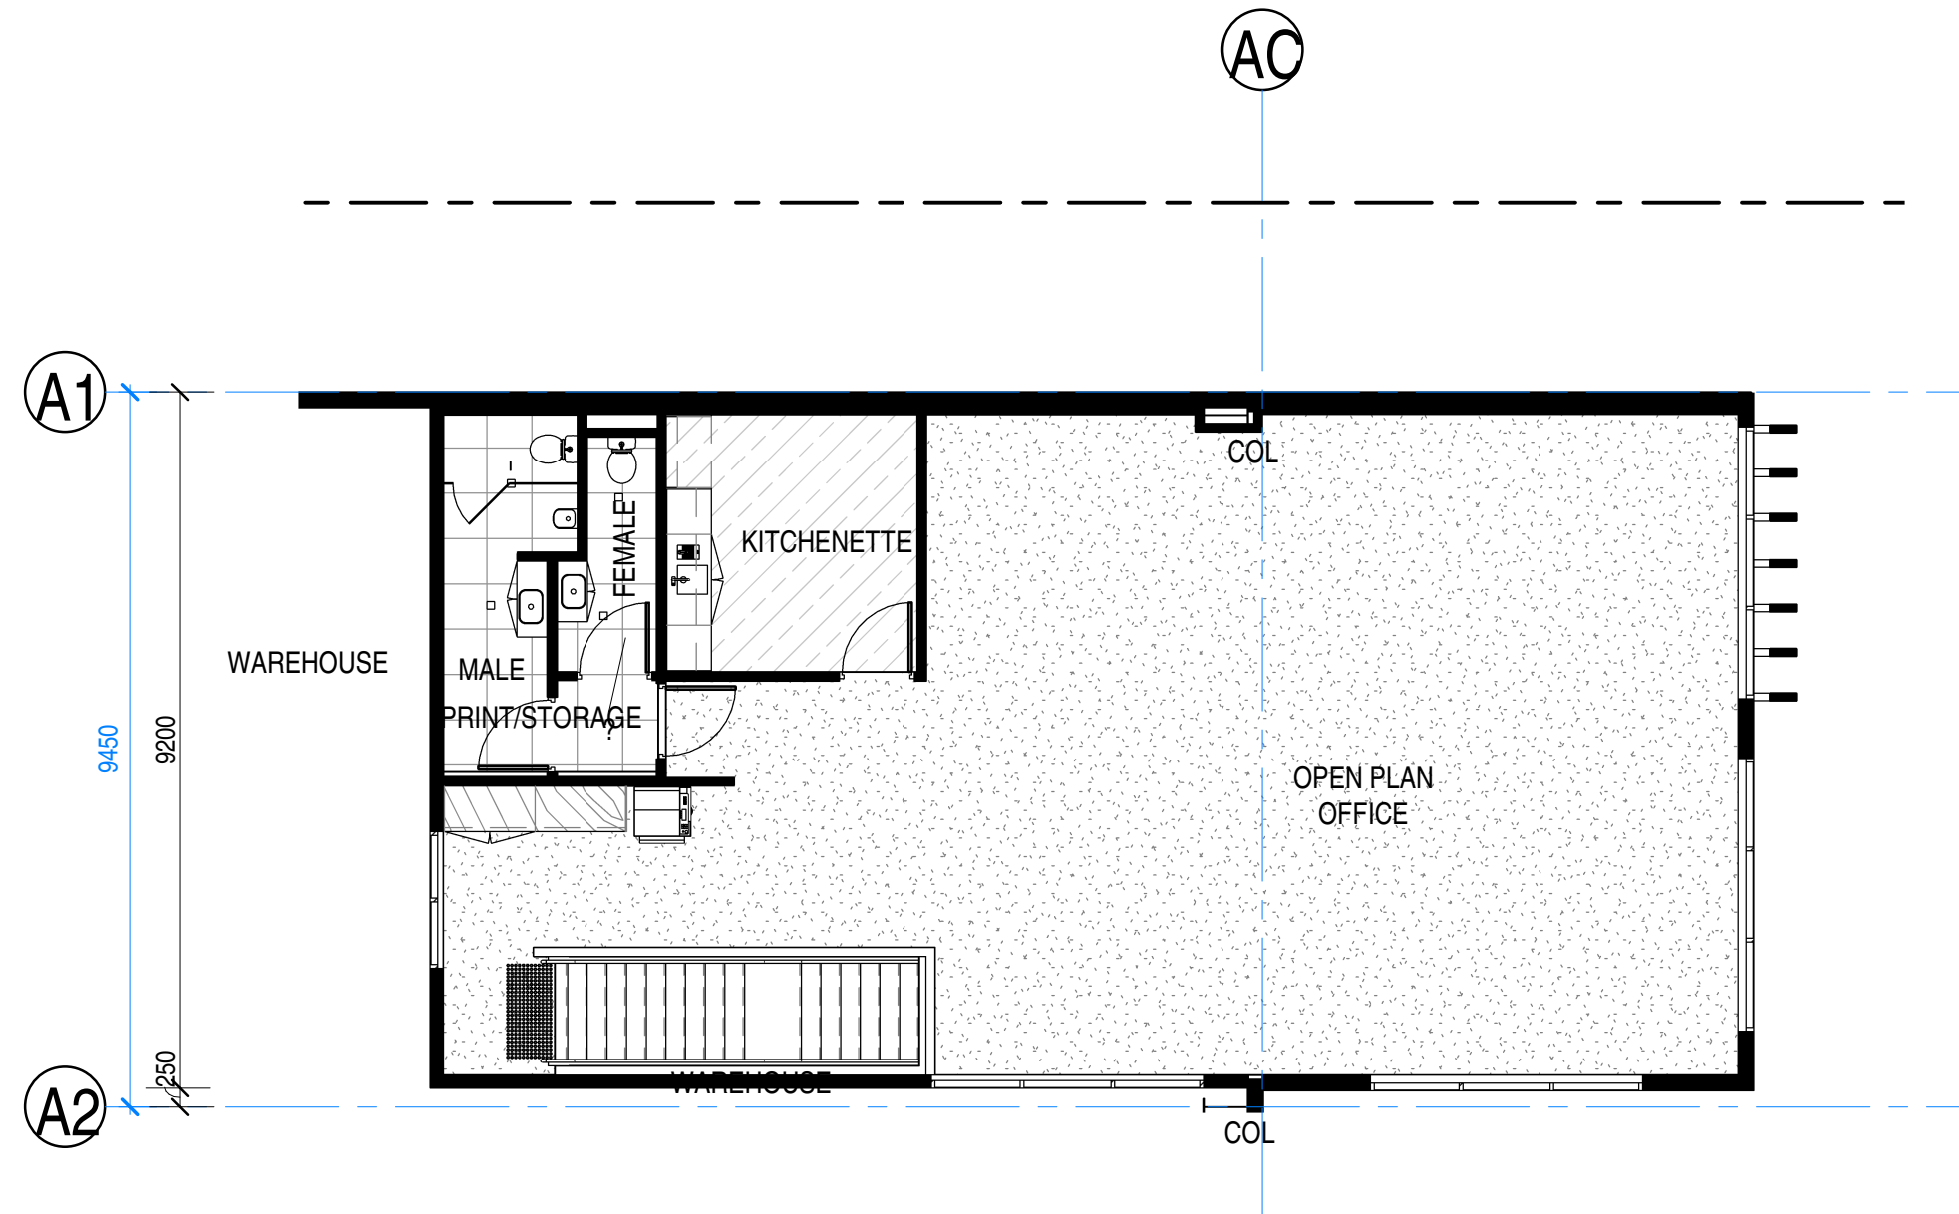


4 TYPICAL OFFICE 1B & 1D LEVEL 01 FLOOR PLAN
DA-05-00 SCALE 1 : 100
OFFICE 1C, 2A, 2B & 2C ARE MIRRORED

ABBREVIATION SCHEDULE	
CCOL	STRUCTURAL CONCRETE COLUMN
COL	STRUCTURAL STEEL COLUMN


DA ISSUE

COPYRIGHT PROTECTS THIS PUBLICATION. EXCEPT FOR PURPOSES PERMITTED BY THE COPYRIGHT ACT, REPRODUCTION BY WHATEVER MEANS IS PROHIBITED WITHOUT THE PRIOR WRITTEN PERMISSION OF TAYLORELLIS PTY LTD	REVISIONS				TAYLORELLIS	DESIGNED	JE	SHEET NAME OFFICE FLOOR PLANS LOT 06 - 14 GRANITE DRIVE PARK RIDGE	JOB NUMBER 1502		DRAWING NUMBER DA-02-20	ISSUE C			
	ISSUE	DESCRIPTION	APPD	DATE		DESIGN CHECKED	MT								
	A	DRAFT DA	DS	26.03.2026		DRAWN	DS								
	B	ADDRESS UPDATE	DS	10.04.2026		DRAWING CHECK	MT								
	C	DA ISSUE	DS	05.05.2026		APPROVED	MT								
	UNIT 302, 33 LONGLAND ST, NEWSTEAD, QLD 4010						BOAQ No.							4870	
SCALE: 1 : 100 @ A1															


only building 1 01.11.2021

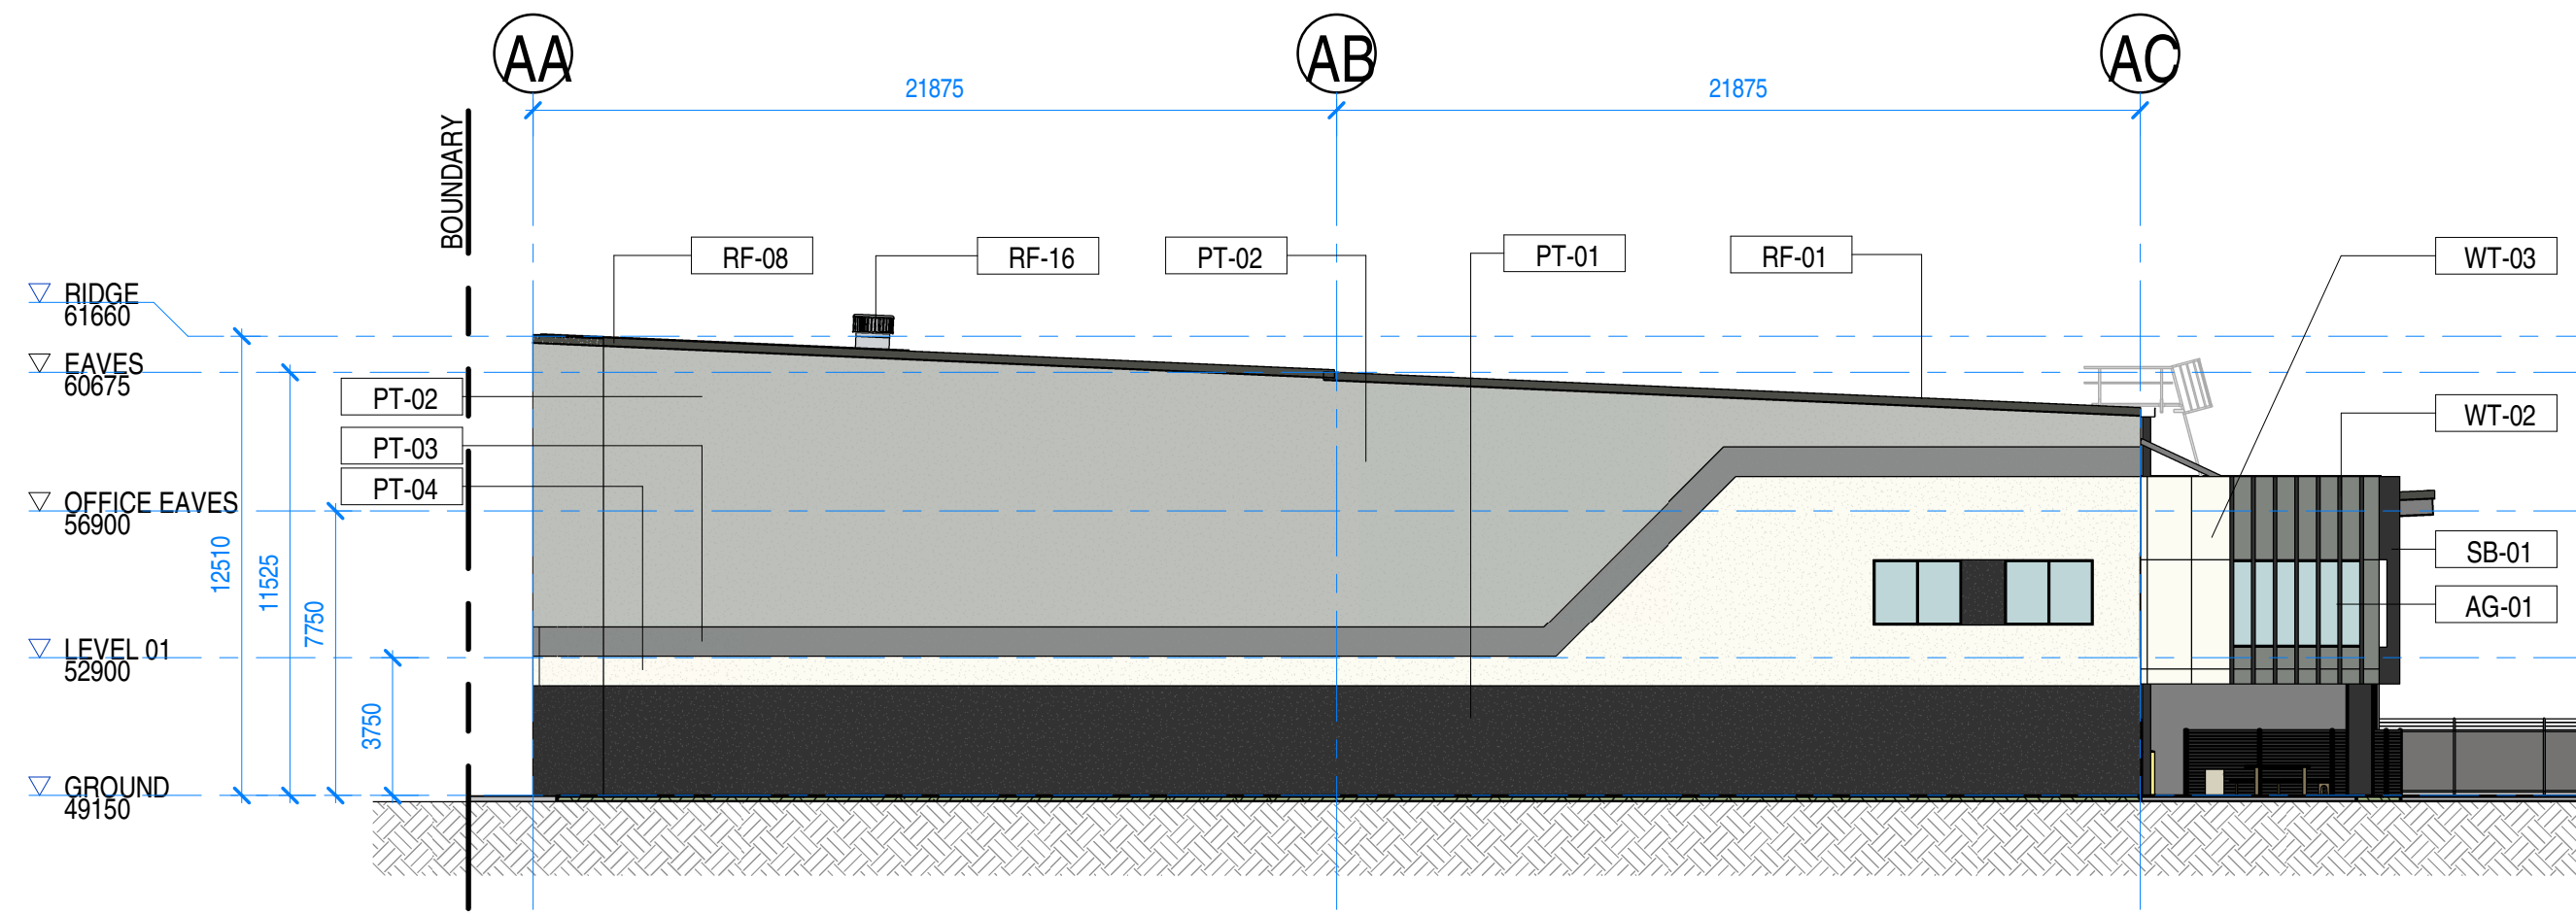


3 BUILDING 01 SOUTH ELEVATION
DA-02-00 SCALE 1:200

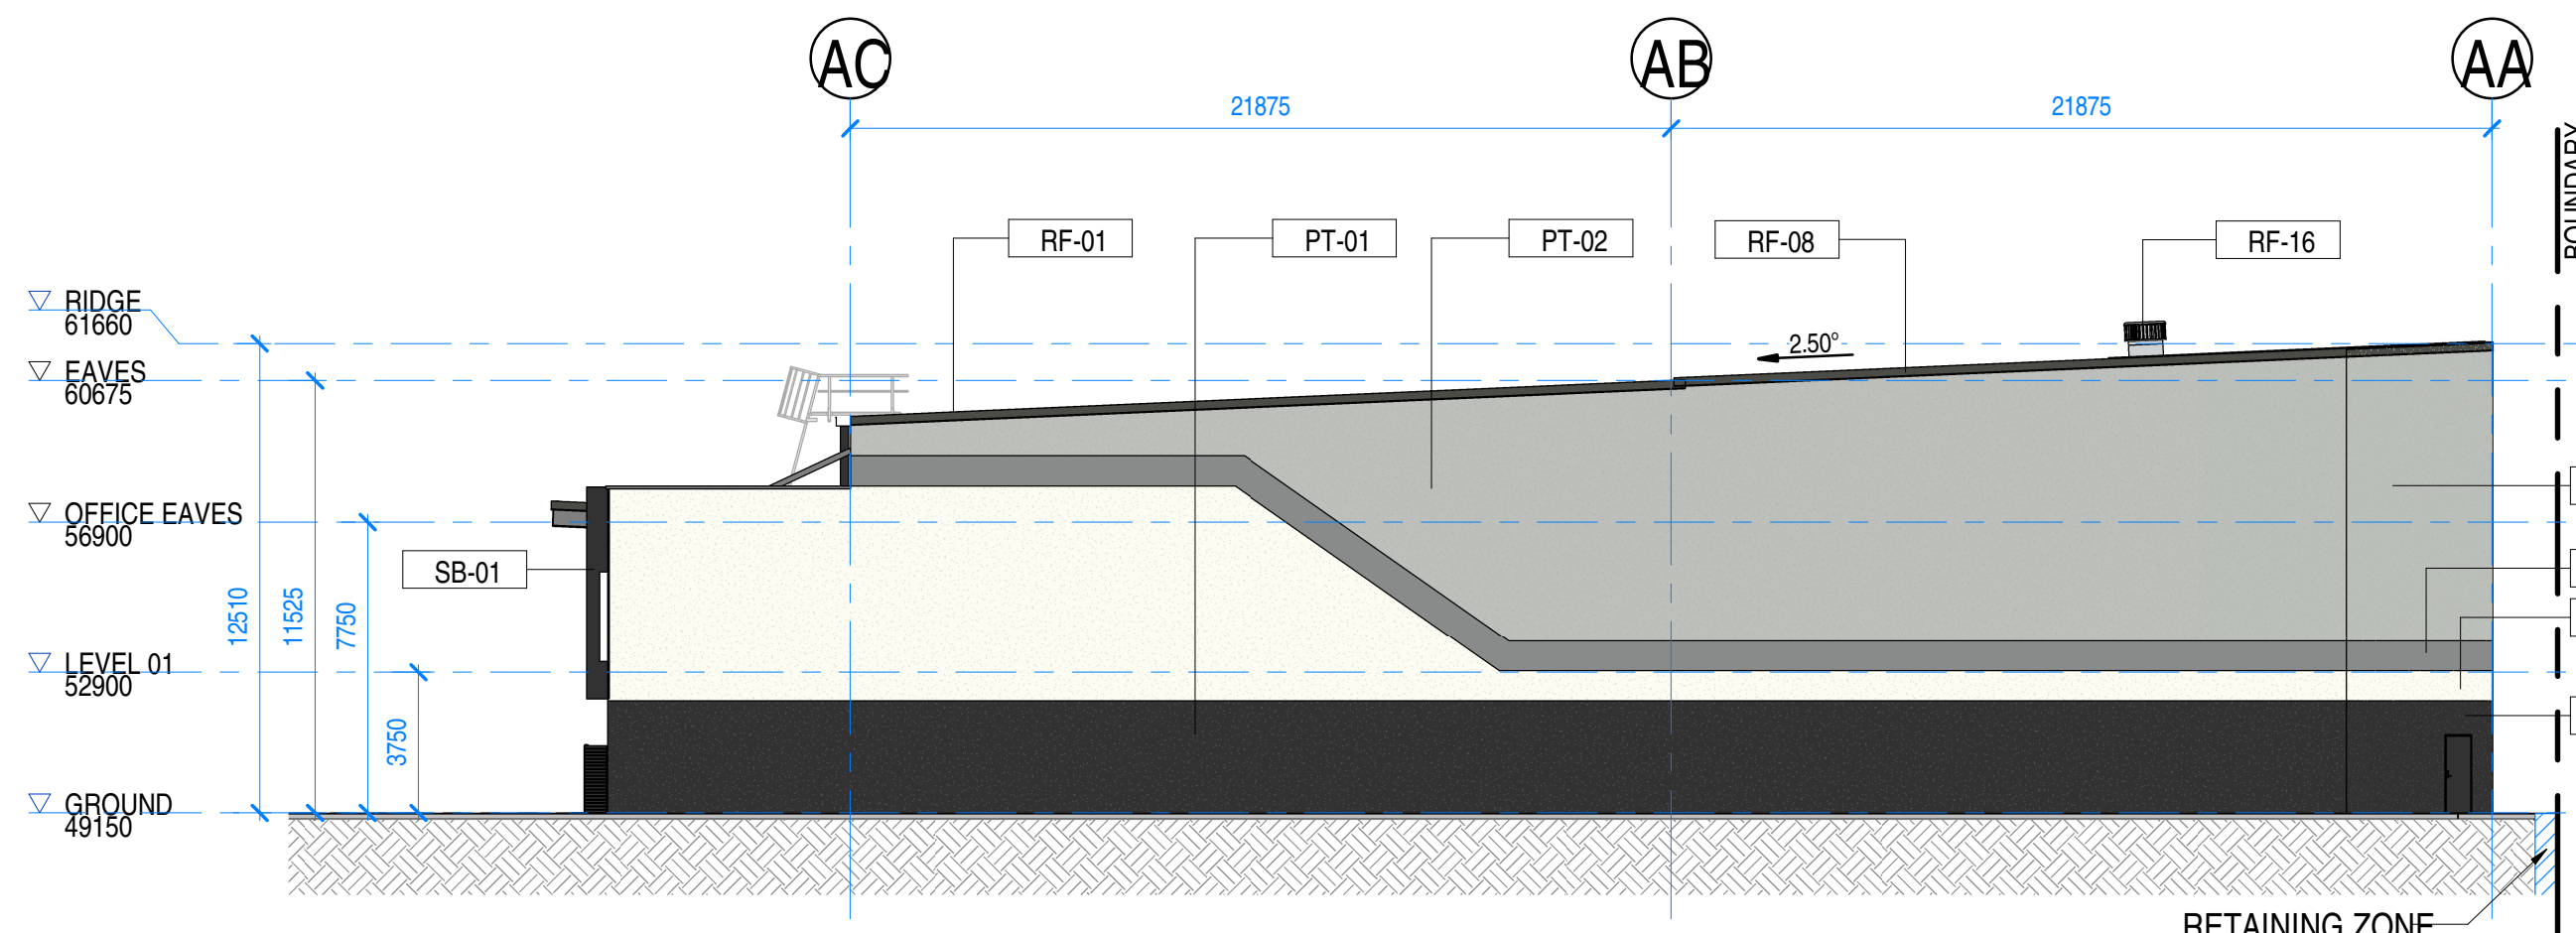

4 BUILDING 01 NORTH ELEVATION
DA-02-00 SCALE 1:200

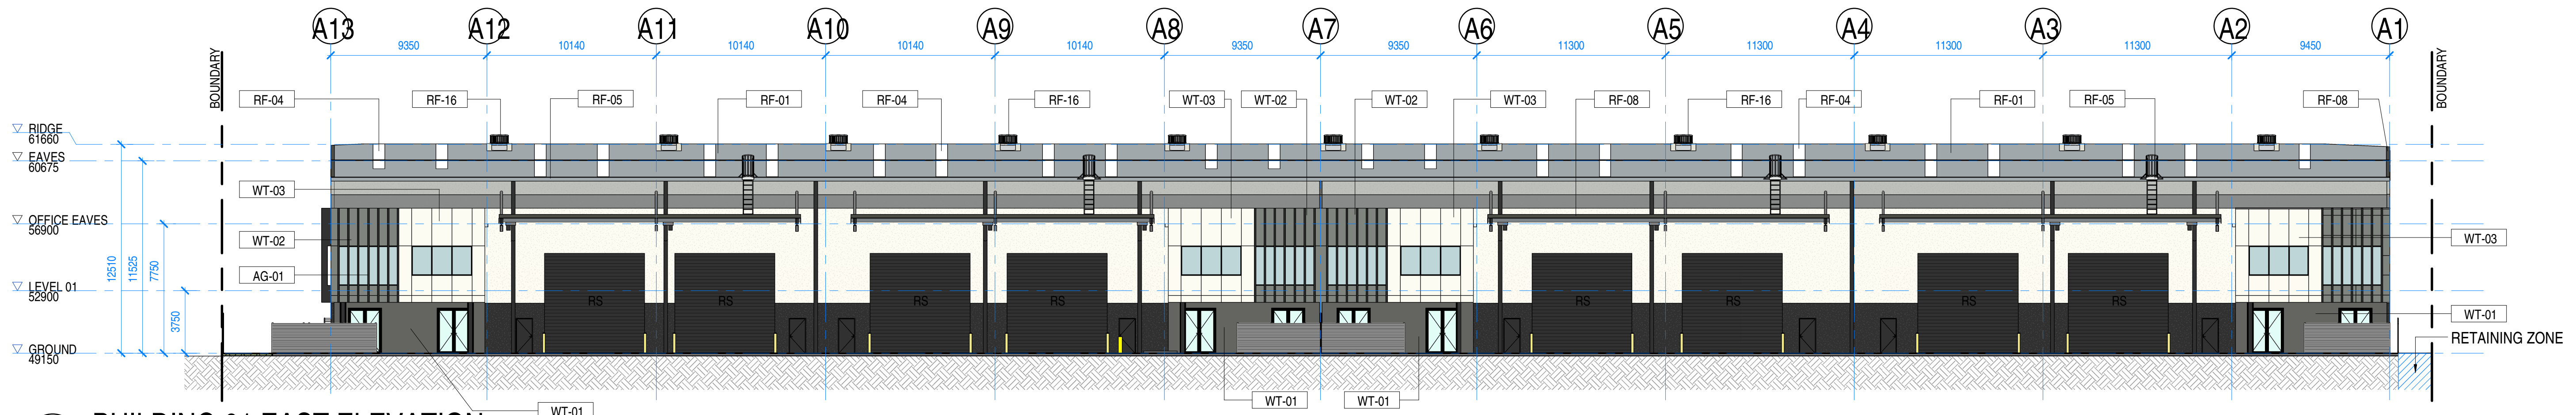


1 BUILDING 01 EAST ELEVATION
DA-02-00 SCALE 1:200

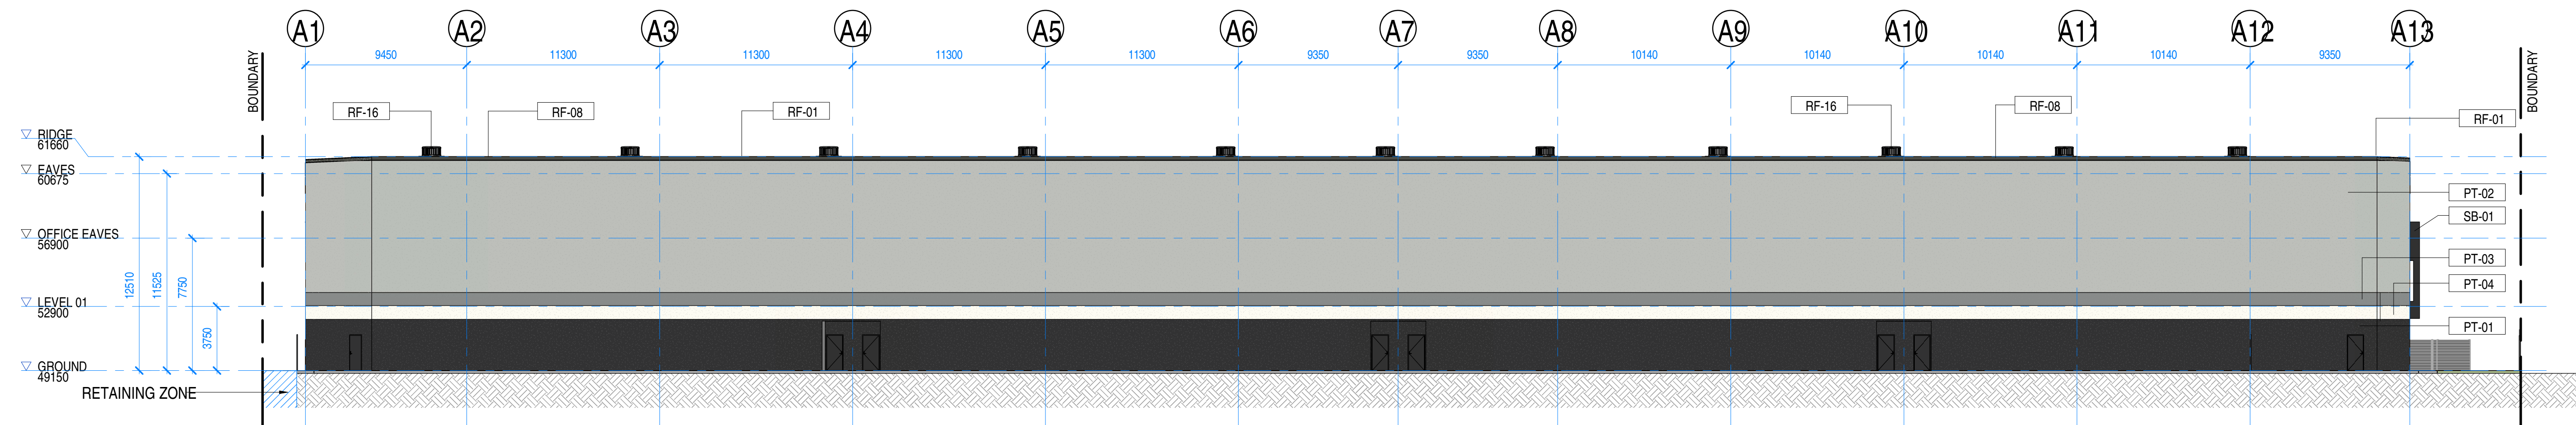

2 BUILDING 01 WEST ELEVATION
DA-02-00 SCALE 1:200

ABBREVIATION SCHEDULE	
AG-01	ALUMINIUM FRAMED GLAZING
PT-01	CONCRETE TILT PAINT, ROLLER APPLIED, TO MATCH COLORBOND 'MONUMENT'
PT-02	CONCRETE TILT PAINT, ROLLER APPLIED, TO MATCH COLORBOND 'SHALE GREY'
PT-03	CONCRETE TILT PAINT, ROLLER APPLIED, TO MATCH COLORBOND 'WINDSPRAY'
PT-04	CONCRETE TILT PAINT, ROLLER APPLIED, TO MATCH COLORBOND 'WHITE HAVEN'
RF-01	PROFILED METAL ROOF SHEETING - WAREHOUSE
RF-04	TRANSLUCENT AMPERLITE 76 SMOKE REDUCED (HEAT REFLECTIVE) ROOF SHEETING, COOL-LITE GC WHITE
RF-05	METAL EAVES GUTTER - MAIN WAREHOUSE ROOF - COLORBOND FINISH
RF-08	METAL BARGE FLASHING - COLORBOND FINISH
RF-16	ROOF TURBINE VENT
RS	ROLLER SHUTTER
SB-01	POWDERCOATED CUSTOM SUNBLADES TO MATCH COLORBOND 'MONUMENT'
WT-01	TOPHAT WITH FC SHEETING AND STICK ON BRICK FACING
WT-02	FC SHEETING PAINT FINISH TO MATCH COLORBOND 'WINDSPRAY'
WT-03	FC SHEETING PAINT FINISH TO MATCH COLORBOND 'WHITE HAVEN'

 

COPYRIGHT PROTECTS THIS PUBLICATION. EXCEPT FOR PURPOSES PERMITTED BY THE COPYRIGHT ACT, REPRODUCTION BY WHATEVER MEANS IS PROHIBITED WITHOUT THE PRIOR WRITTEN PERMISSION OF TAYLORELLIS PTY LTD

REVISIONS

ISSUE	DESCRIPTION	APPD	DATE
A	DRAFT DA	DS	26.03.2026
B	ADDRESS UPDATE	DS	10.04.2026
C	DA ISSUE	DS	05.05.2026

SCALE: 1:200 @ A1

TAYLORELLIS

UNIT 302, 33 LONGLAND ST, NEWSTEAD, QLD 4010

DESIGNED	JE
DESIGN CHECKED	MT
DRAWN	DS
DRAWING CHECK	MT
APPROVED	MT
BOAQ No.	4870

SHEET NAME BUILDING 01 ELEVATIONS

LOT 06 - 14 GRANITE DRIVE
PARK RIDGE

JOB NUMBER 1502


DRAWING NUMBER

DA-05-00

ISSUE


C

DA ISSUE

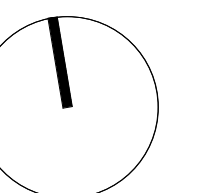


DO NOT RESCALE THIS DRAWING. IF FURTHER INFORMATION IS REQUIRED PLEASE CONTACT THE AUTHOR

DA-02-70

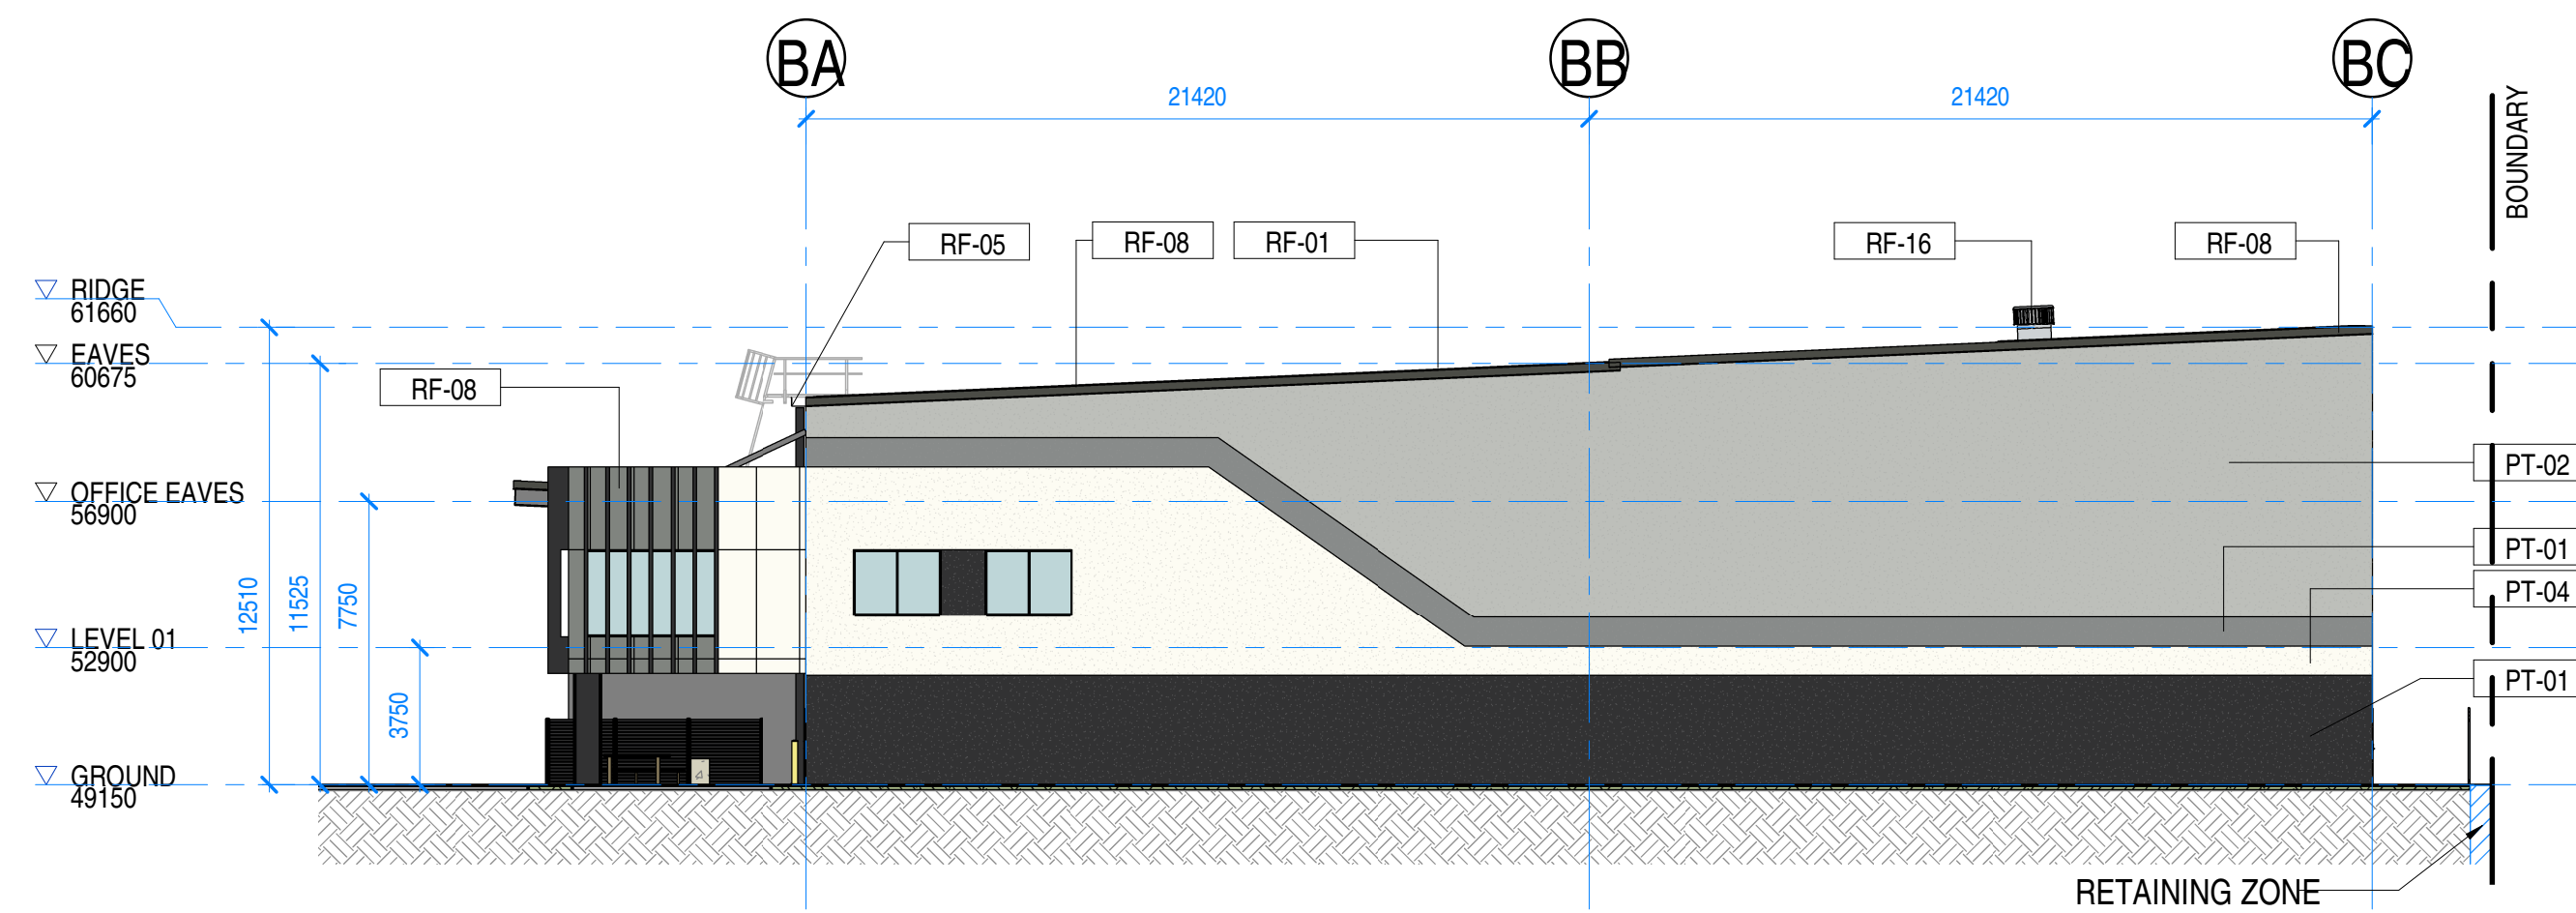


1 BUILDING 02 SOUTH ELEVATION
DA-02-70 SCALE 1 : 200

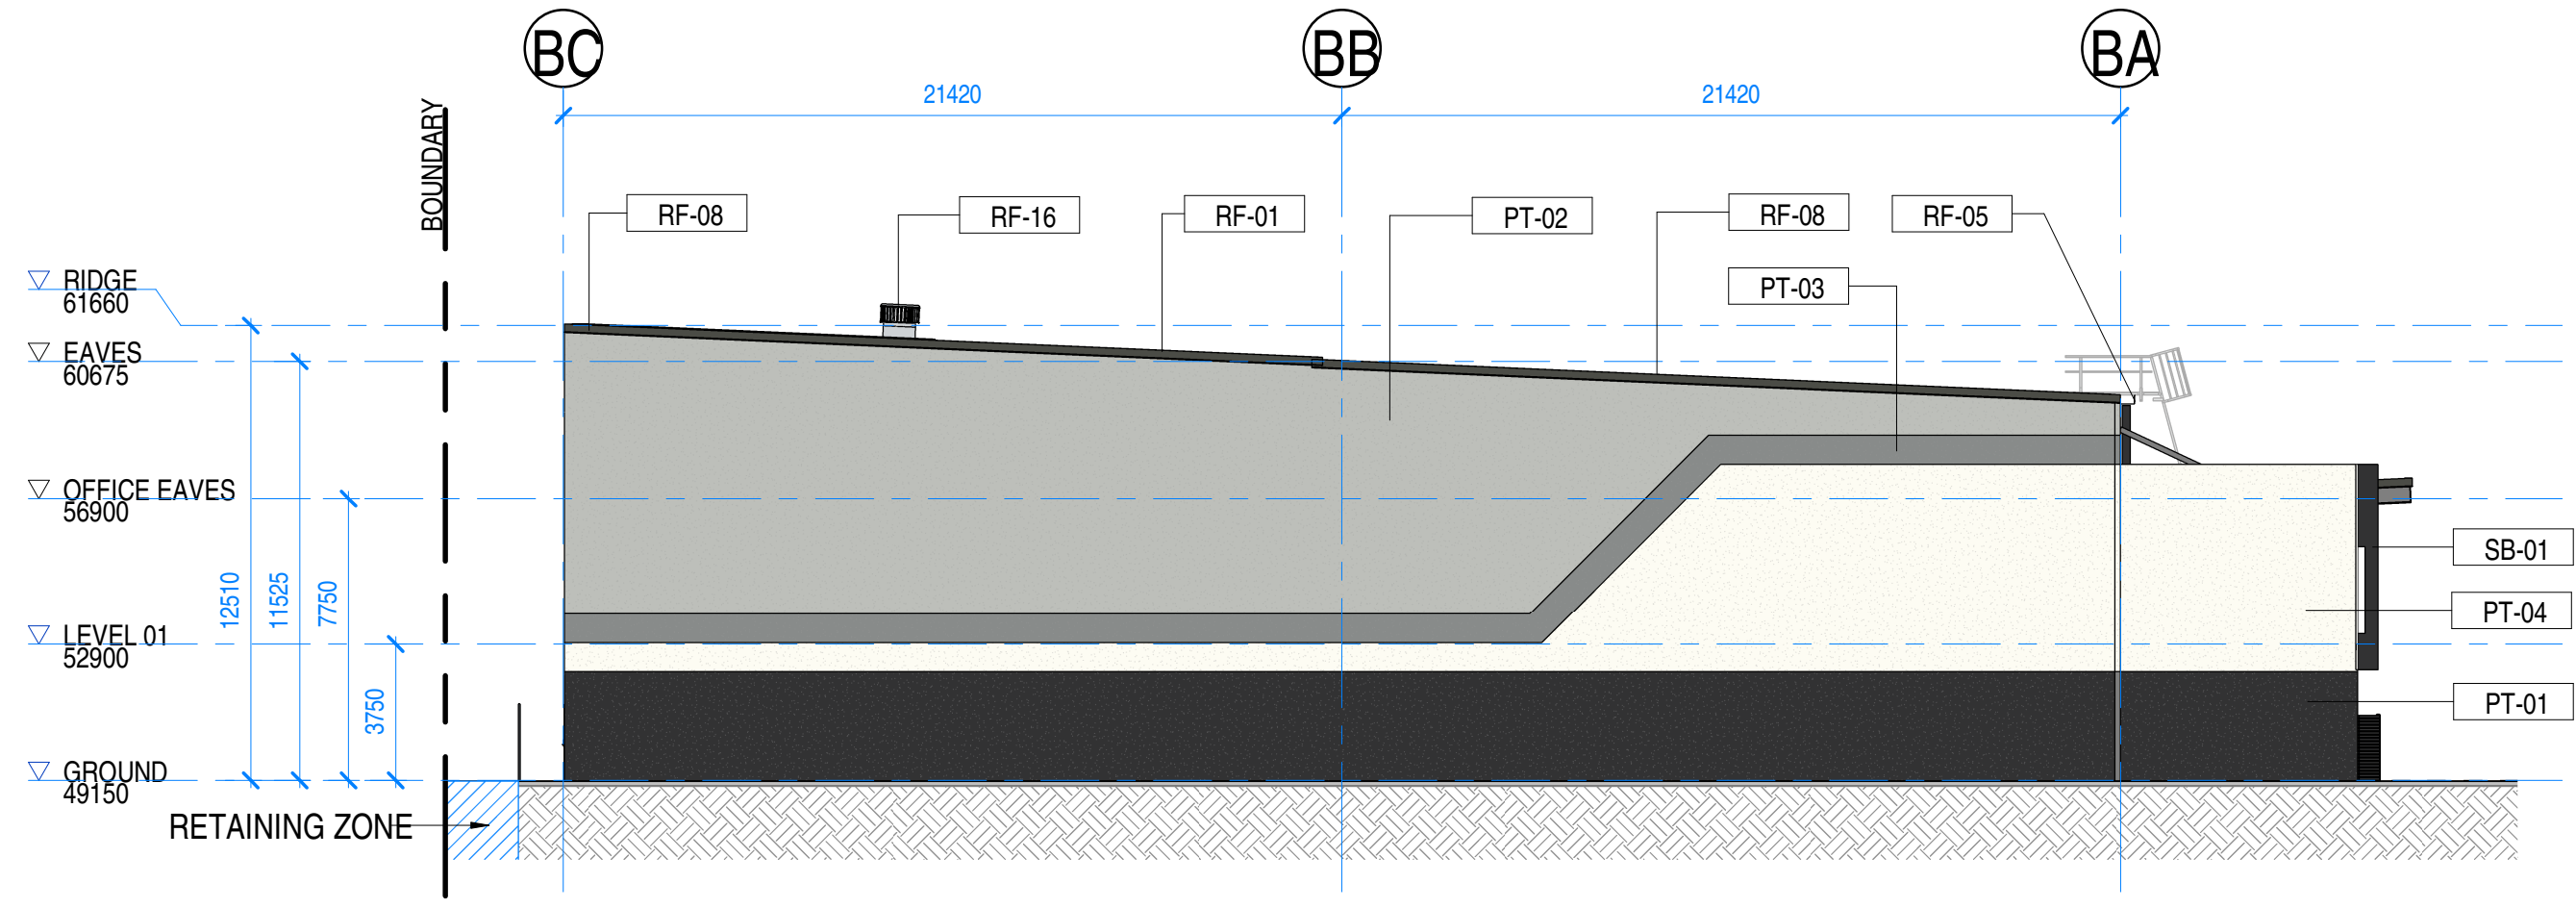


2 BUILDING 02 NORTH ELEVATION
DA-02-70 SCALE 1 : 200


ABBREVIATION SCHEDULE	
PD	PERSONNEL DOOR
PT-01	CONCRETE TILT PAINT, ROLLER APPLIED. TO MATCH COLORBOND 'MONUMENT'
PT-02	CONCRETE TILT PAINT, ROLLER APPLIED. TO MATCH COLORBOND 'SHALE GREY'
PT-03	CONCRETE TILT PAINT, ROLLER APPLIED. TO MATCH COLORBOND 'WINDSPRAY'
PT-04	CONCRETE TILT PAINT, ROLLER APPLIED. TO MATCH COLORBOND 'WHITE HAVEN'
RF-01	PROFILED METAL ROOF SHEETING - WAREHOUSE
RF-04	TRANSLUCENT AMPERLITE 76 SMOKE REDUCED (HEAT REFLECTIVE) ROOF SHEETING. COOL-LITE GC WHITE
RF-05	METAL EAVES GUTTER - MAIN WAREHOUSE ROOF - COLORBOND FINISH
RF-08	METAL BARGE FLASHING - COLORBOND FINISH
RF-16	ROOF TURBINE VENT
RS	ROLLER SHUTTER
SB-01	POWDERCOATED CUSTOM SUNBLADES TO MATCH COLORBOND 'MONUMENT'
WT-02	FC SHEETING PAINT FINISH TO MATCH COLORBOND 'WINDSPRAY'
WT-03	FC SHEETING PAINT FINISH TO MATCH COLORBOND 'WHITE HAVEN'

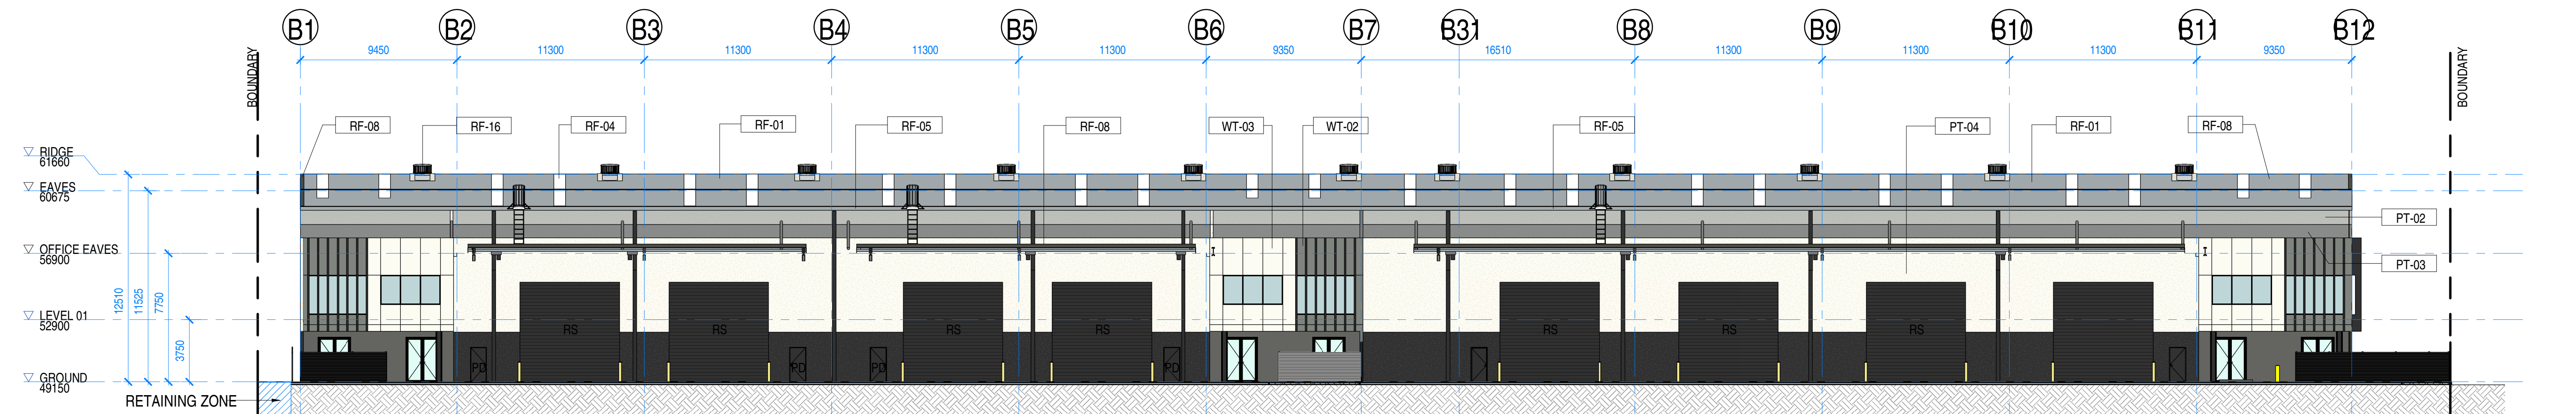

3 BUILDING 02 WEST ELEVATION
DA-02-70 SCALE 1 : 200

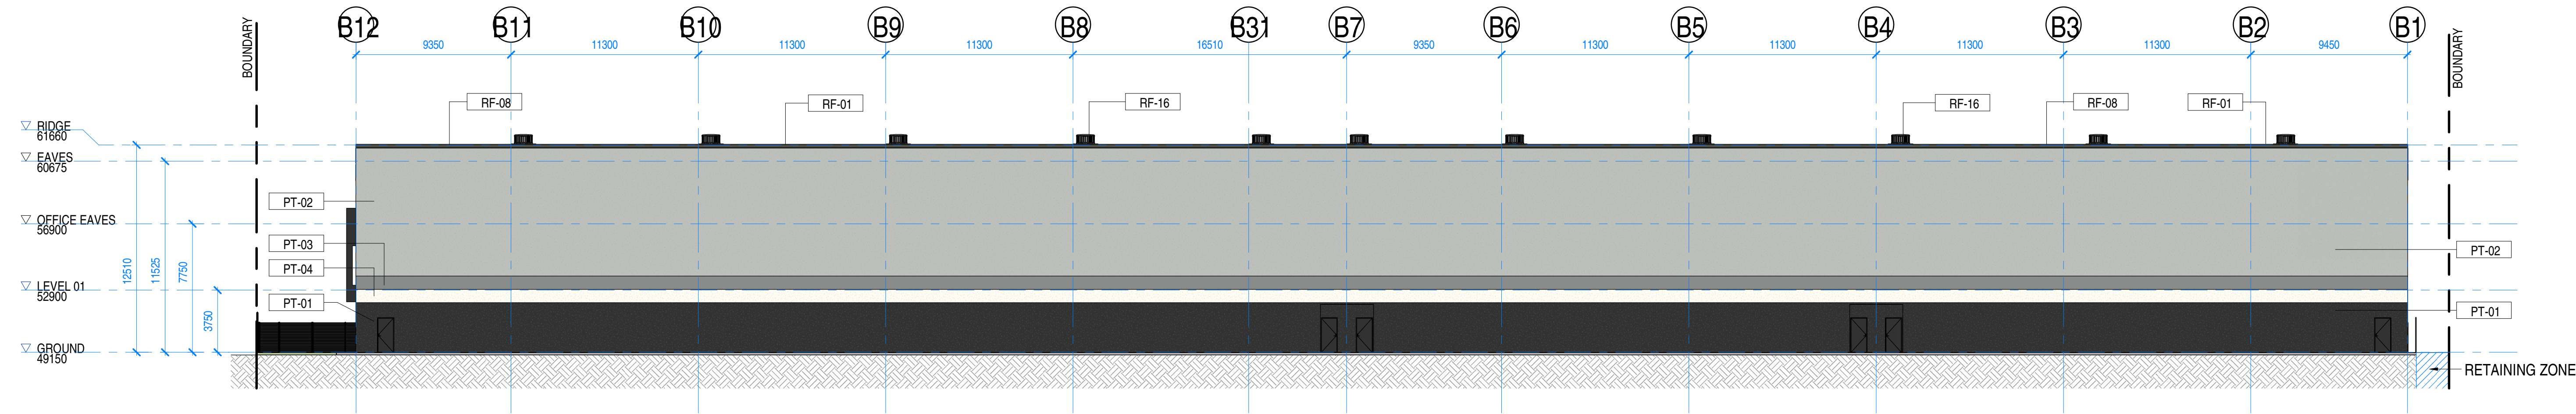

4 BUILDING 02 EAST ELEVATION
DA-02-70 SCALE 1 : 200

 

COPYRIGHT PROTECTS THIS PUBLICATION. EXCEPT FOR PURPOSES PERMITTED BY THE COPYRIGHT ACT, REPRODUCTION BY WHATEVER MEANS IS PROHIBITED WITHOUT THE PRIOR WRITTEN PERMISSION OF TAYLORELLIS PTY LTD

SCALE: 1 : 200 @ A1

REVISIONS

ISSUE	DESCRIPTION	APPD	DATE
A	DRAFT DA	DS	26.03.2026
B	ADDRESS UPDATE	DS	10.04.2026
C	DA ISSUE	DS	05.05.2026

TAYLORELLIS

UNIT 302, 33 LONGLAND ST, NEWSTEAD, QLD 4010

DESIGNED	JE
DESIGN CHECKED	MT
DRAWN	DS
DRAWING CHECK	MT
APPROVED	MT
BOAQ No.	4870

SHEET NAME BUILDING 02 ELEVATIONS

LOT 06 - 14 GRANITE DRIVE
PARK RIDGE

JOB NUMBER 1502


DRAWING NUMBER

DA-05-01

ISSUE


C

DA ISSUE

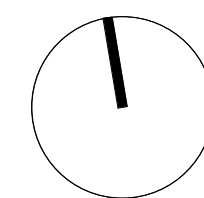


DO NOT RESCALE THIS DRAWING. IF FURTHER INFORMATION IS REQUIRED PLEASE CONTACT THE AUTHOR

DA-02-00

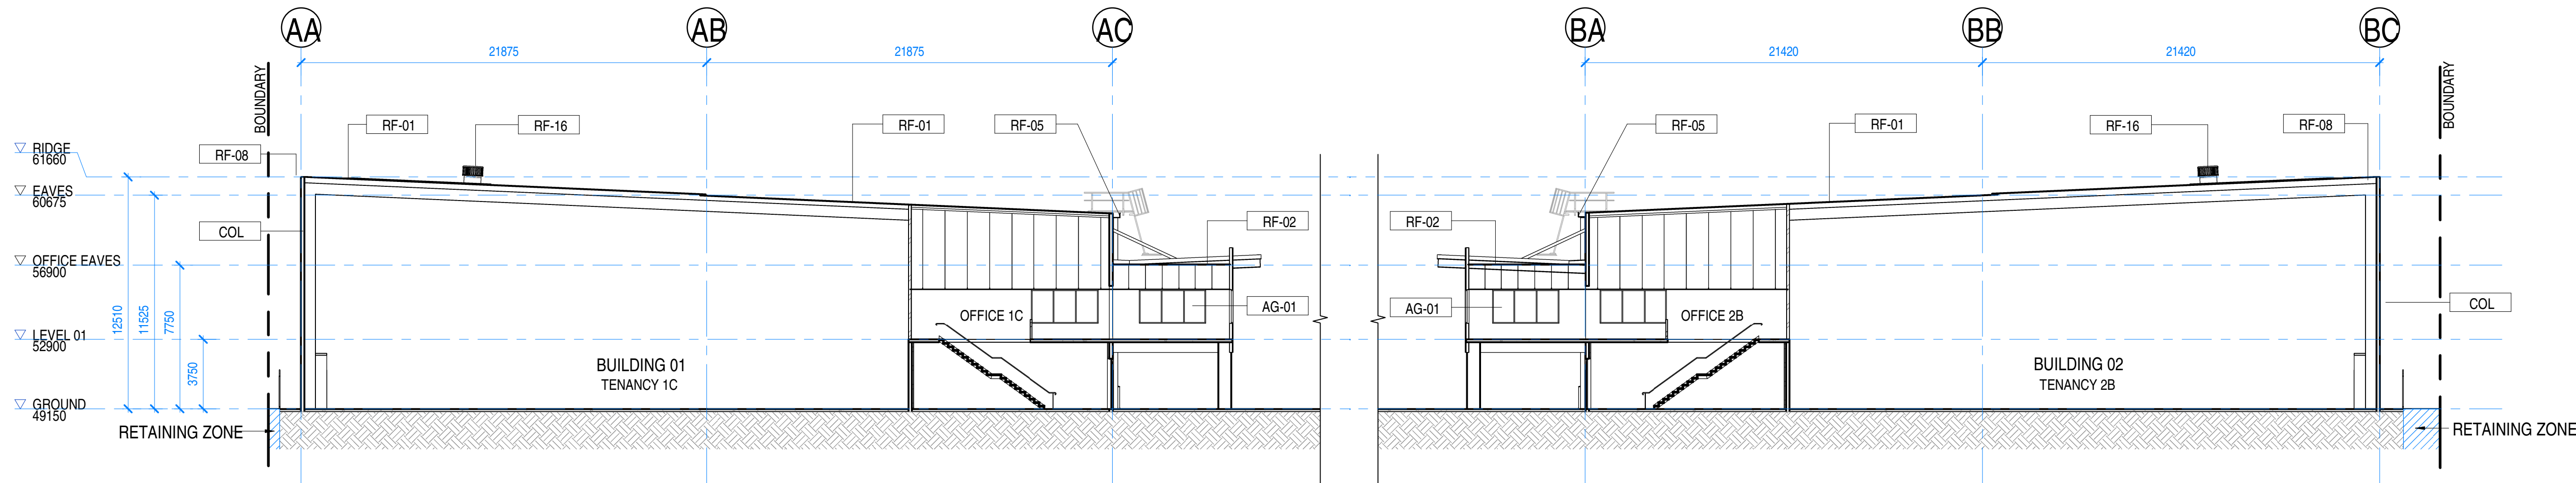


ABBREVIATION SCHEDULE	
AG-01	ALUMINIUM FRAMED GLAZING
COL	STRUCTURAL STEEL COLUMN
PD	PERSONNEL DOOR
RF-01	PROFILED METAL ROOF SHEETING - WAREHOUSE
RF-02	PROFILED METAL ROOF SHEETING - OFFICE
RF-04	TRANSLUCENT AMPERLITE 76 SMOKE REDUCED (HEAT REFLECTIVE) ROOF SHEETING. COOL-LITE GC WHITE
RF-05	METAL EAVES GUTTER - MAIN WAREHOUSE ROOF - COLORBOND FINISH
RF-08	METAL BARGE FLASHING - COLORBOND FINISH
RF-16	ROOF TURBINE VENT
RS	ROLLER SHUTTER
SB-01	POWDERCOATED CUSTOM SUNBLADES TO MATCH COLORBOND 'MONUMENT'


1 SECTION 01 - BUILDING 01 & 02
DA-02-00 SCALE 1 : 200

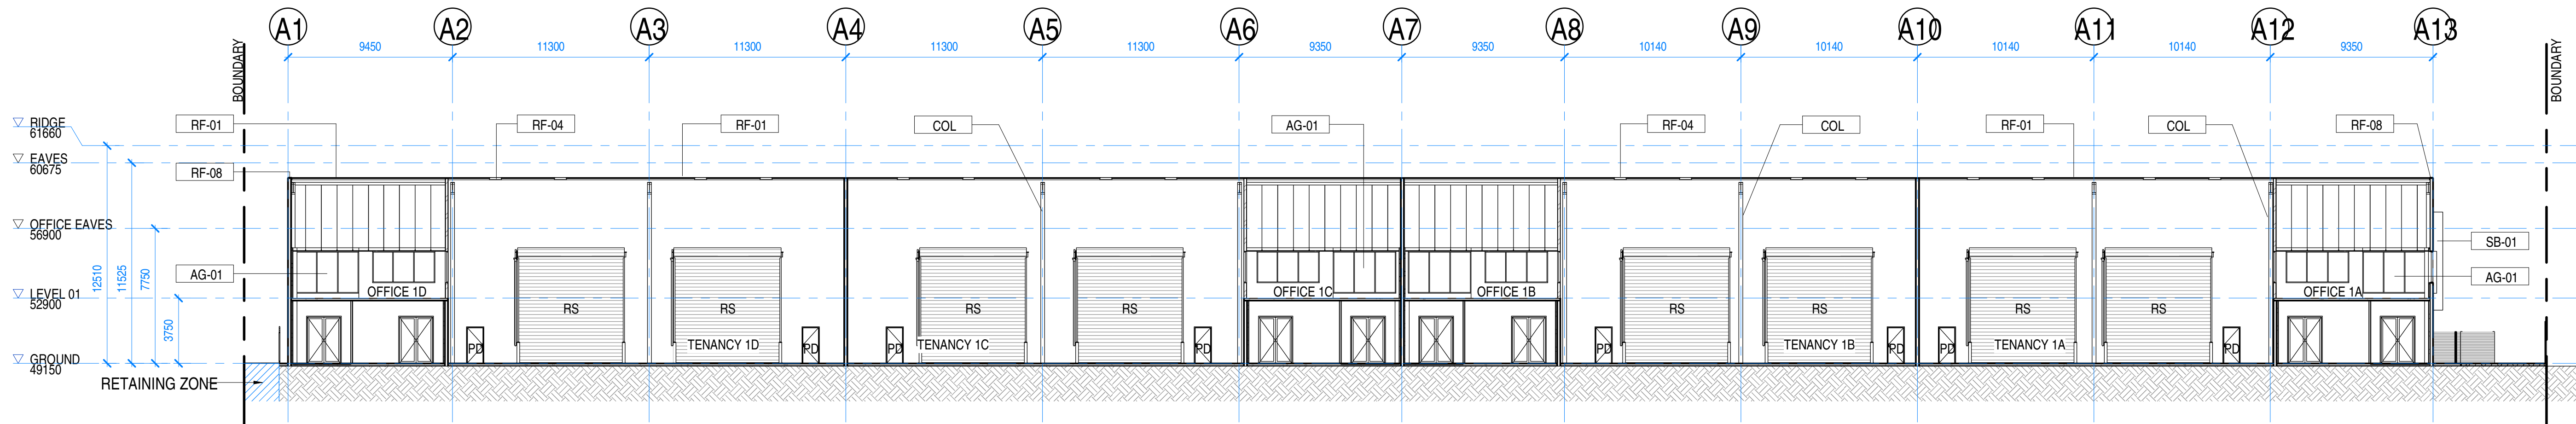

2 SECTION 2 - BUILDING 01
DA-02-00 SCALE 1 : 200

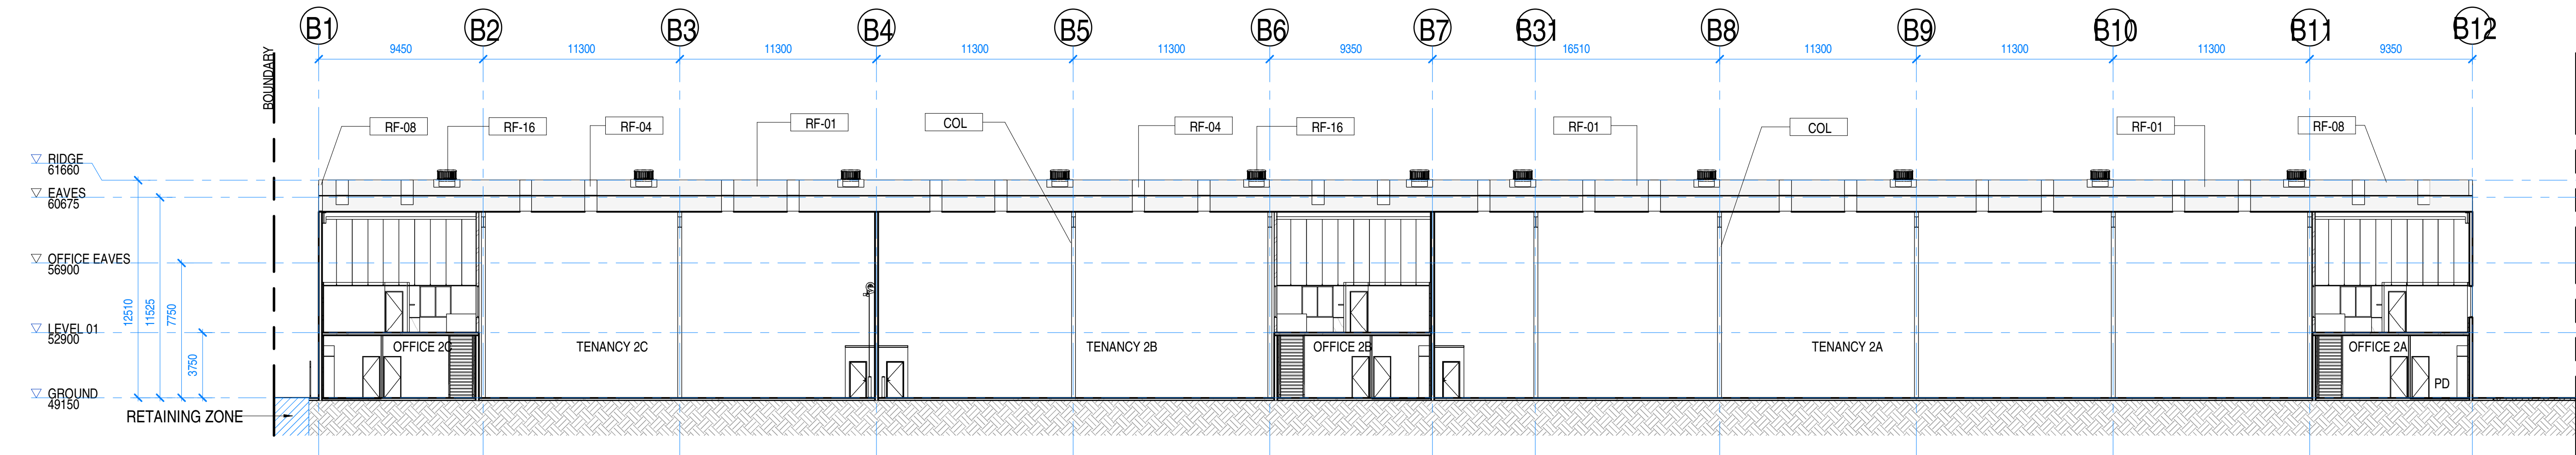

3 SECTION 3 - BUILDING 02
DA-02-00 SCALE 1 : 200

 

DA ISSUE

COPYRIGHT PROTECTS THIS PUBLICATION. EXCEPT FOR PURPOSES PERMITTED BY THE COPYRIGHT ACT, REPRODUCTION BY WHATEVER MEANS IS PROHIBITED WITHOUT THE PRIOR WRITTEN PERMISSION OF TAYLORELLIS PTY LTD

REVISIONS

ISSUE	DESCRIPTION	APPD	DATE
A	DRAFT DA	DS	26.03.2026
B	ADDRESS UPDATE	DS	10.04.2026
C	DA ISSUE	DS	05.05.2026

SCALE: 1 : 200 @ A1

TAYLORELLIS

UNIT 302, 33 LONGLAND ST, NEWSTEAD, QLD 4010

DESIGNED	JE
DESIGN CHECKED	MT
DRAWN	DS
DRAWING CHECK	MT
APPROVED	MT
BOAQ No.	4870

SHEET NAME BUILDING SECTIONS

LOT 06 - 14 GRANITE DRIVE
PARK RIDGE


JOB NUMBER 1502

DRAWING NUMBER


DA-06-00

ISSUE

C

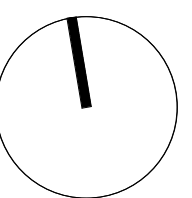

DO NOT RESCALE THIS DRAWING. IF FURTHER INFORMATION IS REQUIRED PLEASE CONTACT THE AUTHOR

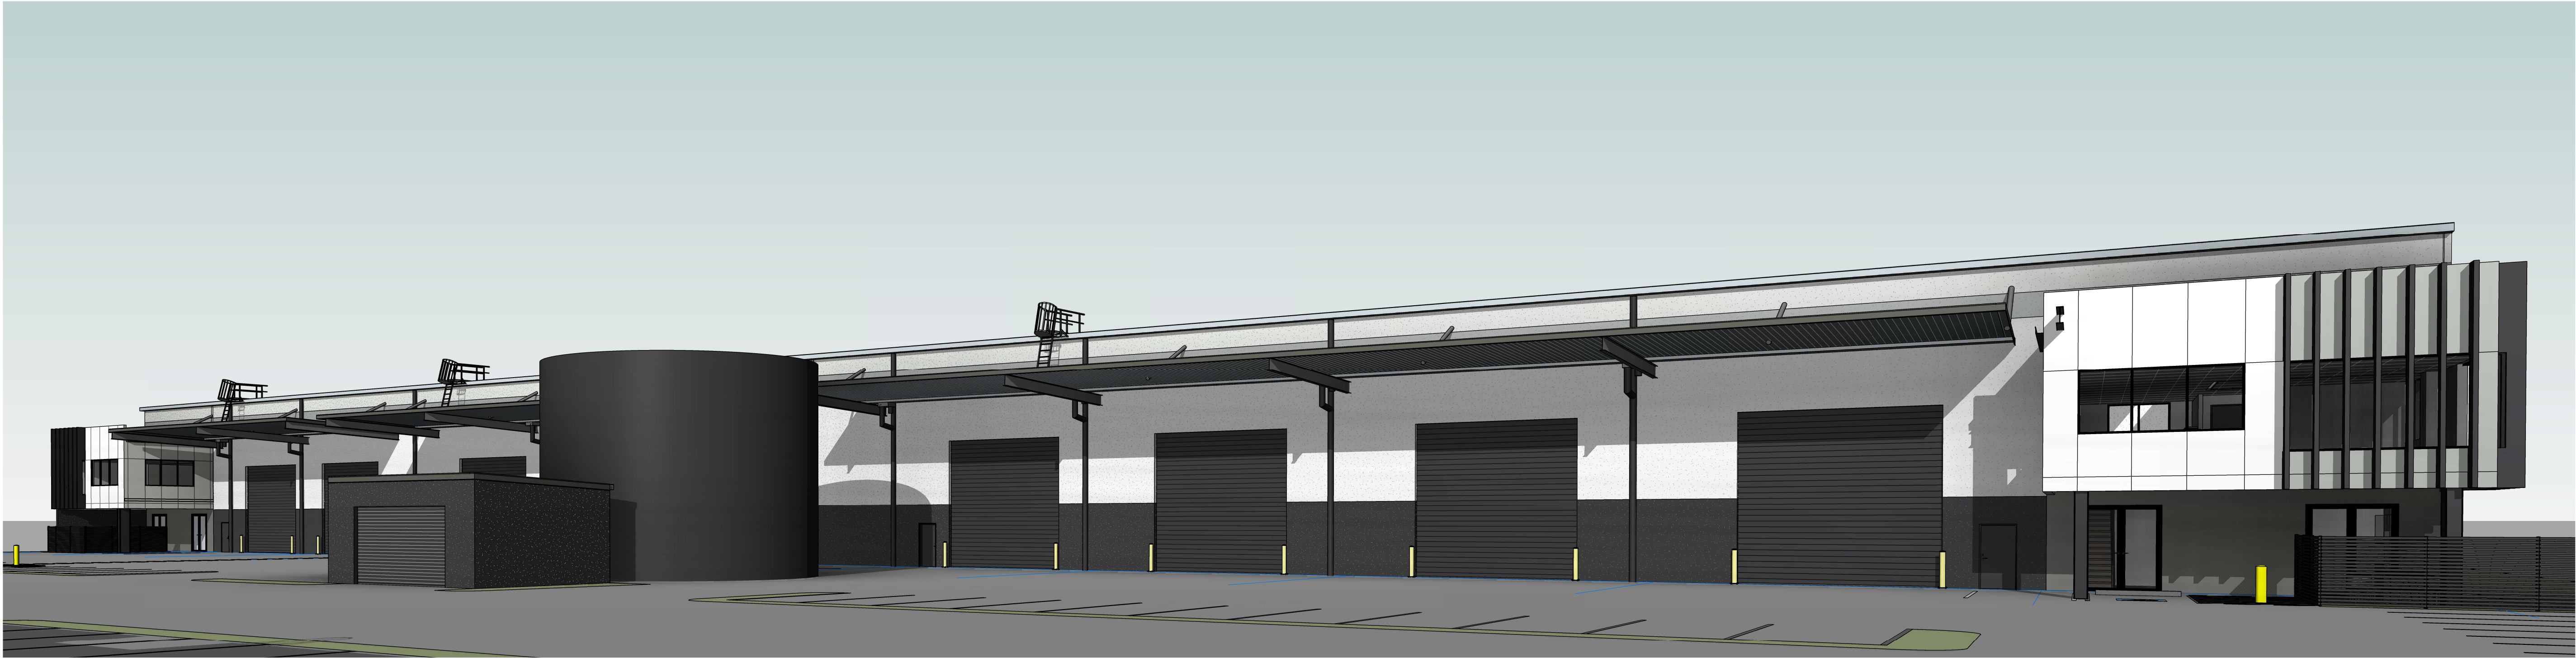

DA ISSUE

COPYRIGHT PROTECTS THIS PUBLICATION. EXCEPT FOR PURPOSES PERMITTED BY THE COPYRIGHT ACT, REPRODUCTION BY WHATEVER MEANS IS PROHIBITED WITHOUT THE PRIOR WRITTEN PERMISSION OF TAYLORELLIS PTY LTD	REVISIONS				TAYLORELLIS	DESIGNED JE DESIGN CHECKED MT DRAWN DS DRAWING CHECK MT APPROVED MT BOAQ No. 4870	SHEET NAME BUILDING PERSPECTIVES			1	
	ISSUE	DESCRIPTION	APPD	DATE			LOT 06 - 14 GRANITE DRIVE				
	A	DRAFT DA	DS	26.03.2026			PARK RIDGE				
	B	ADDRESS UPDATE	DS	10.04.2026			JOB NUMBER 1502				
	C	DA ISSUE	DS	05.05.2026			DRAWING NUMBER				
SCALE: @ A1					UNIT 302, 33 LONGLAND ST, NEWSTEAD, QLD 4010		DA-09-00			C	