



Appendix E – Proposed Development Plans, prepared by Gary Grieve

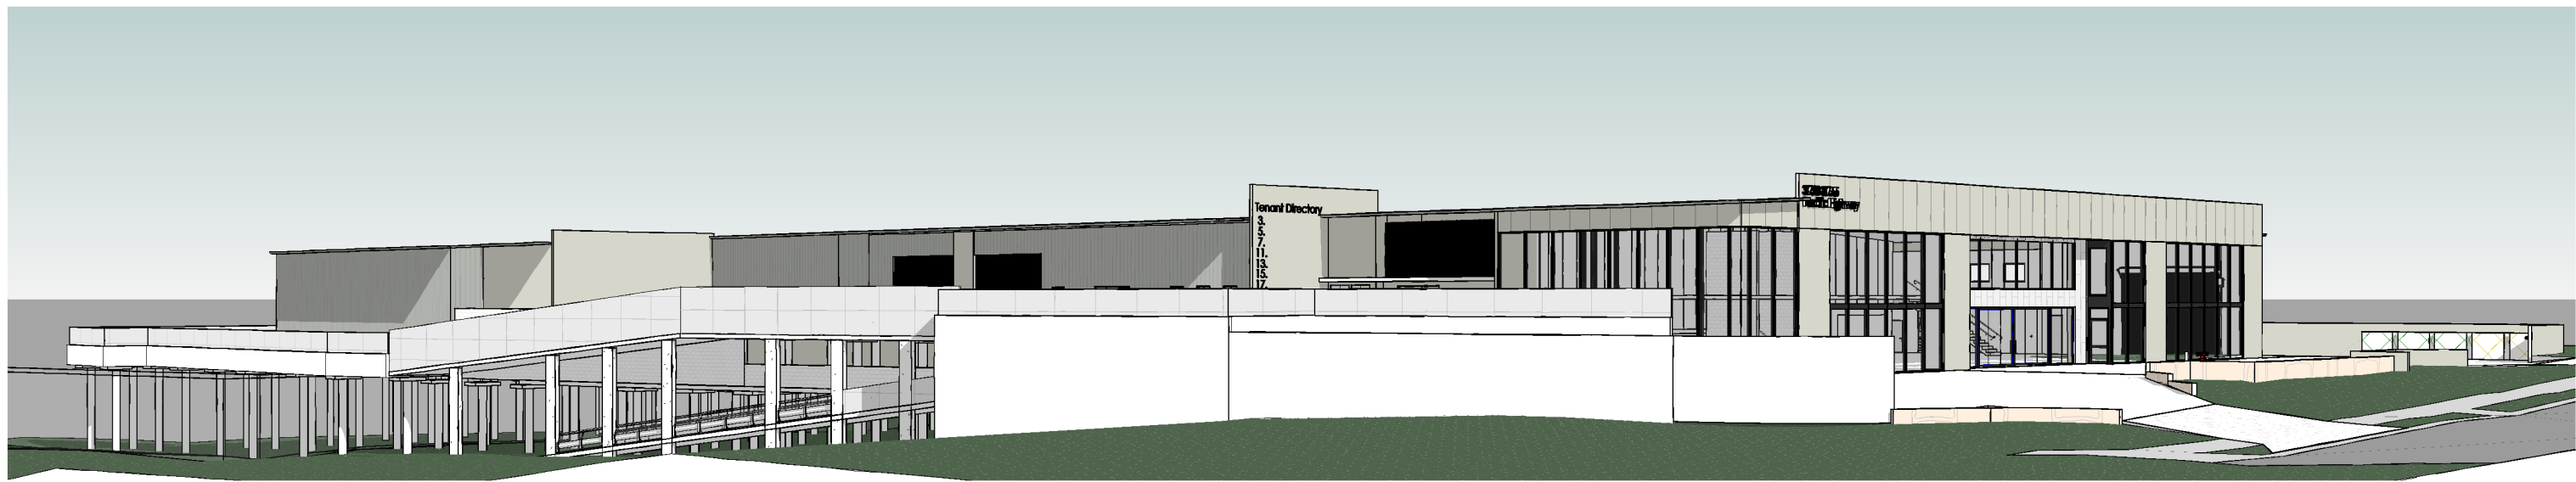

1 Street View



2 Eastern Street view

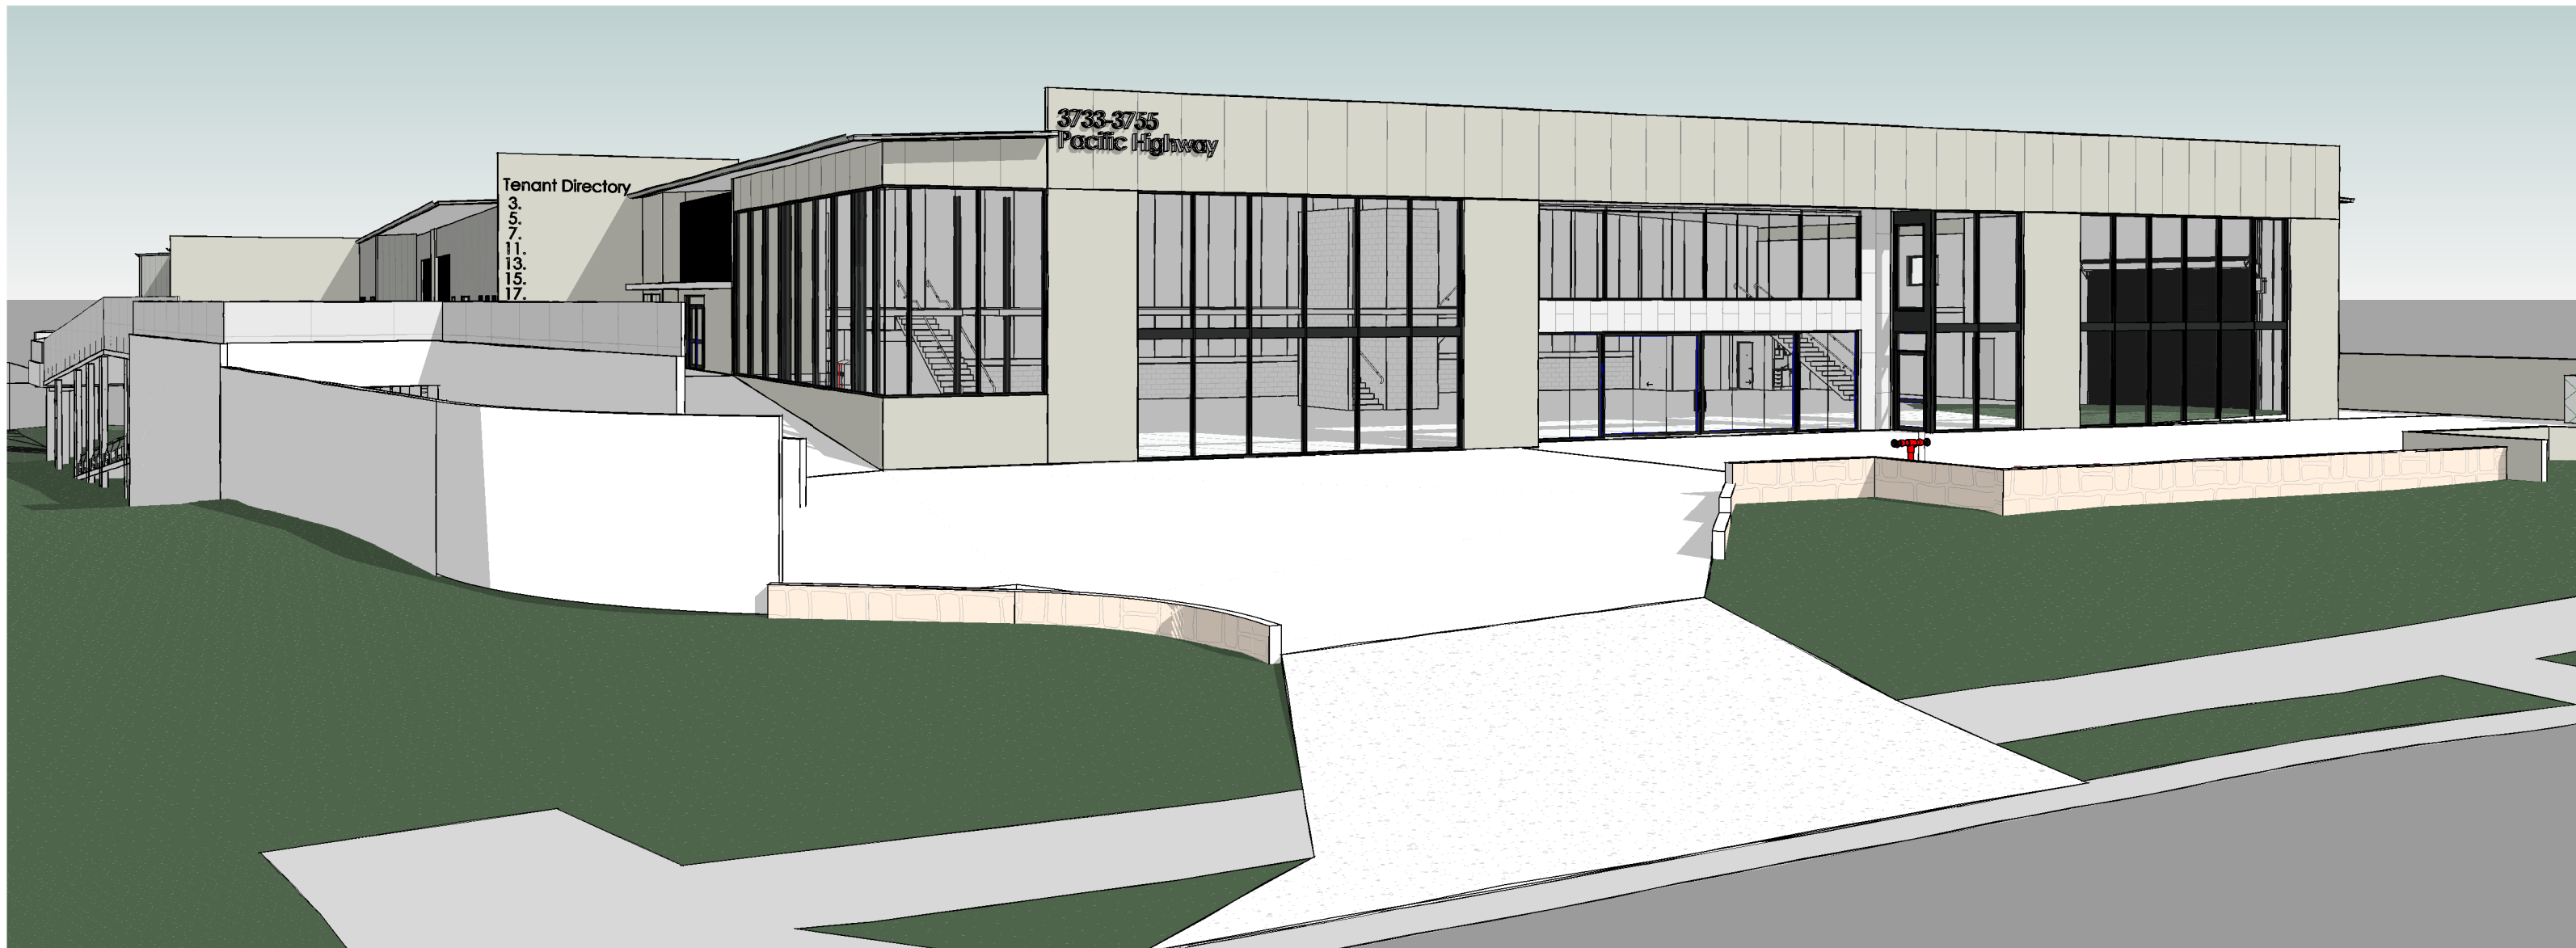

3 Drive entry view

Drawing Schedule			
sheet No.	Sheet Name	Rev	Rev Date
DA-001	Cover Sheet	G	24.06.26
DA-002	Site Plan	G	24.06.26
DA-010	Floor Plan	K	24.06.26
DA-011	Tenancy 1 Office level	F	24.06.26
DA-012	Lower warehouse & parking level plan	H	24.06.26
DA-013	Undercroft plan	G	24.06.26
DA-020	Elevations - 1-200	G	24.06.26
DA-030	Sections	C	24.06.26
DA-040	12m Height limit view	G	24.06.26
DA-041	Gross floor area schedules	E	24.06.26

G	Revised DA flood reporting issue	24.06.26	GJG	- DOCUMENTATION TO BE READ IN CONJUNCTION WITH THE SPECIFICATION. WHEN PROVIDED & ANY RELEVANT CONSULTANTS DOCUMENTATION(SPECIFICATION SHOULD COMPLY WITH DOCUMENTATION) THE CONTRACTOR SHOULD NOT PROCEED WITH CONSTRUCTION BEFORE CONSULTING WITH THE PROJECT SUPERINTENDANT.
F	Revised for DA approval	16.11.25	GJG	- CONTRACTORS ARE NOT TO SCALE OFF THE DRAWINGS UNDER ANY CIRCUMSTANCES. IF A REQUIRED DIMENSION IS NOT INDICATED ON THE DOCUMENTATION CONTACT GARY GRIEVE DESIGN FOR CLARIFICATION.
E	Issued for DA approvals	07.11.25	GJG	- ALL DESIGN & DOCUMENTATION PROVIDED BY GARY GRIEVE DESIGN ARE SUBJECT TO COPYRIGHT & MAY NOT BE REPRODUCED/REPLICATED IN ANY WAY WITHOUT PRIOR PERMISSION.
D	Parking Number discussions	22.10.25	GJG	- ALL ELECTRONIC FILES REMAIN THE PROPERTY OF GARY GRIEVE DESIGN AND MAY BE USED ONLY FOR THE PURPOSES OF THIS PROJECT.
C	Consultants discussions	21.10.25	GJG	
B	Revised discussions	22.07.25	GJG	
A	Discussions	30.05.25	GJG	
Rev.	Description	Date	BY	
Revision Schedule				

GARY GRIEVE

DESIGN

m0410 414 094

e.gary@ggd-design.net.au

QBCC Licence No. 11060966

VBA Practitioner No. 202191

Cm3 ID 81946

Office - Southport QLD 4215

BUILDING

DESIGN

& DRAFTING


NORTH:

CLIENT
H&G JV Pty Ltd.

PROJECT:
Proposed Warehouse Development
3733-3755 Pacific Highway,
Slacks Creek, QLD

DRAWING TITLE:
Cover Sheet

DATE: April 2025	SCALE: PROJECT NO: 477	DRAWING No: DA-001	REV: G
DA ISSUE			
C:\Users\gary\SynologyDrive\PROJECTS\477_Kevin Gong - Slacks Creek - Warehouse\project\477_DA.rvt			

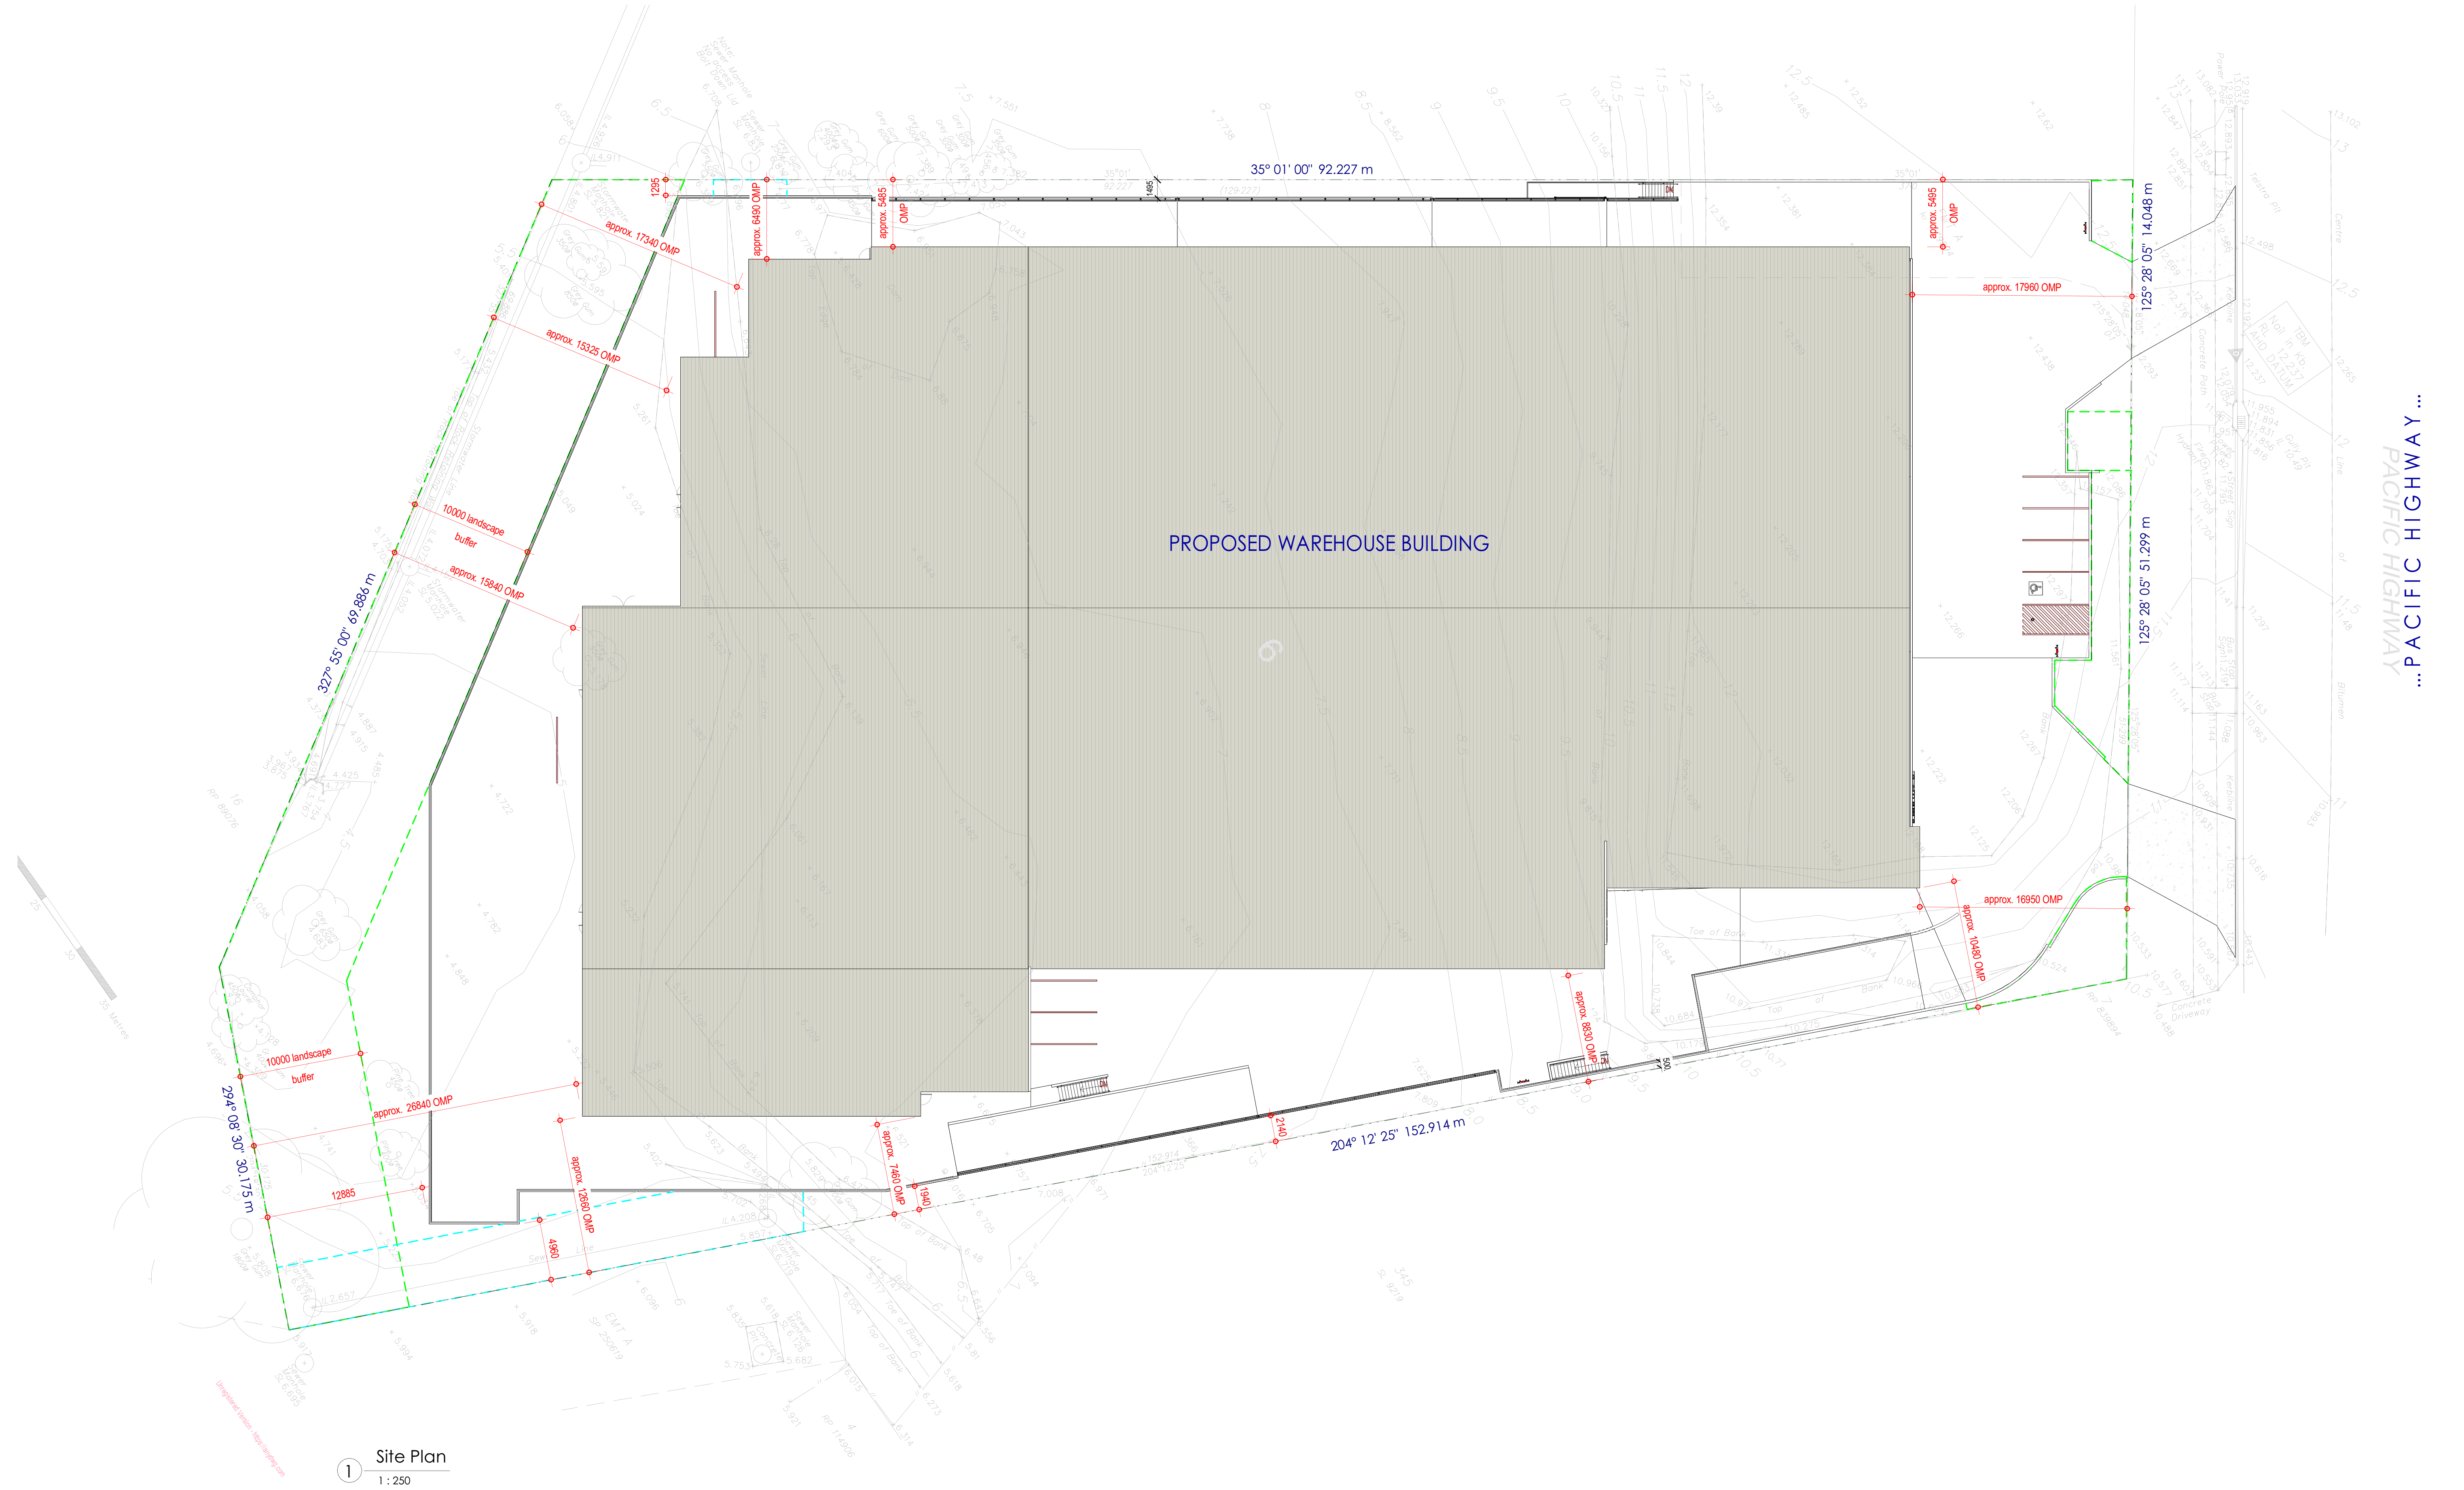


1 Site Plan
1 : 250

Rev.	Description	Date	BY
G	Revised DA flood reporting issue	24.08.26	GJG
F	Revised for DA approval	16.11.25	GJG
E	Issued for DA approvals	07.11.25	GJG
D	Parking Number discussions	22.10.25	GJG
C	Consultants discussions	21.10.25	GJG
B	Revised discussions	22.07.25	GJG
A	Discussions	30.05.25	GJG
Revision Schedule			

DOCUMENTATION TO BE READ IN CONJUNCTION WITH THE SPECIFICATION, WHEN PROVIDED.
ANY RELEVANT CONSULTANTS DOCUMENTATION/PROVISION, SHOULD COMPLY WITH THE SPECIFICATION.
CONTRACTORS ARE NOT TO SCALE OFF THE DRAWINGS UNDER ANY CIRCUMSTANCES, IF A REQUIRED DIMENSION IS NOT INDICATED ON THE DOCUMENTATION CONTACT GARY GRIEVE DESIGN FOR CLARIFICATION.
ALL PERSONS & DOCUMENTATION PROVIDED BY GARY GRIEVE DESIGN ARE SUBJECT TO COPYRIGHT & MAY NOT BE REPRODUCED/REPLICATED IN ANY WAY WITHOUT PRIOR PERMISSION.
ALL ELECTRONIC FILES REMAIN THE PROPERTY OF GARY GRIEVE DESIGN AND MAY BE USED ONLY FOR THE PURPOSES OF THIS PROJECT.

GARY GRIEVE DESIGN
BUILDING DESIGN & DRAFTING
m 0410 414 094
e gary@ggdesign.net.au
QBCC Licence No. 1006966
VBA Practitioner No. 202191
Cm3 ID 81946
Office - Southport QLD 4215

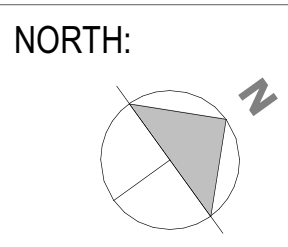


CLIENT
H&G JV Pty Ltd.

PROJECT:
Proposed Warehouse Development
3733-3755 Pacific Highway,
Slacks Creek, QLD

DRAWING TITLE:
Site Plan

DATE:	SCALE:	DRAWING No:	REV:
April 2025	1 : 250	DA-002	G
DRAWN BY:	PROJECT NO:		
Author	477		
DA ISSUE			
C:\Users\gary\SynologyDrive\PROJECTS\477_Kevin Gong - Slacks Creek - Warehouse\project477_DA.rvt			

... PACIFIC HIGHWAY

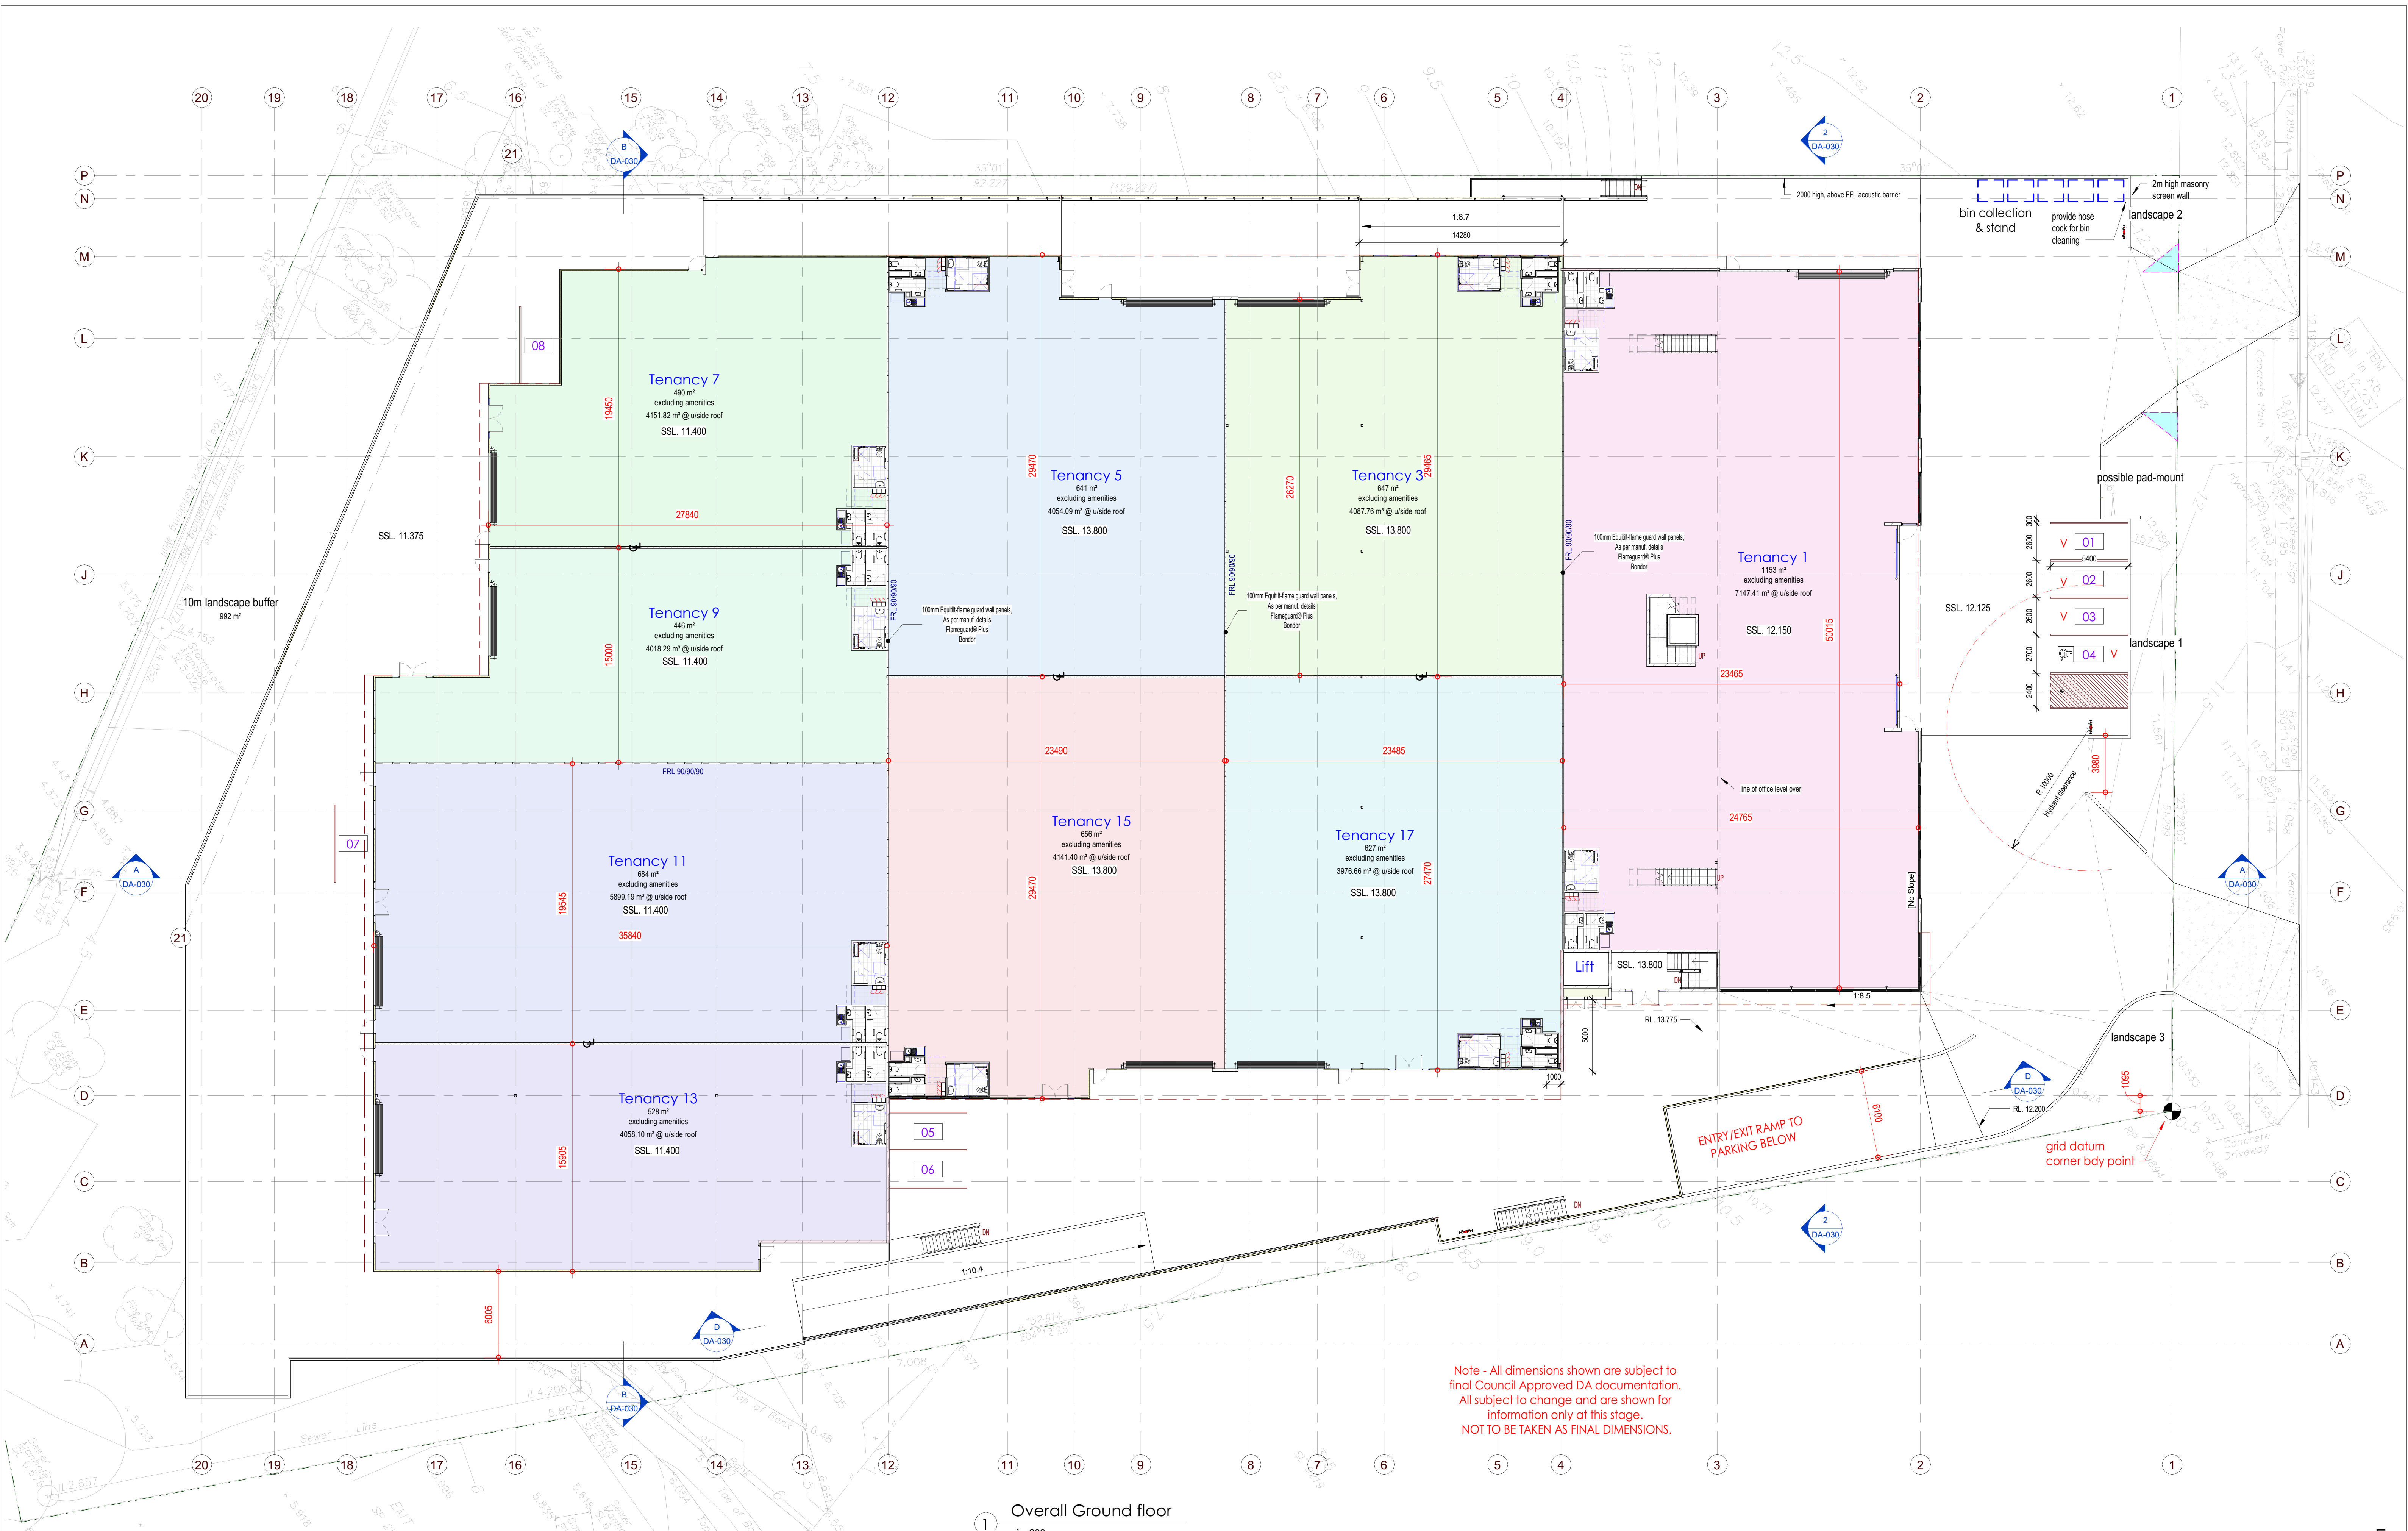


Overall Ground floor
1 : 200

K	Revised DA flood reporting issue	24.06.26	GJG
J	Revised for DA approval	16.11.25	GJG
H	Issued for DA approvals	07.11.25	GJG
G	Parking Number discussions	22.10.25	GJG
F	Consultants discussions	21.10.25	GJG
E	Internal dimensions shown	01.09.25	GJG
D	Revised discussions	22.07.25	GJG
C	Discussions	30.05.25	GJG
Rev.	Description	Date	BY
Revision Schedule			

ALL DOCUMENTATION TO BE READ IN CONJUNCTION WITH THE SPECIFICATION, WHEN PROVIDED.
ANY RELEVANT CONSULTANTS DOCUMENTATION SPECIFICATION SHOULD COMPLY WITH THE DOCUMENTATION.
CONTRACTORS ARE NOT TO SCALE OFF THE DRAWINGS UNDER ANY CIRCUMSTANCES. IF A REQUIRED DIMENSION IS NOT INDICATED ON THE DOCUMENTATION CONTACT GARY GRIEVE.
DESIGN FOR CLARIFICATION.
ALL DIMENSIONS AND DOCUMENTATION PROVIDED BY GARY GRIEVE DESIGN ARE SUBJECT TO COPYRIGHT & MAY NOT BE REPRODUCED/REPLICATED IN ANY WAY WITHOUT PRIOR PERMISSION.
ALL ELECTRONIC FILES REMAIN THE PROPERTY OF GARY GRIEVE DESIGN AND MAY BE USED ONLY FOR THE PURPOSES OF THIS PROJECT.

GARY GRIEVE DESIGN
m 0410 414 094
e gary@ggdesign.net.au
QBCC Licence No. 1006966
VBA Practitioner No. 202191
Cm3 ID 81946
Office - Southport QLD 4215
BUILDING DESIGN & DRAFTING

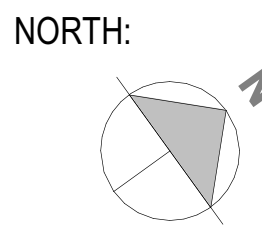


CLIENT
H&G JV Pty Ltd.

PROJECT:
Proposed Warehouse Development
3733-3755 Pacific Highway,
Slacks Creek, QLD

DRAWING TITLE:

Floor Plan

DATE: April 2025	SCALE: As indicated	DRAWING No: DA-010	REV: K
DRAWN BY: Author	PROJECT NO: 477	DA ISSUE	
C:\Users\gary\Synology\Drive\PROJECTS\477_Kevin Gong - Slacks Creek - Warehouse\project477_DA.rvt			

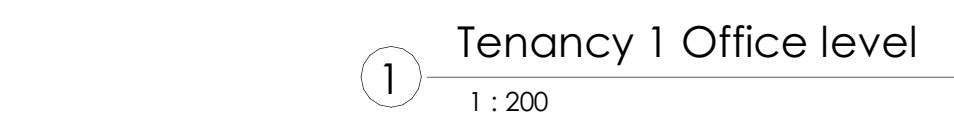


- DOCUMENTATION TO BE READ IN CONJUNCTION WITH THE SPECIFICATION, WHEN PROVIDED, AND ANY RELEVANT CONSULTANTS DOCUMENTATION/SPECIFICATION. SHOULD CONFLICTS IN DOCUMENTATION ARISE, THE CONTRACTOR SHOULD NOT PROCEED WITH CONSTRUCTION BEFORE CONSULTING WITH THE PROJECT SUPERINTENDENT.

- DRAWINGS ARE NOT TO SCALE, OFF THE DRAWINGS UNDER ANY CIRCUMSTANCES, IF A REQUIRED DIMENSION IS NOT INDICATED ON THE DOCUMENTATION CONTACT GARY GRIEVE DESIGN FOR CLARIFICATION.

- ALL DESIGNS & DOCUMENTATION PROVIDED BY GARY GRIEVE DESIGN ARE SUBJECT TO COPYRIGHT & MAY NOT BE REPRODUCED, REPLICATED IN ANY WAY WITHOUT PRIOR PERMISSION.

- ALL ELECTRONIC FILES REMAIN THE PROPERTY OF GARY GRIEVE DESIGN AND MAY BE USED ONLY FOR THE PURPOSES OF THIS PROJECT.

BUILDING
DESIGN
& DRAFTING

 


DRAWING TITLE:

Tenancy 1 Office level

DA ISSUE

[illegible]

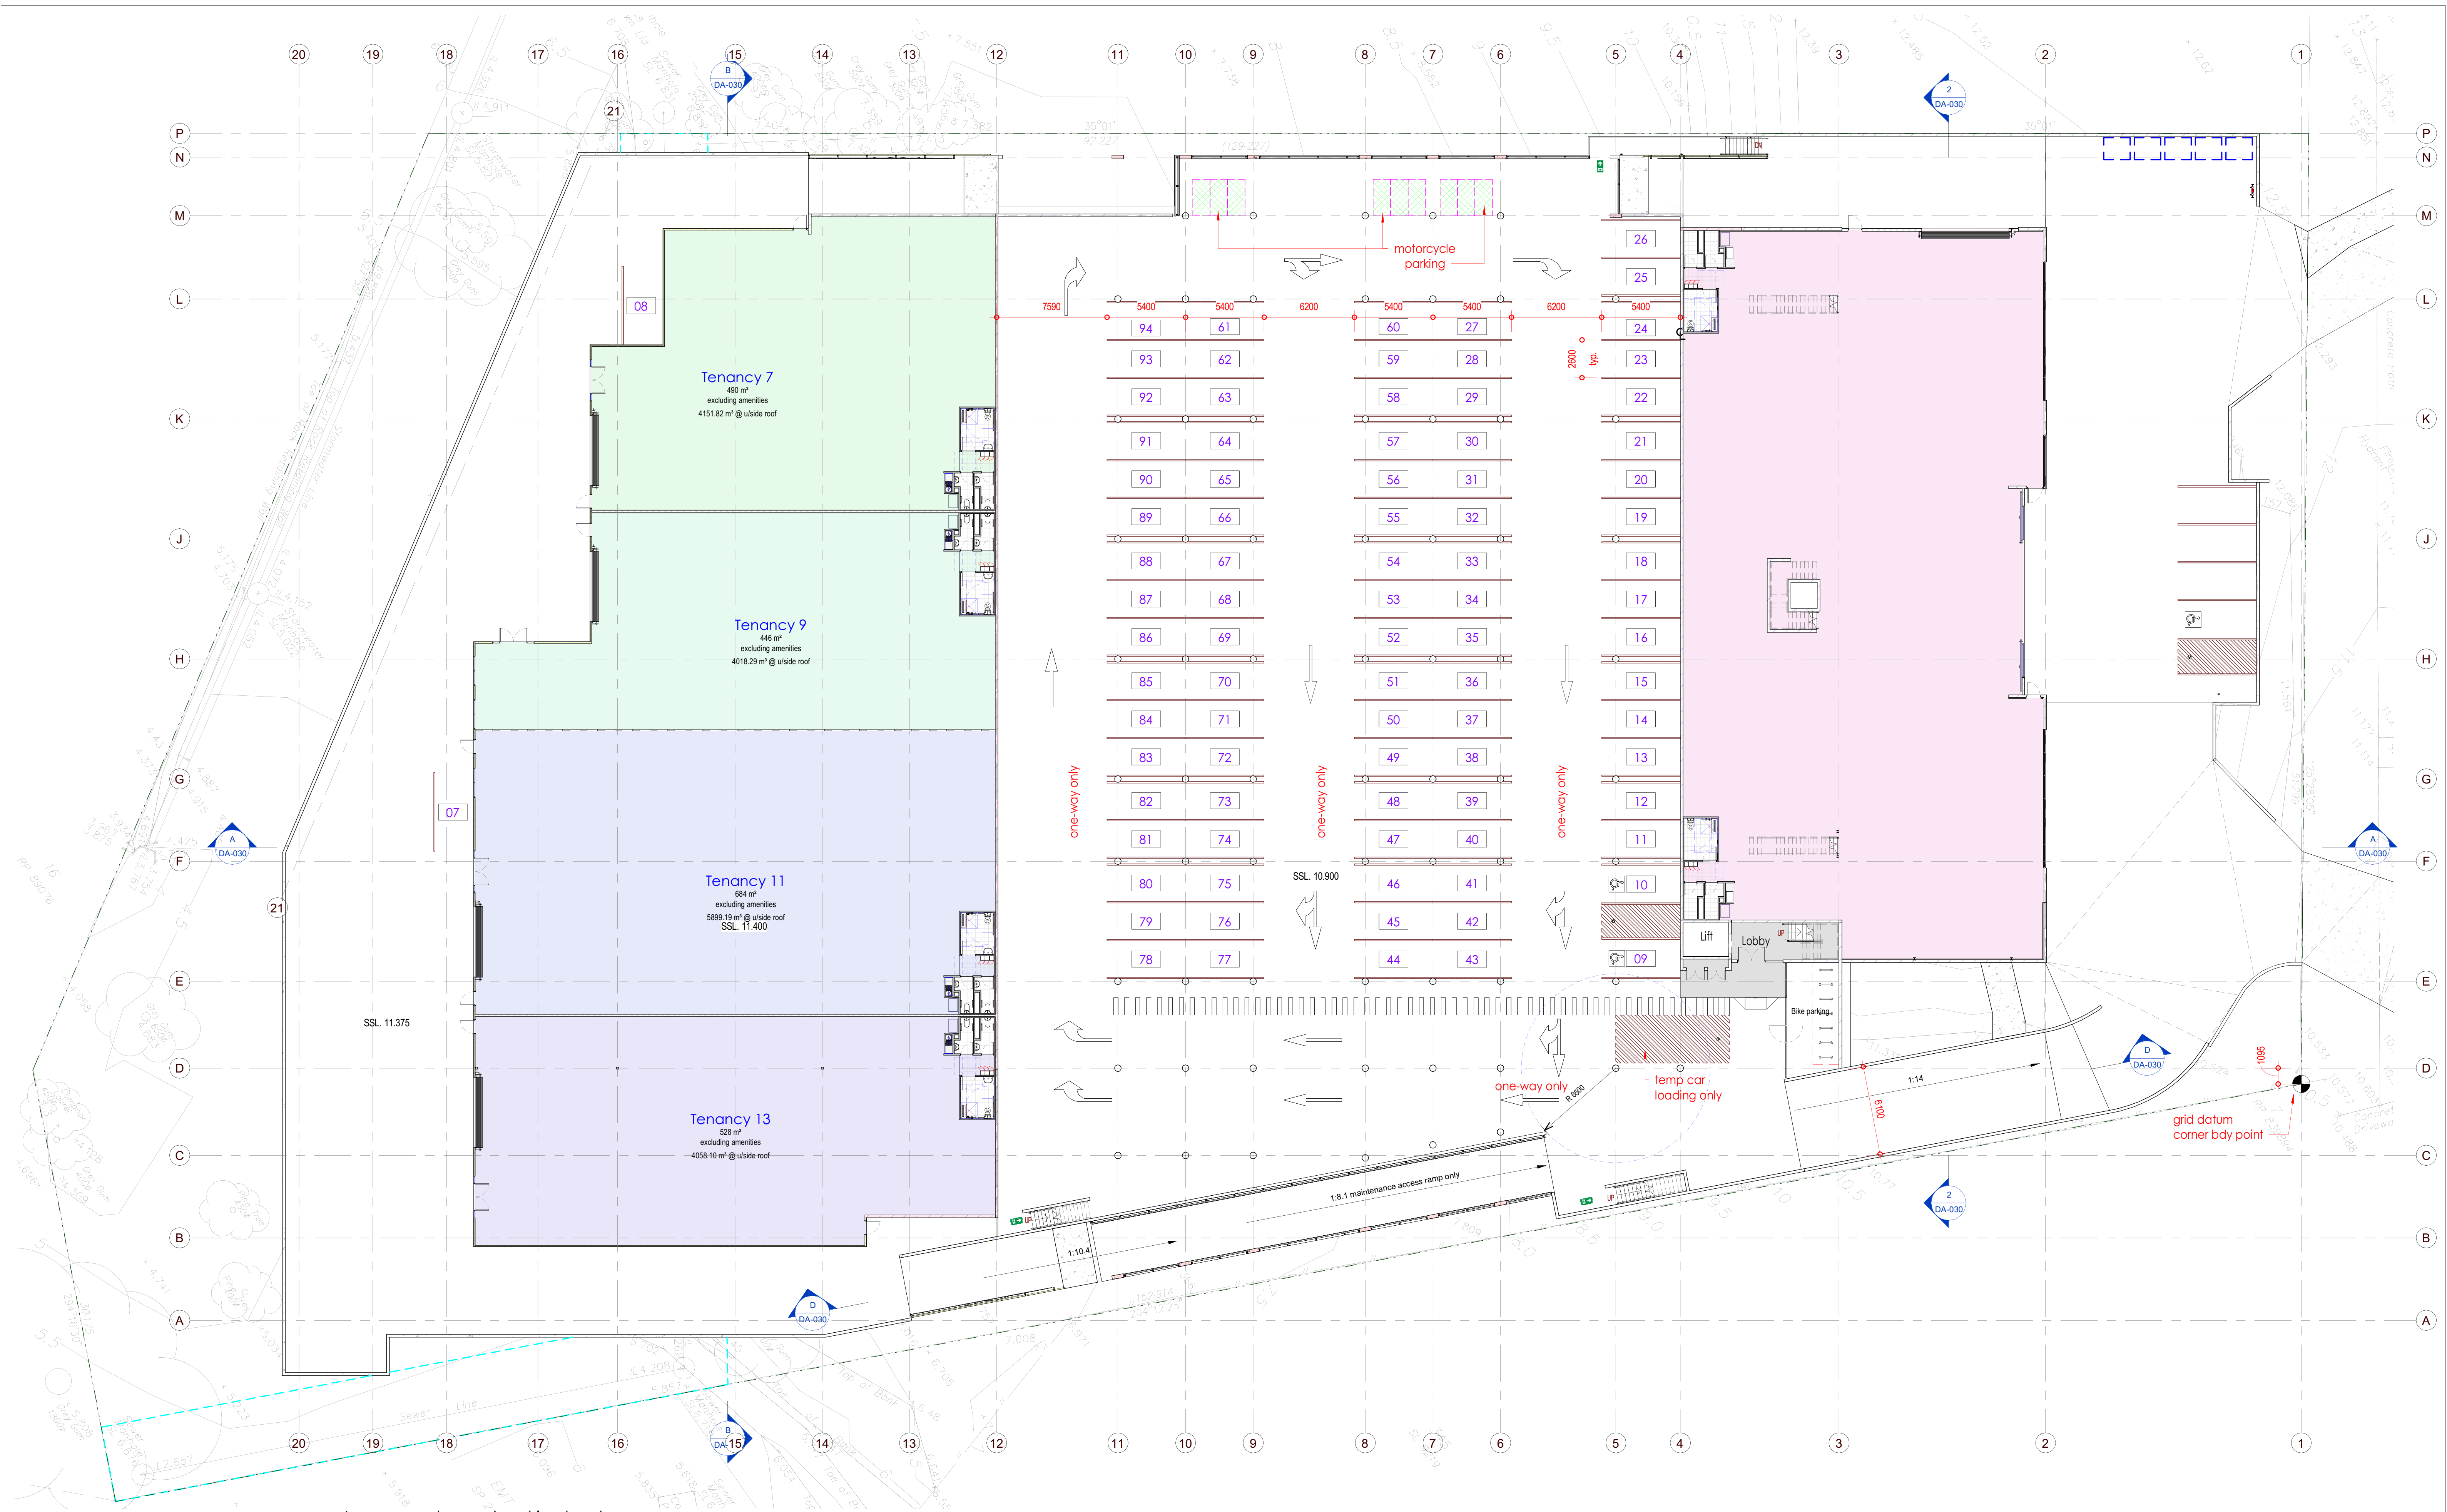

1 Lower warehouse / parking level
1 : 200


H	Revised DA flood reporting issue	24.06.26	GJG
G	Revised for DA approval	16.11.25	GJG
F	Issued for DA approvals	07.11.25	GJG
E	Parking Number discussions	22.10.25	GJG
D	Consultants discussions	21.10.25	GJG
C	Revised discussions	22.07.25	GJG
B	Discussions	30.05.25	GJG
A	Discussions	15.05.25	GJG
Rev.	Description	Date	BY
Revision Schedule			

- DOCUMENTATION TO BE READ IN CONJUNCTION WITH THE SPECIFICATION WHEN PROVIDED
- ANY RELEVANT CONSULTANTS DOCUMENTATION SPECIFICATION SHOULD COMPLY WITH DOCUMENTATION TO BE PROVIDED TO THE CONTRACTOR SHOULD NOT PROCEED WITH CONSTRUCTION BEFORE CONSULTATION WITH THE PROJECT SUPERINTENDANT.
- CONTRACTORS ARE NOT TO SCALE OFF THE DRAWINGS UNDER ANY CIRCUMSTANCES. IF A REQUIRED DIMENSION IS NOT INDICATED ON THE DOCUMENTATION CONTACT GARY GRIEVE DESIGN FOR CLARIFICATION.
- ALL DESIGN DOCUMENTATION PROVIDED BY GARY GRIEVE DESIGN ARE SUBJECT TO COPYRIGHT AND MAY NOT BE REPRODUCED OR REPLICATED IN ANY WAY WITHOUT PRIOR PERMISSION.
- ALL ELECTRONIC FILES REMAIN THE PROPERTY OF GARY GRIEVE DESIGN AND MAY BE USED ONLY FOR THE PURPOSES OF THIS PROJECT.

GARY GRIEVE DESIGN

m 0410 414 094
e gary@ggdesign.net.au
OBCC Licence No. 1106966
VBA Practitioner No. 202191
Cm3 ID 81946
Office - Southport QLD 4215

BUILDING DESIGN & DRAFTING

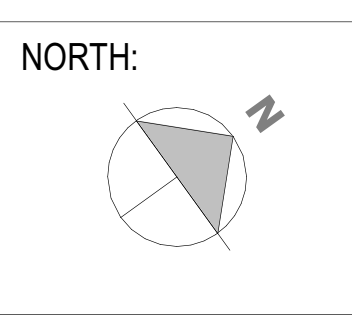


CLIENT
H&G JV Pty Ltd.

PROJECT:
Proposed Warehouse Development
3733-3755 Pacific Highway,
Slacks Creek, QLD

DRAWING TITLE:
Lower warehouse & parking level plan

DATE: April 2025	SCALE: 1 : 200	DRAWING No: DA-012	REV: H
DRAWN BY: Author	PROJECT NO: 477	DA ISSUE	

C:\Users\gary\Synology\Drive\PROJECTS\477_Kevin Gong - Slacks Creek - Warehouse\project\477_DA.rvt

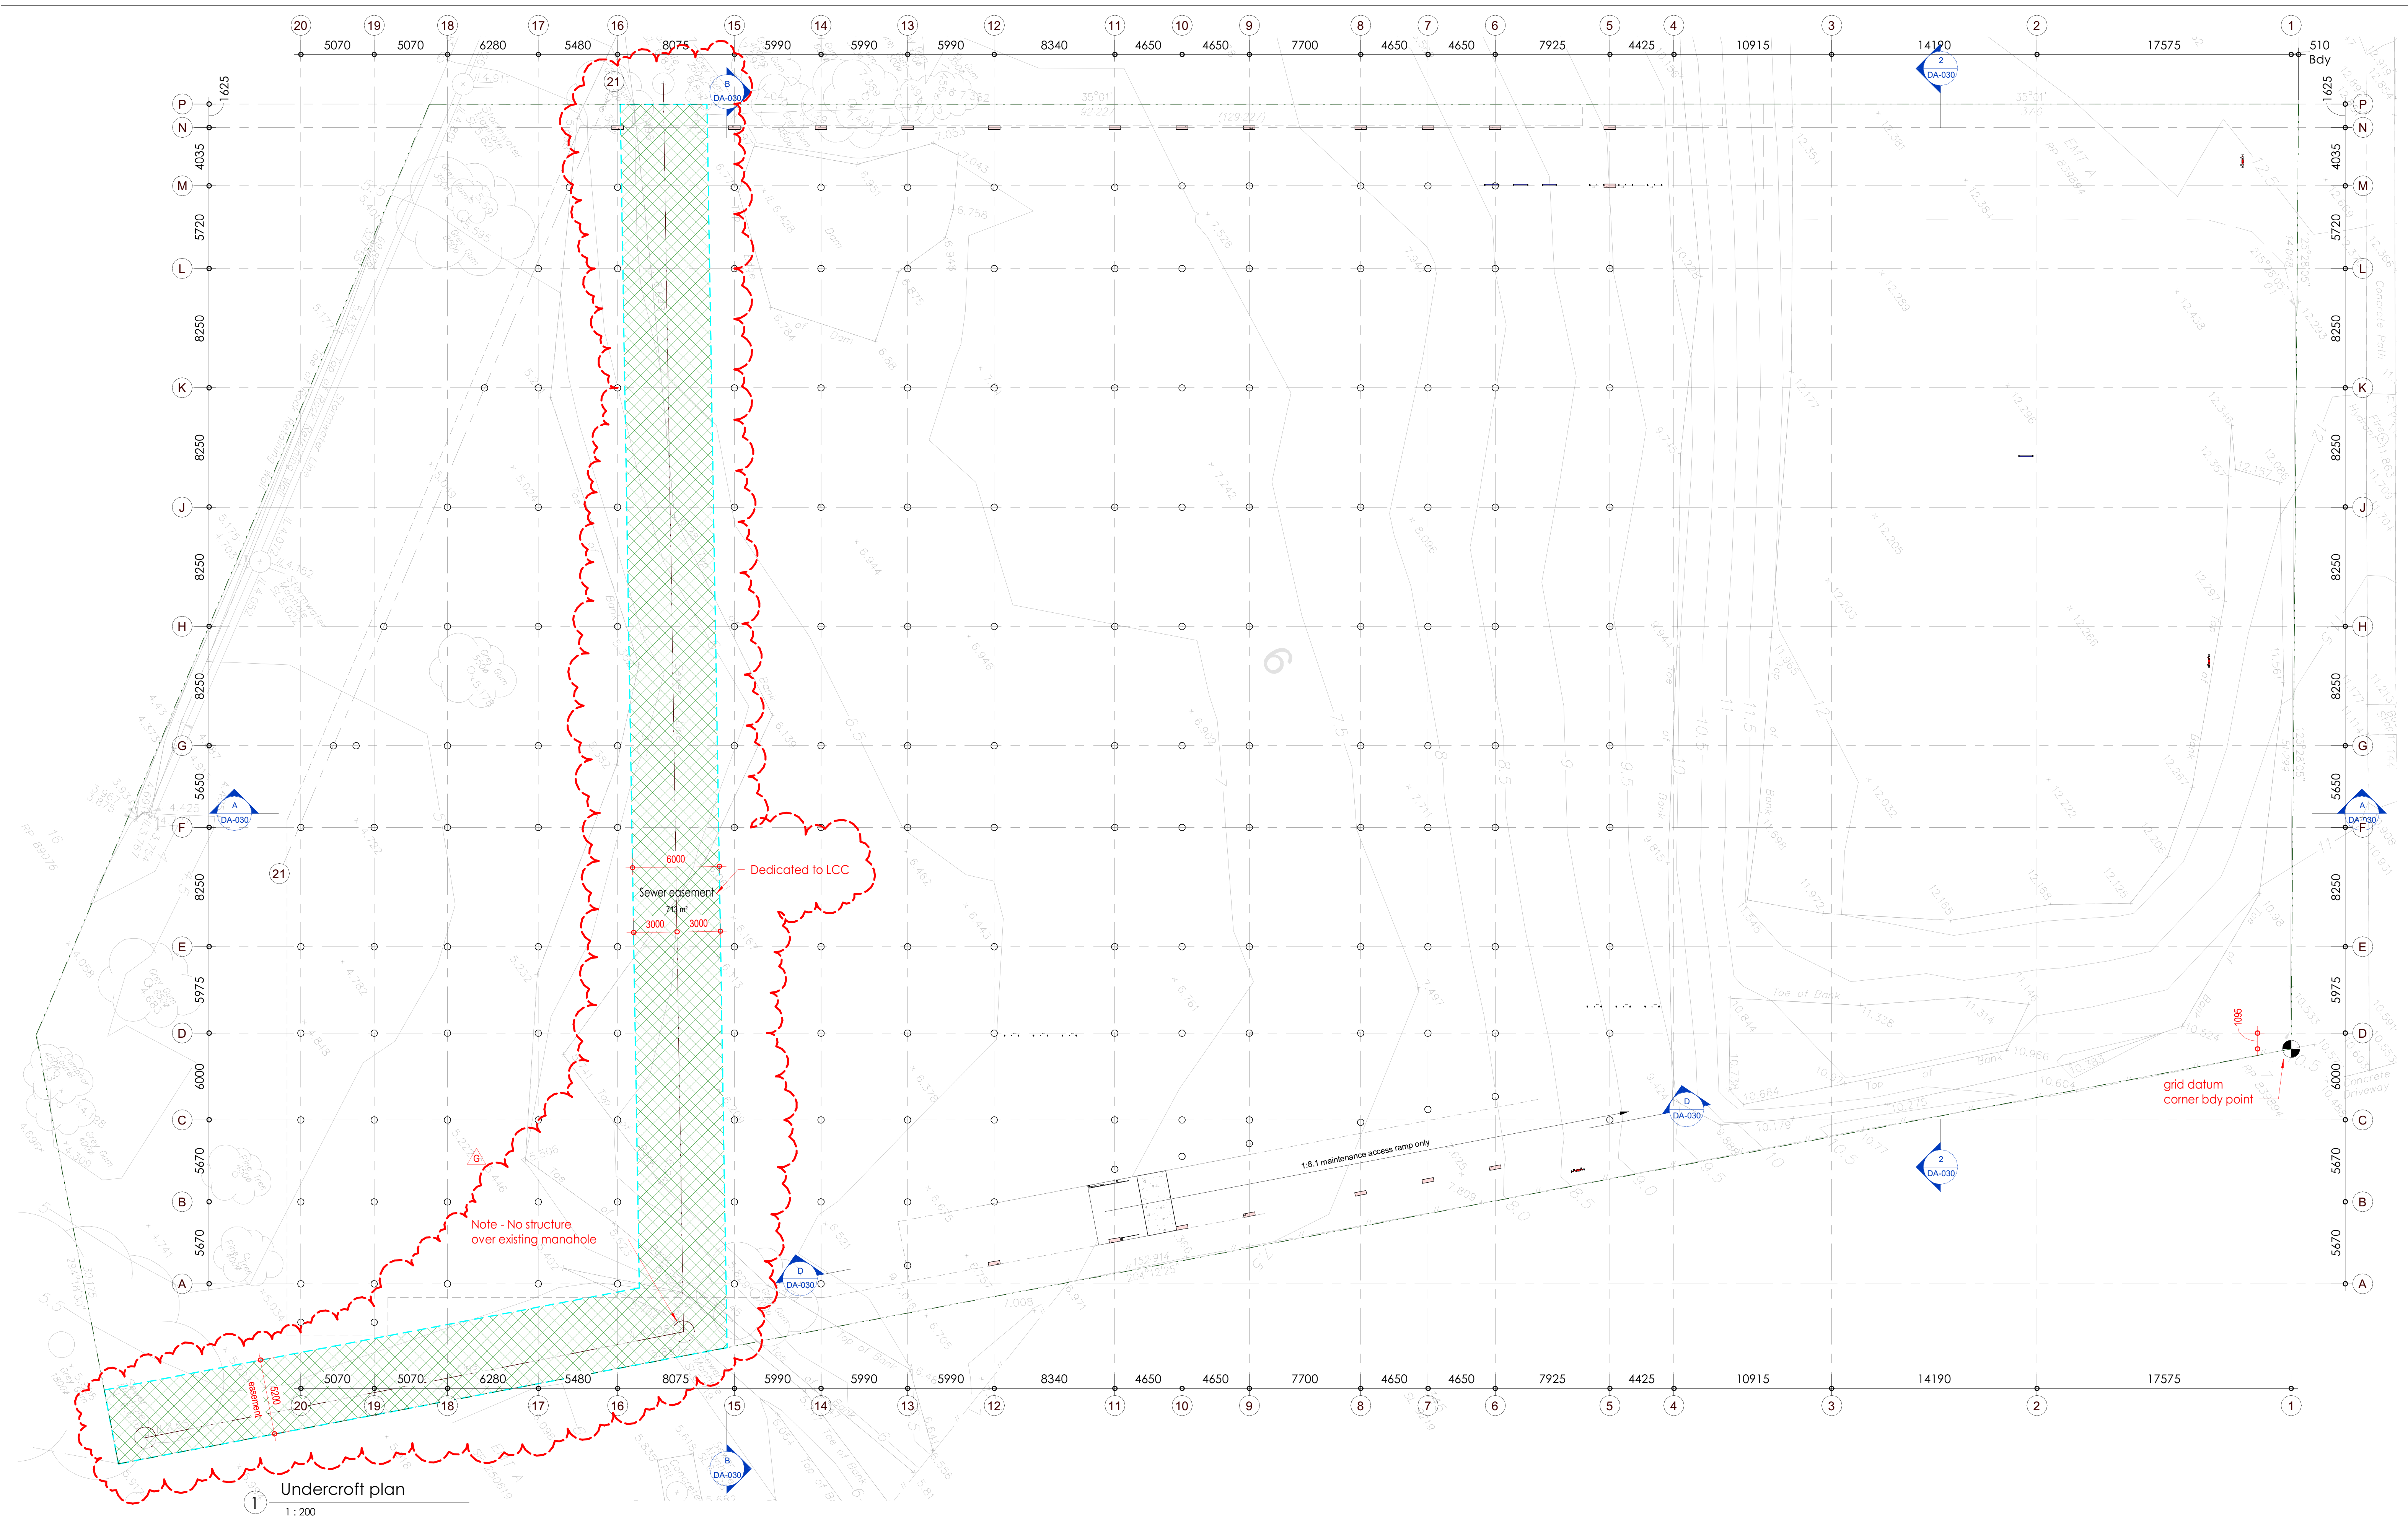

Undercroft plan
1 : 200

G	Revised DA flood reporting issue	24.08.26	GJG
F	Revised for DA approval	16.11.25	GJG
E	Issued for DA approval	07.11.25	GJG
D	Parking Number discussions	22.10.25	GJG
C	Consultants discussions	21.10.25	GJG
B	Revised discussions	22.07.25	GJG
A	Discussions	30.05.25	GJG
Rev.	Description	Date	BY
Revision Schedule			

GARY GRIEVE DESIGN

0410 414 094
gary@gggdesign.net.au
QBCC Licence No. 1006966
VBA Practitioner No. 202191
Cm3 ID 81946
Office - Southport QLD 4215

BUILDING DESIGN & DRAFTING

NORTH:

CLIENT
H&G JV Pty Ltd.

PROJECT:
Proposed Warehouse Development
3733-3755 Pacific Highway,
Slacks Creek, QLD

DRAWING TITLE:
Undercroft plan

DATE:
April 2025
DRAWN BY:
Author


SCALE:
1 : 200
PROJECT NO:
477

DRAWING No:
DA-013


REV:
G

DA ISSUE


CAUTION: This drawing is the property of Gary Grieve Design and may be used only for the purposes of this project.

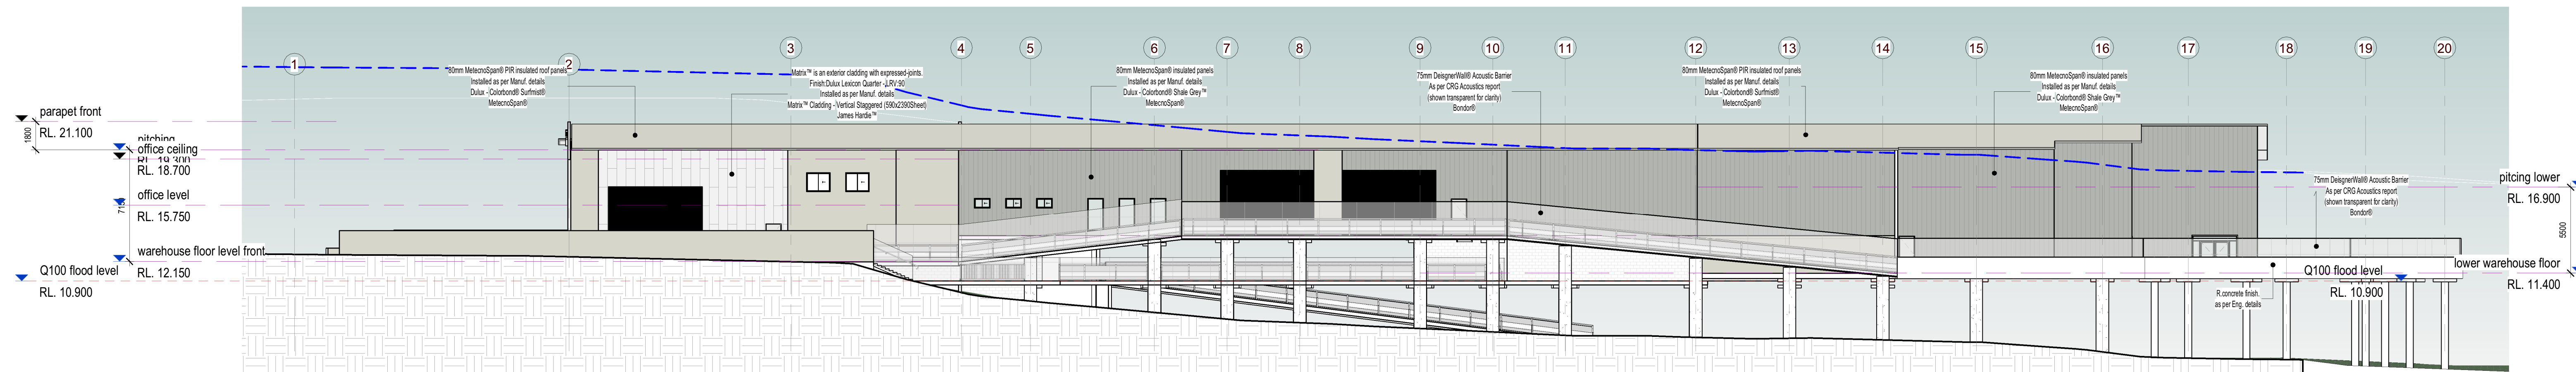


1 North-West Elevation
1 : 200

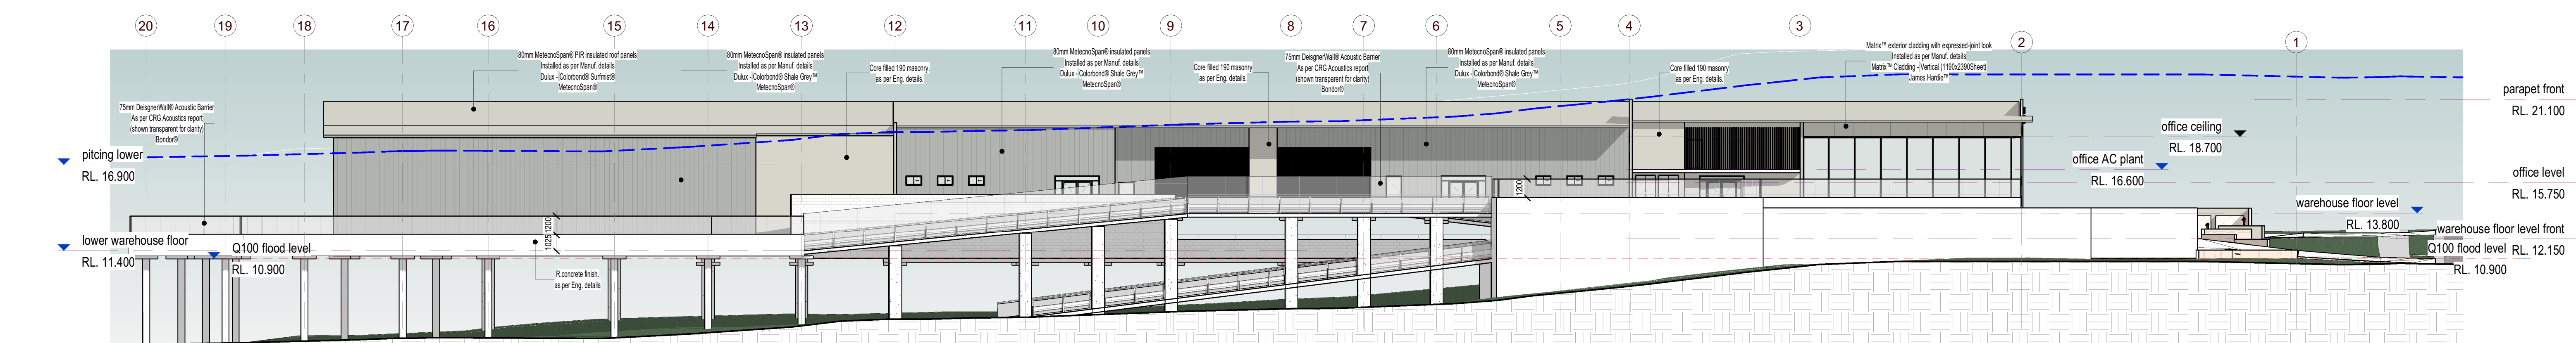




2 South-East Elevation
1 : 200

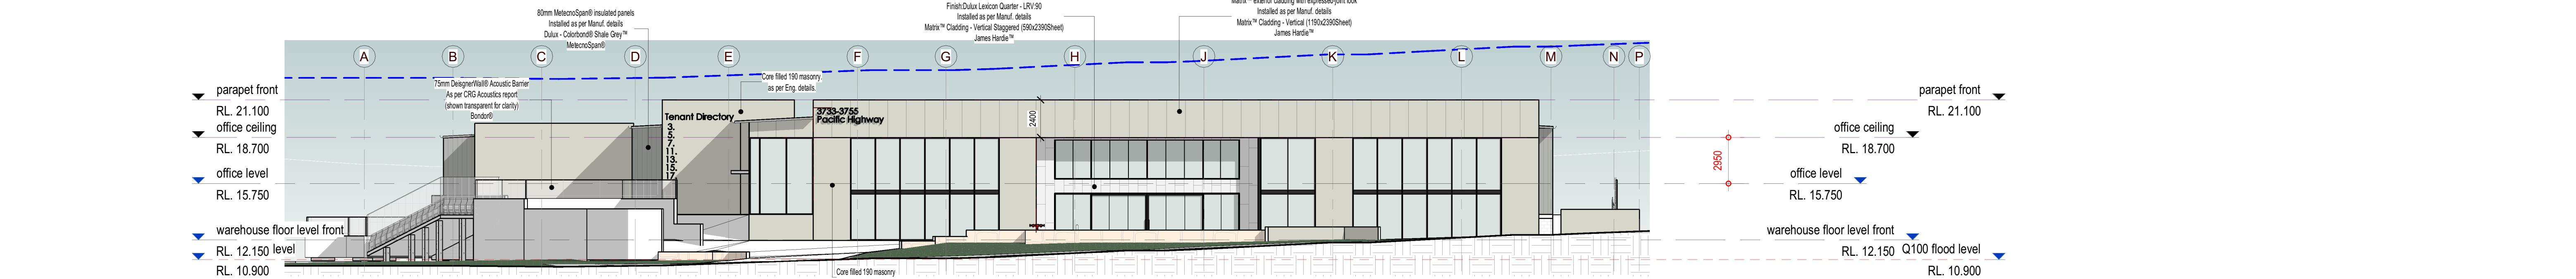

3 Street Elevation
1 : 200

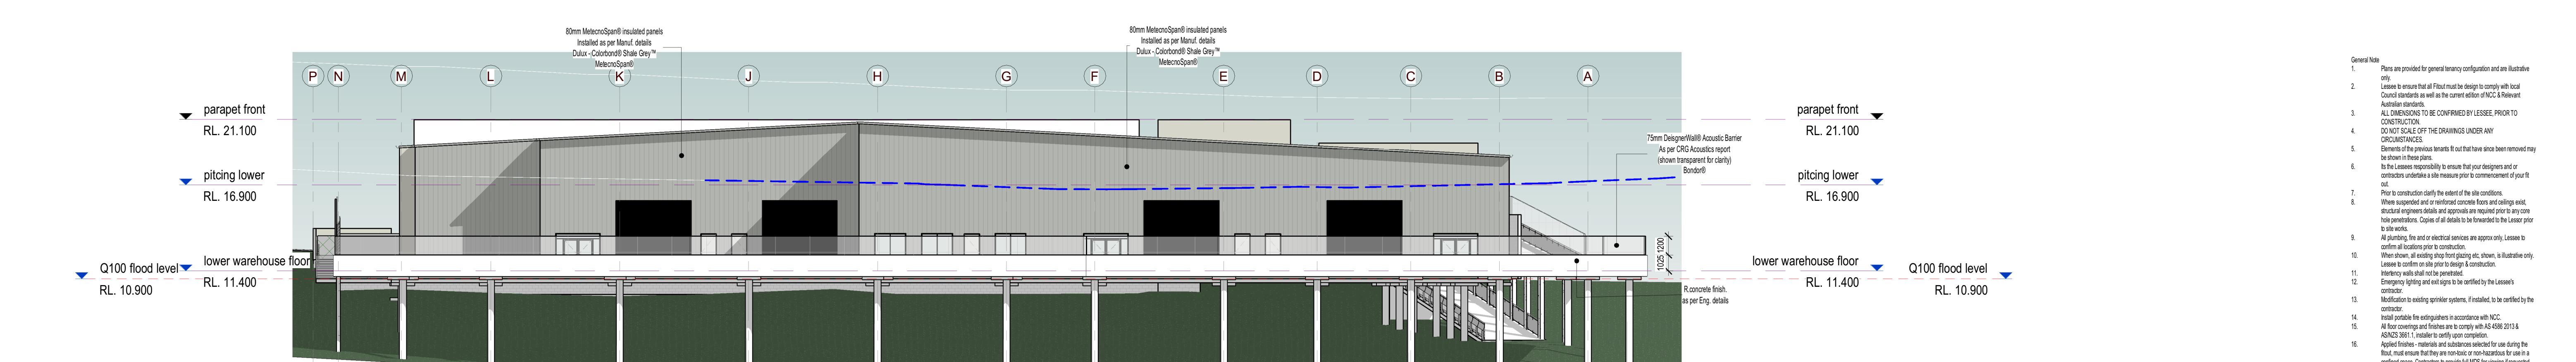

4 South-West Elevation
1 : 200

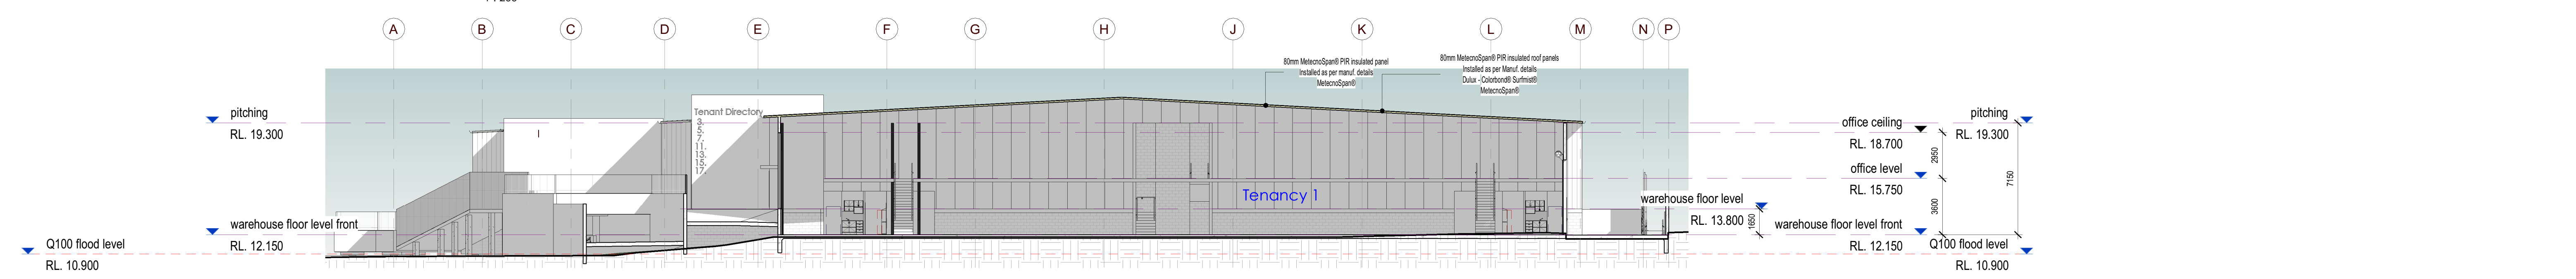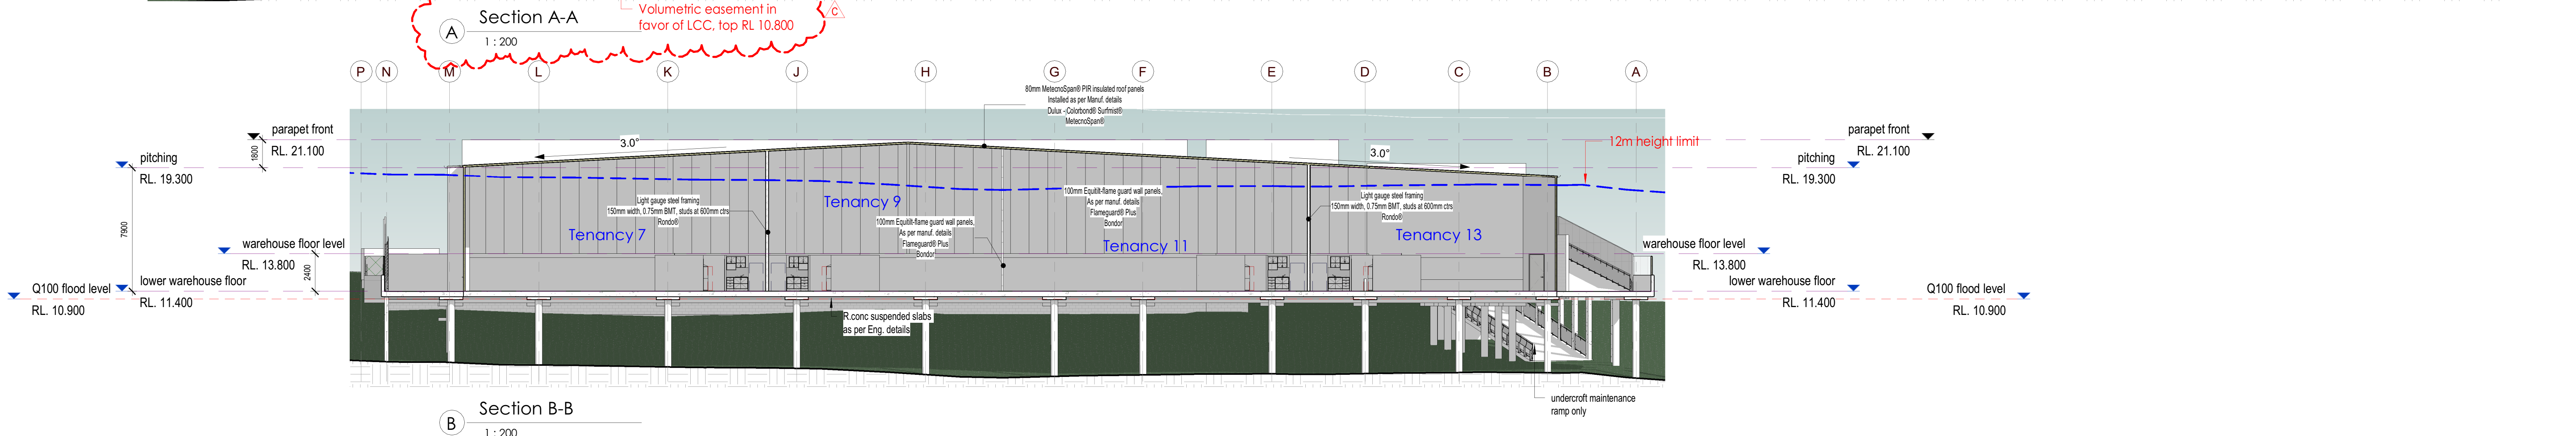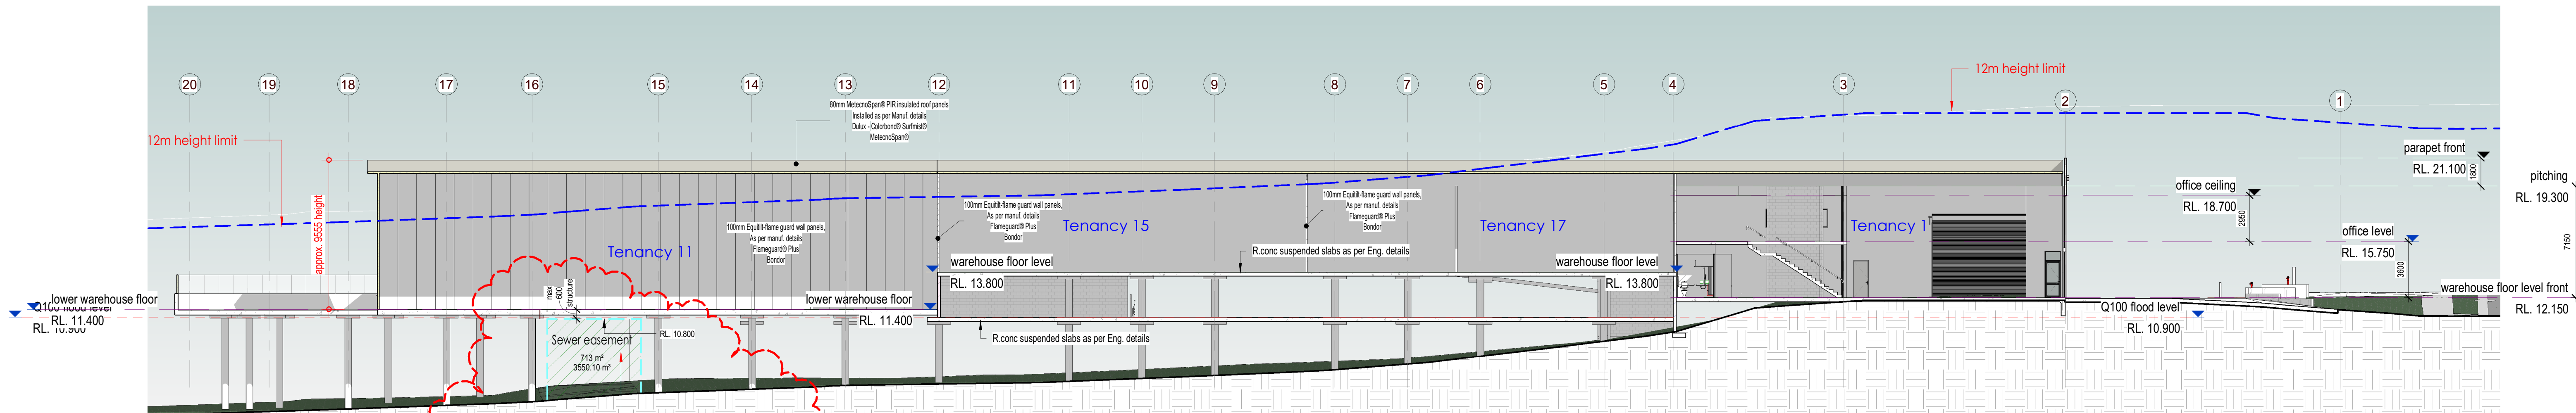

Rev.	Description	Date	BY
C	Revised DA flood reporting issue	24.06.26	GJG
B	Revised for DA approval	16.11.25	GJG
A	Issued for DA approval	07.11.25	GJG

Revision Schedule

DOCUMENTATION TO BE READ IN CONJUNCTION WITH THE SPECIFICATION, WHEN PROVIDED & ANY RELEVANT CONSULTANTS DOCUMENTATION SPECIFICATION, SHOULD COMPLY WITH DOCUMENTATION. THE CONTRACTOR SHOULD NOT PROCEED WITH CONSTRUCTION BEFORE CONSULTING WITH THE PROJECT SUPERINTENDENT.

CONTRACTORS ARE NOT TO SCALE OFF THE DRAWINGS UNDER ANY CIRCUMSTANCES, IF A REQUIRED DIMENSION IS NOT INDICATED ON THE DOCUMENTATION CONTACT GARY GRIEVE DESIGN FOR CLARIFICATION.

ALL DESIGN & DOCUMENTATION PROVIDED BY GARY GRIEVE DESIGN ARE SUBJECT TO COPYRIGHT & MAY NOT BE REPRODUCED/REPLICATED IN ANY WAY WITHOUT PRIOR PERMISSION.

ALL ELECTRONIC FILES REMAIN THE PROPERTY OF GARY GRIEVE DESIGN AND MAY BE USED ONLY FOR THE PURPOSES OF THIS PROJECT.

GARY GRIEVE DESIGN

0410 414 094
gary@ggdgdesign.net.au
QBCC Licence No. 1006966
VBA Practitioner No. 202191
Cm3 ID 81946
Office - Southport QLD 4215

BUILDING DESIGN & DRAFTING

NORTH:

CLIENT
H&G JV Pty Ltd.


PROJECT:
Proposed Warehouse Development
3733-3755 Pacific Highway,
Slacks Creek, QLD

DRAWING TITLE:
Sections

DATE:	SCALE:	DRAWING No:	REV:
April 2025	1 : 200	DA-030	C
DRAWN BY: Author	PROJECT NO: 477		

DA ISSUE

C:\Users\gary\SynologyDrive\PROJECTS\477_Kevin Gong - Slacks Creek - Warehouse\project\477_DA.rvt

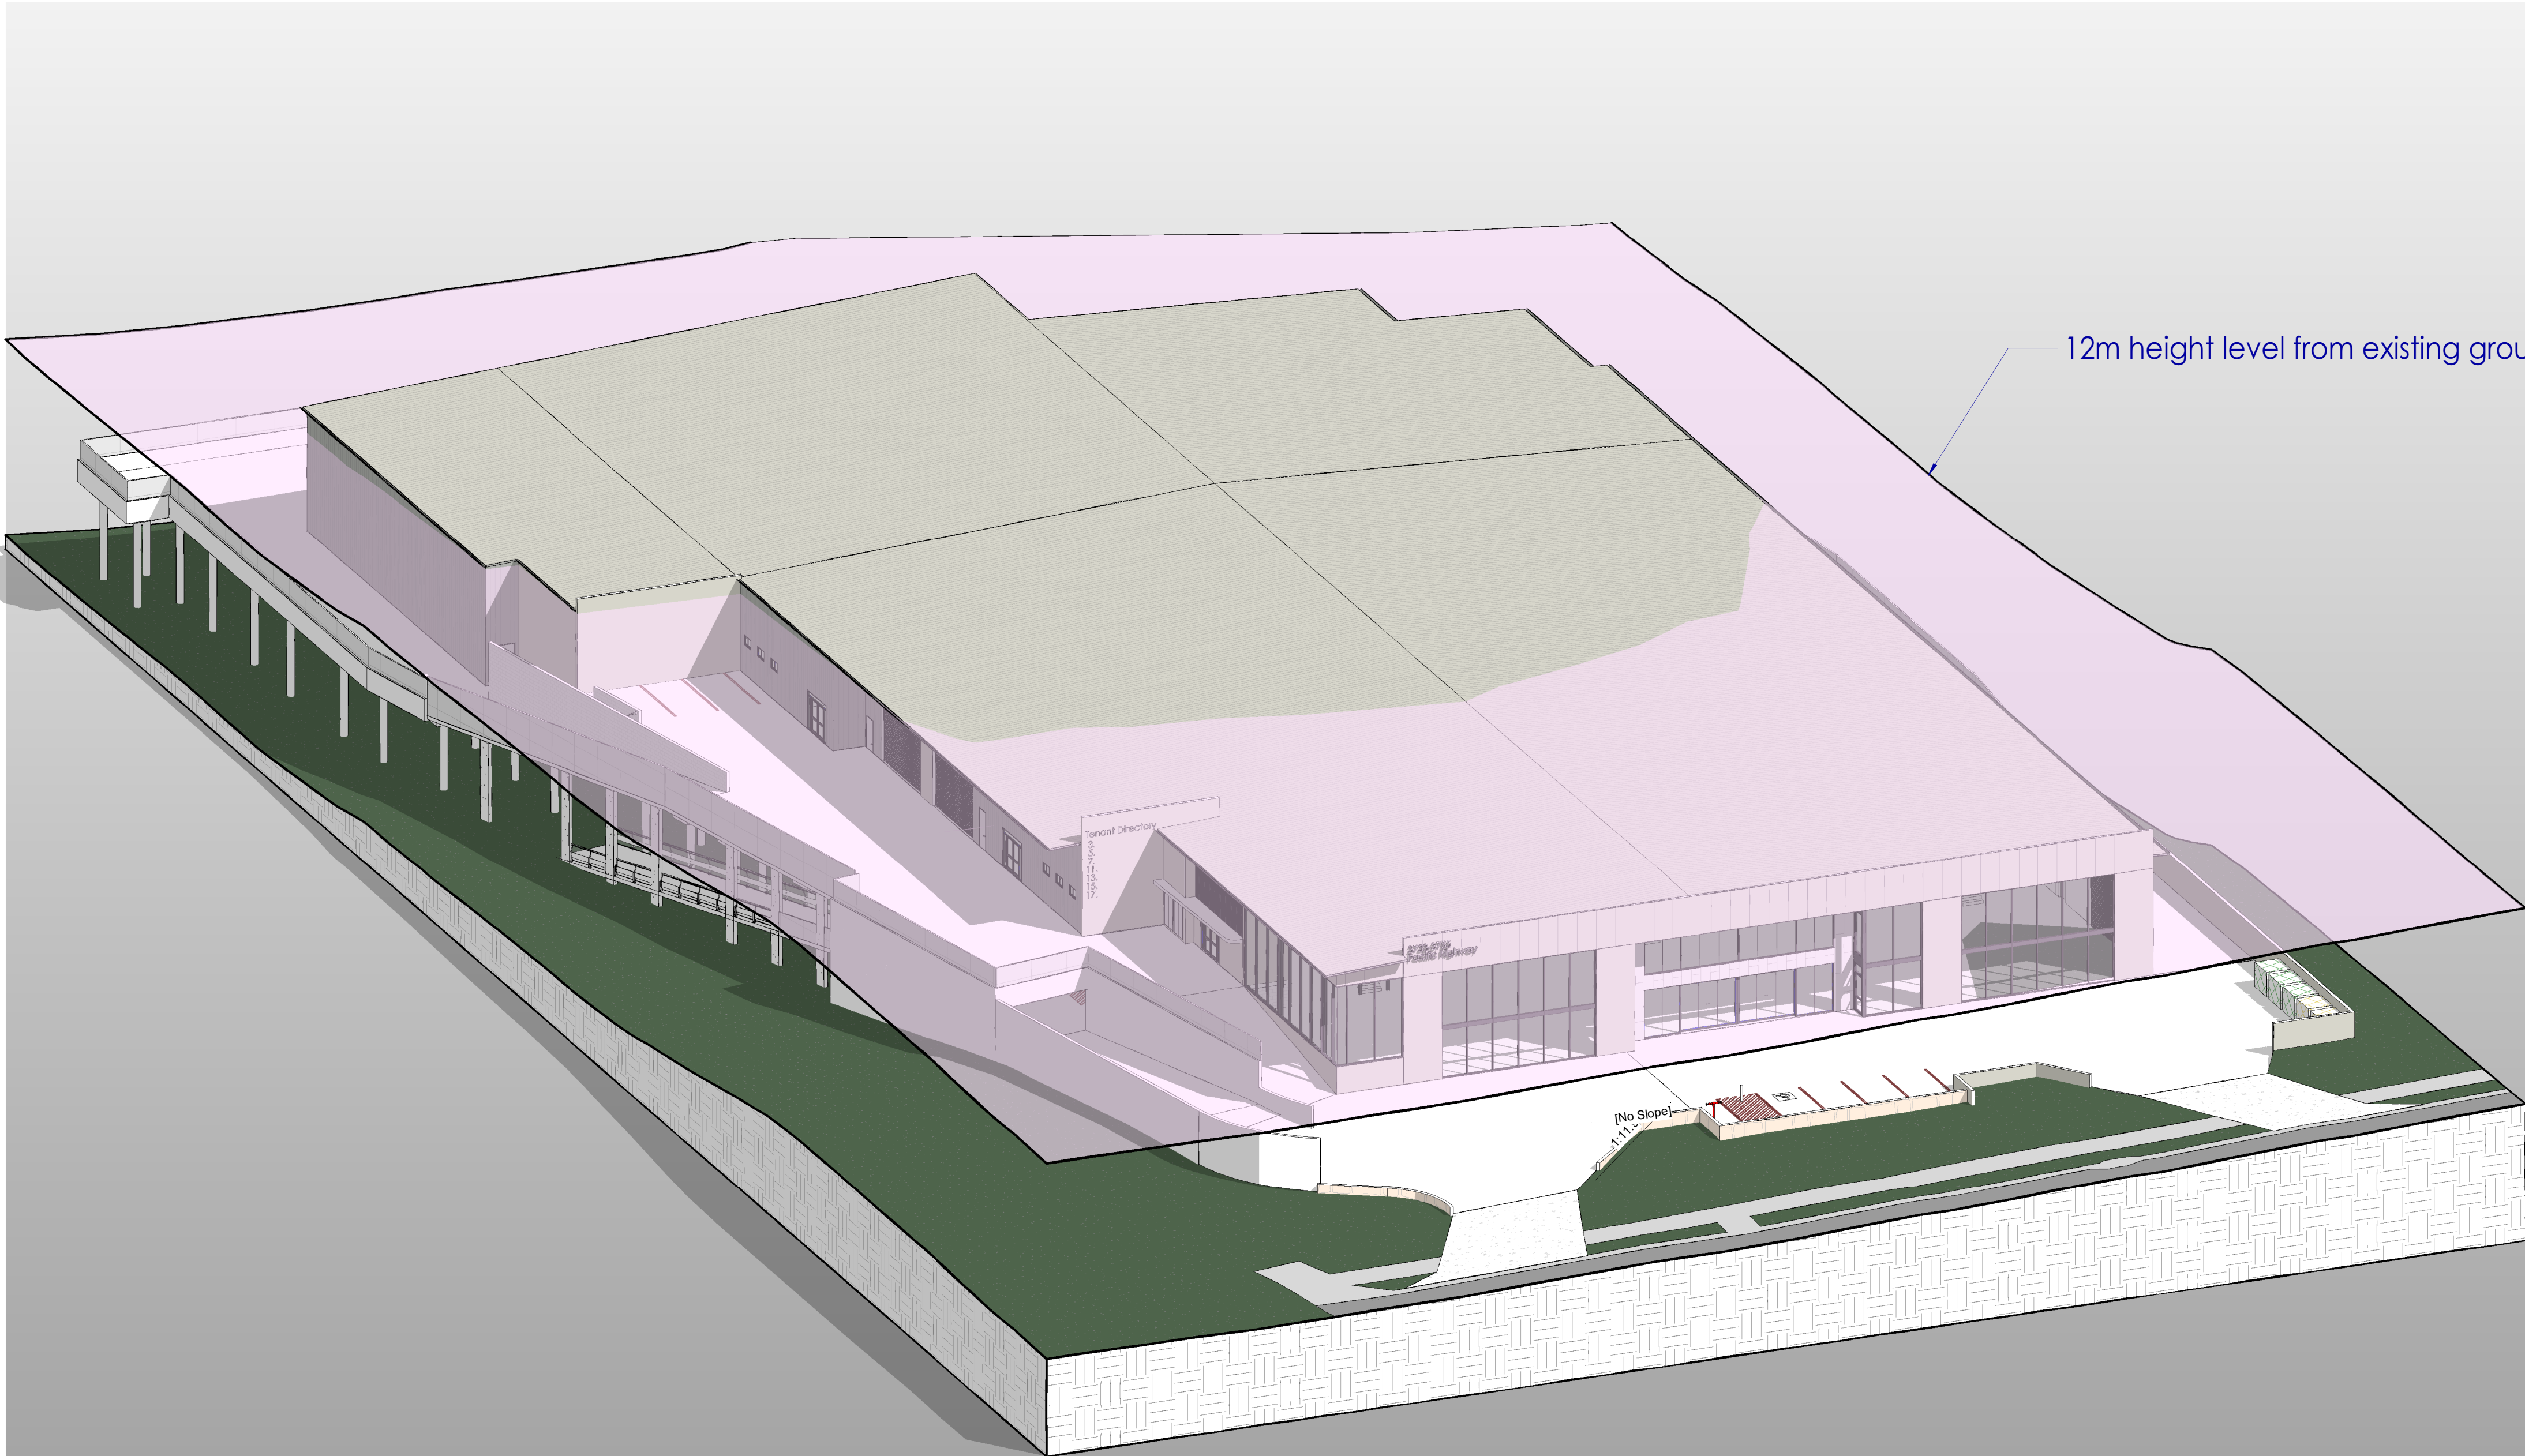

1 12m height limit view

G	Revised DA flood reporting issue	24.08.26	GJG	- DOCUMENTATION TO BE READ IN CONJUNCTION WITH THE SPECIFICATION, WHEN PROVIDED, & ANY RELEVANT CONSULTANTS DOCUMENTATION. SPECIFICATION SHOULD COMPLY WITH DOCUMENTATION. THE CONTRACTOR SHOULD NOT PROCEED WITH CONSTRUCTION BEFORE CONSULTING WITH THE PROJECT SUPERINTENDANT.
F	Revised for DA approval	16.11.25	GJG	- CONTRACTORS ARE NOT TO SCALE OFF THE DRAWINGS UNDER ANY CIRCUMSTANCES. IF A REQUIRED DIMENSION IS NOT INDICATED ON THE DOCUMENTATION, CONTACT GARY GRIEVE.
E	Issued for DA approval	07.11.25	GJG	DESIGN FOR CLARIFICATION.
D	Parking Number discussions	22.10.25	GJG	- ALL DESIGN & DOCUMENTATION PROVIDED BY GARY GRIEVE DESIGN ARE SUBJECT TO COPYRIGHT & MAY NOT BE REPRODUCED, REPLICATED IN ANY WAY WITHOUT PRIOR PERMISSION.
C	Consultants discussions	21.10.25	GJG	- ALL ELECTRONIC FILES REMAIN THE PROPERTY OF GARY GRIEVE DESIGN AND MAY BE USED ONLY FOR THE PURPOSES OF THIS PROJECT.
B	Revised discussions	22.07.25	GJG	
A	Discussions	30.05.25	GJG	
Rev.	Description	Date	BY	
Revision Schedule				

GARY GRIEVE

DESIGN

m0410 414 094

e gary@ggdgdesign.net.au

QBCC Licence No. 1006966

VBA Practitioner No. 202191

Cm3 ID 81946

Office - Southport QLD 4215

BUILDING

DESIGN

& DRAFTING

NORTH:


CLIENT
H&G JV Pty Ltd.

PROJECT:
Proposed Warehouse Development
3733-3755 Pacific Highway,
Slacks Creek, QLD


DRAWING TITLE:
12m Height limit view

DATE: April 2025	SCALE: PROJECT NO: 477	DRAWING No: DA-040	REV: G
DA ISSUE			
C:\Users\gary\SynologyDrive\PROJECTS\477_Kevin Gong - Slacks Creek - Warehouse\project477_DA.rvt			

- General Note
- Plans are provided for general tenancy configuration and are illustrative only.
 - Lessee to ensure that all Fitout must be designed to comply with local Council standards as well as the current edition of NCC & Relevant Australian standards.
 - ALL DIMENSIONS TO BE CONFIRMED BY LESSEE PRIOR TO CONSTRUCTION. DO NOT SCALE OFF THE DRAWINGS UNDER ANY CIRCUMSTANCES.
 - Statements of the previous tenants fit out that have since been removed may be shown in these plans.
 - Lessee is responsible to ensure that your designers and/or contractors undertake a site measure prior to commencement of your fit out.
 - Prior to construction clarify the extent of the site conditions.
 - When suspended and/or reinforced concrete floors and ceilings exist, structural engineers details and approvals are required prior to any core hole penetrations. Copies of all details to be forwarded to the Lessee prior to site works.
 - All plumbing, fire and/or electrical services are approx only. Lessee to confirm all locations prior to construction.
 - When shown, all existing shop front glazing etc, shown, is illustrative only. Lessee to confirm on site prior to design & construction.
 - Fire safety walls shall not be penetrated.
 - Emergency lighting and exit signs to be certified by the Lessee's contractor.
 - Modification to existing sprinkler systems, if installed, to be certified by the contractor.
 - Install portable fire extinguishers in accordance with NCC.
 - All floor coverings and finishes are to comply with AS 4586 2013 & AS/NZS 3811.1, installer to certify upon completion.
 - Applied finishes - materials and substances selected for use during the fitout, must ensure that they are non-toxic or non-hazardous for use in a confined space. Contractor to provide full MSD for viewing if requested. Inspect site and inspect conditions, comparing drawings with as-built conditions before commencement of design and construction.
 - Commencement of works on site means total acceptance of all as drawn and as constructed conditions.
 - Ensure the method of delivery, unloading, storage, installation of works is compliant with relevant occupational health, safety and environmental requirements.

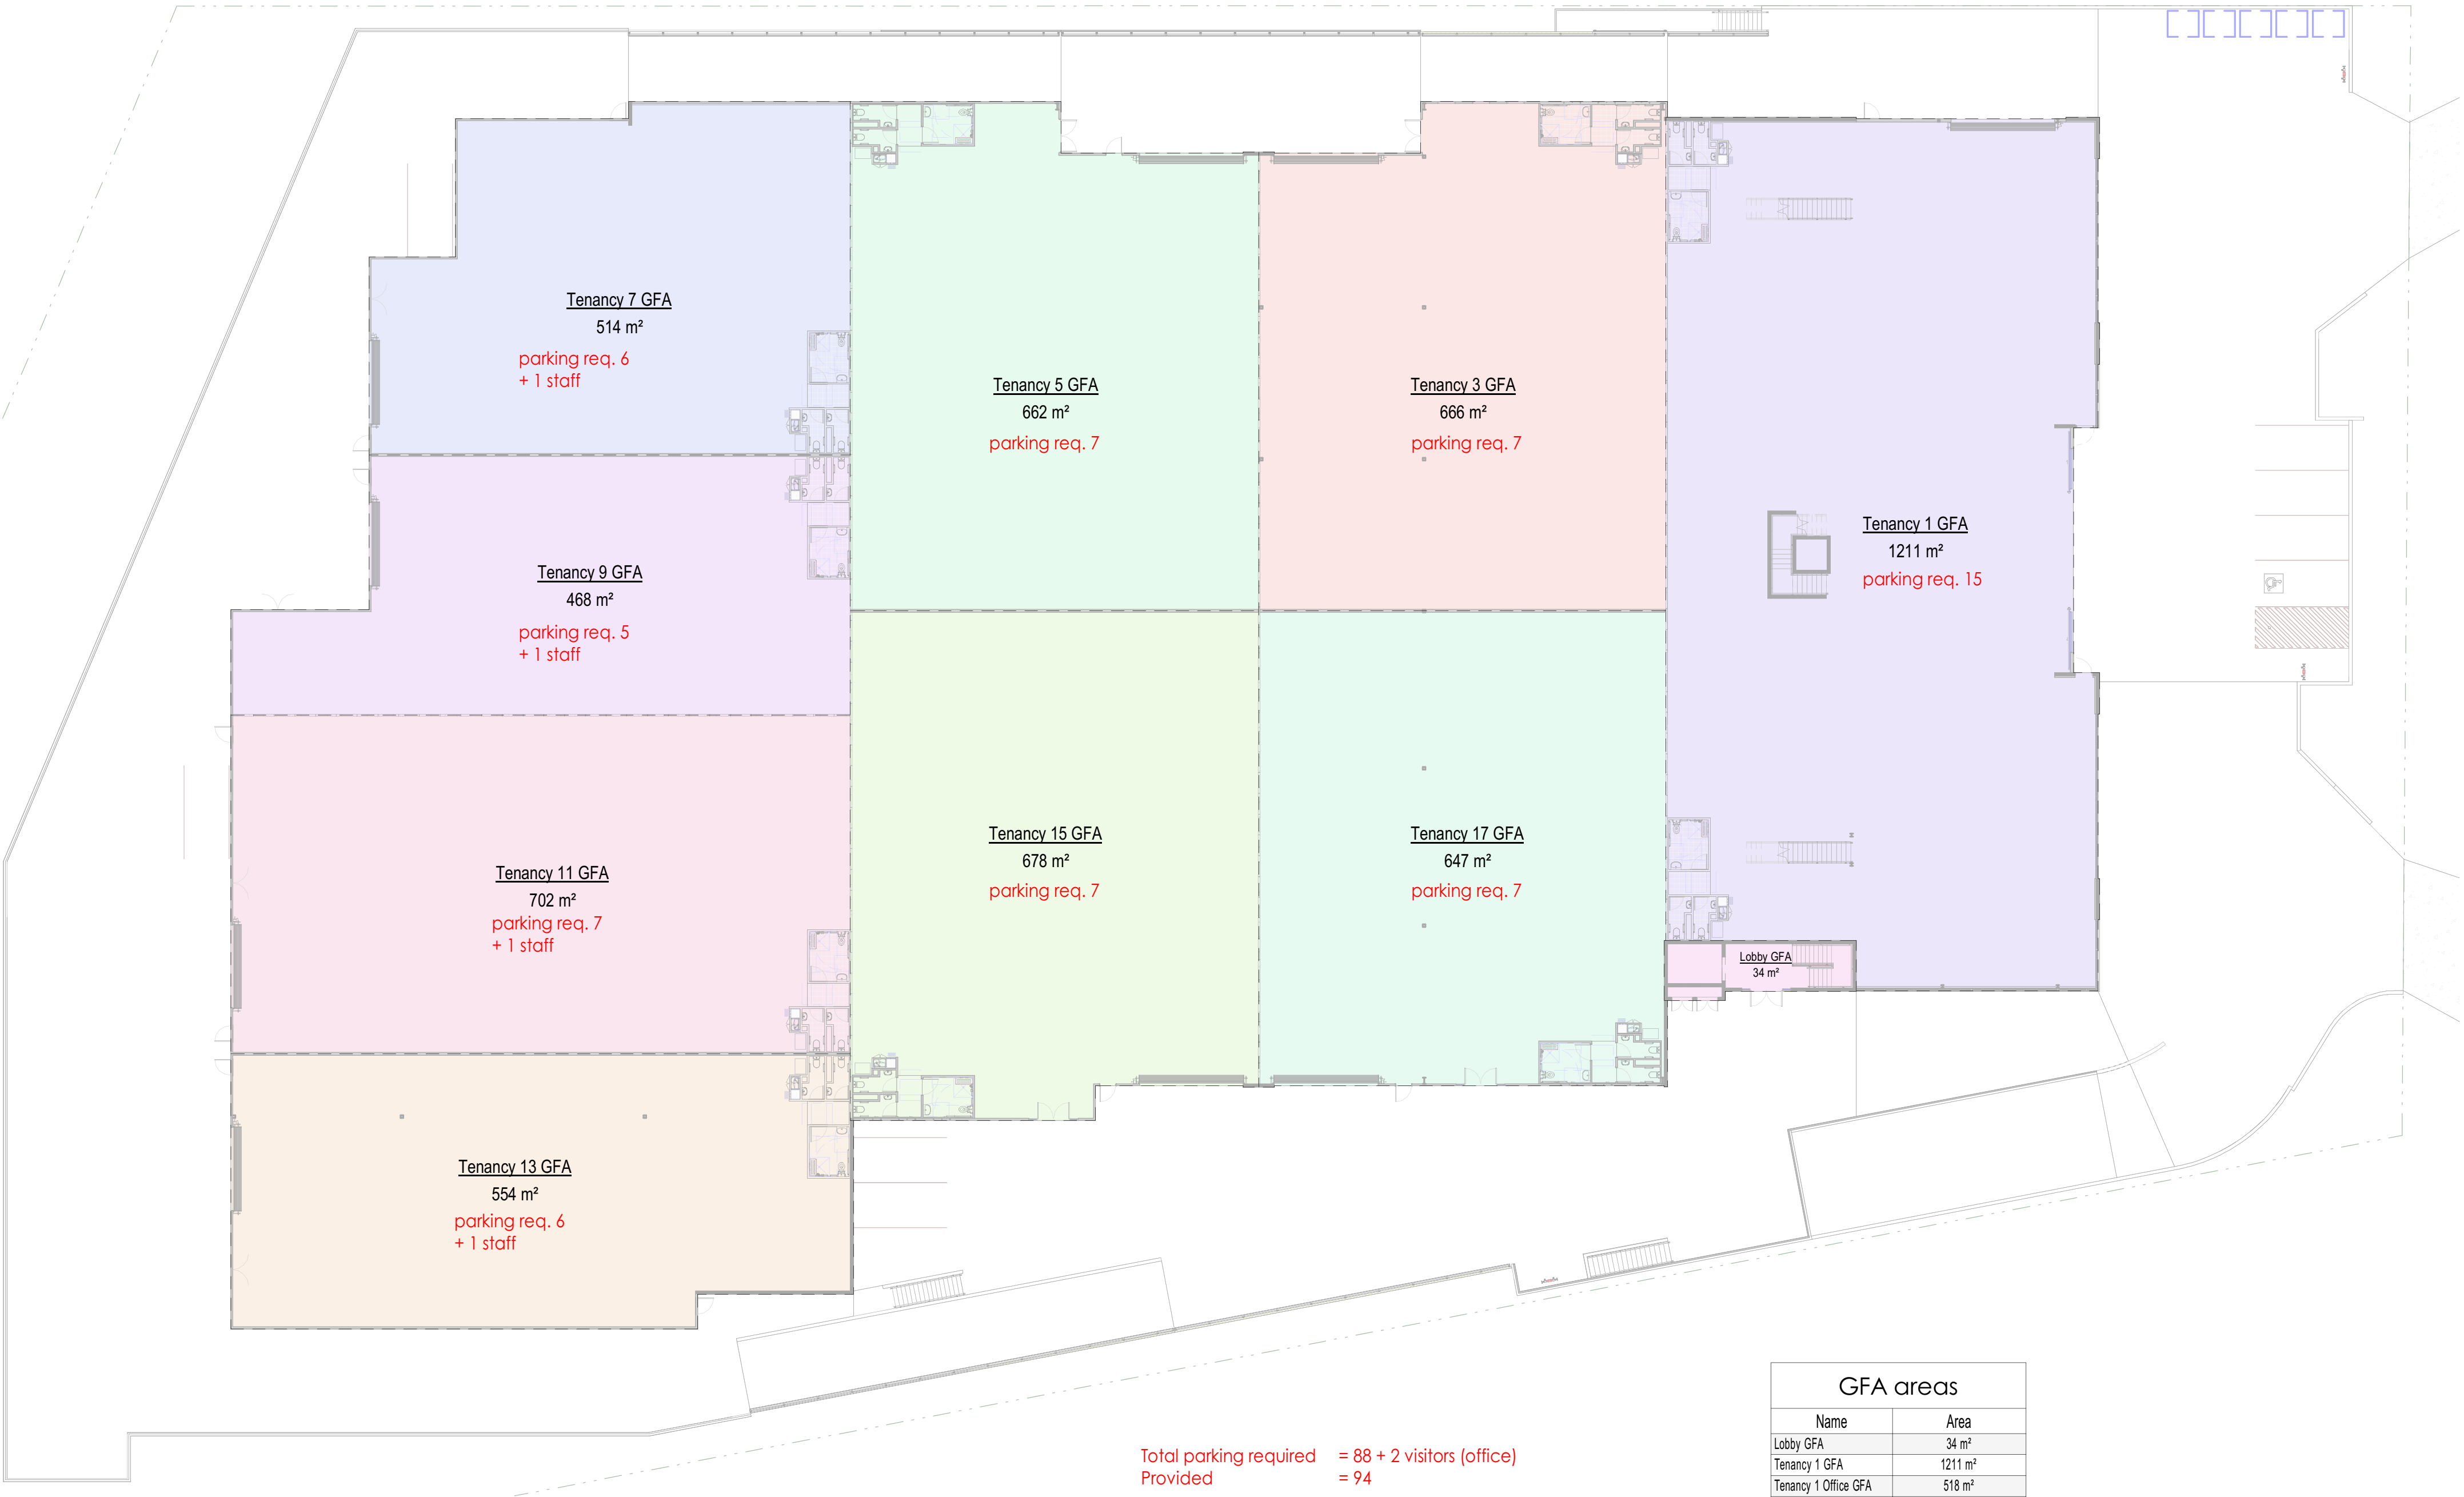

1 GFA area plan
1 : 250

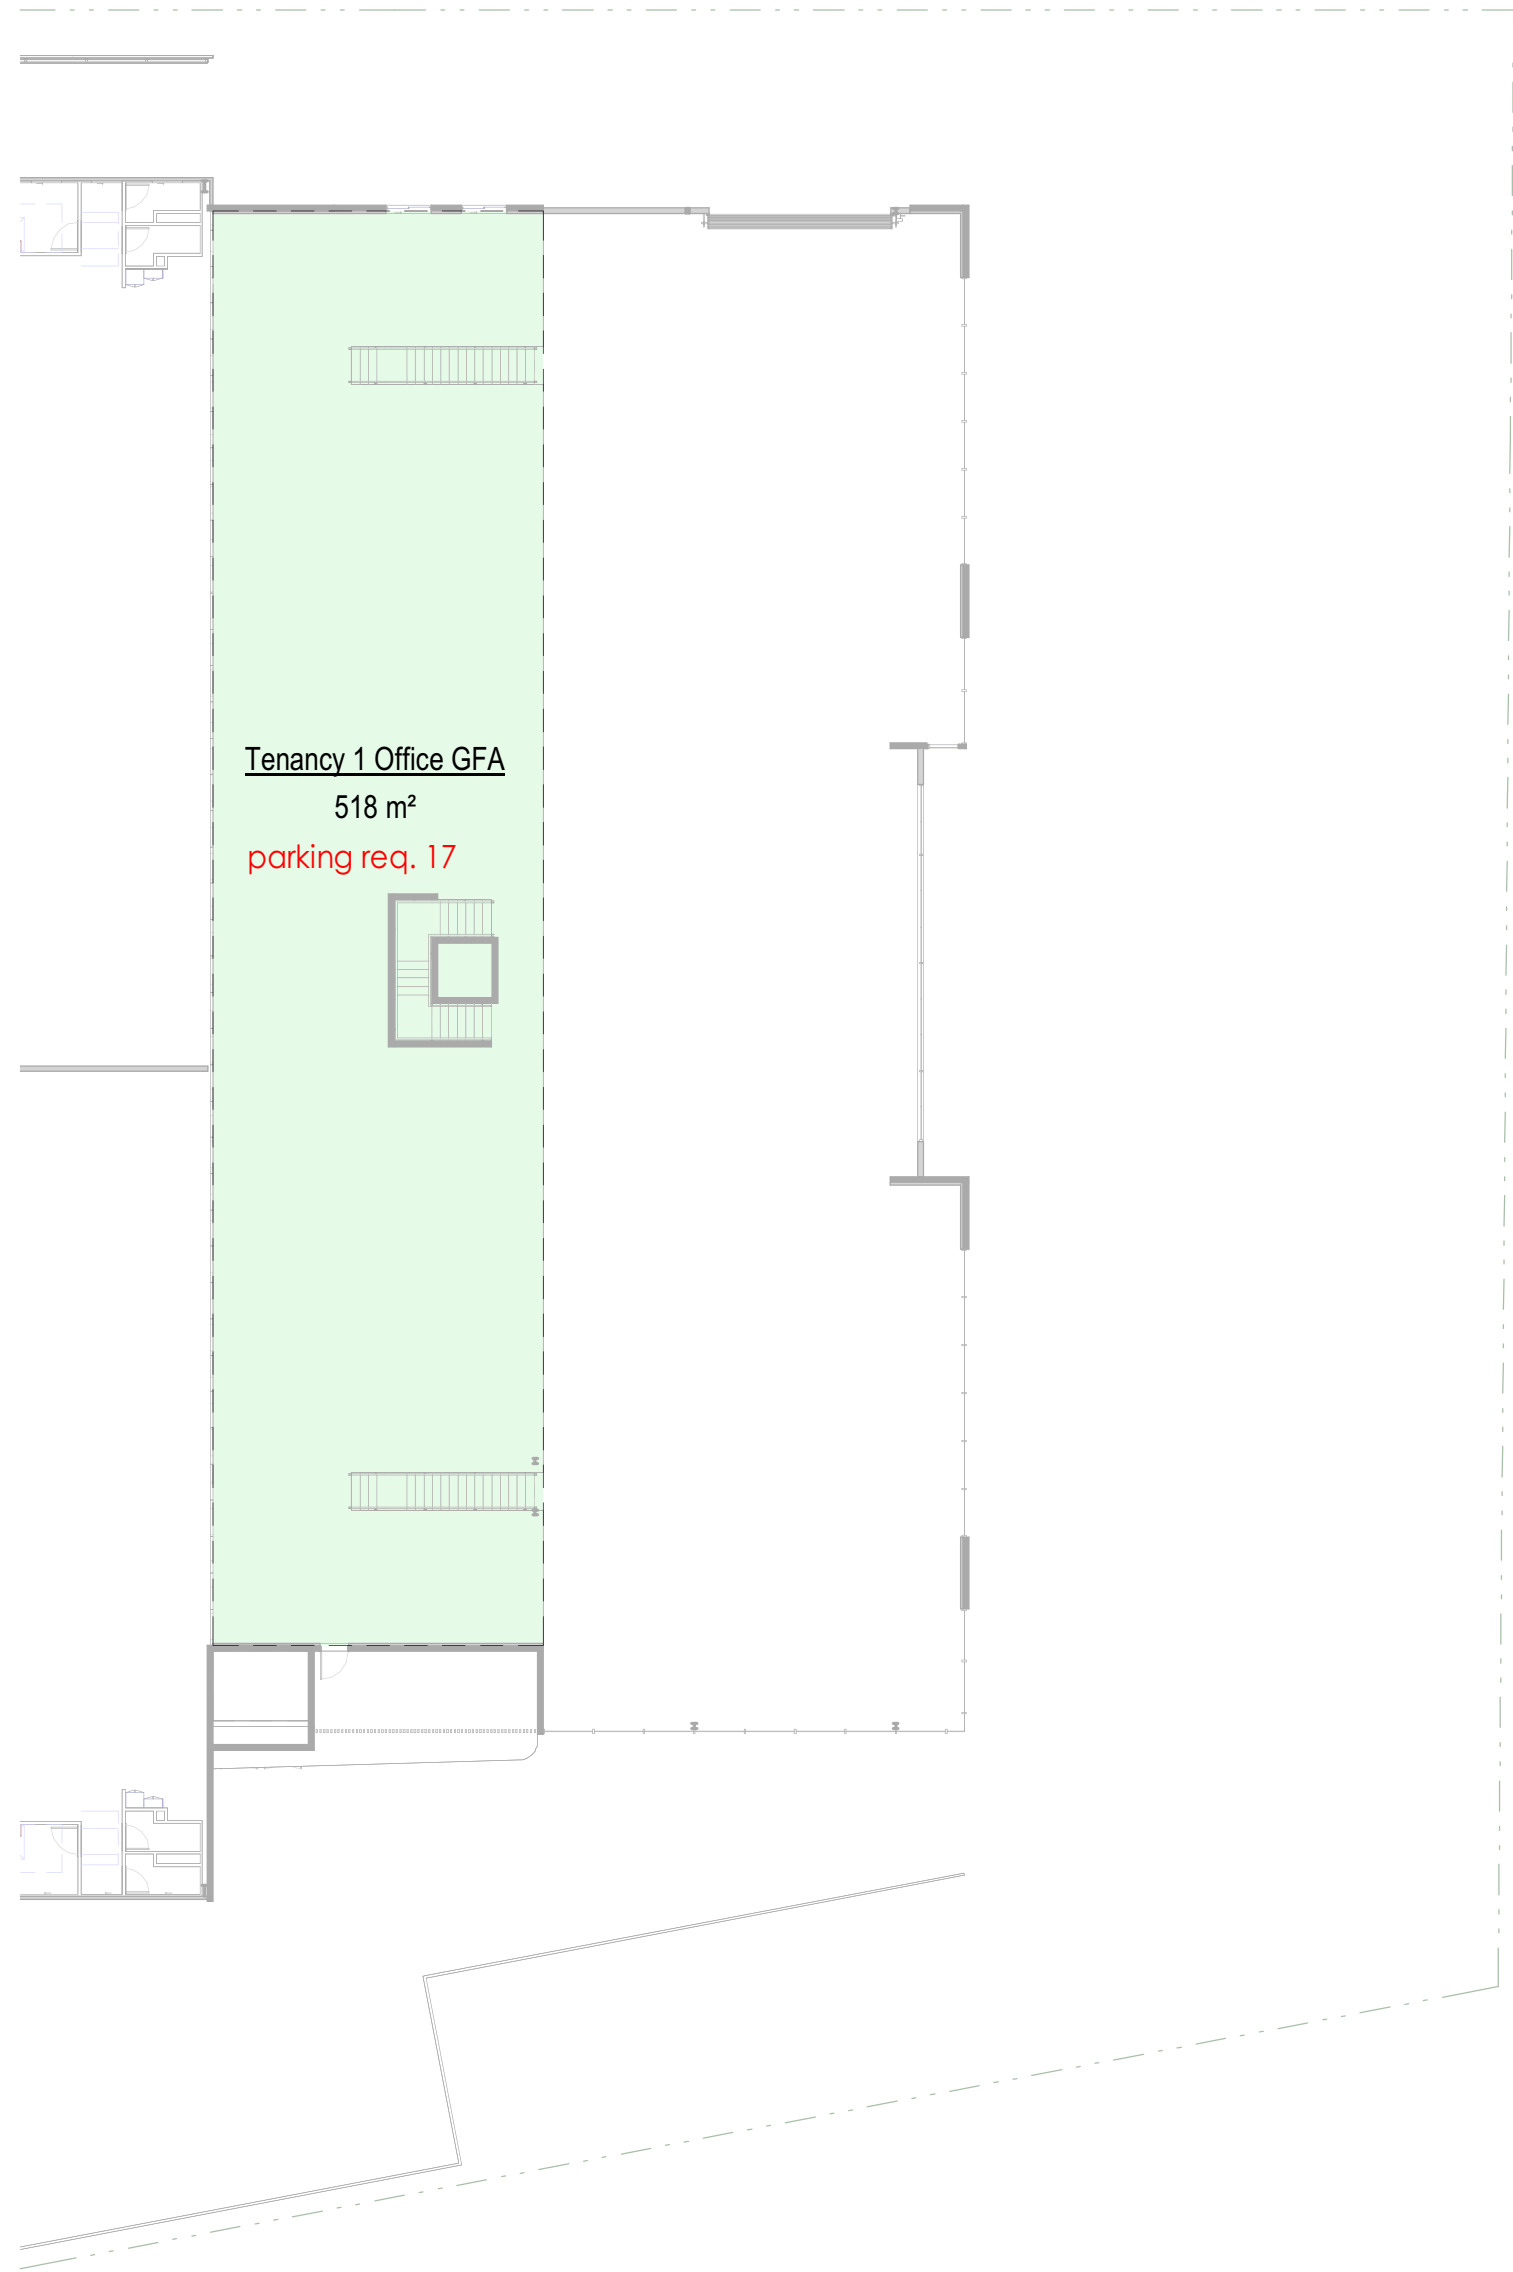

2 GFA Office level
1 : 250

GFA areas	
Name	Area
Lobby GFA	34 m²
Tenancy 1 GFA	1211 m²
Tenancy 1 Office GFA	518 m²
Tenancy 3 GFA	666 m²
Tenancy 5 GFA	662 m²
Tenancy 7 GFA	514 m²
Tenancy 9 GFA	468 m²
Tenancy 11 GFA	702 m²
Tenancy 13 GFA	554 m²
Tenancy 15 GFA	678 m²
Tenancy 17 GFA	647 m²
Grand total	6654 m²

- General Note
- Plans are provided for general tenancy configuration and are illustrative only.
 - Lessee to ensure that all Fitout must be designed to comply with local Council standards as well as the current edition of NCC & Relevant Australian standards.
 - ALL DIMENSIONS TO BE CONFIRMED BY LESSEE PRIOR TO CONSTRUCTION. DO NOT SCALE OFF THE DRAWINGS UNDER ANY CIRCUMSTANCES.
 - Elements of the previous tenants fit out that have since been removed may be shown in these plans.
 - As the Lessee's responsibility to ensure that your designers and/or contractors undertake a site measure prior to commencement of your fit out.
 - Prior to construction clarify the extent of the site conditions.
 - When suspended and/or reinforced concrete floors and ceilings exist, structural engineers details and approvals are required prior to any core hole penetrations. Copies of all details to be forwarded to the Lessee prior to site works.
 - All plumbing, fire and/or electrical services are approx only. Lessee to confirm all locations prior to construction.
 - When shown, all existing shop front glazing etc. shown, is illustrative only. Lessee to confirm on site prior to design & construction.
 - Fire safety walls shall not be penetrated.
 - Emergency lighting and exit signs to be certified by the Lessee's contractor.
 - Modification to existing sprinkler systems, if installed, to be certified by the contractor.
 - Install portable fire extinguishers in accordance with NCC.
 - All floor coverings and finishes are to comply with AS 4586 2013 & AS/NZS 3981.1, installer to certify upon completion.
 - Applied finishes - materials and substrates selected for use during the fitout, must ensure that they are non-toxic or non-hazardous for use in a confined space. Contractors to provide full MSD for viewing if requested. Inspect site and inspect conditions, comparing drawings with as-built conditions before commencement of design and construction.
 - Commencement of works on site means total acceptance of all as drawn and as constructed conditions.
 - Ensure the method of delivery, unloading, storage, installation of works is compliant with relevant occupational health, safety and environmental requirements.

Rev.	Description	Date	BY
E	Revised DA flood reporting issue	24.06.26	GJG
D	Revised for DA approval	16.11.25	GJG
C	Issued for DA approvals	07.11.25	GJG
B	Parking Number discussions	22.10.25	GJG
A	Consultants discussions	21.10.25	GJG
Rev.	Description	Date	BY
Revision Schedule			

DOCUMENTATION TO BE READ IN CONJUNCTION WITH THE SPECIFICATION, WHEN PROVIDED & ANY RELEVANT CONSULTANTS DOCUMENTATION/SPECIFICATION, SHOULD COMPLY WITH DOCUMENTATION/ARISE. THE CONTRACTOR SHOULD NOT PROCEED WITH CONSTRUCTION BEFORE CONSULTING WITH THE PROJECT SUPERINTENDANT.

CONTRACTORS ARE NOT TO SCALE OFF THE DRAWINGS UNDER ANY CIRCUMSTANCES, IF A REQUIRED DIMENSION IS NOT INDICATED ON THE DOCUMENTATION CONTACT GARY GRIEVE DESIGN FOR CLARIFICATION.

ALL DIMENSIONS & DOCUMENTATION PROVIDED BY GARY GRIEVE DESIGN ARE SUBJECT TO COPYRIGHT & MAY NOT BE REPRODUCED/REPLICATED IN ANY WAY WITHOUT PRIOR PERMISSION.


ALL ELECTRONIC FILES REMAIN THE PROPERTY OF GARY GRIEVE DESIGN AND MAY BE USED ONLY FOR THE PURPOSES OF THIS PROJECT.

GARY GRIEVE DESIGN

m 0410 414 094
e gary@ggd-design.net.au
QBCC Licence No. 11069966
VBA Practitioner No. 202191
Cm3 ID 81946
Office - Southport QLD 4215

BUILDING DESIGN & DRAFTING

NORTH:

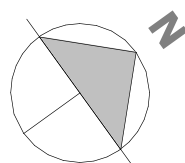

CLIENT
H&G JV Pty Ltd.

PROJECT:
Proposed Warehouse Development
3733-3755 Pacific Highway,
Slacks Creek, QLD

DRAWING TITLE:
**Gross floor area
schedules**

DATE: April 2025
DRAWN BY: GJG

SCALE: 1 : 250
PROJECT NO: 477

DRAWING No: DA-041
REV: E

DA ISSUE

C:\Users\gary\SynologyDrive\PROJECTS\477_Kevin Gong - Slacks Creek - Warehouse\project\477_DA.rvt