

APPENDIX B


PROPOSED DEVELOPMENT PLANS



gasman
development
perspectives

planning
environment
landscape
engineering
survey

LEGEND

 

	SUBJECT SITE
	3m LANDSCAPE BUFFER
	2m STORMWATER SWALE
	TURF
	HARDSTAND AND OPEN STORAGE
	CAR PARKING AREA
	DRIVEWAY
	BUILDING AREA
	STORAGE AREA


GROSS FLOOR AREA (GFA) TABLE

DESCRIPTION	AREA (m ²)
ADMIN BUILDING (EXCLUDING SALES OFFICE)	379
SALES OFFICE	40
INDUSTRY BUILDINGS	885
TOTAL	1,304.00

LOT 21 on RP88336
SITE AREA = 10,119.10 m²

TOTAL USE AREA (TUA) TABLE

DESCRIPTION	AREA (m ²)
HARDSTAND AND OPEN STORAGE	3,109
SALES AREA	1,054
BUILDING AREA	1,304
STORAGE AREA (EMPTY BIN & CLEAN SCRAP)	1,302
TOTAL	6,769.00

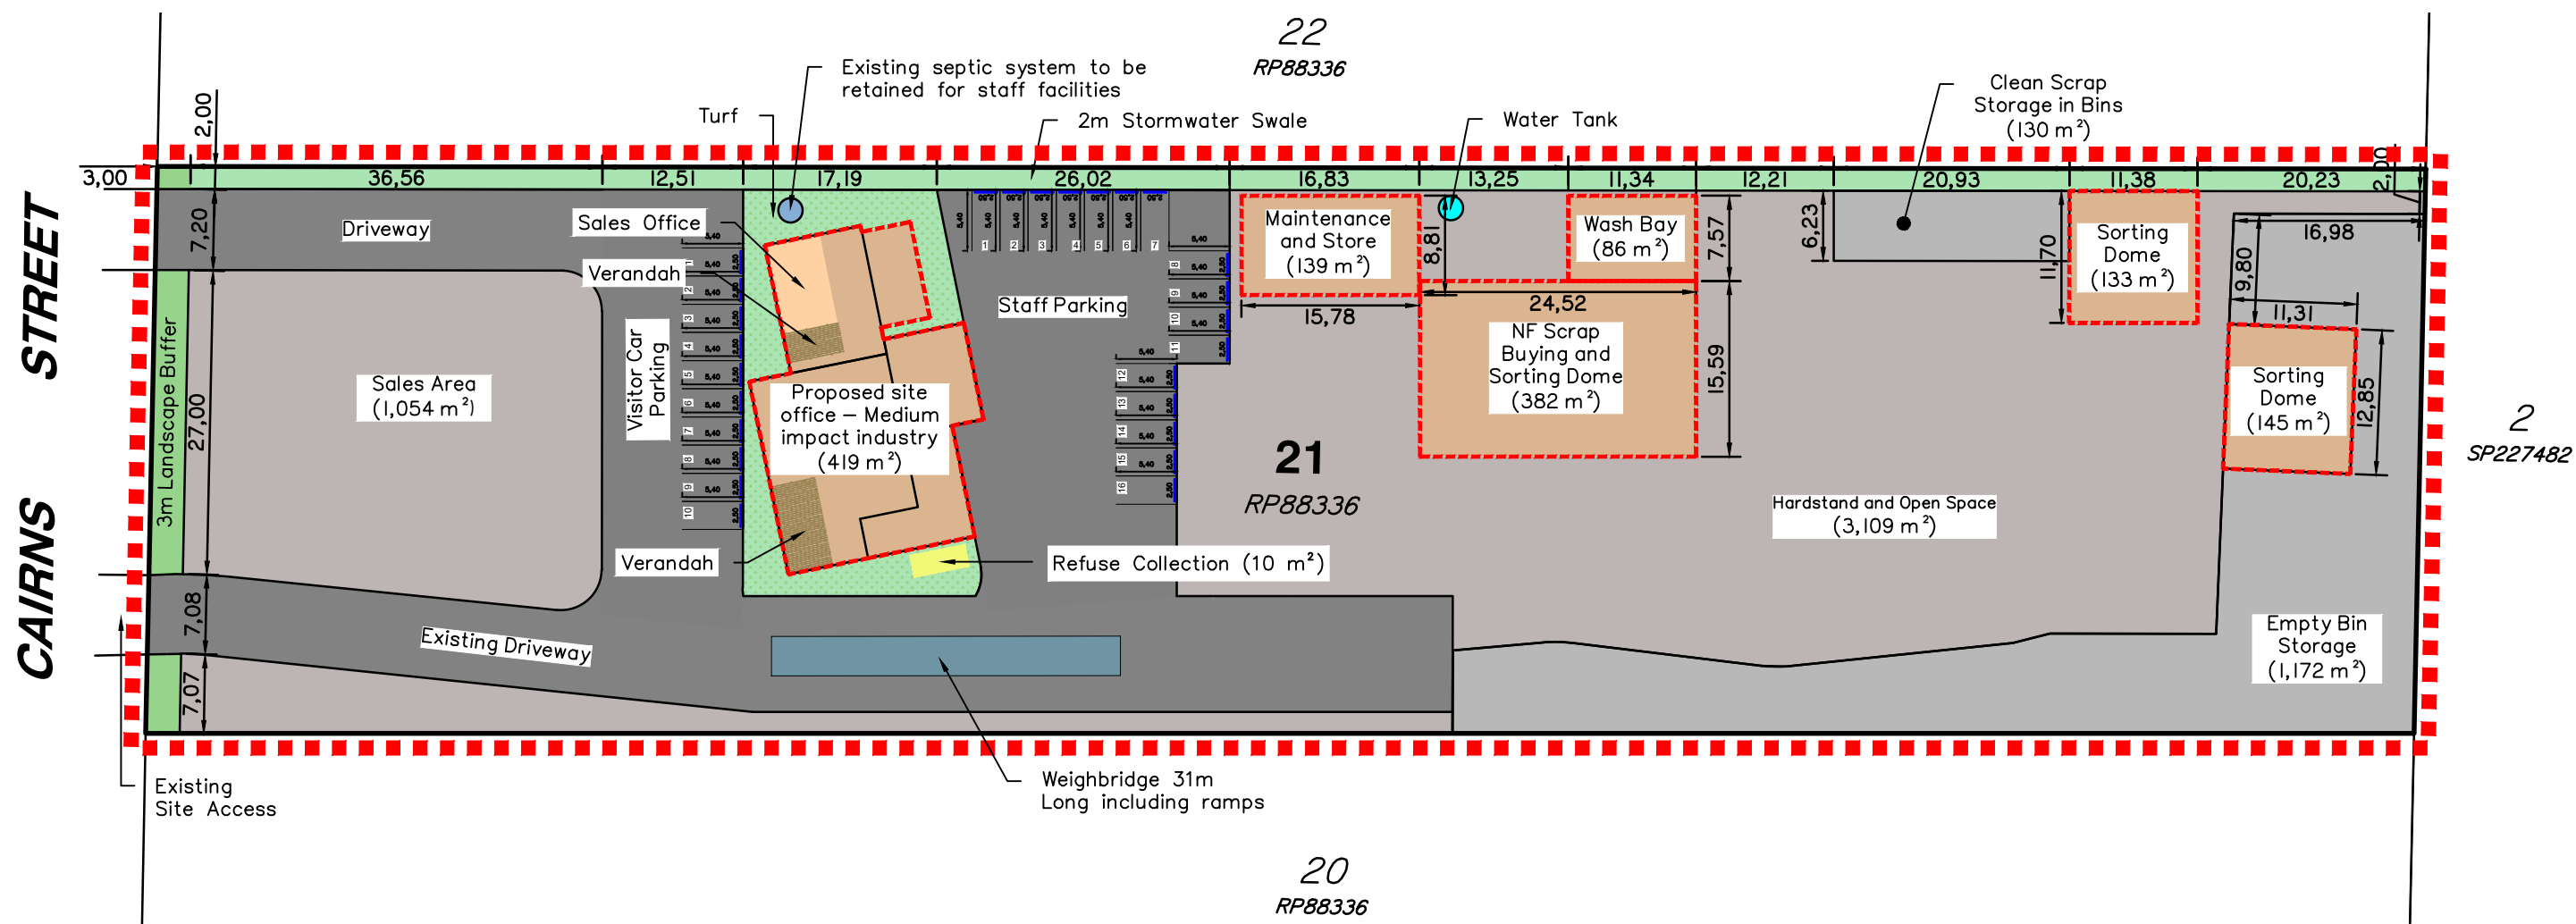

Scale 1:600 - Lengths are in Metres.



© 2012 Gassman Development Perspectives
All rights reserved. No part of this document may be reproduced or transmitted in any form or by any means, electronic, mechanical, photocopying, recording, or otherwise, without the written permission of Gassman Development Perspectives.

The details of this plan have been prepared based on the most current Digital Cadastral Data Base (DCDB) information available from Queensland Department of Natural Resources and Mines and is subject to survey.

This plan has been prepared for the exclusive use of the client as stated on this plan for the purpose of application to the relevant local authority for material change of use and/ or reconfiguration of the land as described and should not be used by any other person or corporation and for any other purpose.

All dimensions are approximate only and subject to survey.

This plan may not be photocopied unless these notes are included

Gassman Development Perspectives Pty. Ltd. accepts no responsibility for any loss or damages caused in contravention of the above.

Gassman Development Perspectives Pty. Ltd. hereby grants permission for the local authority as noted to reproduce all relevant information contained herein for the purposes stated in the Sustainable Planning Act 2009. It should be noted that granting of this consent by the copyright holder does not sign away copyright approval under the Commonwealth Copyright Act 1968.

Client:

KOTD Land and
Cattle Pty Ltd

Address:

51-53 Cairns Street,
Loganholme

RPD:

Lot: 21
Plan: RP88336
Local Authority: Logan City Council

Level Datum:

Meridian:

Conto

PSM

RL:

Scale at A3:

1:600

Designed:

[illegible]

Drawn: RDR

Date: 04-09-26

Checked:	FG
----------	----


A	04-09-26	UPDATED	RDR	FG
-	10-08-26	ORIGINAL ISSUE	RDR	FG
Issue	Date	Description	DRN	CH

Drawing Title:

SITE PLAN
(Sheet 1 of 4)


Drawing No:
6486 P SP 001 A

Revision No:

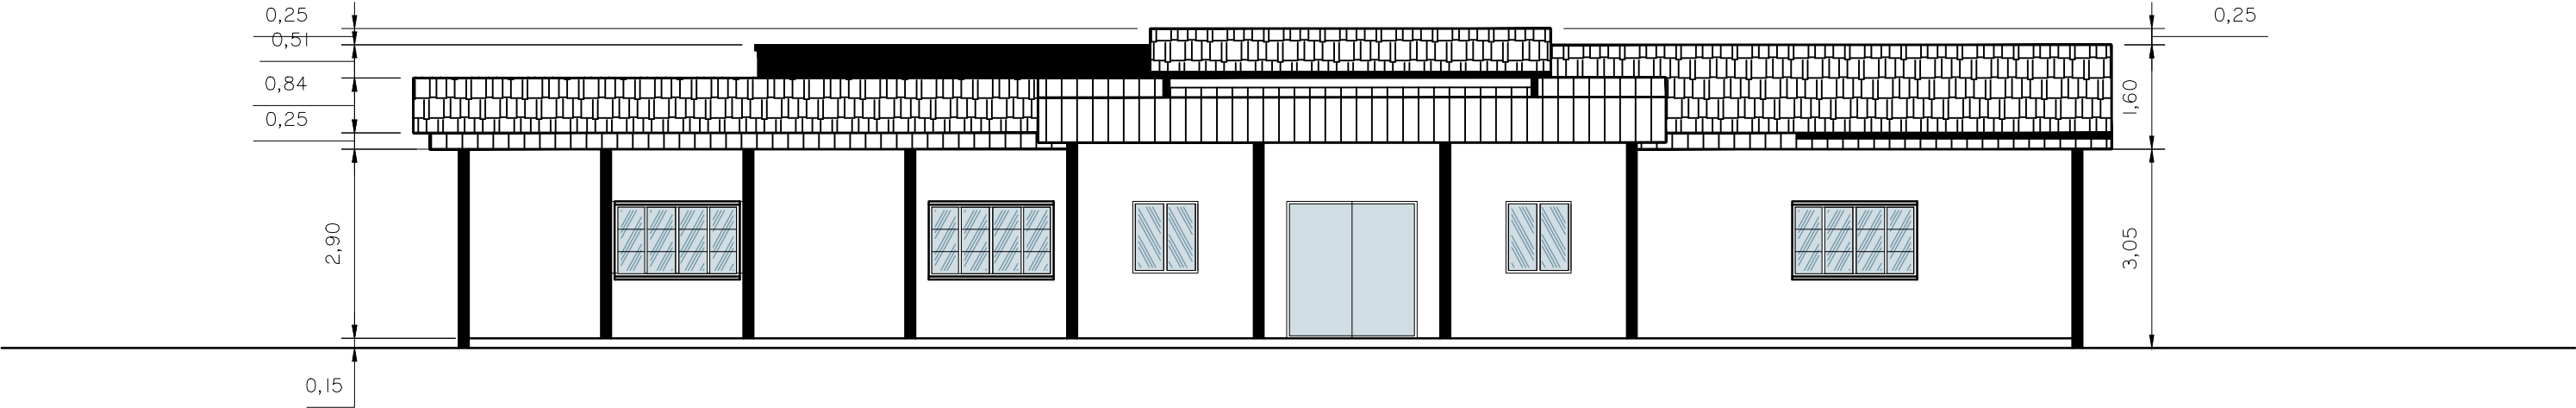


South Elevation

Scale - 1:100

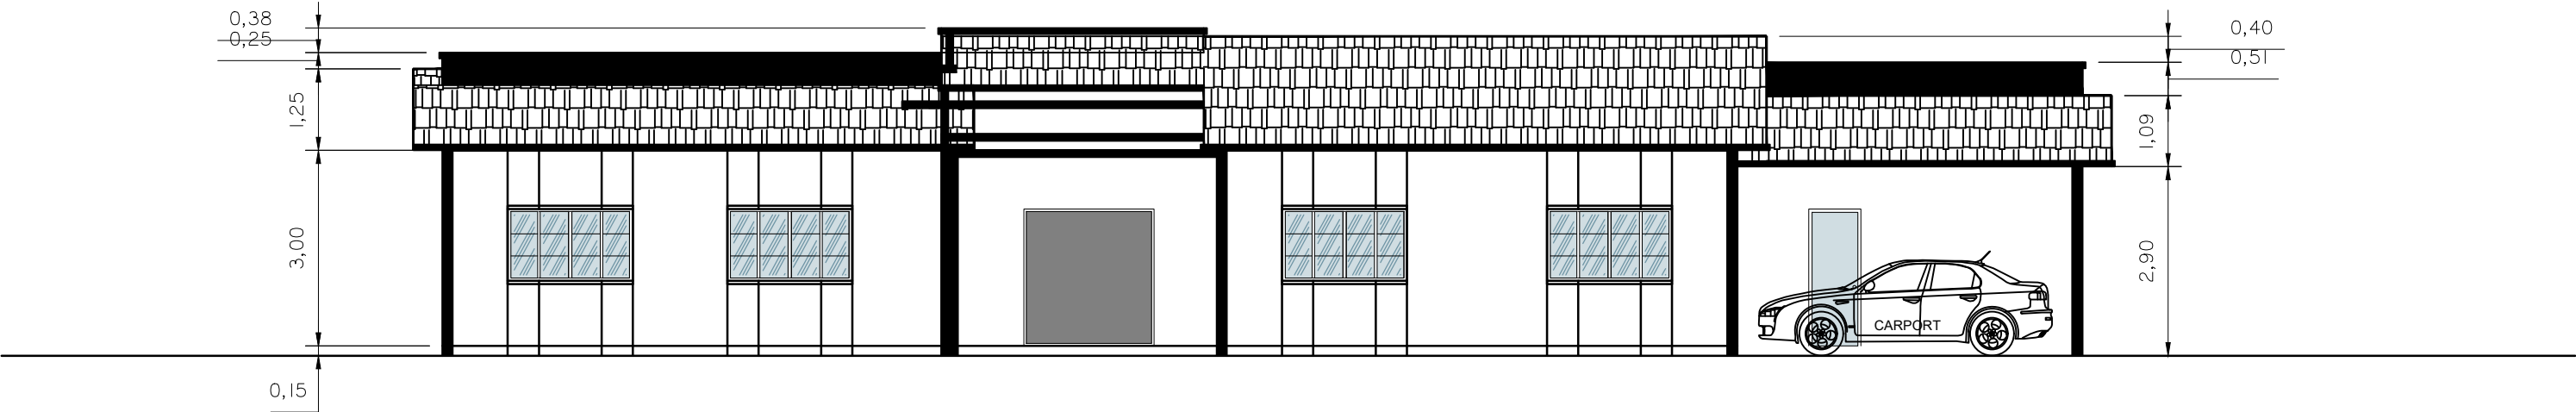

North Elevation

Scale - 1:100

 

planning | environment | landscape | engineering | survey
T: 3807 3333 | F:3287 5461 | www.gassman.com.au
Gold Coast | 76 Business Street, Yatala QLD | PO Box 392, Beenleigh 4207


©2012 Gassman Development Perspectives
All rights reserved. No part of this document may be reproduced or transmitted in any form or by any means, electronic, mechanical, photocopying, recording, or otherwise, without the written permission of Gassman Development Perspectives.
The details of this plan have been prepared based on the most current Digital Cadastral Data Base (DCDB) information available from Queensland Department of Natural Resources and Mines and is subject to survey.
This plan has been prepared for the exclusive use of the client as stated on this plan for the purpose of application to the relevant local authority for material change of use and/or reconfiguration of the land as described and should not be used by any other person or corporation and for any other purpose.
All dimensions are approximate only and subject to survey.
This plan may not be photocopied unless these notes are included.
Gassman Development Perspectives Pty. Ltd. accepts no responsibility for any loss or damages caused in contravention of the above.
Gassman Development Perspectives Pty. Ltd. hereby grants permission for the local authority as noted to reproduce all relevant information contained herein for the purposes stated in the Sustainable Planning Act 2009. It should be noted that granting of this consent by the copyright holder does not sign away copyright approval under the Commonwealth Copyright Act 1968.

Client:
KOTD Land and Cattle Pty Ltd
Address:
51-53 Cairns Street, Loganholme

RPD:
Lot: 21
Plan: RP88336
Local Authority: Logan City Council
Level Datum: .
Meridian: .
Contour Interval: .
PSM: .
RL: .


Scale at A3:		1:100	
Designed:		.	
Drawn:		RDR	
Date:		04-09-26	
Checked:		FG	
-	04-09-26	ORIGINAL ISSUE	RDR FG
Issue	Date	Description	DRN CHK

Drawing Title:
Existing House and Sheds - Elevation Plan (Sheet 2 of 4)
Drawing No: 6486 P SP 001
Revision No:

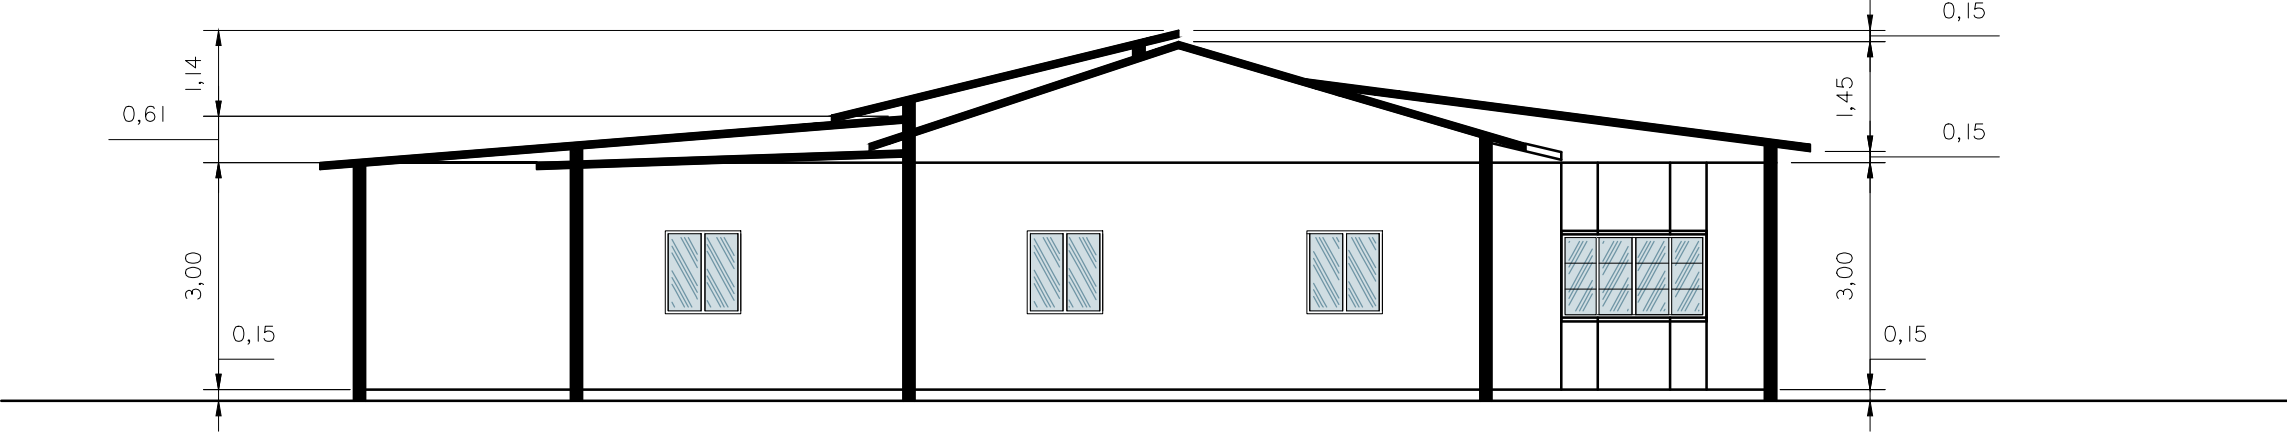


East Elevation

Scale - 1:100

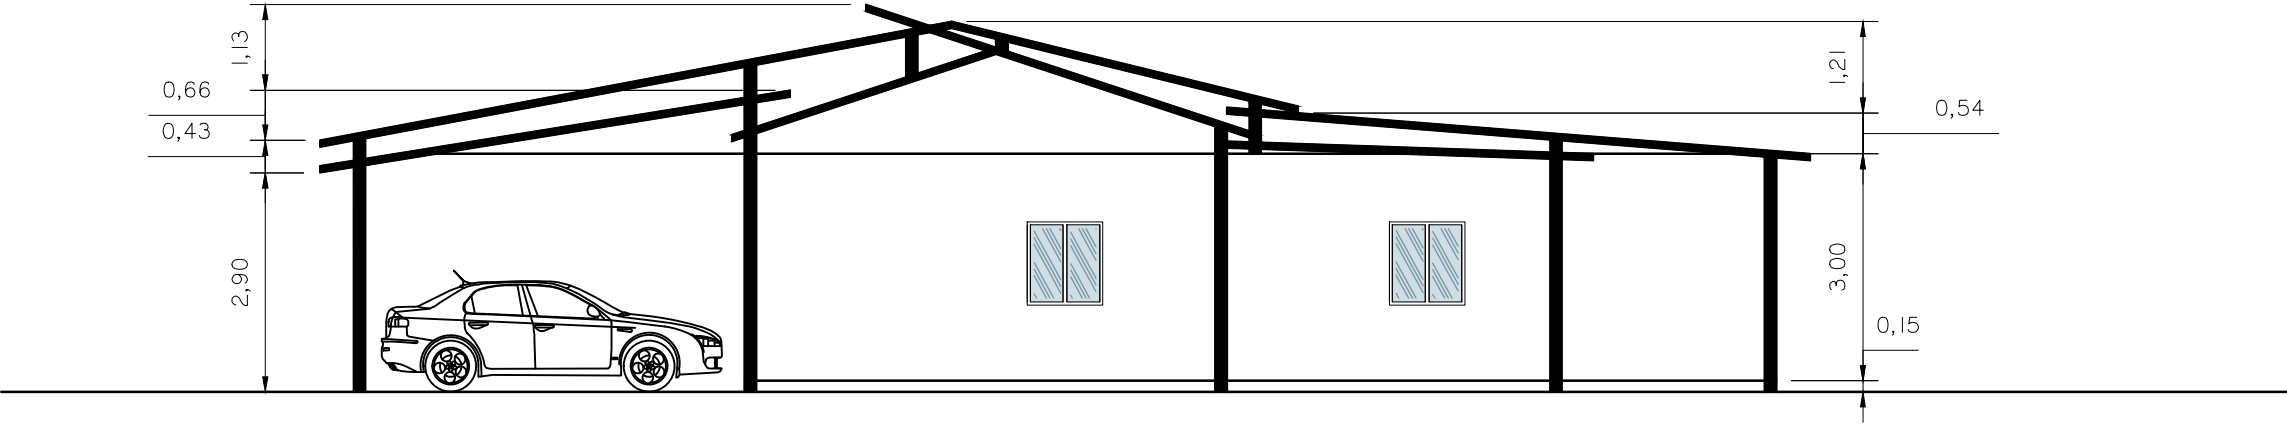

West Elevation

Scale - 1:100

 



gassman
development
perspectives

est 1985

planning | environment | landscape | engineering | survey

T: 3807 3333 | F:3287 5461 | www.gassman.com.au

Gold Coast | 76 Business Street, Yatala QLD | PO Box 392, Beenleigh 4207

©2012 Gassman Development Perspectives
All rights reserved. No part of this document may be reproduced or transmitted in any form or by any means, electronic, mechanical, photocopying, recording, or otherwise, without the written permission of Gassman Development Perspectives.

The details of this plan have been prepared based on the most current Digital Cadastral Data Base (DCDB) information available from Queensland Department of Natural Resources and Mines and is subject to survey.

This plan has been prepared for the exclusive use of the client as stated on this plan for the purpose of application to the relevant local authority for material change of use and/ or reconfiguration of the land as described and should not be used by any other person or corporation and for any other purpose.

All dimensions are approximate only and subject to survey.

This plan may not be photocopied unless these notes are included.

Gassman Development Perspectives Pty. Ltd. accepts no responsibility for any loss or damages caused in contravention of the above.

Gassman Development Perspectives Pty. Ltd. hereby grants permission for the local authority as noted to reproduce all relevant information contained herein for the purposes stated in the Sustainable Planning Act 2009. It should be noted that granting of this consent by the copyright holder does not sign away copyright approval under the Commonwealth Copyright Act 1968.

Client:

KOTD Land and
Cattle Pty Ltd

Address:

51-53 Cairns Street,
Loganholme

RPD:

Lot: 21
Plan: RP88336
Local Authority: Logan City Council

Level Datum: .
Meridian: .
Contour Interval: .
PSM: .
RL: .


Scale at A3:		1:100			
Designed:		.			
Drawn:		RDR			
Date:		04-09-26			
Checked:		FG			
-	04-09-26	ORIGINAL ISSUE	RDR	FG	
Issue	Date	Description	DRN	CHK	

Drawing Title:

Existing House and
Sheds -
Elevation Plan
(Sheet 3 of 4)


Drawing No: 6486 P SP 001

Revision No:

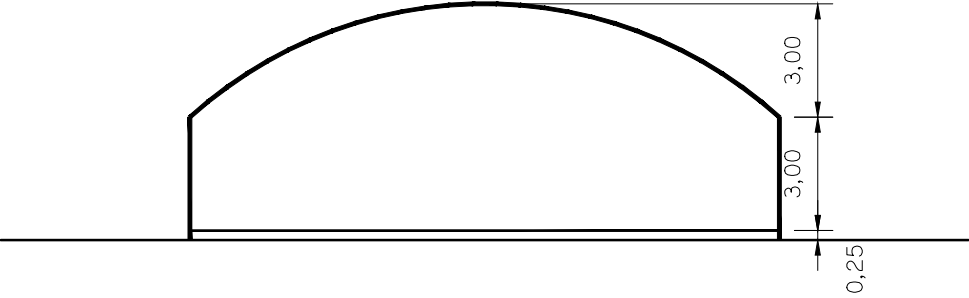


South Elevation

Scale - 1:200

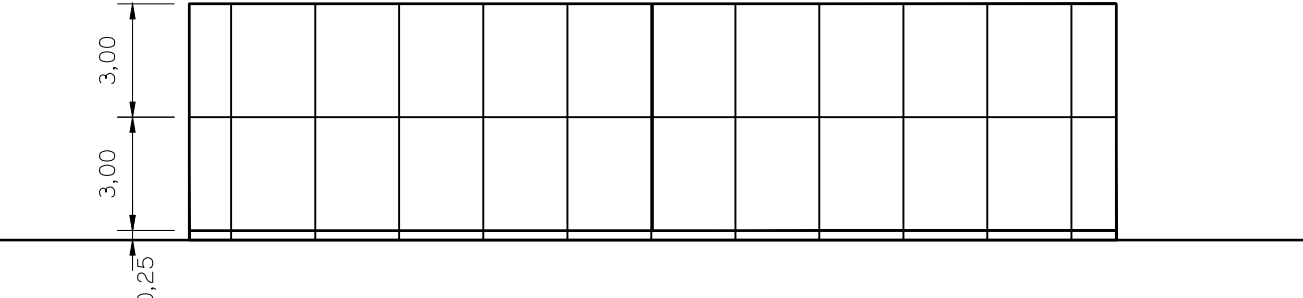


East Elevation

Scale - 1:200

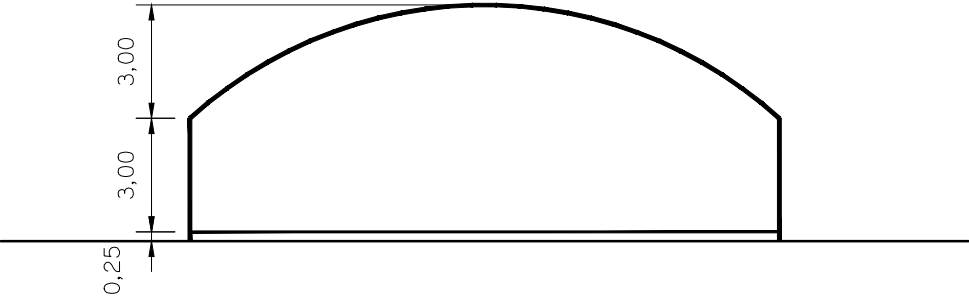

North Elevation

Scale - 1:200

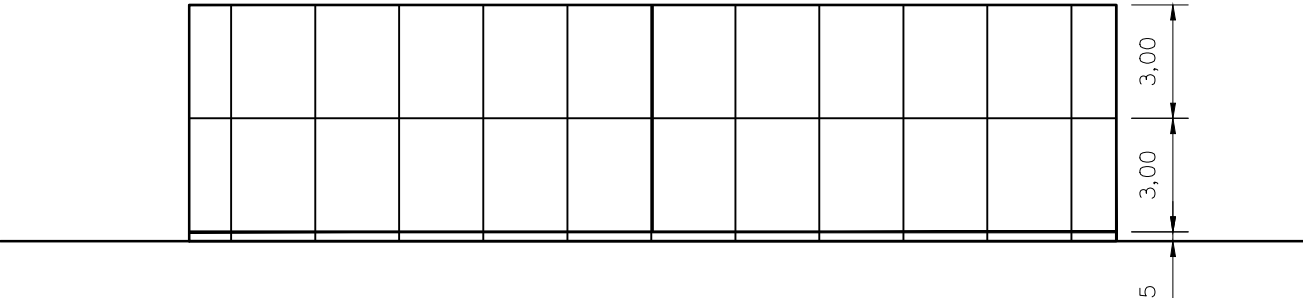

West Elevation

Scale - 1:200



©2012 Gassman Development Perspectives
All rights reserved. No part of this document may be reproduced or transmitted in any form or by any means, electronic, mechanical, photocopying, recording, or otherwise, without the written permission of Gassman Development Perspectives.
The details of this plan have been prepared based on the most current Digital Cadastral Data Base (DCDB) information available from Queensland Department of Natural Resources and Mines and is subject to survey.
This plan has been prepared for the exclusive use of the client as stated on this plan for the purpose of application to the relevant local authority for material change of use and/ or reconfiguration of the land as described and should not be used by any other person or corporation and for any other purpose.
All dimensions are approximate only and subject to survey.
This plan may not be photocopied unless these notes are included.
Gassman Development Perspectives Pty. Ltd. accepts no responsibility for any loss or damages caused in contravention of the above.
Gassman Development Perspectives Pty. Ltd. hereby grants permission for the local authority as noted to reproduce all relevant information contained hereon for the purposes stated in the Sustainable Planning Act 2009. It should be noted that granting of this consent by the copyright holder does not sign away copyright approval under the Commonwealth Copyright Act 1968.

Client:
KOTD Land and Cattle Pty Ltd
Address:
51-53 Cairns Street, Loganholme

RPD:
Lot: 21
Plan: RP88336
Local Authority: Logan City Council
Level Datum: .
Meridian: .
Contour Interval: .
PSM: .
RL: .

Scale at A3:		1:200	
Designed:		.	
Drawn:		RDR	
Date:		04-09-26	
Checked:		FG	
-	04-09-26	ORIGINAL ISSUE	RDR FG
Issue	Date	Description	DRN CHK

Drawing Title:
Existing IGLOO Elevation Plan (Sheet 4 of 4)

Drawing No: 6486 P SP 001
Revision No: