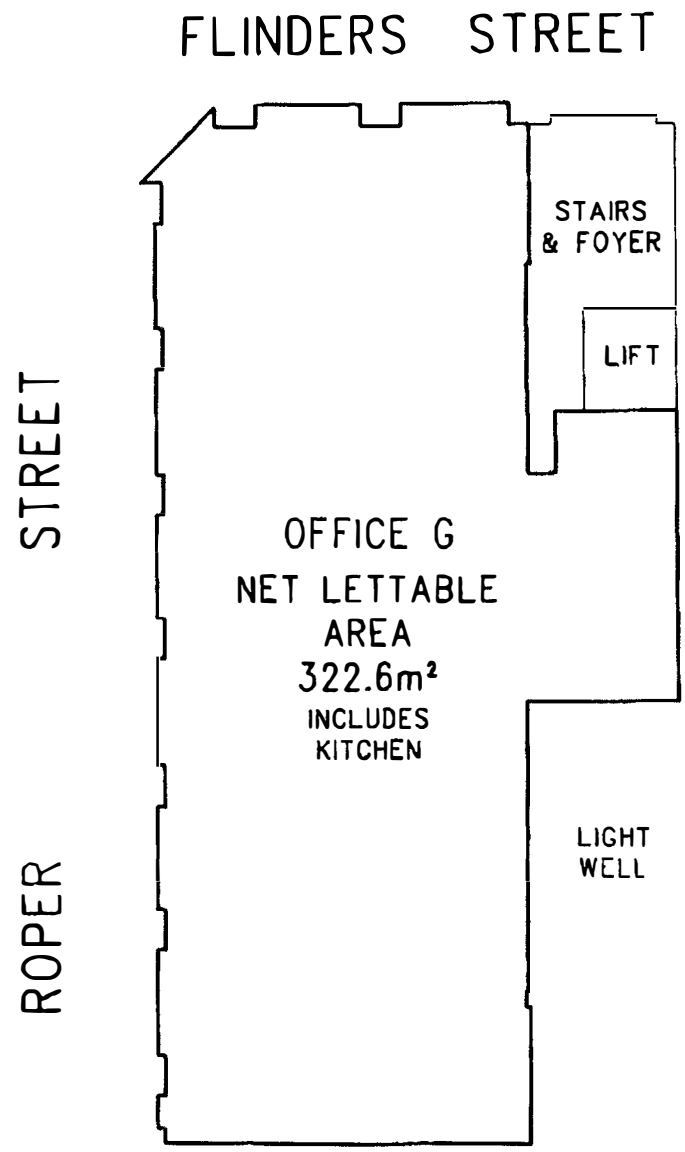


GROUND FLOOR PLAN

JOHN C BESTED & ASSOC PTY LTD
ABN 23 007 916 814
SURVEYING & PLANNING CONSULTANTS
362 MAGILL ROAD KENSINGTON PARK 5068
PHONE (08) 8332 7111 FAX (08) 8364 1829
email bessurv@senet.com.au

REFERENCE No.	DRAWING No.	VERSION No.
10173	10173-AREA	1

AREA DETERMINATION PLAN
101 FLINDERS STREET
ADELAIDE
SCALE 1:200m

ME