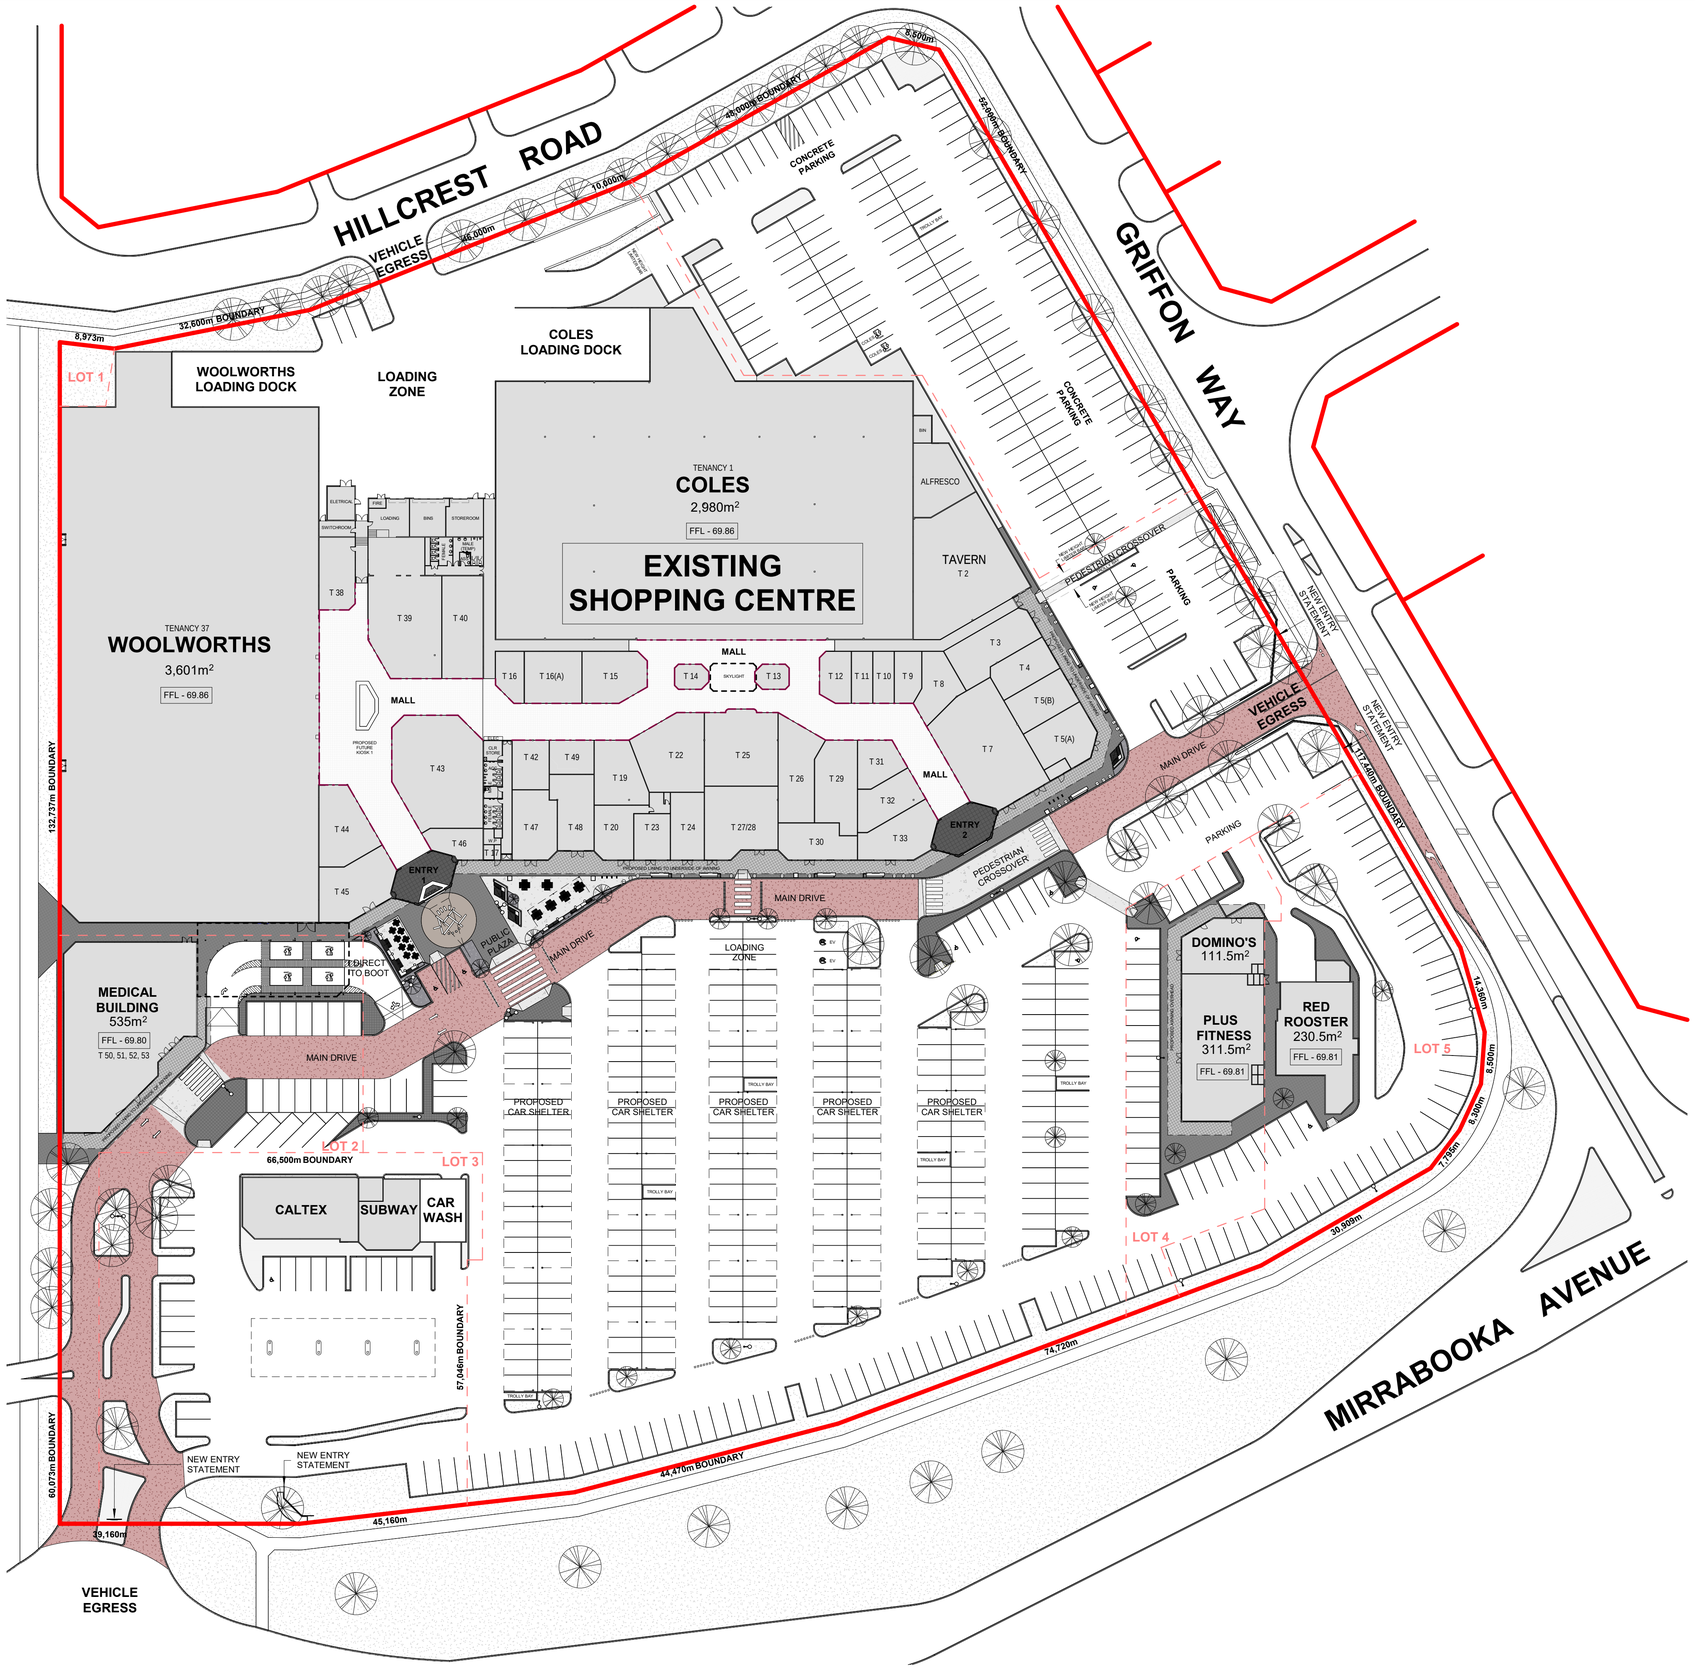


LEGEND

- EXISTING WALL
- GRASS
- EXISTING BRICK PAVING
- EXISTING OUTDOOR CONCRETE
- PROPOSED EXPOSED AGGRIGATE
- PROPOSED EXTERIOR PAVING
- PROPOSED ENTRY TILE
- PROPOSED RED ASPHALT
- PROPOSED SOFT FALL AREA
- BOUNDARY LINE
- LOT BOUNDARY LINES
- TENANCY LINE
- 00.00 LEVELS

AHSC TENANCY SITE PLAN

SCALE 1:500 (SHEET SIZE A1)

0m 5 10 20 50m

SCALE BAR 1 : 500 AT A1

REV	DATE	DESCRIPTION
A	09/07/2026	ISSUED FOR COMMENT

BUILDING DESIGNER

J. Prestipino Building Designs PTY LTD

320 Lord Street, Perth, Western Australia 6000

Tel: (08) 9422 1888 Fax: (08) 9422 1818

www.JPBD.com.au info@jpbd.com.au

PROJECT:

PROPOSED RENOVATIONS TO ALEXANDER HEIGHTS SHOPPING CENTRE LOT 1-5 NO 200 CNR MIRRABOOKA AVE & GRIFFON WAY, ALEXANDER HEIGHTS, 6064

DRAWING

AHSC TENANCY SITE PLAN

© COPYRIGHT DO NOT SCALE DRAWINGS

DRAWN	SHEET SIZE	DWG NO
KC	A1	A001 (T)

DATE	revision No	
09/07/2026	A	

SCALE	CHECKED	PROJECT NO
As indicated	JP	256-02