
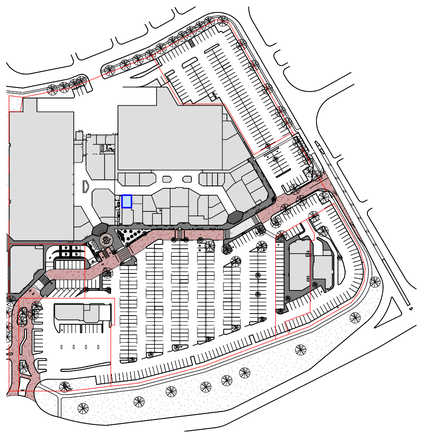



KEY PLAN T42

1 : 2000

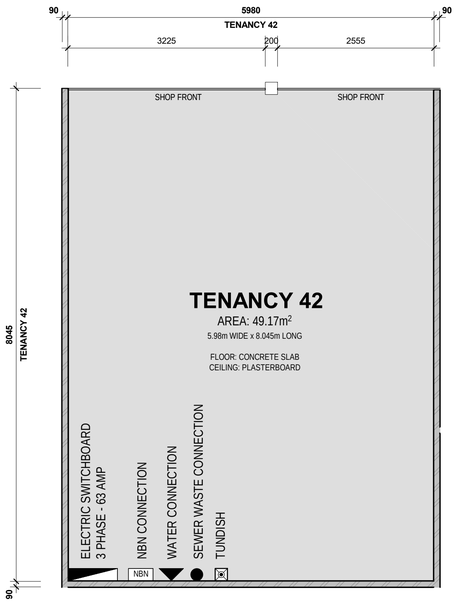

FLOOR PLAN LEGEND

- WATER CONNECTION
- NBN CONNECTION
- ELECTRIC SWITCHBOARD
- GREASE AND SEWER WASTE CONNECTIONS
- GAS CONNECTION
- TUNDISH
- TENANCY LINE

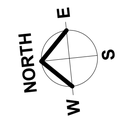

AHSC TENANCY
TENANCY 42 FLOOR PLAN

SCALE 1:50 (SHEET SIZE A1)

0m 0.5 1 1.5 2 2.5 5m

SCALE BAR 1 : 50 AT A1

GENERAL NOTE

CHECK ALL EXISTING SERVICES
AND DIMENSIONS ON SITE

SERVICES NOTE

SERVICES LOCATION IS INDICATIVE ONLY
TO BE DETERMINED ON SITE AND TENANTS LAYOUT

REV	DATE	DESCRIPTION
A	09/07/2026	ISSUED FOR COMMENT

ALEXANDER HEIGHTS

BUILDING DESIGNER

J. Prestipino Building Designs PTY LTD
320 Lord Street, Perth, Western Australia 6000
Tel: (08) 9422 1888 Fax: (08) 9422 1818
www.JPBD.com.au info@jpbd.com.au

PROJECT:
PROPOSED RENOVATIONS TO
ALEXANDER HEIGHTS SHOPPING CENTRE
LOT 1-5 NO 200 CNR MIRRABOOKA AVE &
GRIFFON WAY, ALEXANDER HEIGHTS, 6064

DRAWING
TENANCY 42 FLOOR PLAN

© COPYRIGHT DO NOT SCALE DRAWINGS

DRAWN	SHEET SIZE	DWG NO
KC	A1	A307 (T)

DATE	revision No	
09/07/2026	A	

SCALE	CHECKED	PROJECT NO
As indicated	JP	256-02