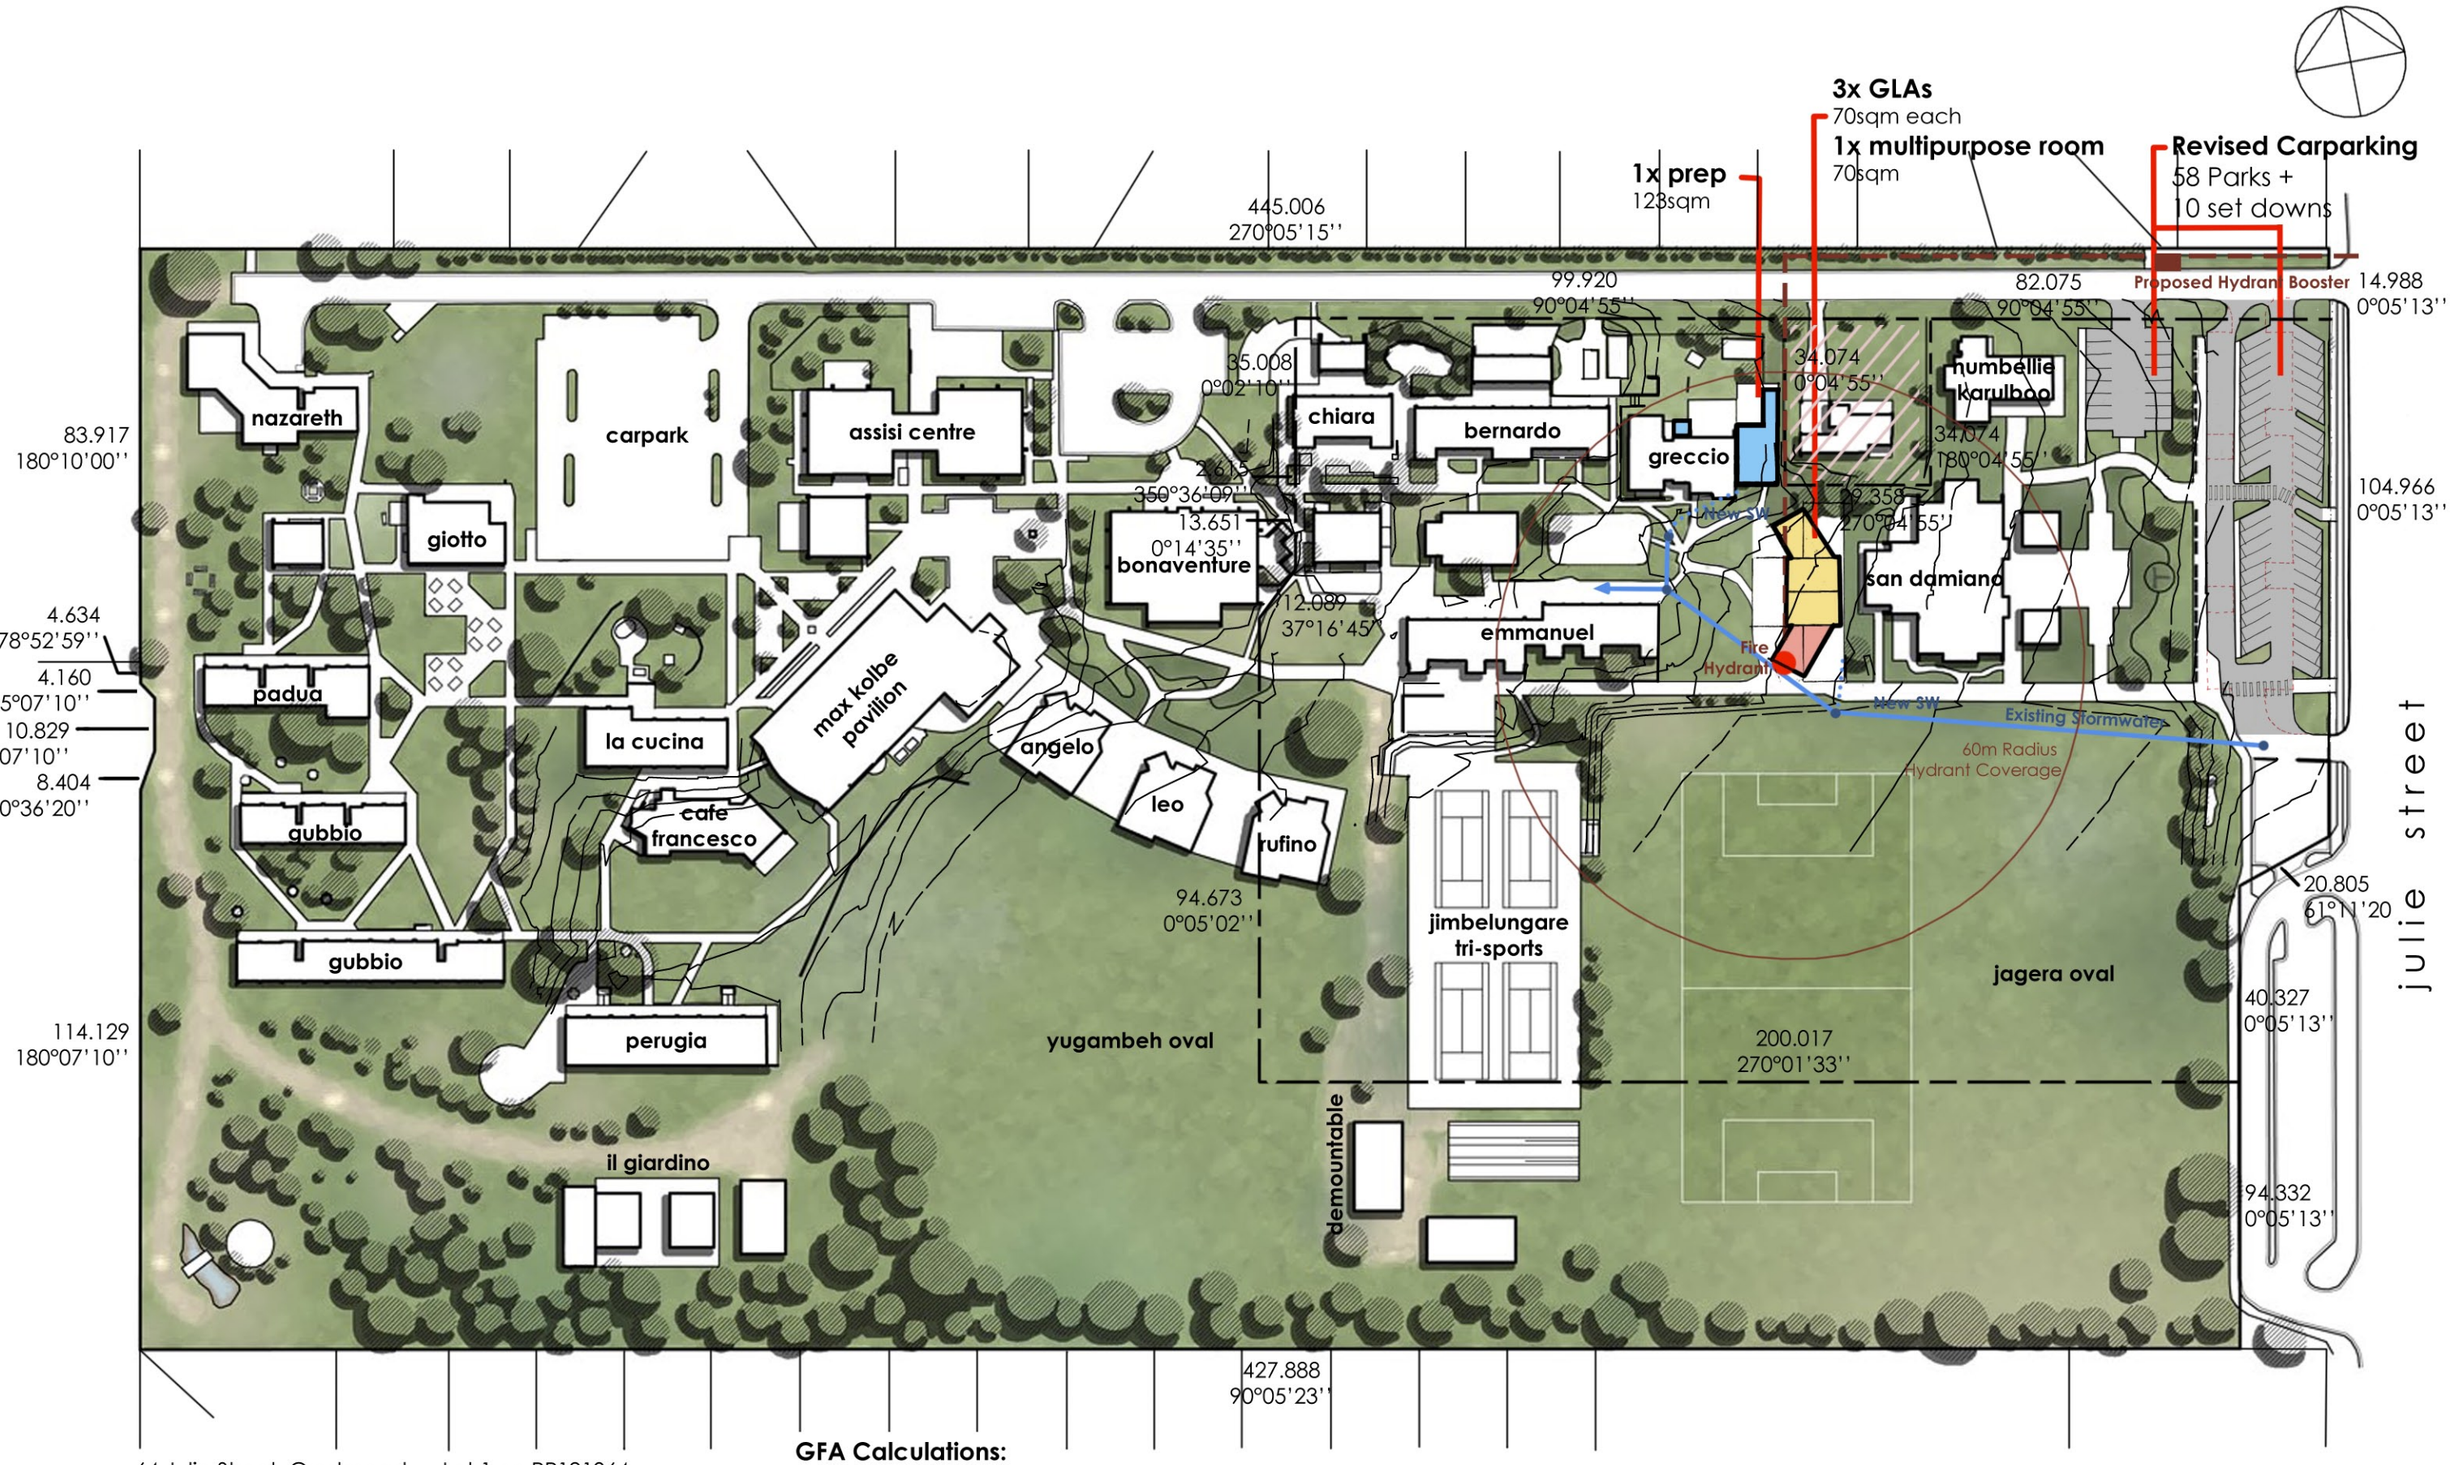


64 Julie Street, Crestmead
QLD 4132

Lot 1 on RP191064
PARISH of MACKENZIE
COUNTY of STANLEY

LOCALITY: CRESTMEAD

GFA Calculations:

Existing Gross Floor Area on Site		**: 9396sqm**
Primary Classrooms	:	280sqm (4x70sqm)
Prep Building Extension	:	123sqm
Proposed Gross Floor Area		**: 403sqm**
Outdoor Covered Area		**: 80sqm**

Proposed BGA 2013

St Francis College, Crestmead, Qld

Proposed Site Plan

Job: Q-B3176.01 Scale: 1:1250 at A3 Date: 11/10/2013 Drawing: AS01 RC

OPUS architecture
PO Box 99, Spring Hill QLD 4004 - ph 3838 2400