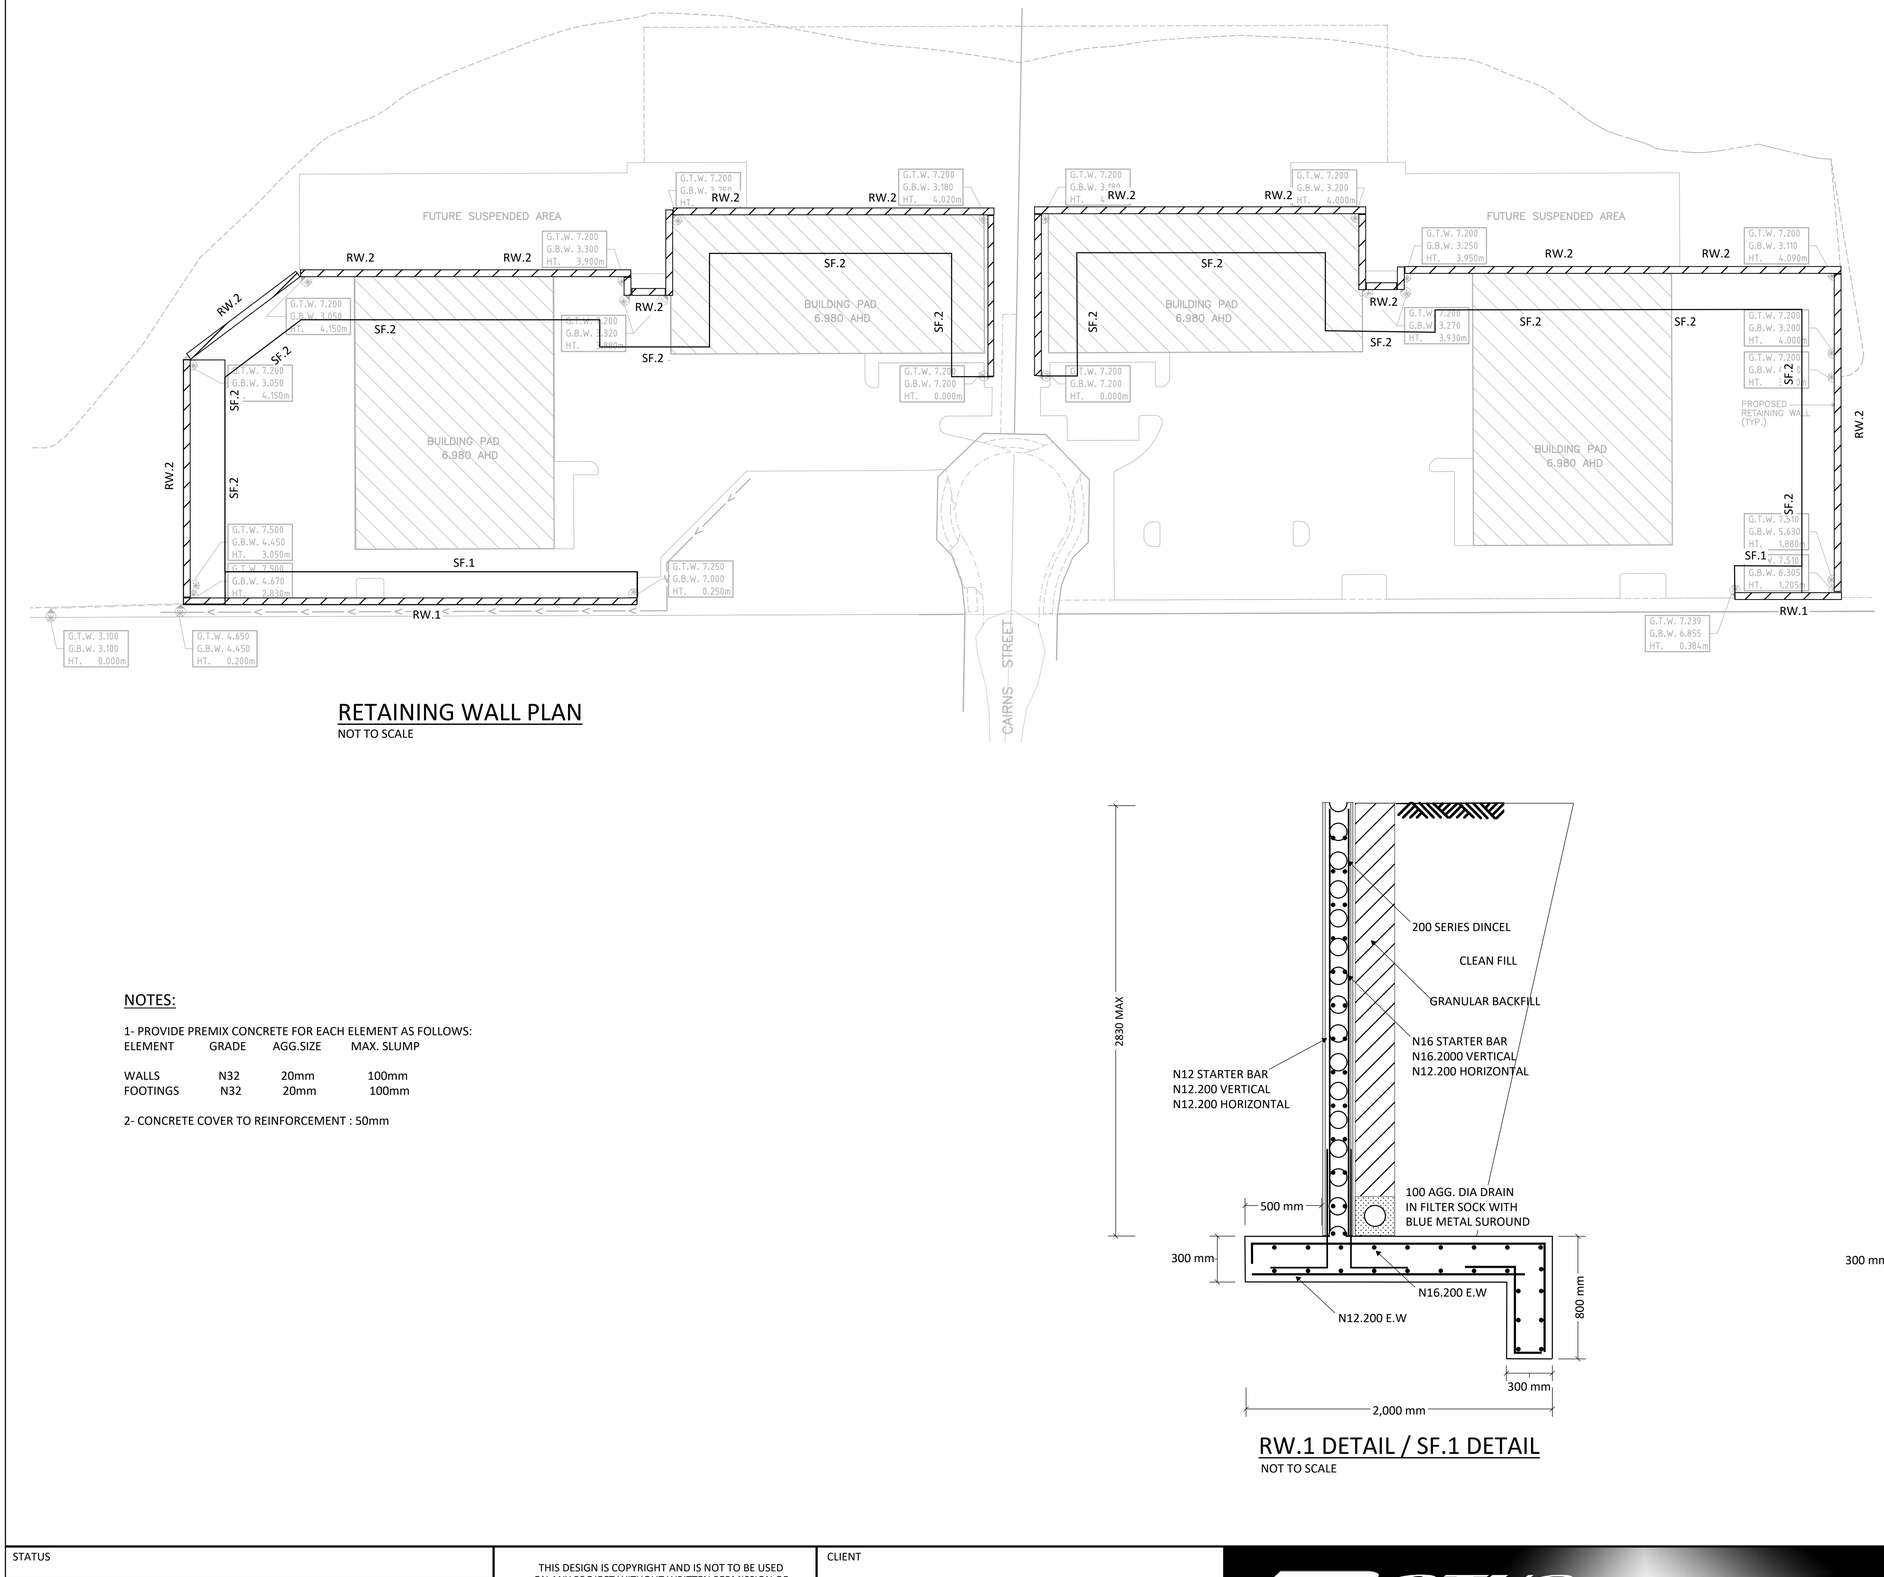


RETAINING WALL PLAN

NOT TO SCALE

NOTES:


1- PROVIDE PREMIX CONCRETE FOR EACH ELEMENT AS FOLLOWS:

ELEMENT	GRADE	AGG.SIZE	MAX. SLUMP
WALLS	N32	20mm	100mm
FOOTINGS	N32	20mm	100mm

2- CONCRETE COVER TO REINFORCEMENT : 50mm

RW.1 DETAIL / SF.1 DETAIL

NOT TO SCALE

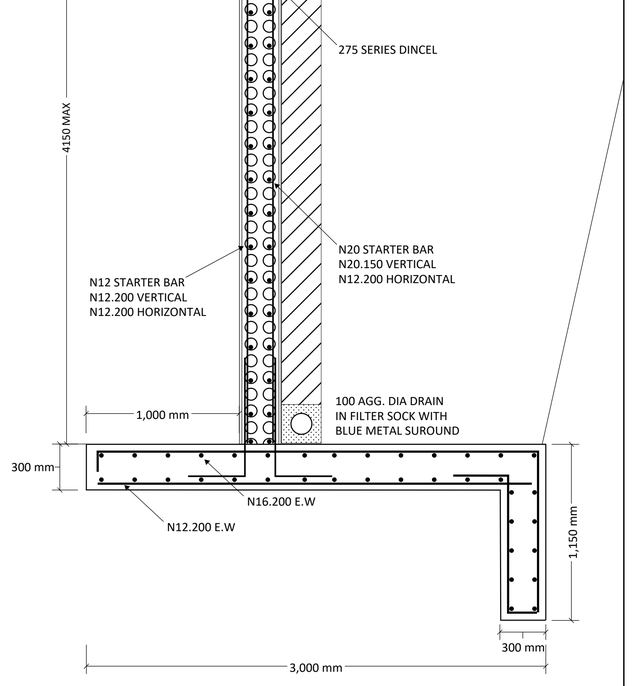

RW.2 DETAIL / SF.2 DETAIL

NOT TO SCALE

STATUS			
A	ISSUE FOR CO-ORDINATION	CM	15.08.25
REV	DESCRIPTION	DRAWN	DATE

THIS DESIGN IS COPYRIGHT AND IS NOT TO BE USED ON ANY PROJECT WITHOUT WRITTEN PERMISSION OF MOTUS CONSULTING (QLD) PTY LTD.

SCALE (AT ORIGINAL SHEET SIZE)

1:500 @ A1

DO NOT SCALE DRAWINGS

ORIGINAL SHEET SIZE

A1

CLIENT

CLOUSTRUCT

MOTUS CONSULTING

PROJECT

60-63 CAIRNS STREET, LOGANHOLME

MOTUS CONSULTING (QLD) PTY LTD
SUITE 10, LEVEL 9, TOWER 3
SOUTHPORT CENTRAL
9 LAWSON STREET, SOUTHPORT, QLD. 4215
PH: 07 5528 1093
ABN: 58 619 620 067

TITLE

EXTERNAL CIVIL RETAINING WALL PLAN AND DETAILS

TASK	BY	INITIAL	DATE
REVIEW	TL		AUG 2025
DESIGN	CM		AUG 2025
DRAWN	CM		AUG 2025

APPROVED

PROJECT NUMBER	DRAWING NUMBER	REVISION
MCQ1506	SK01	A