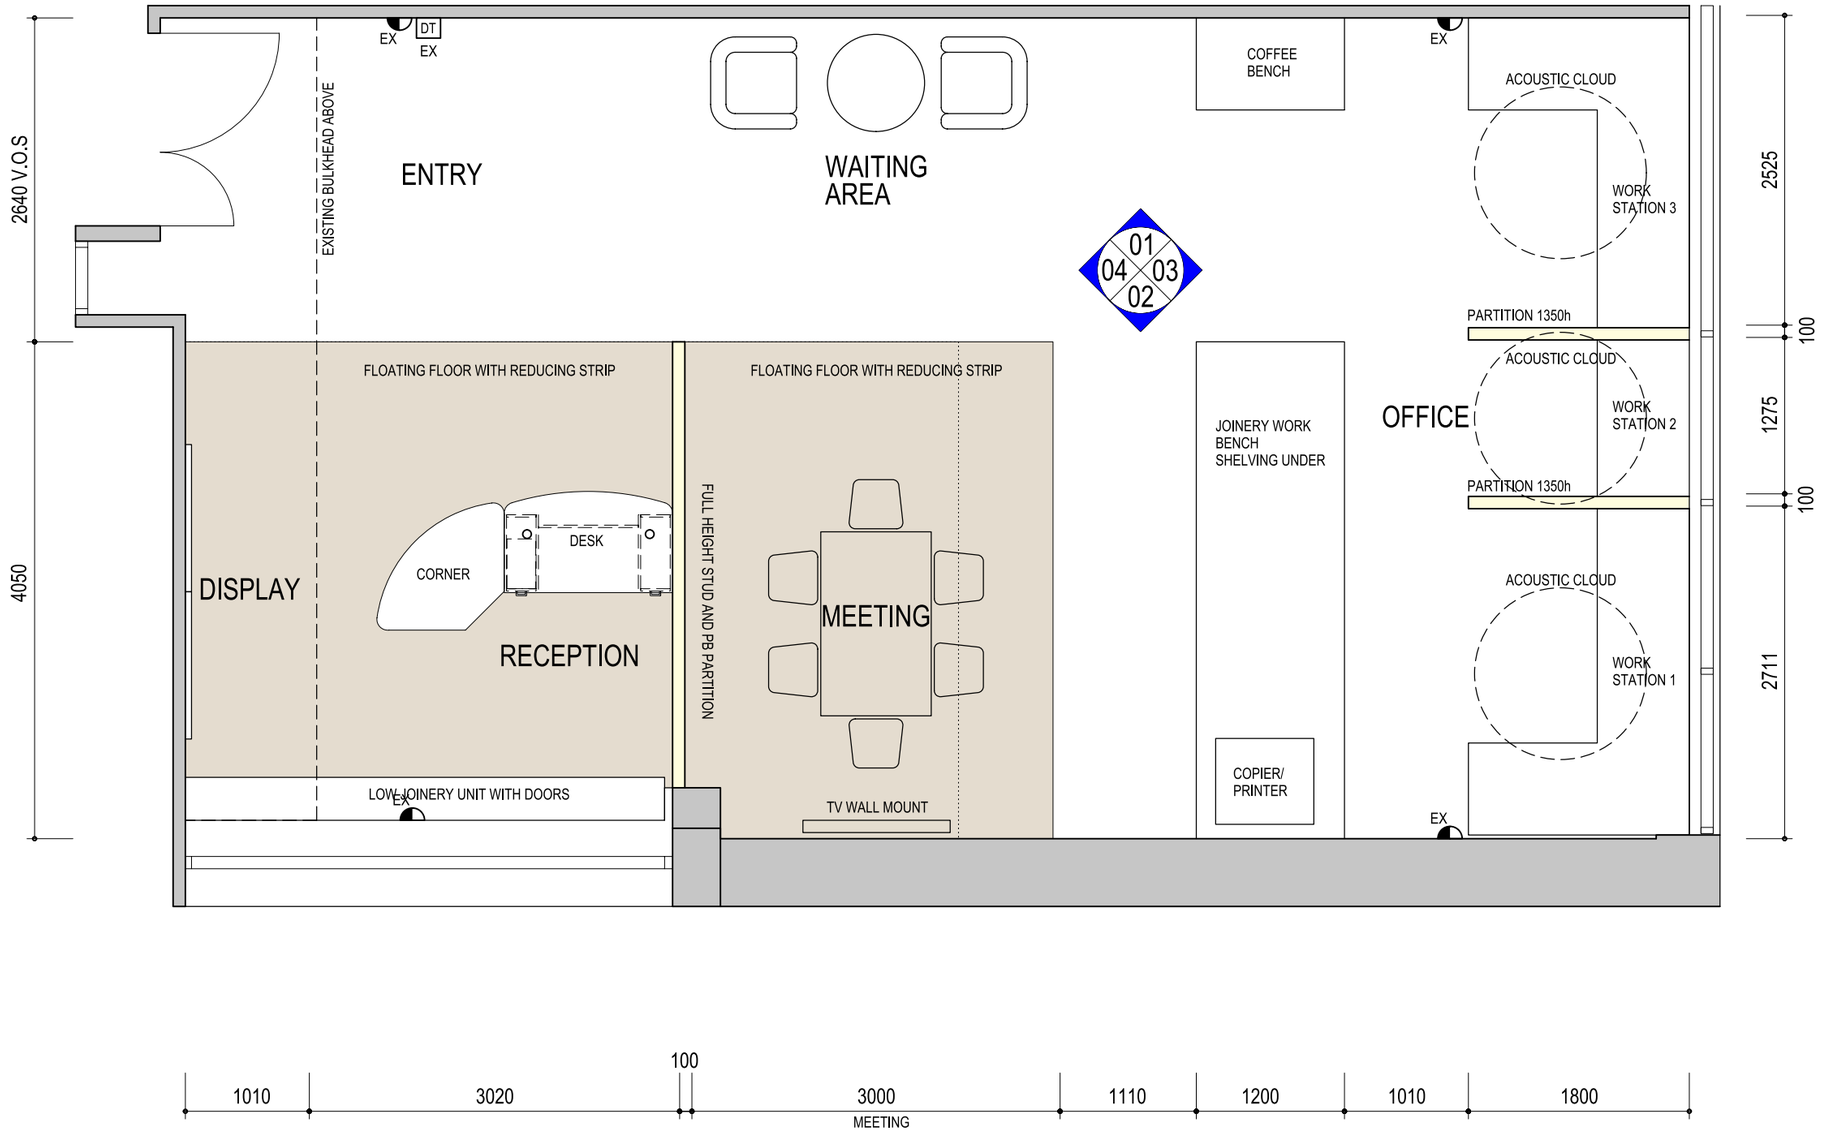

PLOTFILE DATE: 23/07/2015 PLOTFILE TIME: 2:38:21 PM

AMENDMENTS	

work to figured dimensions. do not scale - ask

contractor to verify site conditions prior to construction and report any discrepancies to architect
builder to arrange all necessary inspections

all aspects of construction to comply with BCA and relevant australian standards

drawings to be read in conjunction with the total package

0 1 2 3 4 5

STUDIO [R]

PROJECT			CLIENT
SIGNWAVE HEAD OFFICE **SYDNEY**			**SIGNWAVE**
DRAWING TITLE **FLOOR PLAN**			
SCALES	DATE	PROJECT No.	DRAWING No.	ISSUE
1:50 @ A3	23/07/2015	-	**A01**	**A**

STUDIO [R] IN ASSOCIATION WITH **PERUMAL PEDAVOLI ARCHITECTS** LVL 2, 458 WATTLE ST, ULTIMO NSW 2007 T: 9291 0000 F: 9291 0088
NOMINATED ARCHITECT VINCE PEDAVOLI ARB REG NO. 5045