

EAST ELEVATION

1 : 100

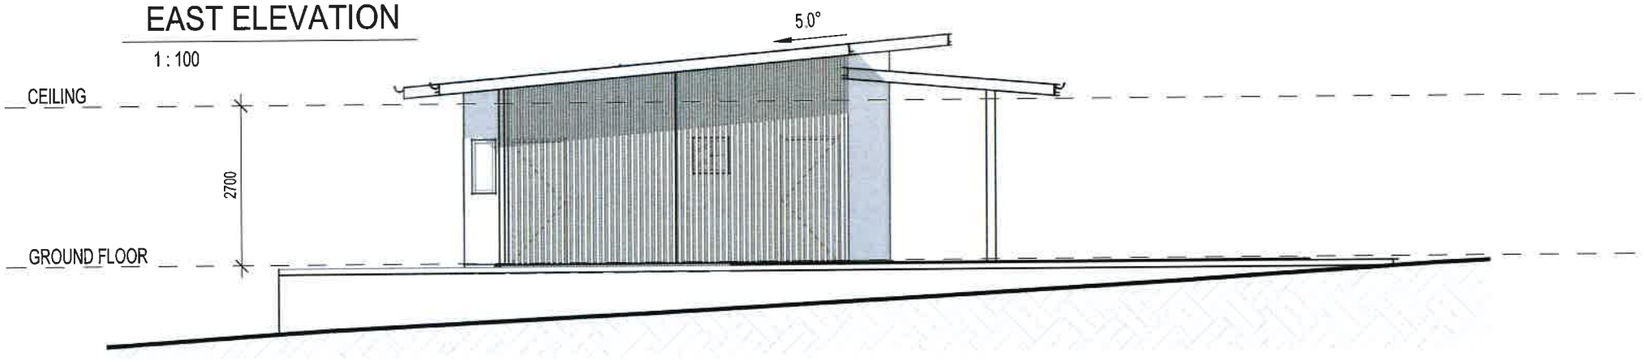

WEST ELEVATION

1 : 100

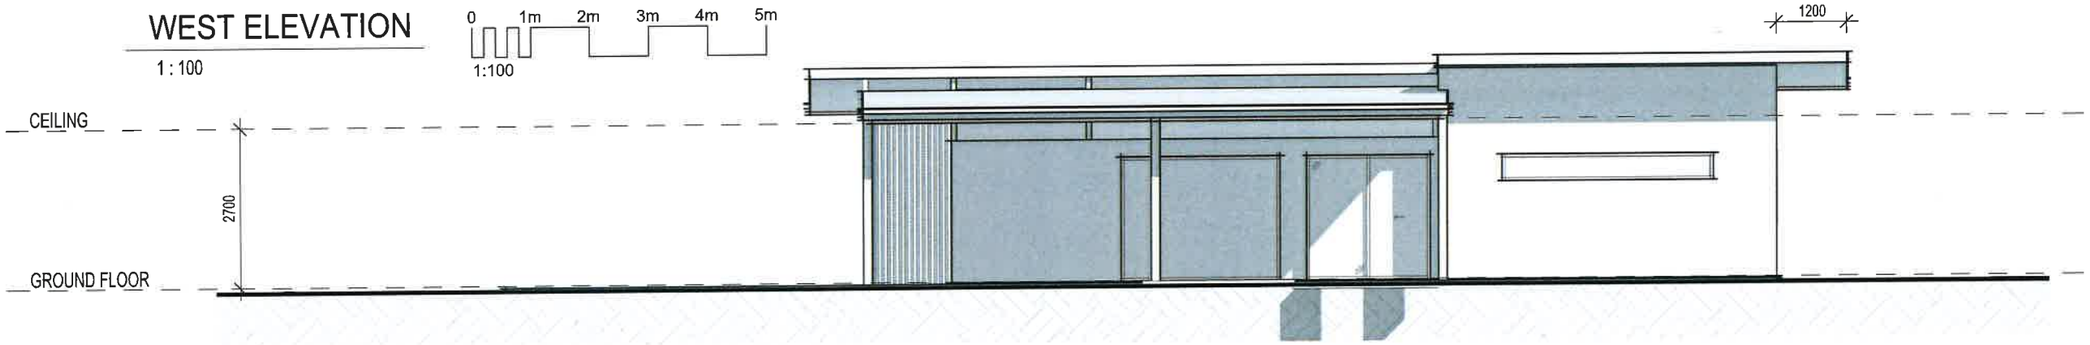

SOUTH ELEVATION

1 : 100

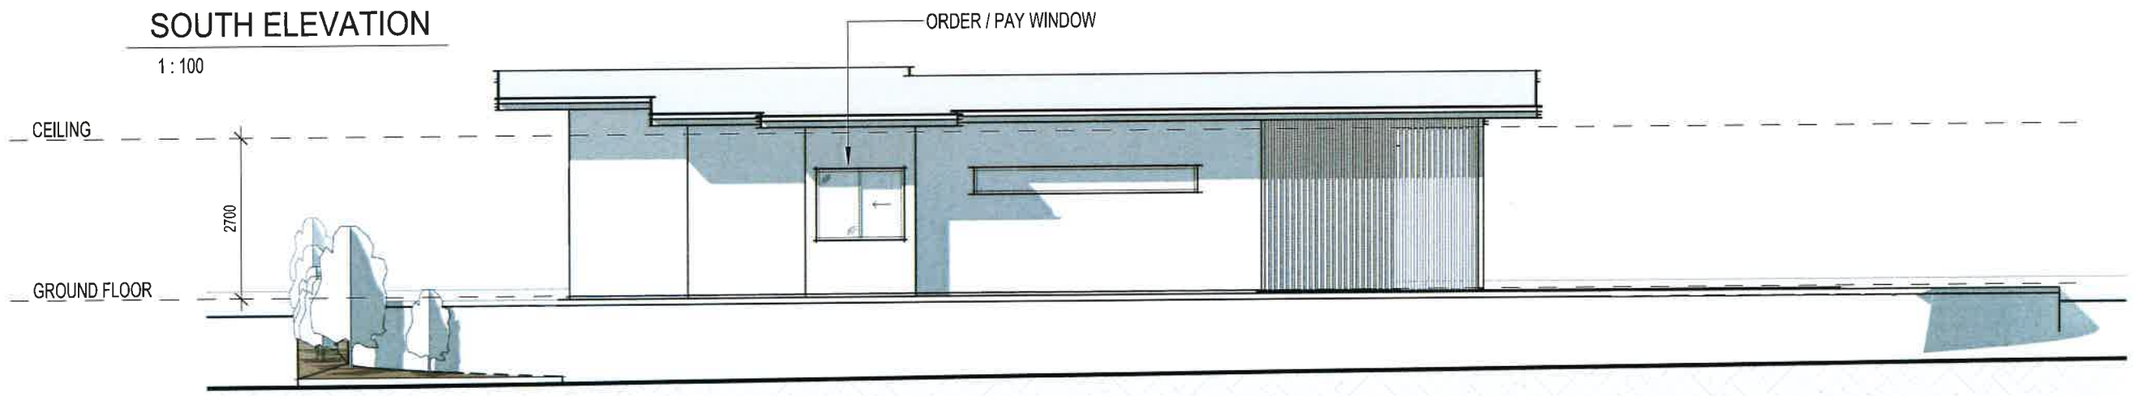

NORTH ELEVATION

1 : 100

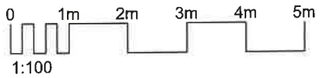

SOUTHERN DOWNS BUILDING DESIGN PTY LTD
E ADMIN@SDBD.COM.AU
P 0419 502 358
W WWW.SDBD.COM.AU
A 152 PALMERIN STREET, WARWICK QLD 4370

ABN: 18 650 958 820
QBCC: 15252410

PROJECT NAME:

PROPOSED CAFE

CLIENT:

GHP

ADDRESS:

148 WOOD STREET,WARWICK

SHEET NAME:

BUILDING ELEVATIONS

SCALE:

1 : 100 AT A3

APPROVED BY:

PROJECT: PHASE: SHEET:

260607. SK. 401 [B]

9/08/2026 10:44:17 AM

COPYRIGHT
THIS INFORMATION REMAINS THE PROPERTY OF SOUTHERN DOWNS BUILDING DESIGN PTY LTD AUTHORITY IS GRANTED FOR ONCE ONLY USE BY THE CLIENT AT ONLY THE SITE ADDRESS UNAUTHORISED REPRODUCTION IS PROHIBITED BY LAW

CONCEPT