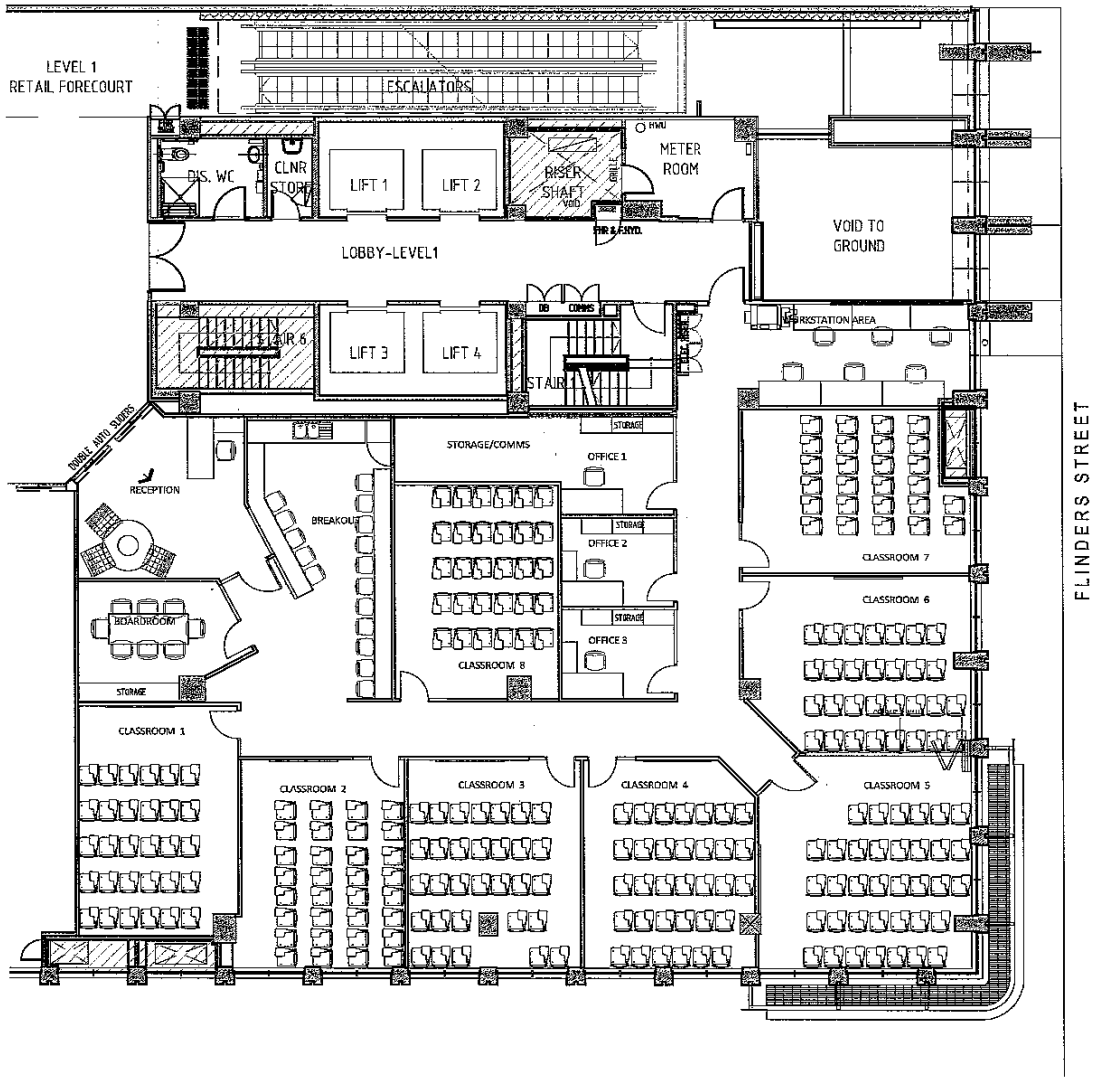

AMENDMENTS	DATE

CLIENT:
CENTRAL AUSTRALIAN COLLEGE

PROJECT:
NEW OFFICE TENANCY
LEVEL 1
276 FLINDERS STREET
MELBOURNE

DRAWING TITLE:
GENERAL LAYOUT

DATE: 21.08.2019
REVISION

DRAWING NO: WD1 – 20301
SCALE: 1:100 @ A2

ALL MATERIALS AND WORK PRACTISES SHALL COMPLY WITH, BUT NOT LIMITED TO THE BUILDING REGULATIONS, THE BCA 2010 AND ALL RELEVANT AUSTRALIAN STANDARDS (AS AMENDED) REFERED TO THEREIN

WRITTEN DIMENSIONS ARE TO TAKE PLACE OVER SCALED DIMENSIONS

© 2019 Copyright of these drawings is vested in Pascal Commercial Interiors Pty Ltd

COPYRIGHT:
REPRODUCTION OF WHOLE OR PART OF THIS DOCUMENT CONSTITUTES AN INFRINGEMENT OF COPYRIGHT. THE INFORMATION, IDEAS AND CONCEPTS CONTAINED IN THIS DOCUMENT ARE CONFIDENTIAL. THE REQUIREMENTS OF THIS DOCUMENT IS PROHIBITED FROM DISCLOSING SUCH INFORMATION IDEAS AND CONCEPTS TO ANY PERSON WITHOUT THE PRIOR WRITTEN CONSENT OF PASCAL COMMERCIAL INTERIORS PTY. LTD

PASCAL
COMMERCIAL INTERIORS
PO BOX 462
CARLTON NORTH VIC 3054
TELEPHONE: 03 9381 0311
FACSIMILE: 03 9489 0700
EMAIL: info@pascal.com.au
WEBSITE: www.pascal.com.au
REGISTRATION NO: CB-L 45461