

GOOD IS COMMERCIAL FLEXIBILITY

GREAT IS WHAT YOU DO FROM HERE

SLOUGH BUSINESS PARK

Corner Holker Street and Silverwater Road, NSW

MAKING
SPACE
FOR
GREATNESS



LOCATION



1.6KM
to M4
Motorway

2KM
to Parramatta
Road

3KM
to Auburn
Train Station

19KM
to Sydney
CBD


The estate offers excellent exposure and connectivity at the corner of Silverwater Road and Holker Street. It's close to the M4 Motorway, Parramatta Road, and well-served by nearby public transport.

ACCESS



SPEED TO MARKET

WITHIN 45 MINUTE
DRIVE-TIME

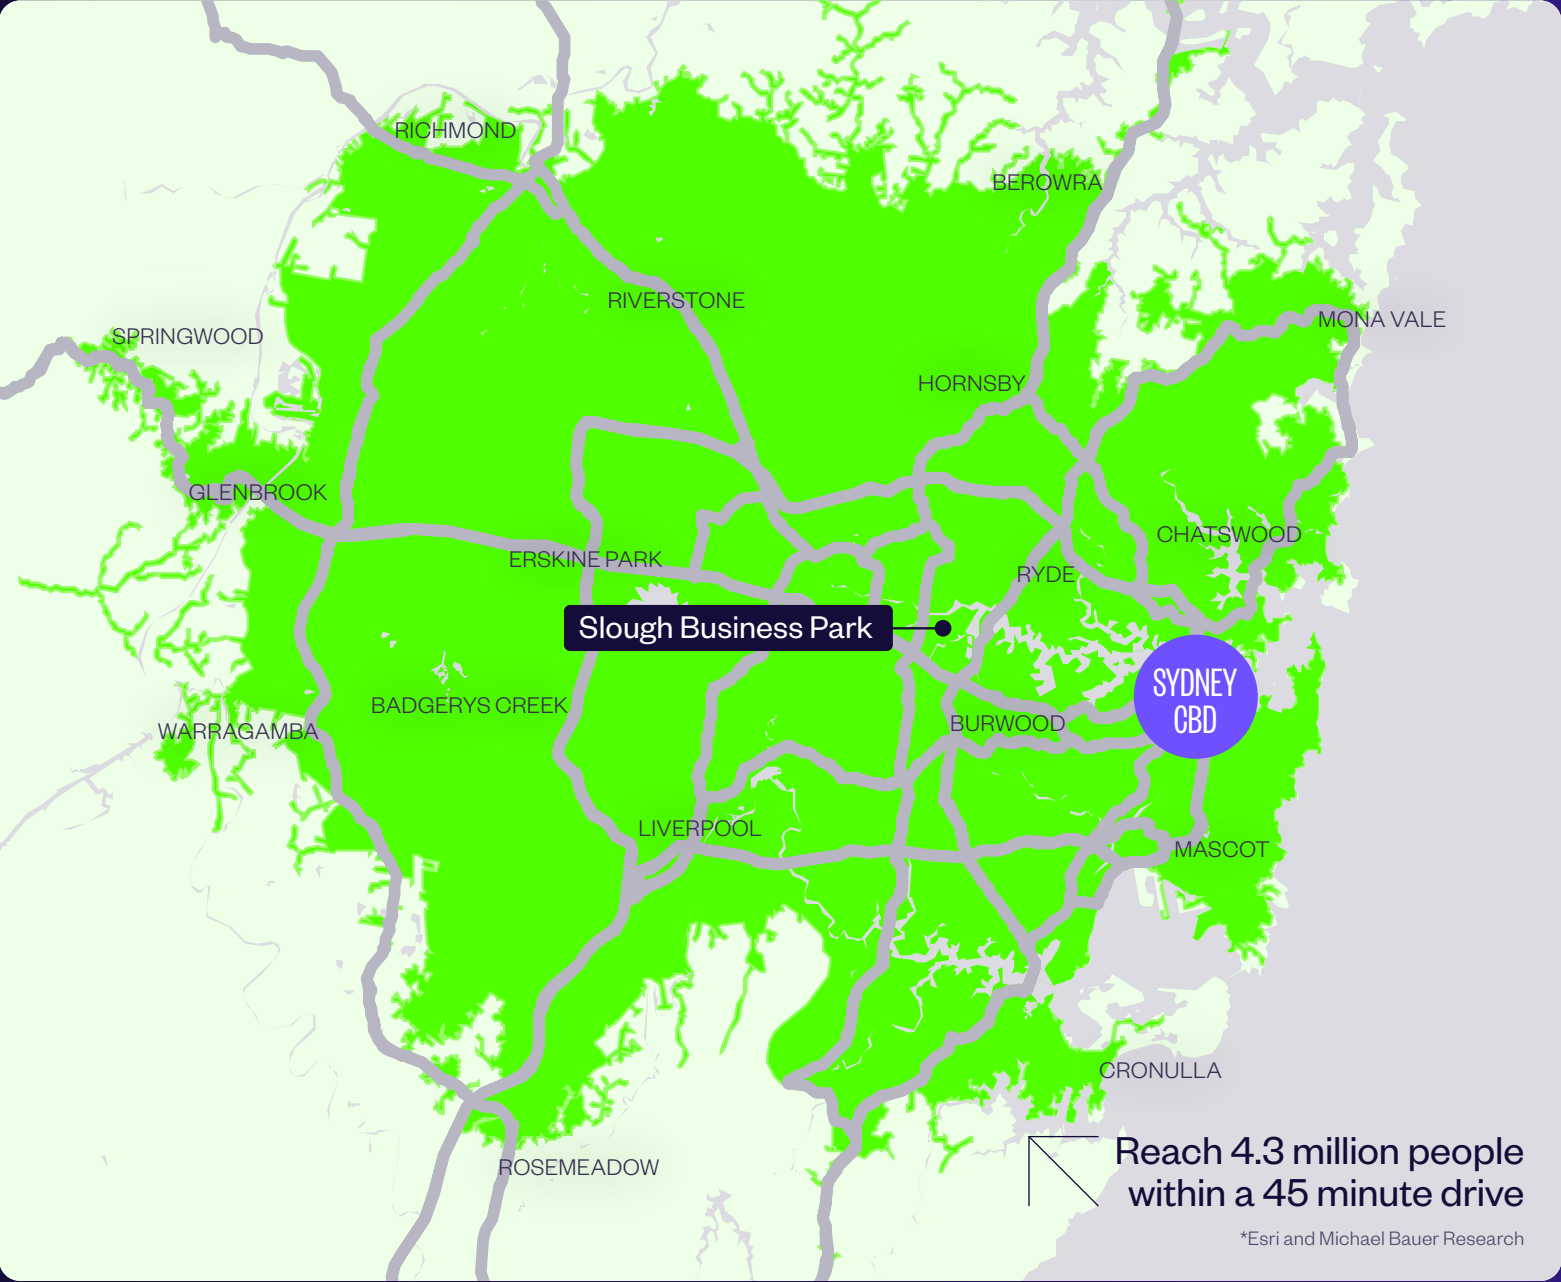

KEY AREA STATISTICS

-  **4.3M**
Total population
-  **1.5M**
Total households
-  **\$233.7BN**
Total purchasing power

TOTAL SPEND ON

-  **\$6.2BN**
Clothing
-  **\$20.1BN**
Food + beverage
-  **\$4.9BN**
Personal care
-  **\$1.3BN**
Online shopping


*Esri and Michael Bauer Research

FEATURES

- + Quality warehouse and office space from 537-2,251 sqm
- + 320 sqm modern standalone office space
- + On-grade roller door access
- + High clearance and clear span warehouses
- + ESFR sprinklers
- + On-site café
- + Multiple entry/exit points to the estate
- + Secure parking.



SITE PLAN

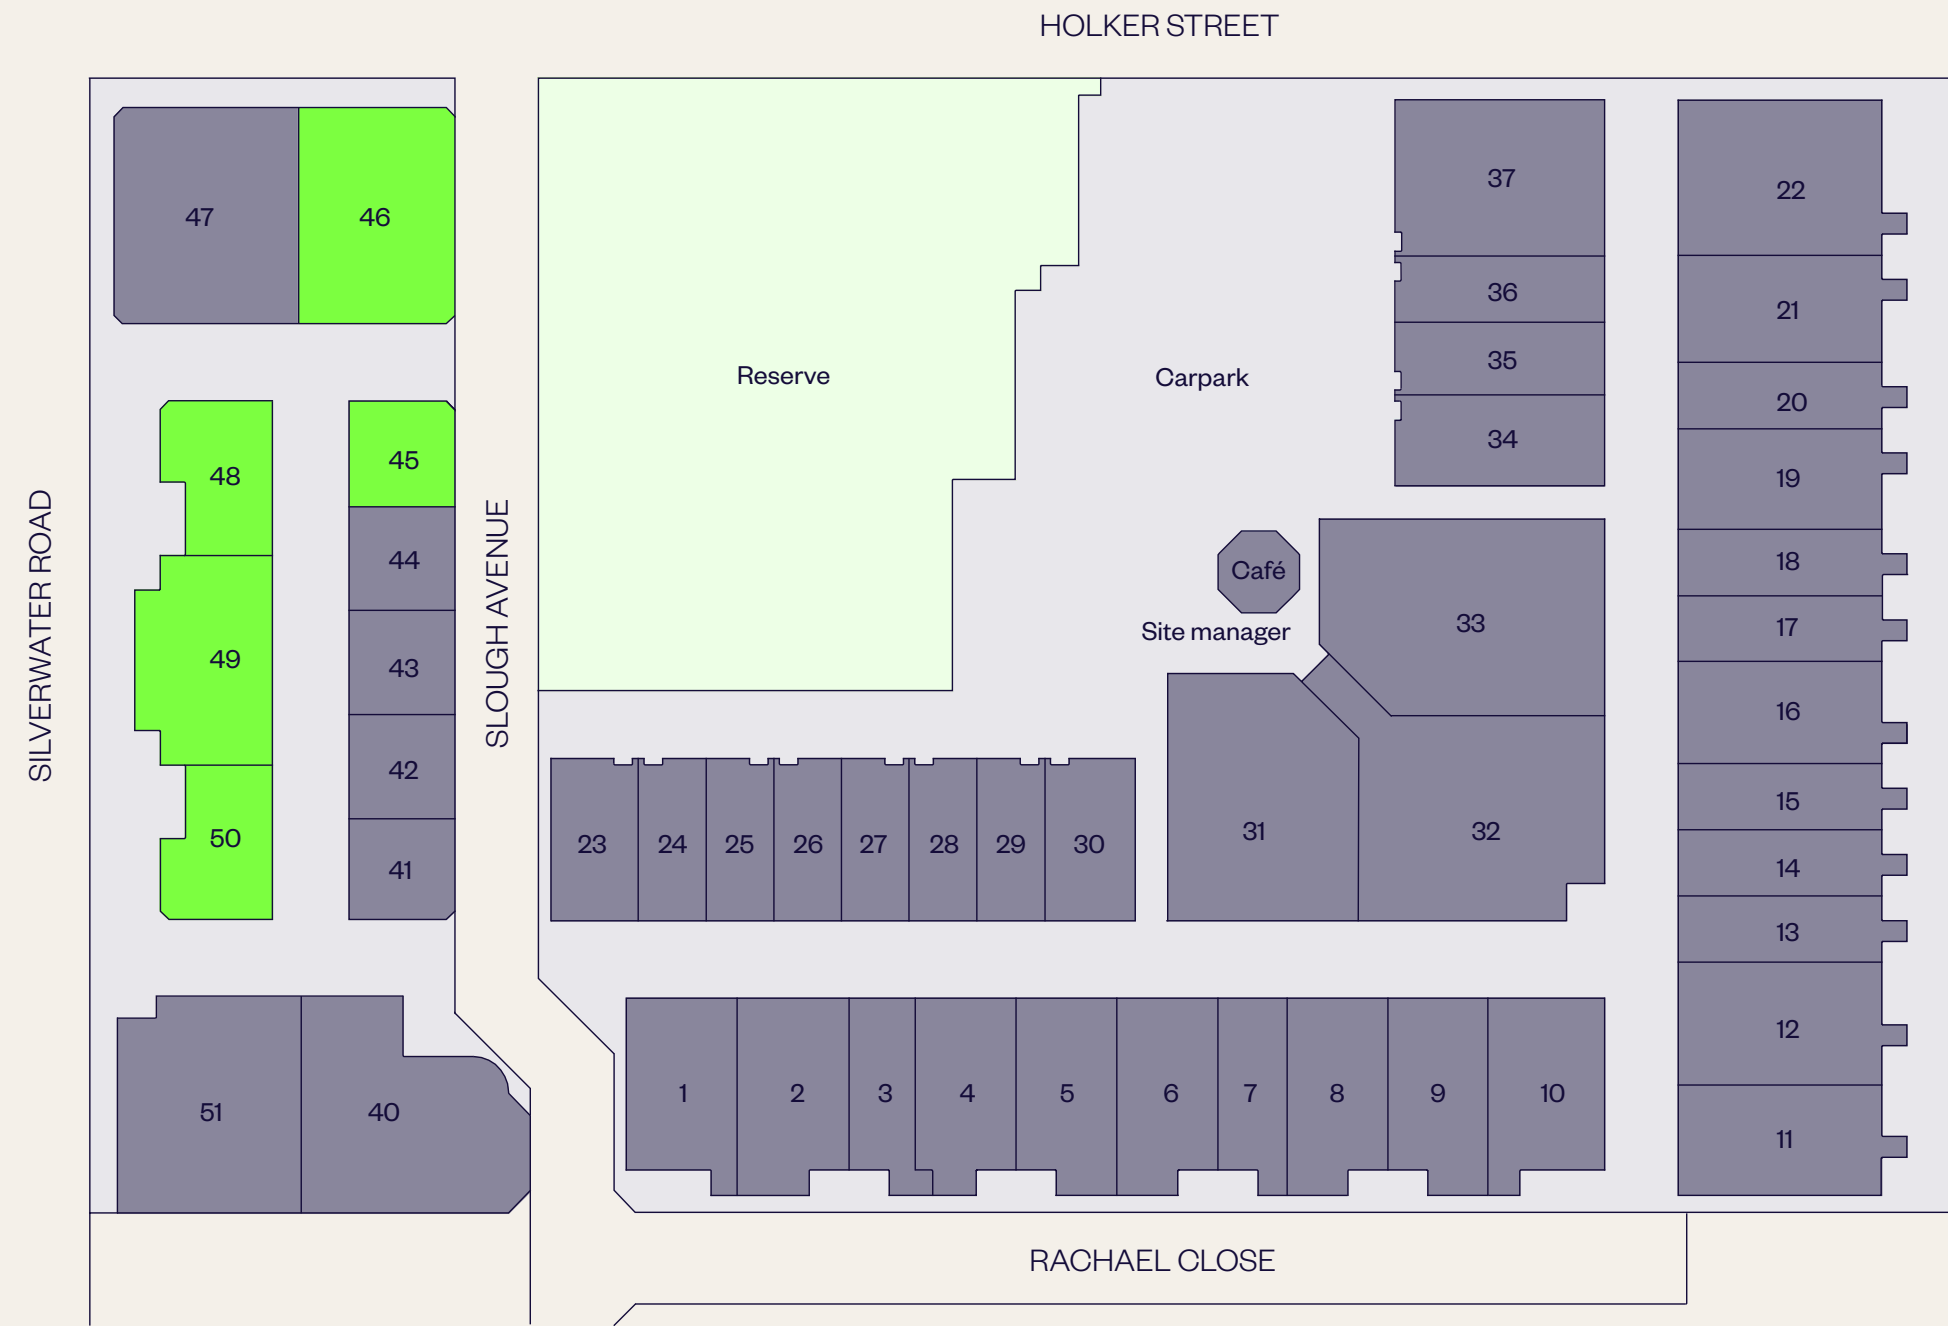

UNIT 45 PLAN

Slough Business Park



AREA SCHEDULE	SQM
Warehouse	589
First floor office	201
Total building area	790



UNIT 46 PLAN

Slough Business Park




AREA SCHEDULE	SQM
Warehouse	970.5
Ground floor office	640.4
First floor office	640.4
Total building area	2,251.3

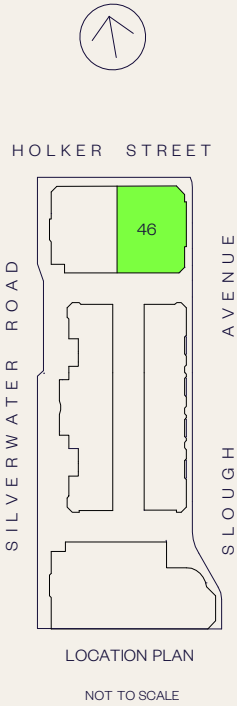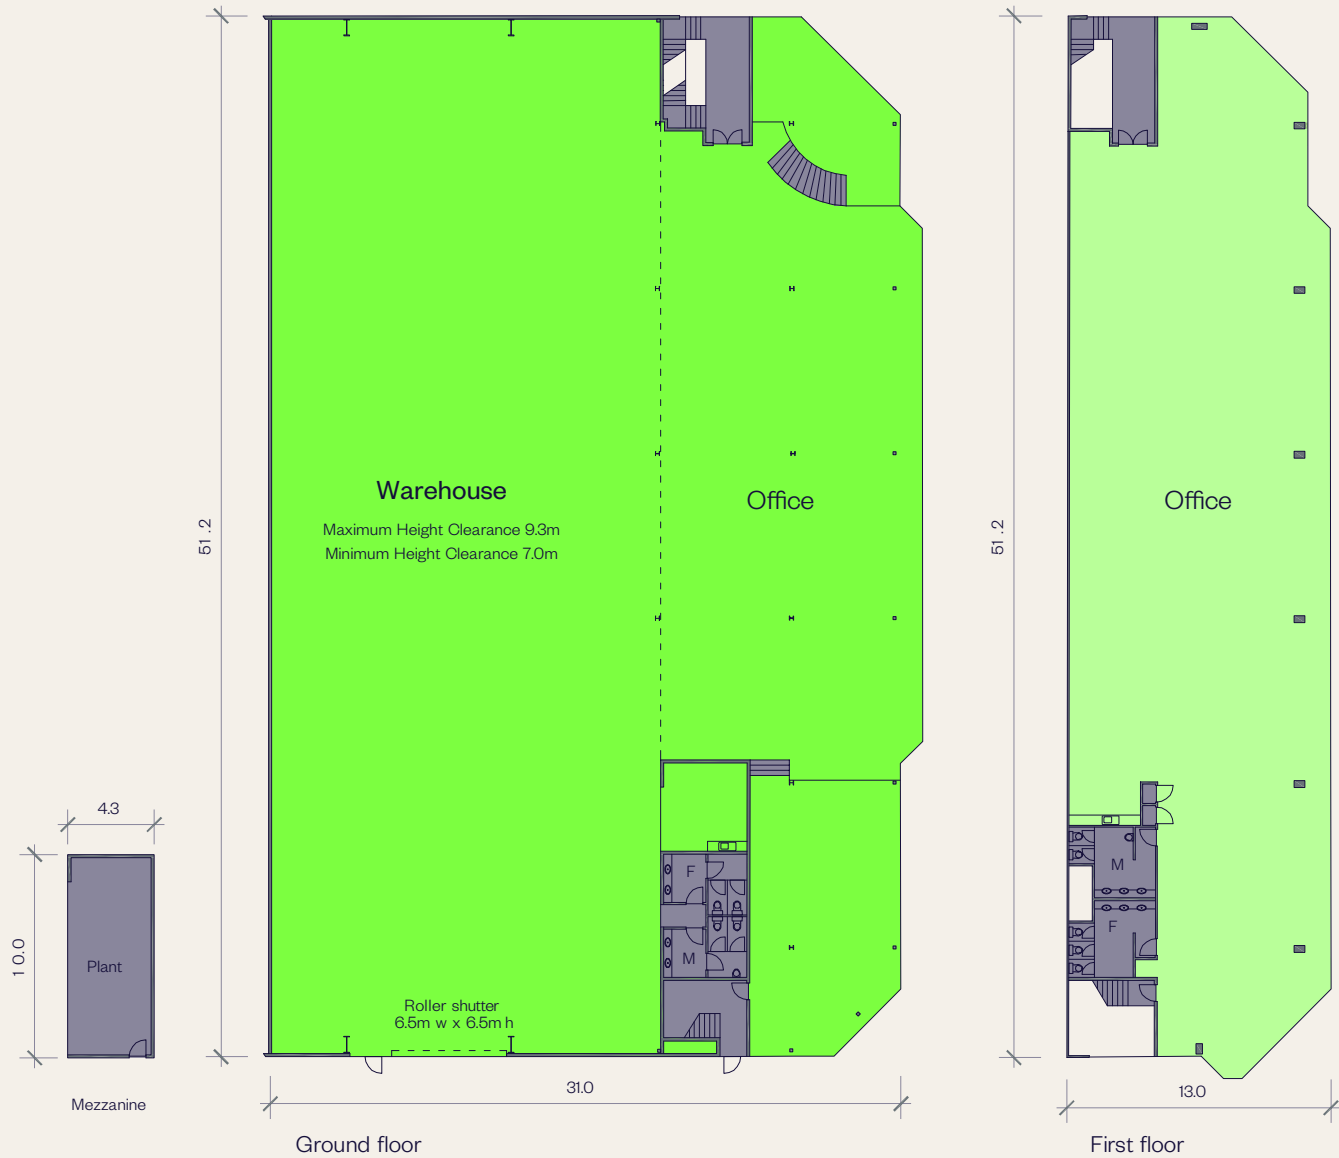


UNIT 48 PLAN

Slough Business Park

AREA SCHEDULE	SQM
Warehouse	810.9
First floor office	162.1
Second floor office	331.6
Total building area	1,304.6

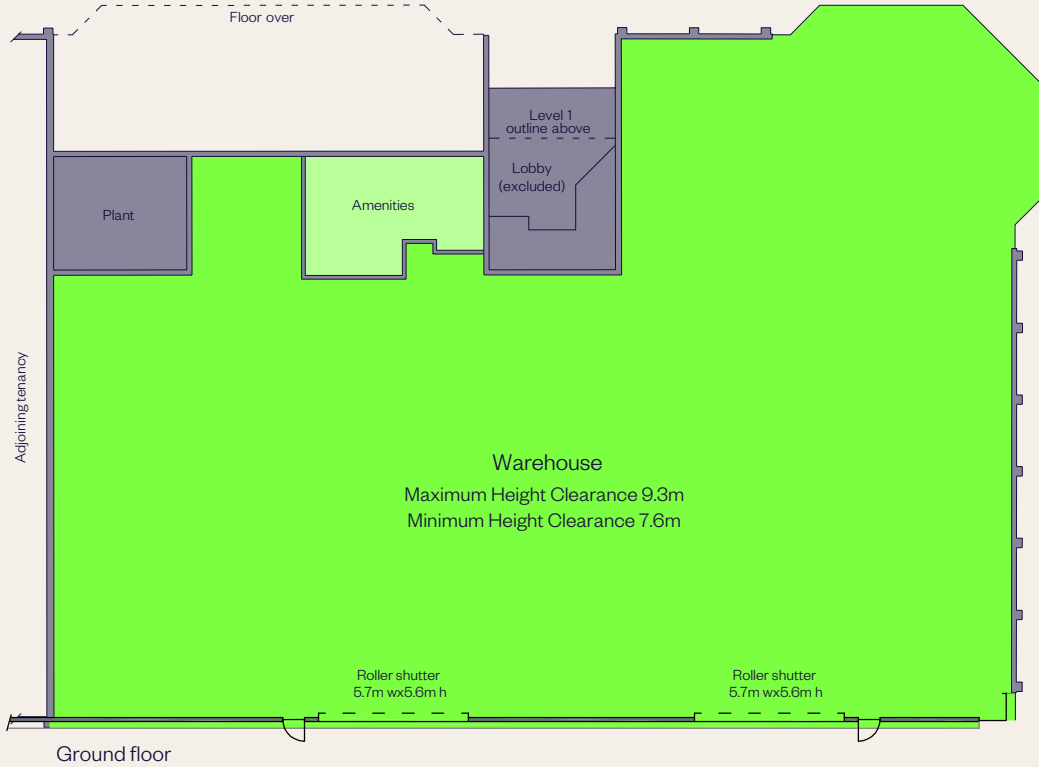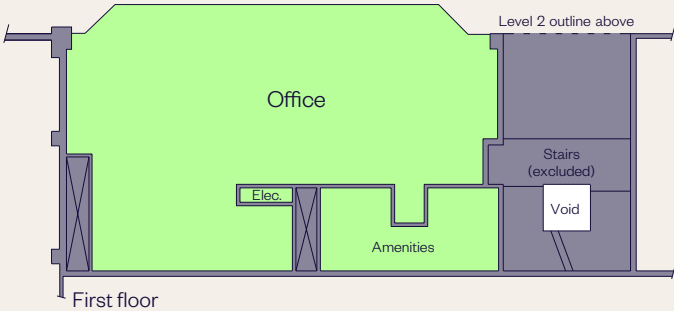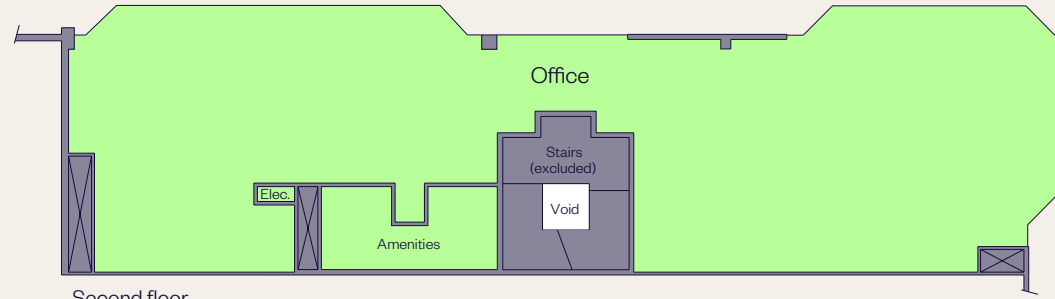

HOLKER STREET

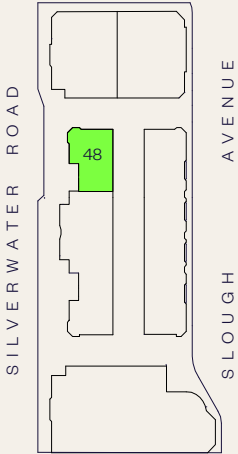


LOCATION PLAN

NOT TO SCALE

UNIT 49C PLAN

Slough Business Park

AREA SCHEDULE	SQM
Second floor	
Office	536.9
Total building area	536.9

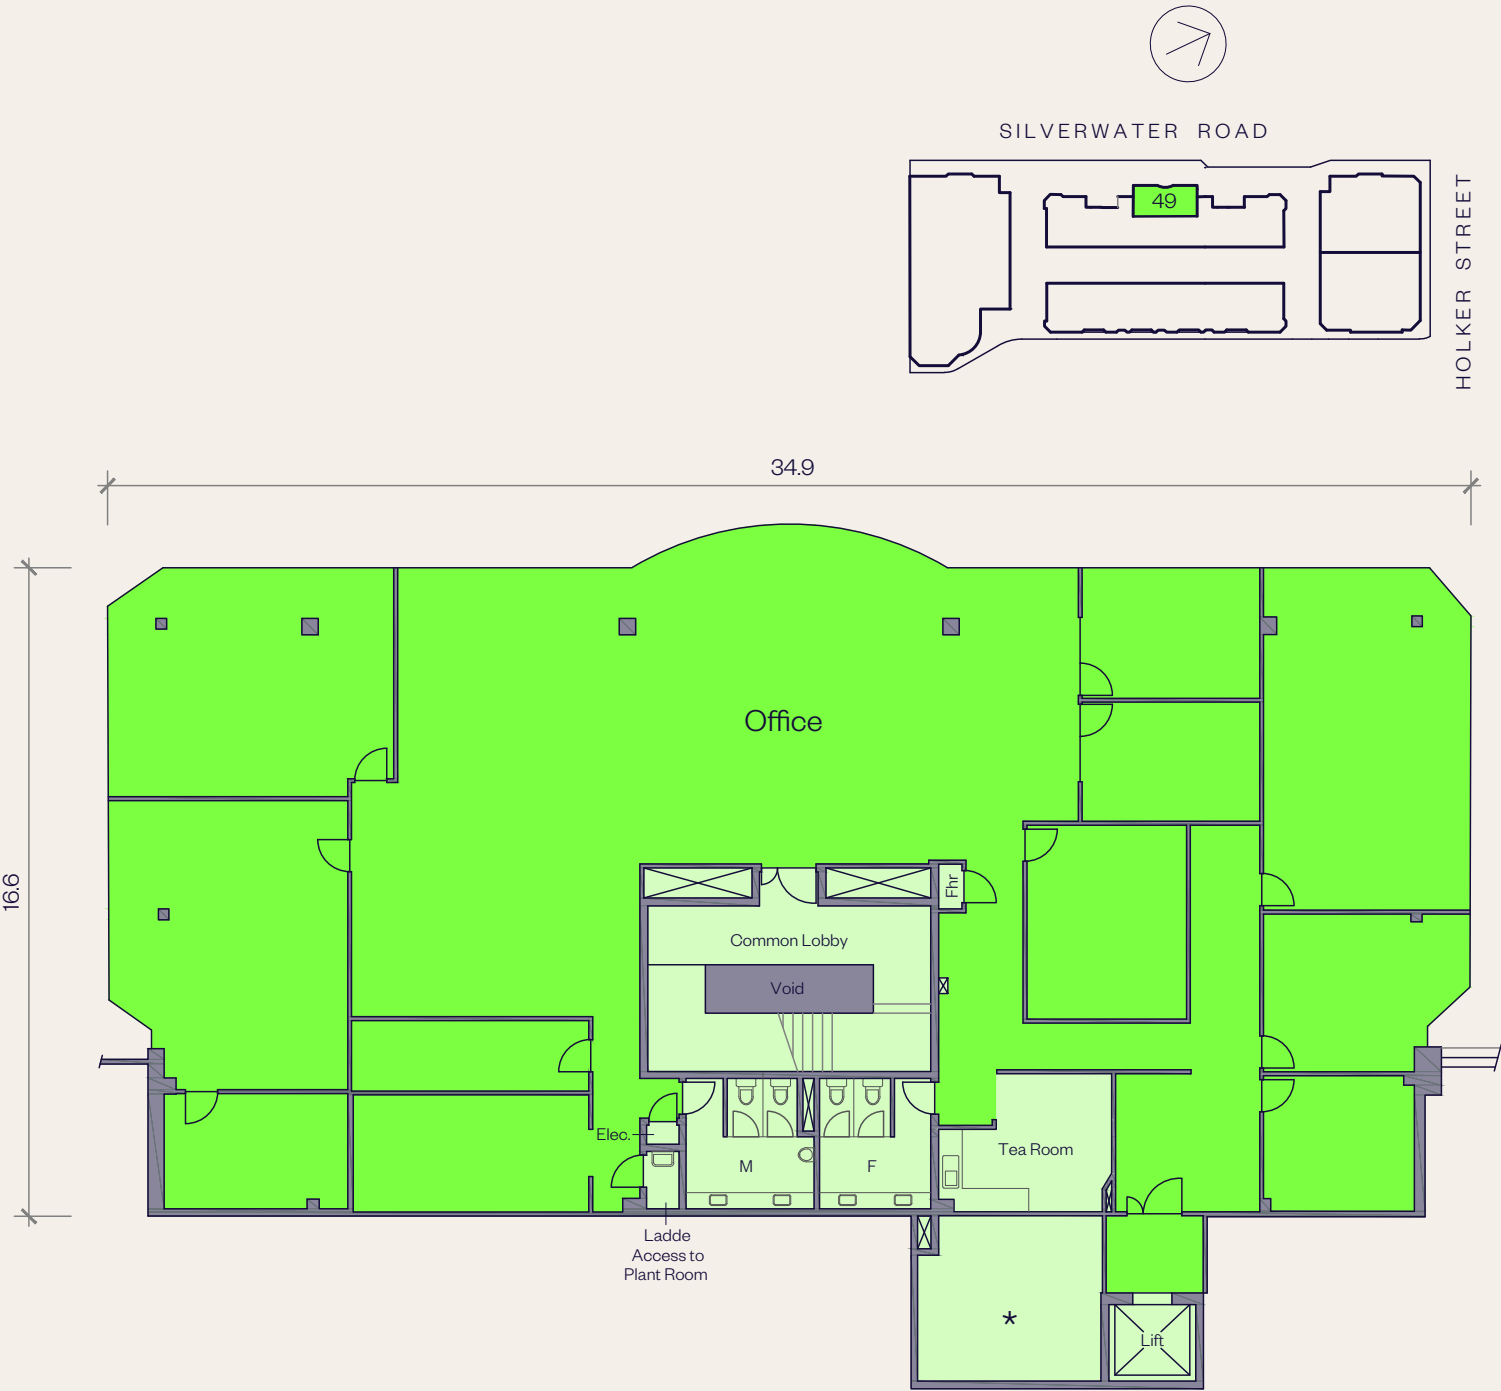


■ FOR LEASE

UNIT 50A PLAN

Slough Business Park


AREA SCHEDULE	SQM
Warehouse	661
Office	146
Total building area	807

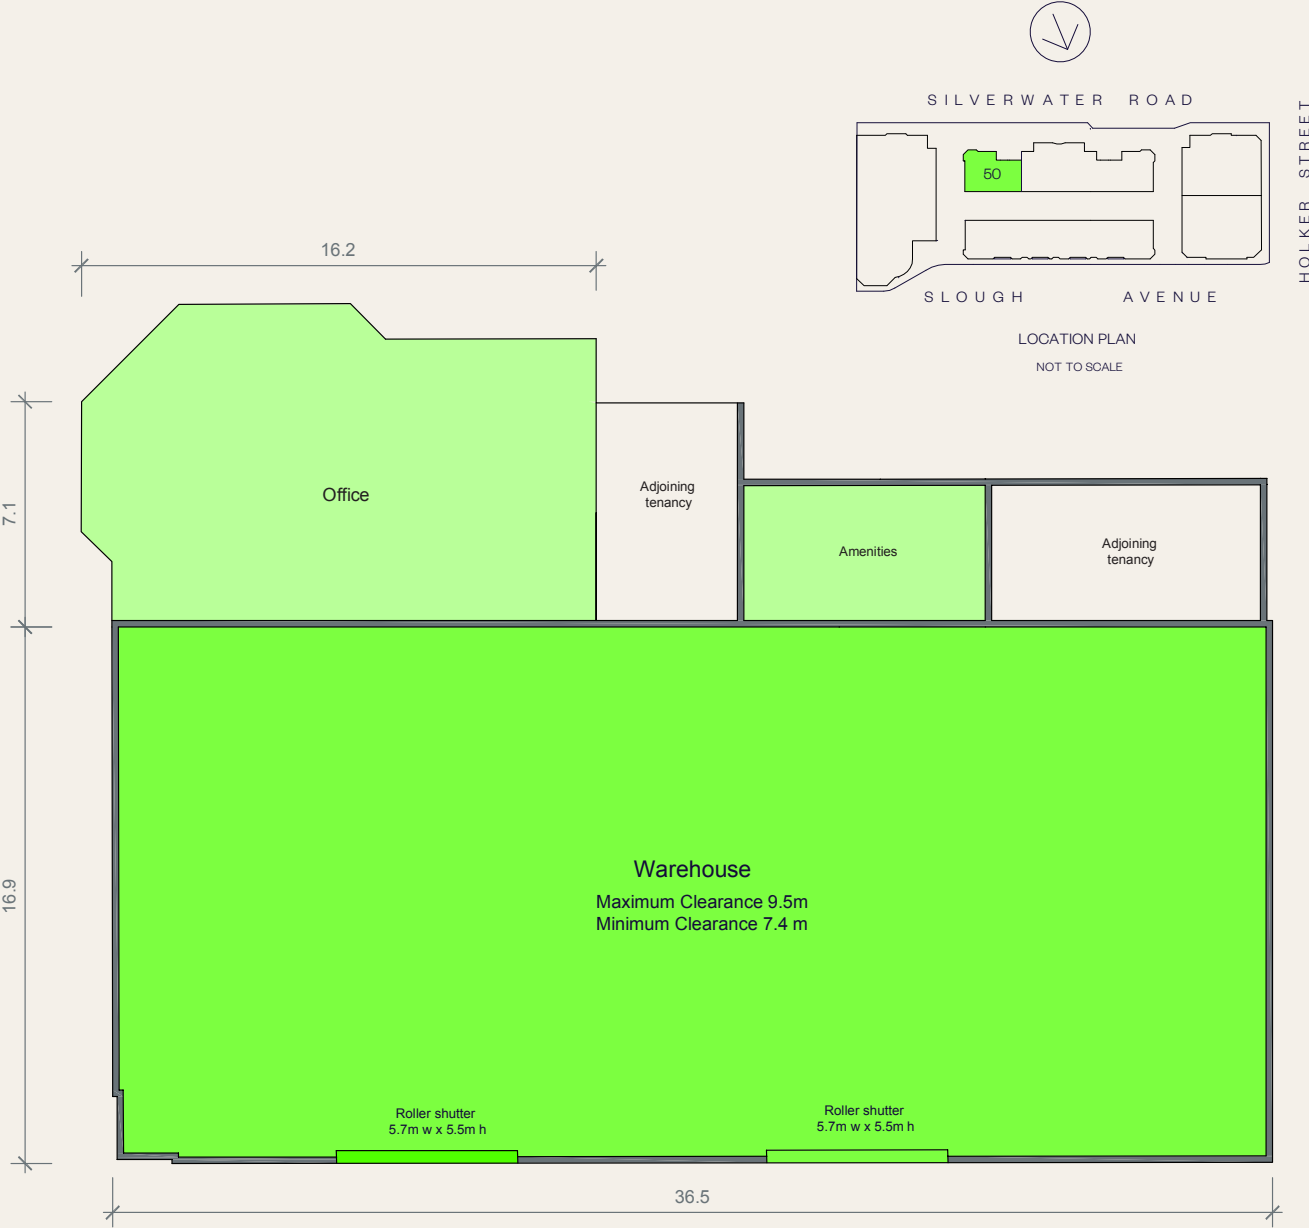

UNIT 50C PLAN

Slough Business Park

AREA SCHEDULE	SQM
Second floor	
Office	319.6
Total building area	319.6

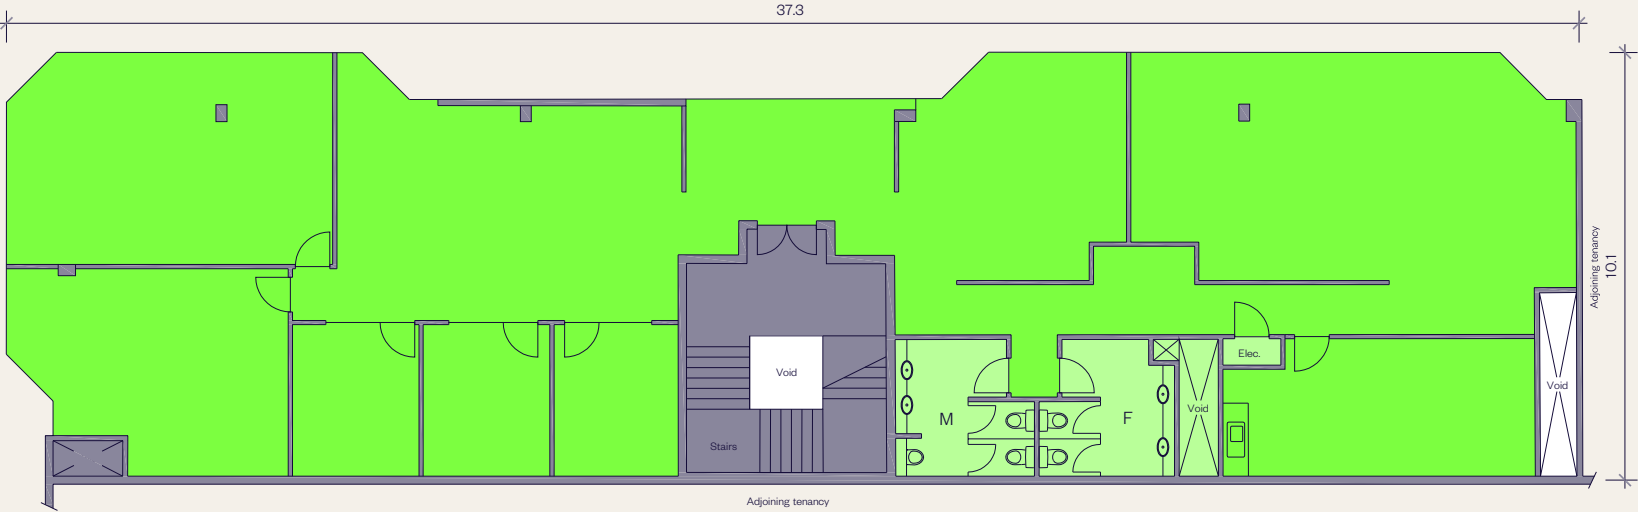

AMENITY AND SERVICES

Click on interactive links for more information on nearby services



↘
[Danny's Cafe](#)



↘
[Newington Park Soccer Fields](#)






↘
[Anytime Fitness](#)



↘
[Newington Marketplace](#)

ABOUT GOODMAN

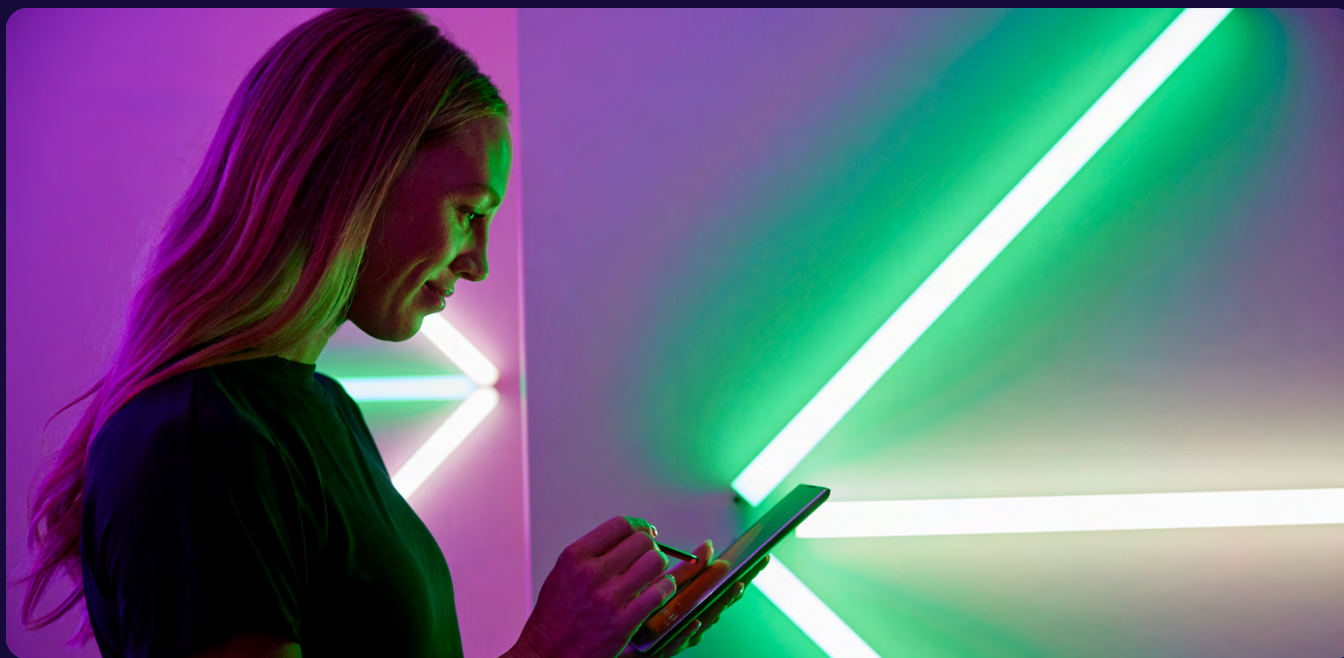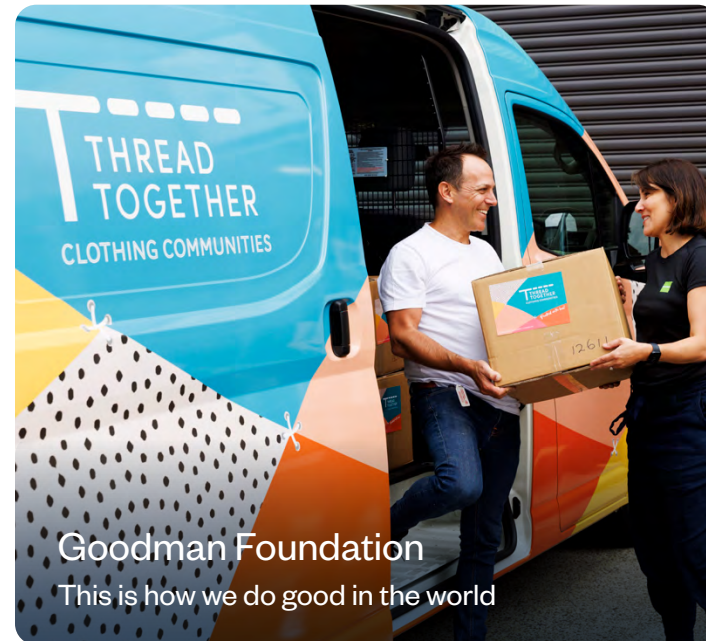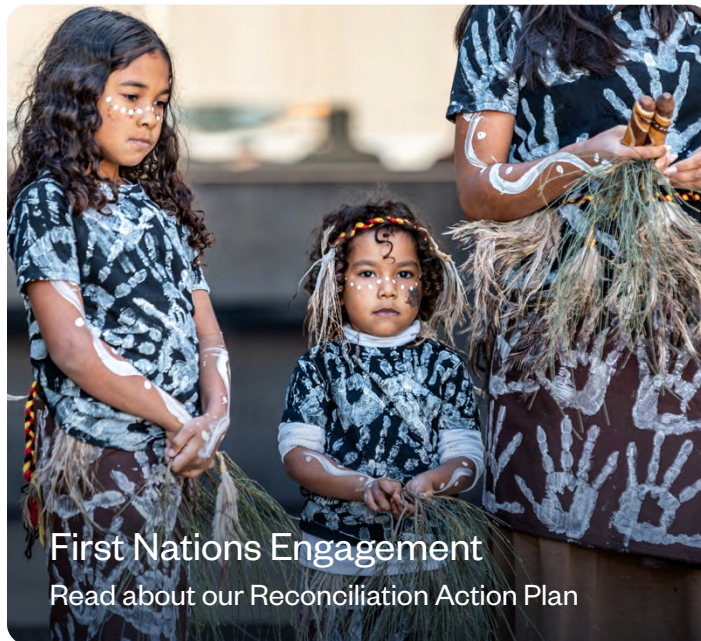

We own, develop and manage high-quality, sustainable properties globally that are close to consumers and provide essential infrastructure for the digital economy.

In Australia, Goodman is the largest industrial property developer. From concept to delivery, we work side-by-side with our customers to design and develop facilities that meet specific needs and expectations.

LEARN
MORE



CONTACT US



Kai Healey
Senior Property Manager

T. 02 9230 7368
M. 0424 353 646
kai.healey@goodman.com

Kim Vo
Asset Manager
T. 02 9230 7191
M. 0401 660 827
kim.vo@goodman.com

Goodman
The Hayesbery
1-11 Hayes Road
Rosebery NSW 2018
T. 02 9230 7400

[VIEW THIS PROPERTY ONLINE →](#)

goodman.com/au



This document has been prepared by Goodman Property Services (Aust) Pty Ltd ABN 40 088 981 793 for general information purposes only. Whilst every care has been taken in relation to its accuracy, no warranty of accuracy is given or implied. You should obtain your own independent advice before making any decisions about the property referred to in this document. Images contained in this document have been used to enable the customer to visualise the development concepts only, and are not intended to definitively represent the final product. September 2026