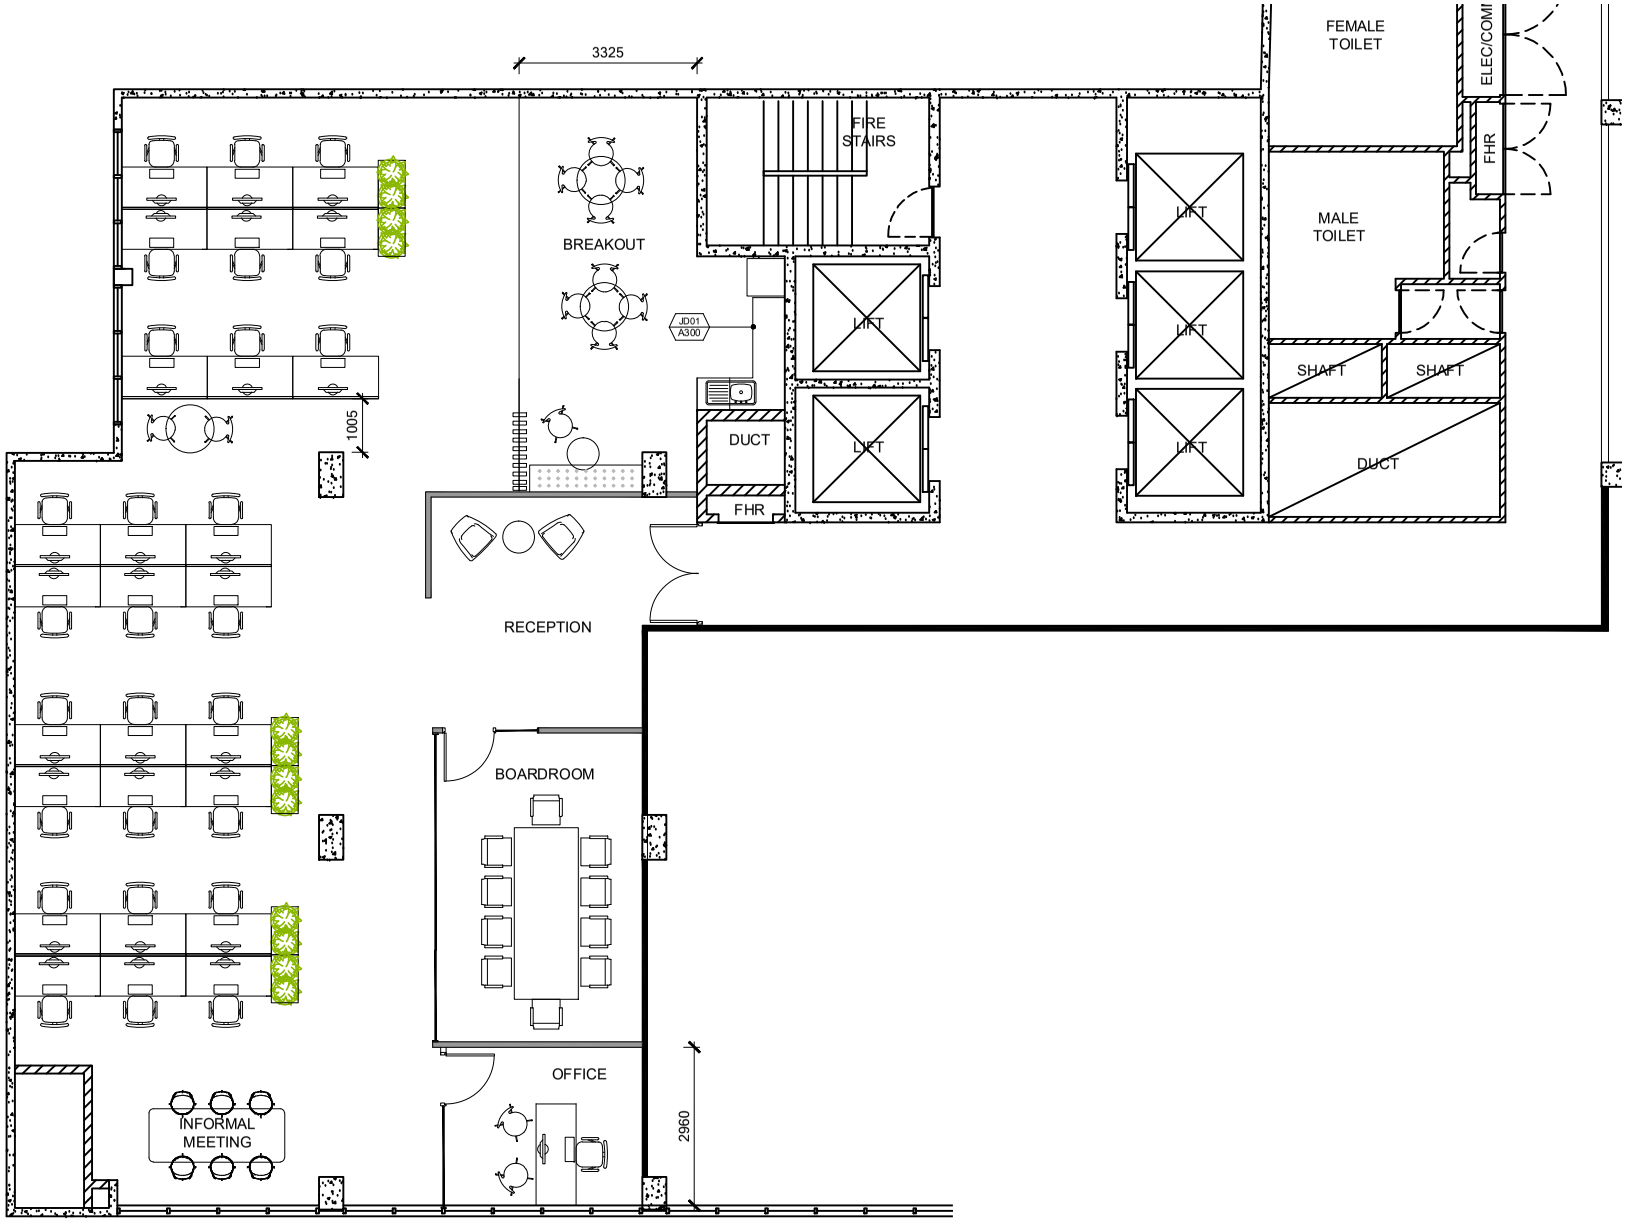

LEGEND

- EXISTING STRUCTURE TO REMAIN
- EXISTING ITEMS TO BE REMOVED.
- NEW PARTITION TO MATCH EXISTING
- NEW GLAZING PARTITION

PROJECT:

SUITE 1/ LEVEL 5
189 KENT STREET, SYDNEY
NSW 2000

REVISIONS/AMENDMENTS

Rev	Description	By	Date
A	FOR INFORMATION	EA	24.02.21

REVISIONS/AMENDMENTS

Rev	Description	By	Date

DWG NAME: PROPOSED PLAN

ISSUE: A

DWG NO: A101

PROJECT NO: 021.01

DRAWN: EA

CHECKED: EA

SCALE: 1:100@A3

DATE: 23.02.21

NORTH

Atelier 49 INTERIOR ARCHITECTURE
www.a-49.com.au
info@a-49.com.au
+61 421 836 027
Suite 1
306-310 New South Head Road
Double Bay, NSW 2028

ATELIER 49, 2017 ©
Copyright and ownership of the drawing is vested in ATELIER 49, whose chosen consent is required for its use, reproduction or for publication to any third party. All rights reserved by the law of copyright and international copyright conventions are reserved to ATELIER 49 and may be protected by court proceedings for damages and/or injunction and costs.