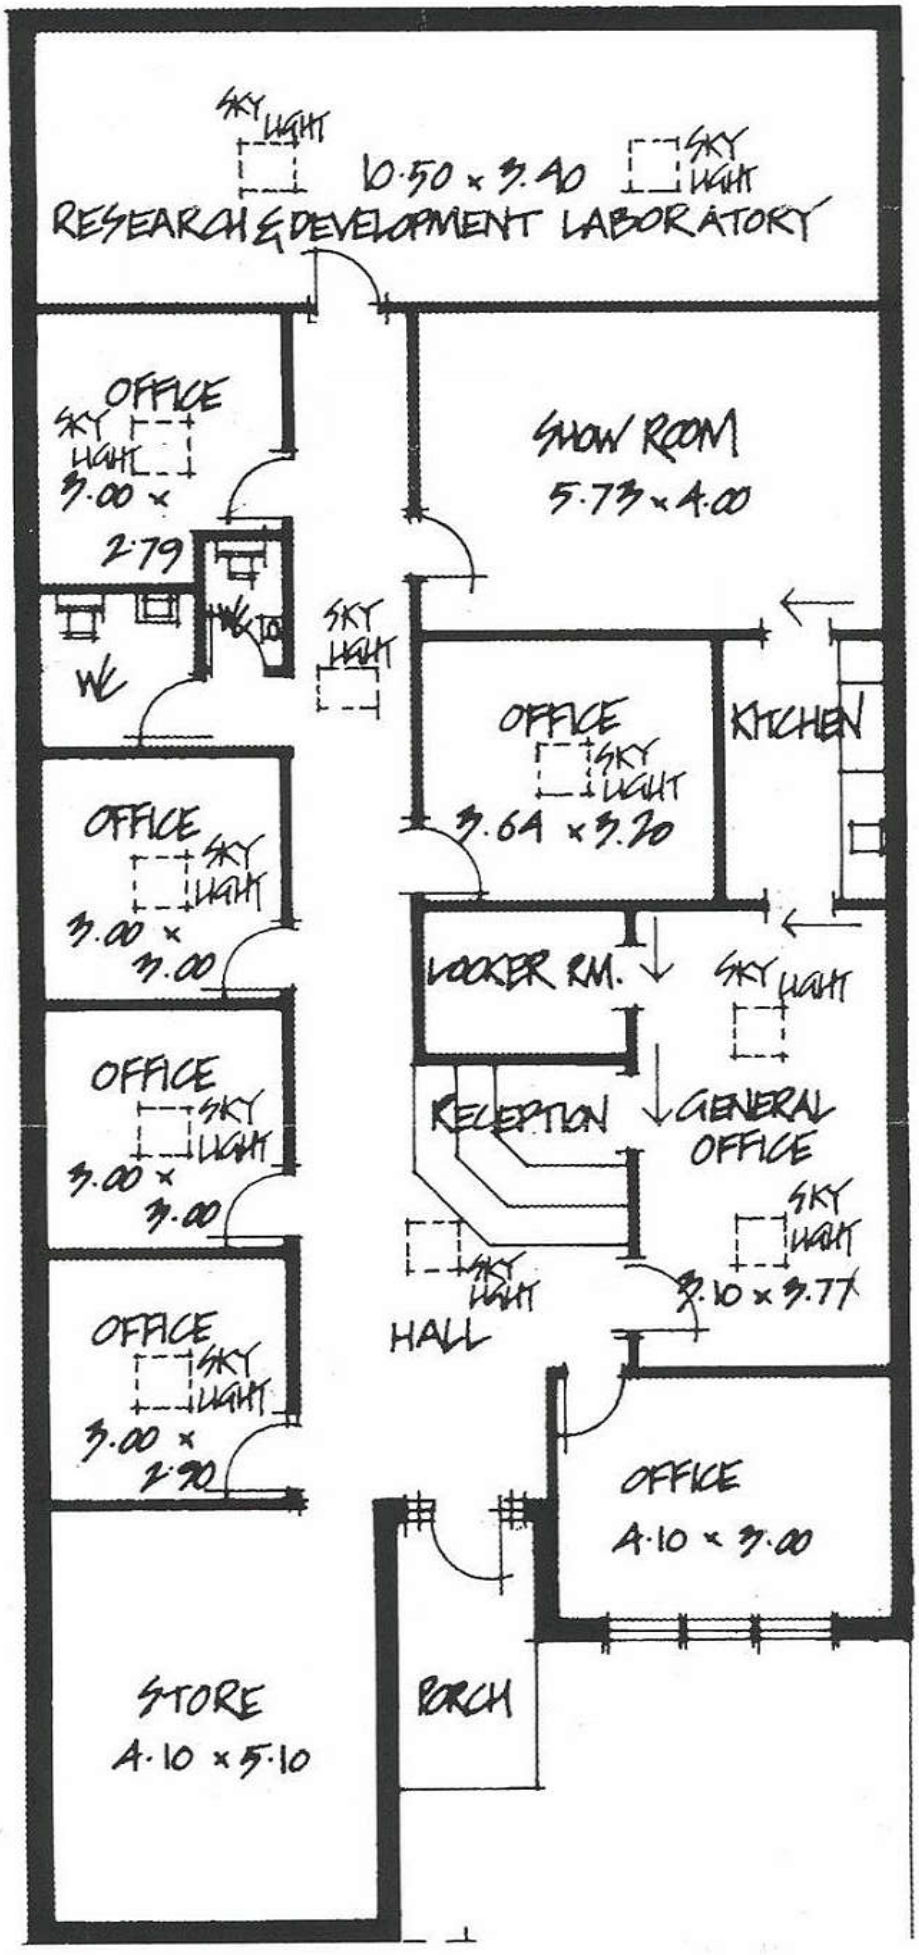

SKY LIGHT
10·50 × 3·40
SKY LIGHT
RESEARCH & DEVELOPMENT LABORATORY
OFFICE
SKY LIGHT
3·00 × 2·79
SHOW ROOM
5·73 × 4·00
WC
WC
SKY LIGHT
OFFICE
SKY LIGHT
3·64 × 3·20
KITCHEN
OFFICE
SKY LIGHT
3·00 × 3·00
LOCKER RM.
SKY LIGHT
OFFICE
SKY LIGHT
3·00 × 3·00
RECEPTION
GENERAL OFFICE
SKY LIGHT
SKY LIGHT
HALL
3·10 × 3·77
OFFICE
SKY LIGHT
3·00 × 2·20
OFFICE
4·10 × 3·00
STORE
4·10 × 5·10
PORCH