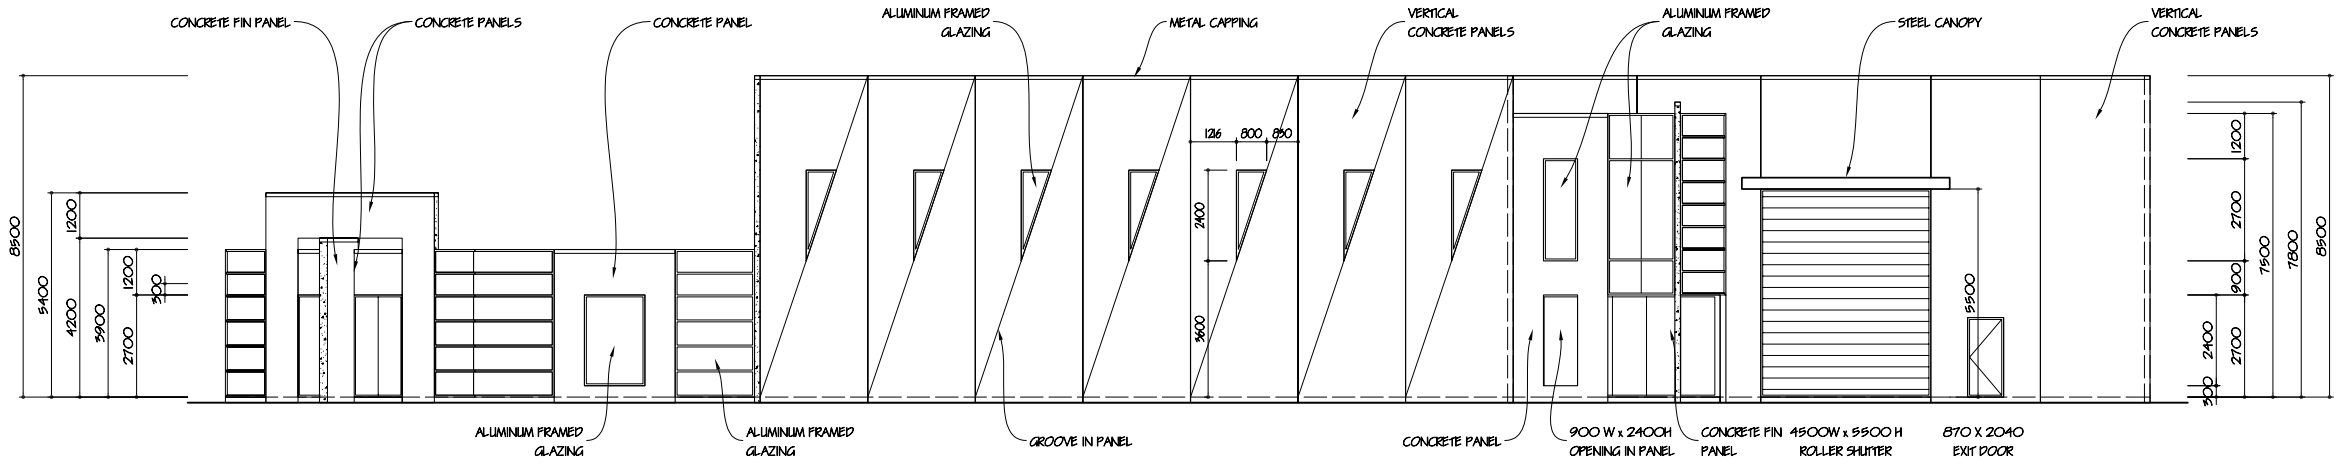

EASTERN ELEVATION

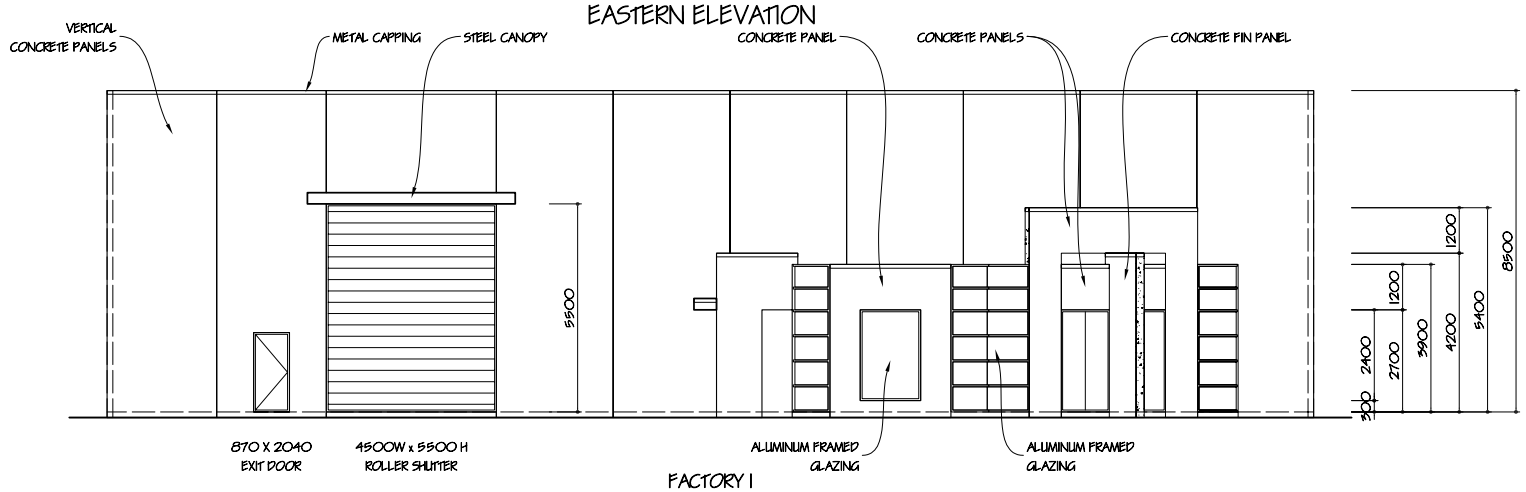

SOUTHERN ELEVATION

WESTERN ELEVATION

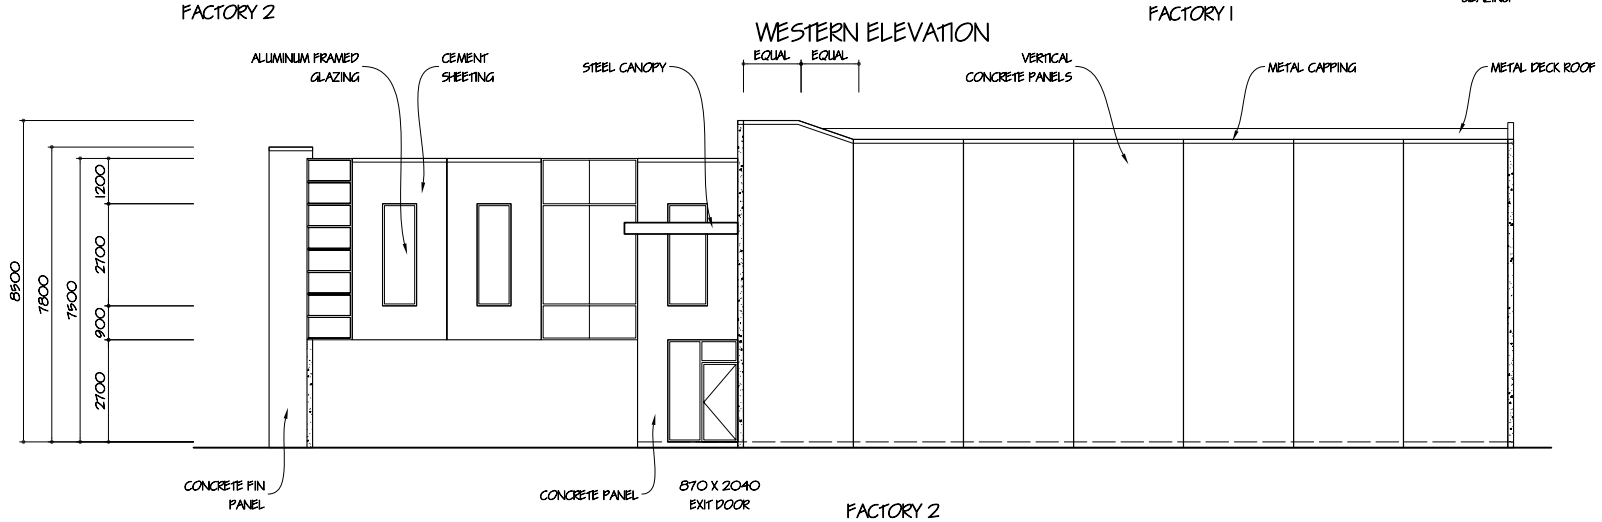

NORTHERN ELEVATION

PRINT	REVISION

All levels and dimensions to be checked and verified by relevent Builder prior to commencement of construction

This Document is Copyright and is supplied on the express condition that it is not to be used for any other purpose or copied or communicated to any other person without the prior permission of Stephen D'Andrea Pty. Ltd.

STEPHEN D'ANDREA PTY. LTD.
A.C.N. 005 676 568
SUITE 9 / 84 – 90 LAKEWOOD BOULEVARD
BRAESIDE 3195
TELEPHONE 9587 5000
FAX 9588 2020
MOBILE (0418) 314 021
EMAIL sdandrea@bigpond.net.au
WEB SITE www.stephendandrea.com.au

PROJECT

PROPOSED FACTORY & OFFICE DEVELOPMENT AT LOT 9 HELEN - KOB DRIVE, BRAESIDE

CLIENT

DATE	AUG '06	SCALE	1:100
DRAWN	J.B	SHEET	4 OF
DRG No	4527/06	ISSUE	