Site Analysis

Buiding 1 - First Stage 1929.9 M2
Building 2 - Second Stage 1702 M2

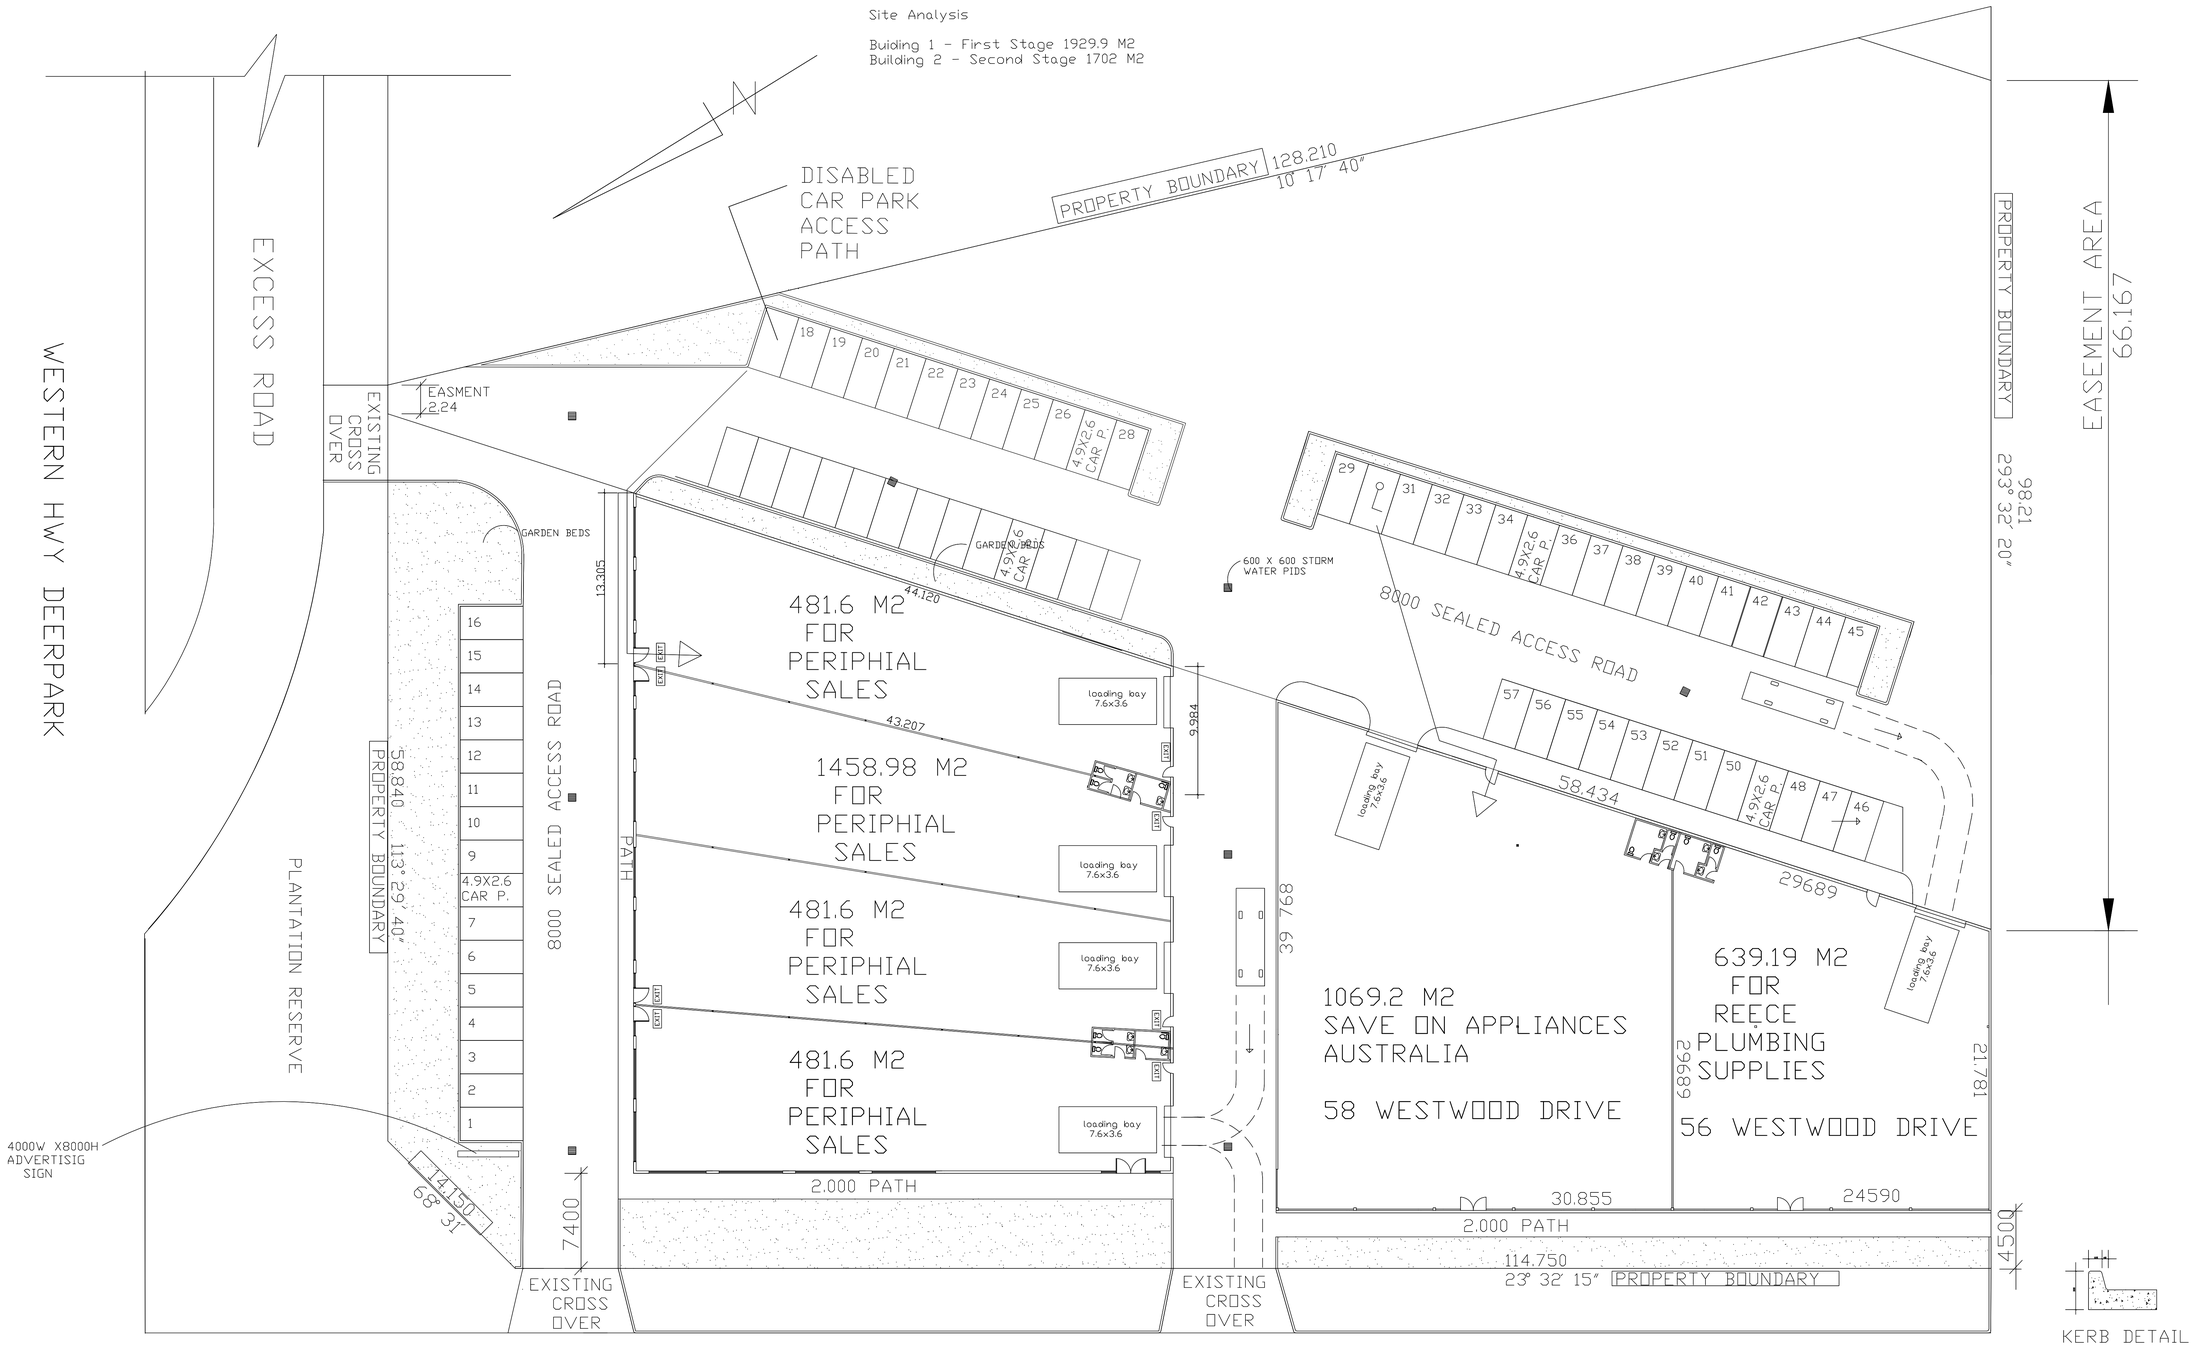


WESTWOOD DRIVE

# SITE PLAN SCALE 1 : 200

| | | | | |
|---|---|---|---|---|
| PROPOSED : SHOWROOMS<br>AT : 56-58 WESTWOOD DRIVE<br>RAVENHALL | CLIENTS :<br>R.M.J DARMANIN<br>OF : 42 MANCHESTER DRIVE<br>SYDENHAM P.C 3037 | | MD DRAFTING<br>PH 0411 589 975<br>42 MANCHESTER DRIVE<br>SYDENHAM 3037 | DATE 28-08-02<br>DRAWN BY MD | D4<br>4 of 8 sheets |