Amendments

Issue	Date	Description
P	20-10-08	Preliminary
P	22-10-08	Preliminary

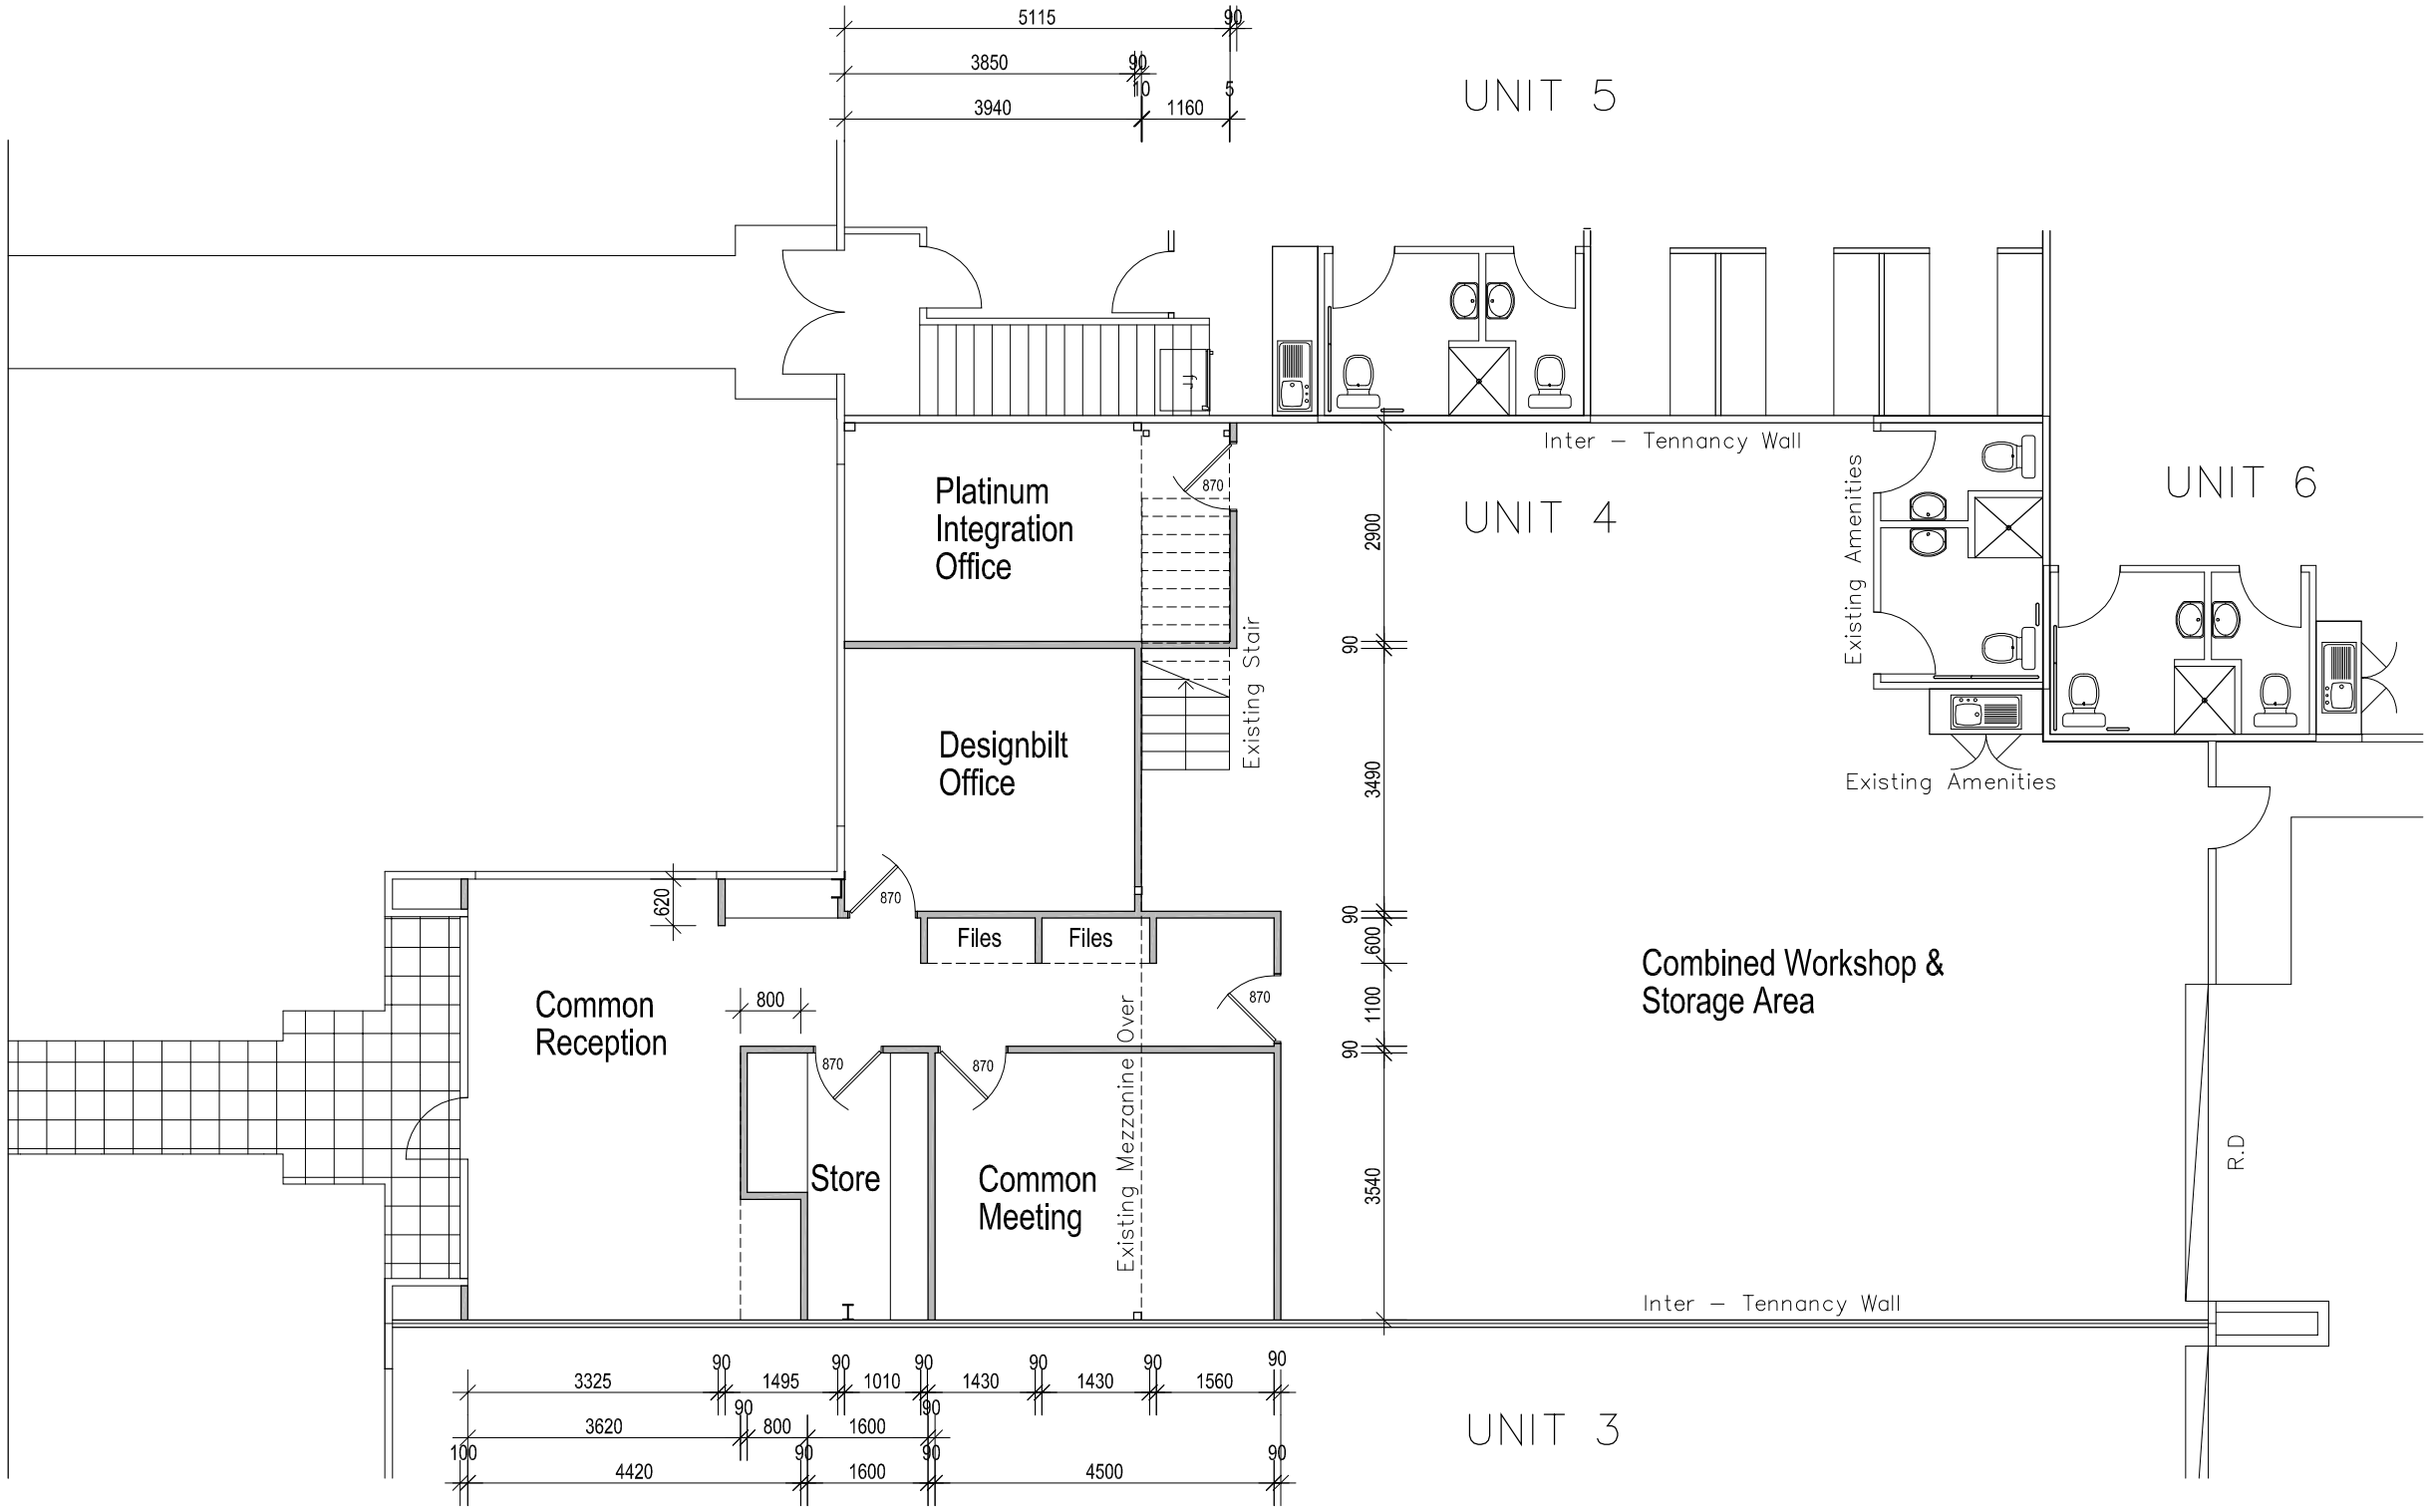

Floor Plan

builder:

Designbilt

P: 02 4965 5888 F: 02 4965 5945

designed/drafted:

DESIGNED DIMENSION
BUILDING DESIGN AND CONSULTANCY

P: 02 4915 4777 F: 02 4956 4001

PROPOSED DEVELOPMENT

client:

Designbilt

address:

Unit 4 Lot 60 DP 270249 1 Frost Dr.

Steel River Mayfield West

drafter:	size:	scale:
K.A.	A3	1:100
job no: -		date: 22-10-08
issue: P		page no: 1 OF 1

Upon receival of these plans the client and all others exempts the producer from any costs or incursions arising from their use and waivers any recovery of costs or charges thereafter arising from any use of these plans whatsoever through omissions, inclusions, error, conflict or any other cause. Builders are to visit the site, verify and assume responsibility for all levels and dimensions and extents of works and fully avail themselves of all requirements.

DESIGNED DIMENSION
BUILDING DESIGN AND CONSULTANCY

COPYRIGHT: THIS DRAWING REMAINS THE PROPERTY OF DESIGNBILT DESIGNS. IT MAY ONLY BE USED FOR THE PURPOSE FOR WHICH IT WAS COMMISSIONED. UNAUTHORISED USE OF THIS DRAWING IS PROHIBITED.