


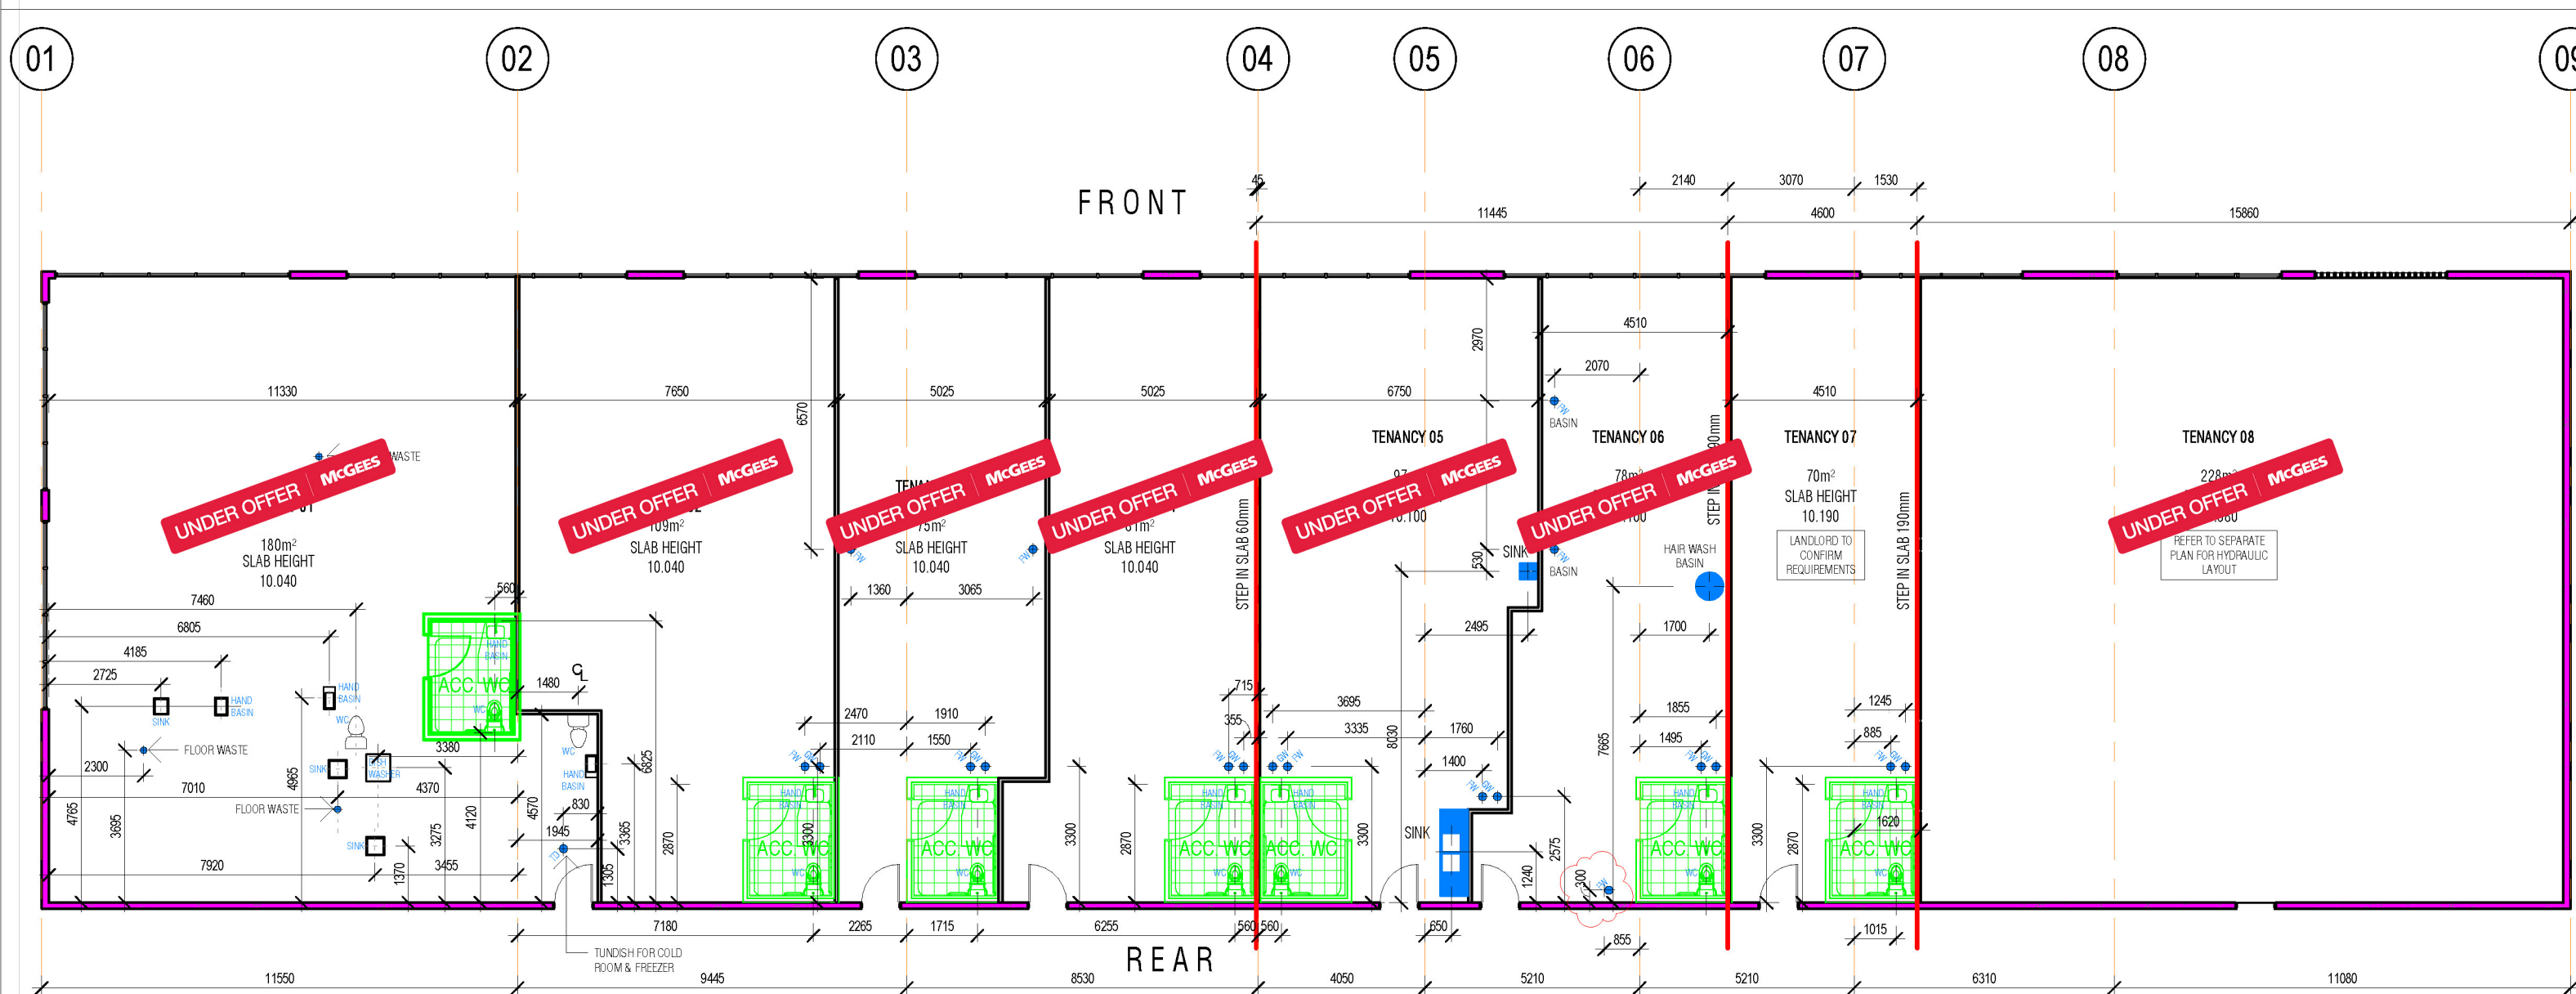

FLOOR PLAN

1 : 150

DO NOT SCALE PLAN

CONTRACTOR TO CONFIRM EXACT
WASTE POINT LOCATIONS BASED ON
SELECTED TOILET AND BASIN FIXTURES

FW : FLOOR WASTE
GW : GREASE WASTE
GREASE POINTS SHOWN SUBJECT TO
CLIENT CONFIRMATION THEY ARE BEING
PROVIDED TO ALL TENANCIES

TUNDISH LOCATIONS TBC BY
MECHANICAL & REFRIGERATION
CONTRACTORS

PROJECT NAME
YARAK CAFE
BLAKES CROSSING

PROJECT NUMBER
25008
DATE
10 FEB 2026
SCALE
1 : 150

DRAWING
PLUMBING LAYOUT PLAN
NO
SK_004D