CAMBRIDGE GROUP

DESIGN - CONSTRUCT - DELIVER


337 SOUTH TERRACE

LEVEL 3

EXISTING FLOOR PLAN

1:100 @ A3

12th AUGUST 2025

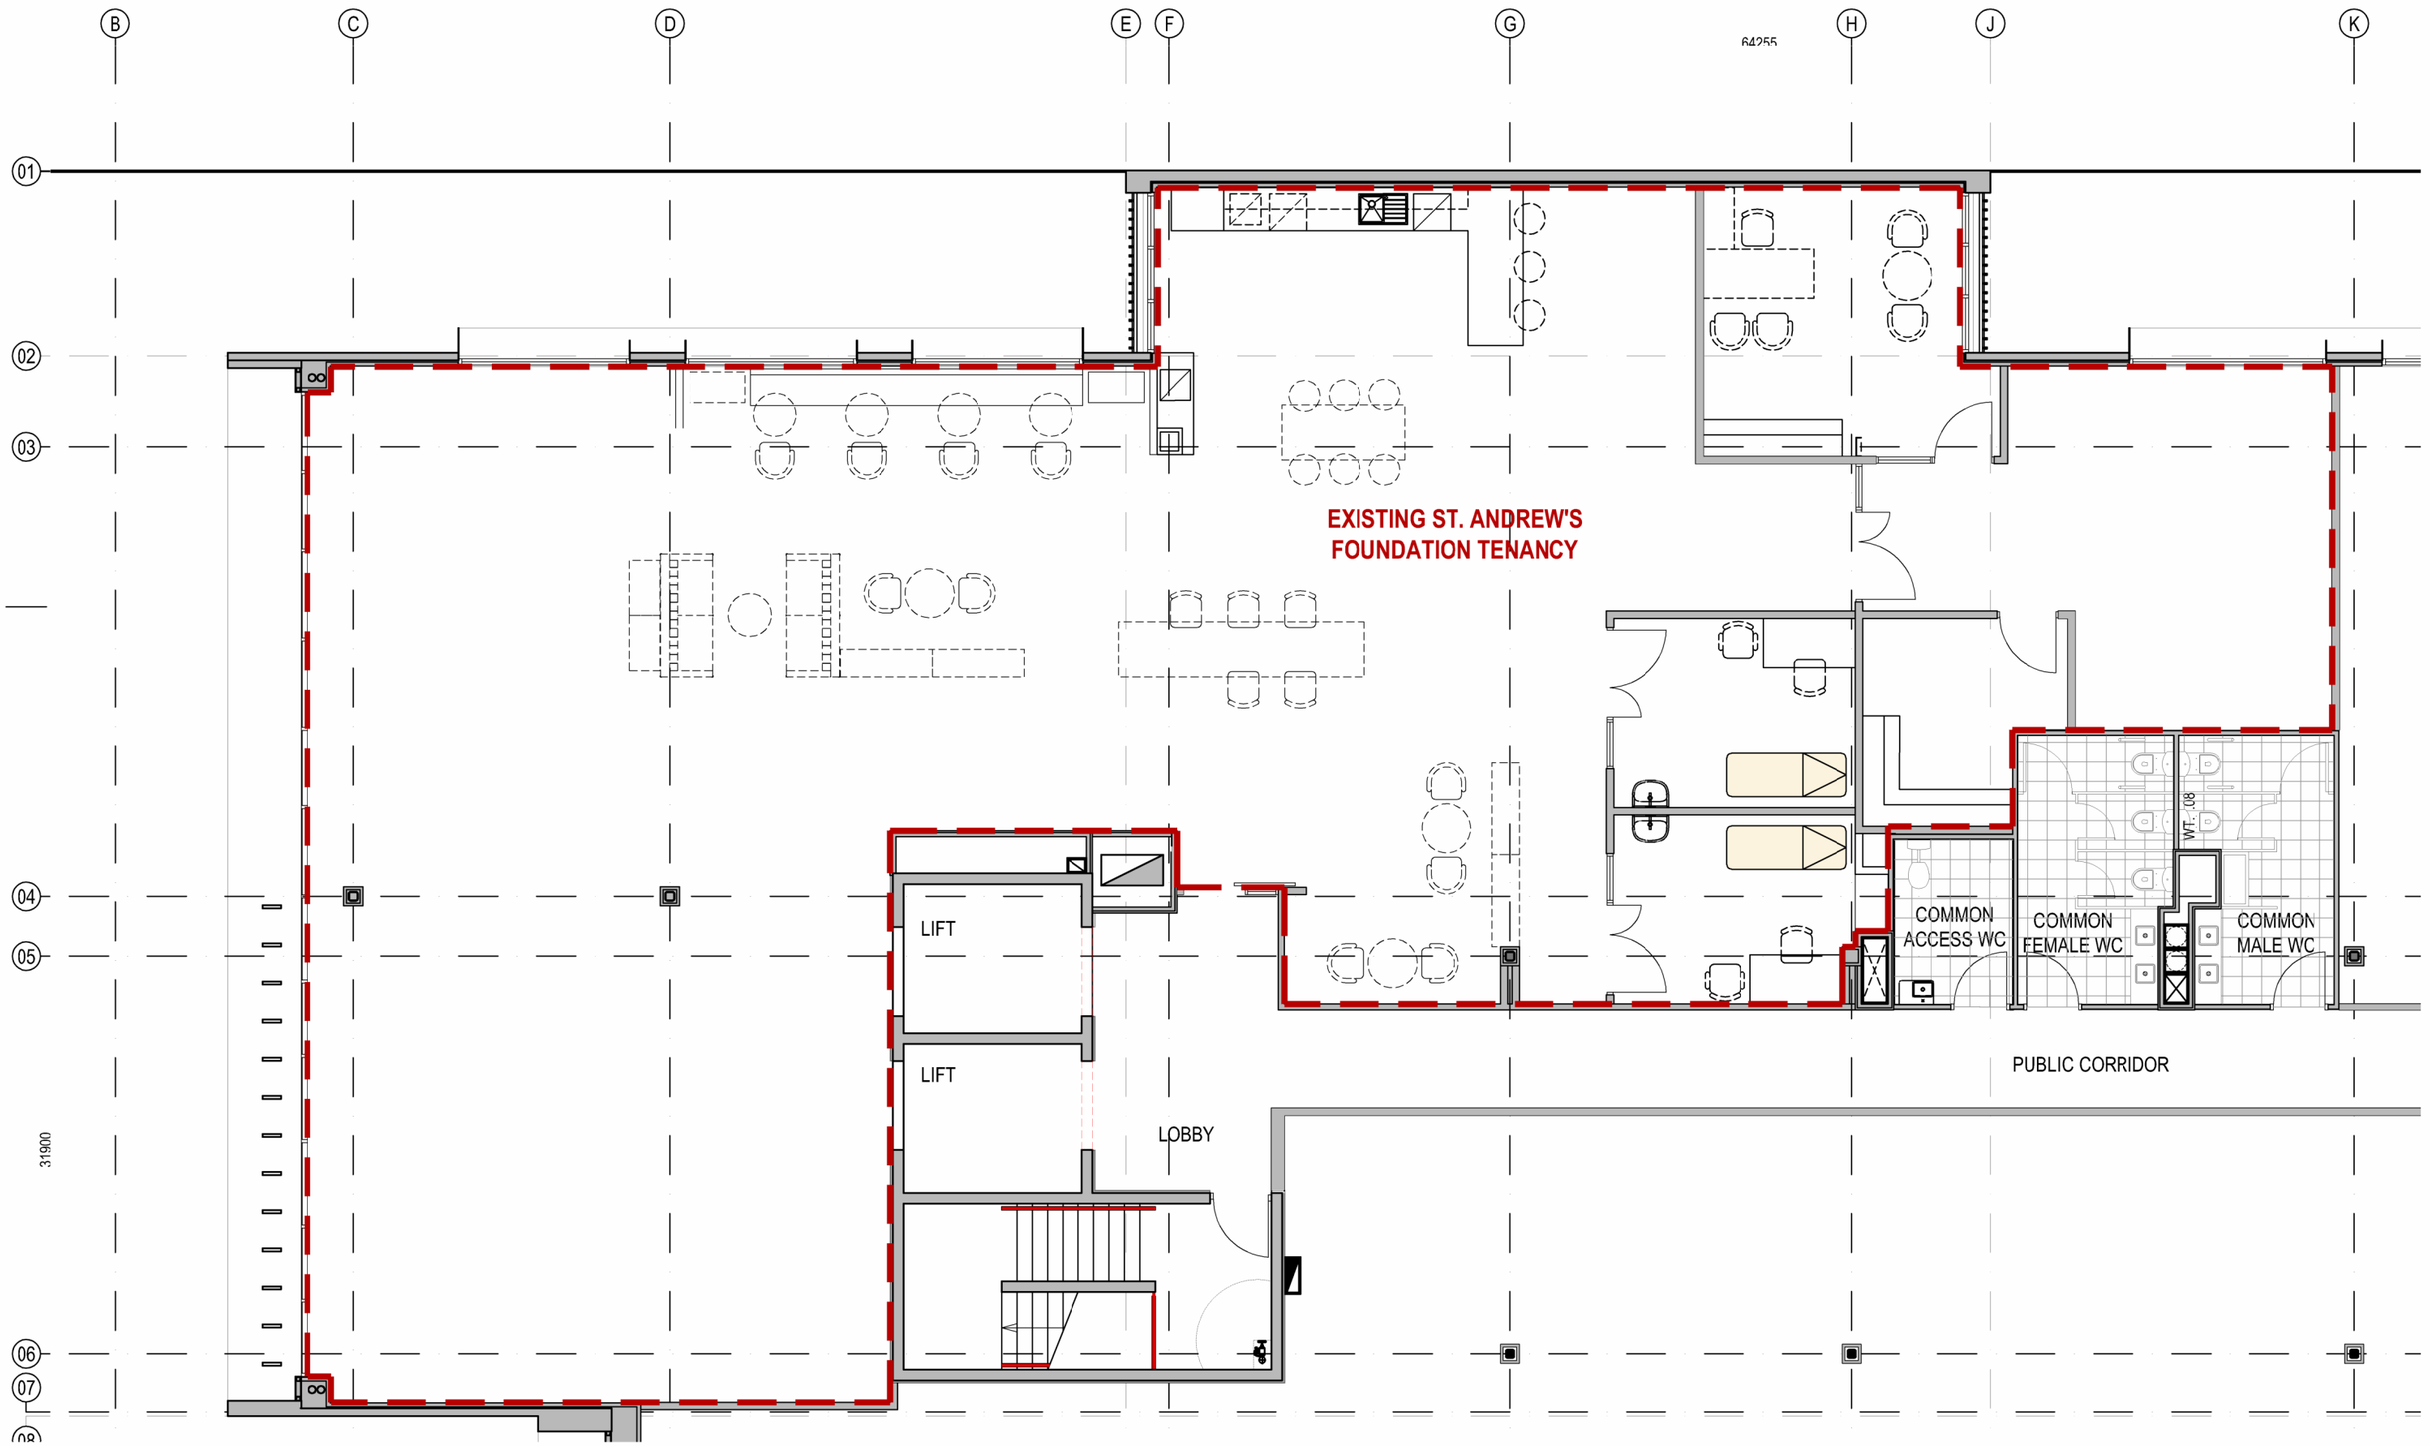

CAMBRIDGE GROUP

DESIGN - CONSTRUCT - DELIVER


337 SOUTH TERRACE

LEVEL 3

FLOOR PLAN

1:100 @ A3

12th AUGUST 2025

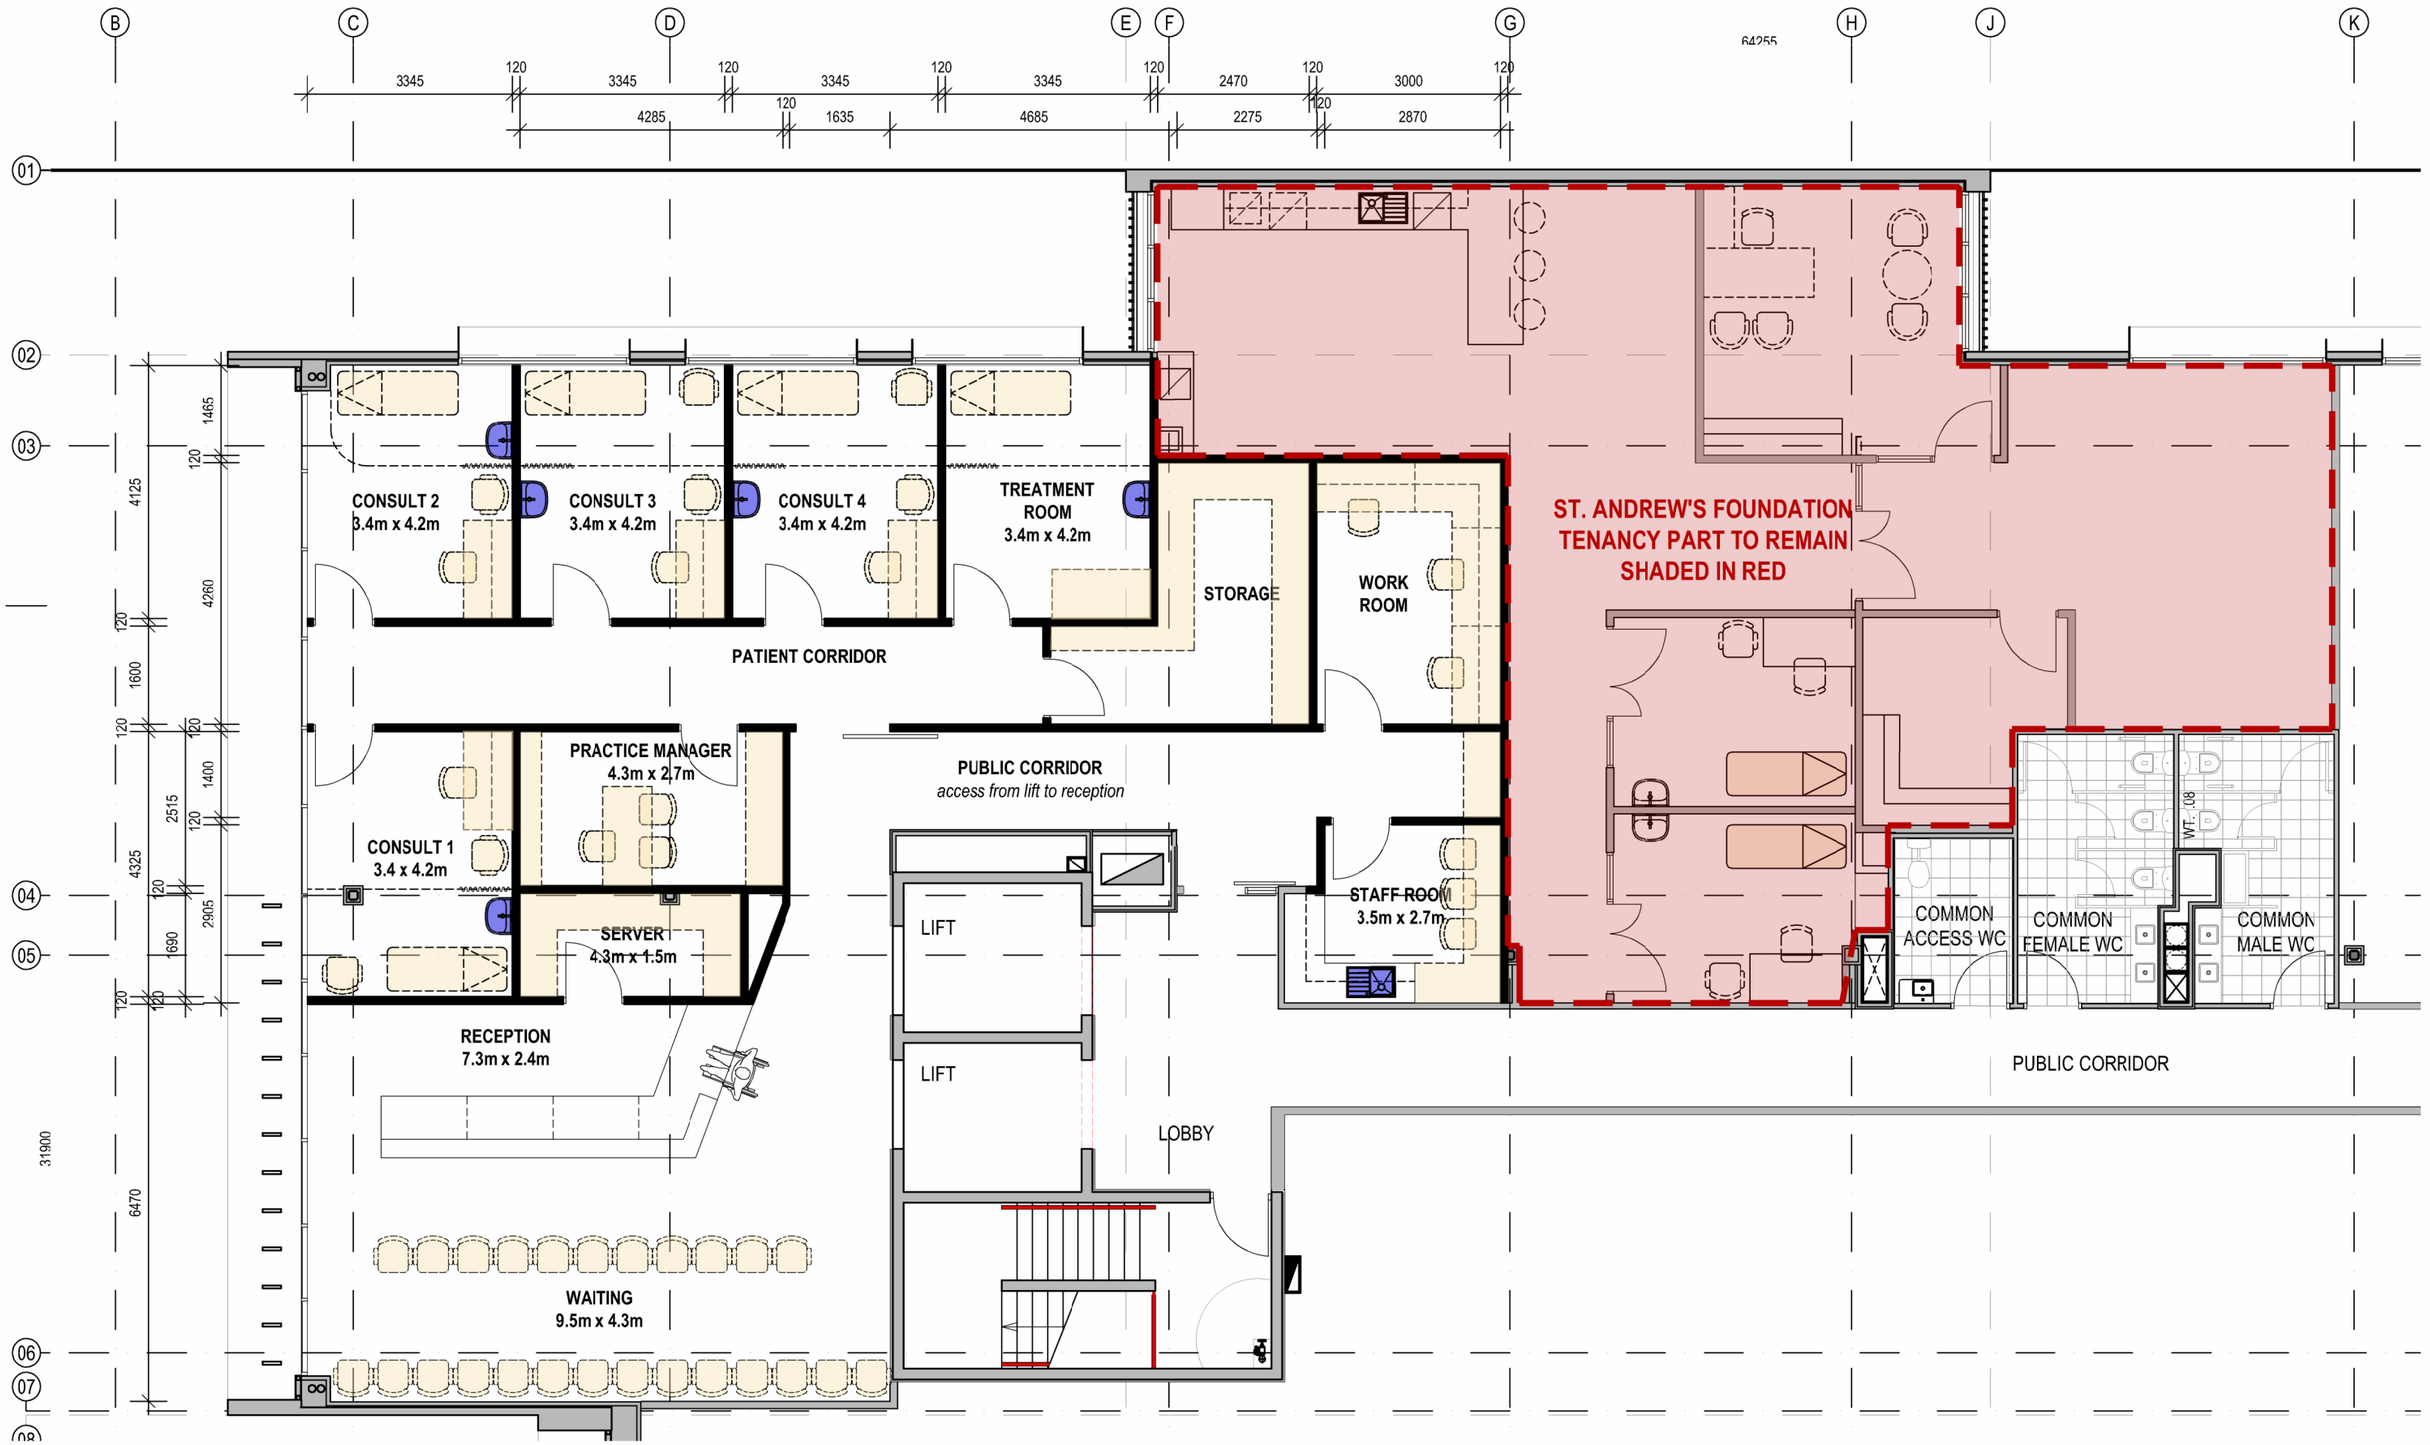

CAMBRIDGE GROUP

DESIGN - CONSTRUCT - DELIVER


337 SOUTH TERRACE

LEVEL 3

ELECTRICAL LAYOUT PLAN

1:100 @ A3

12th AUGUST 2025

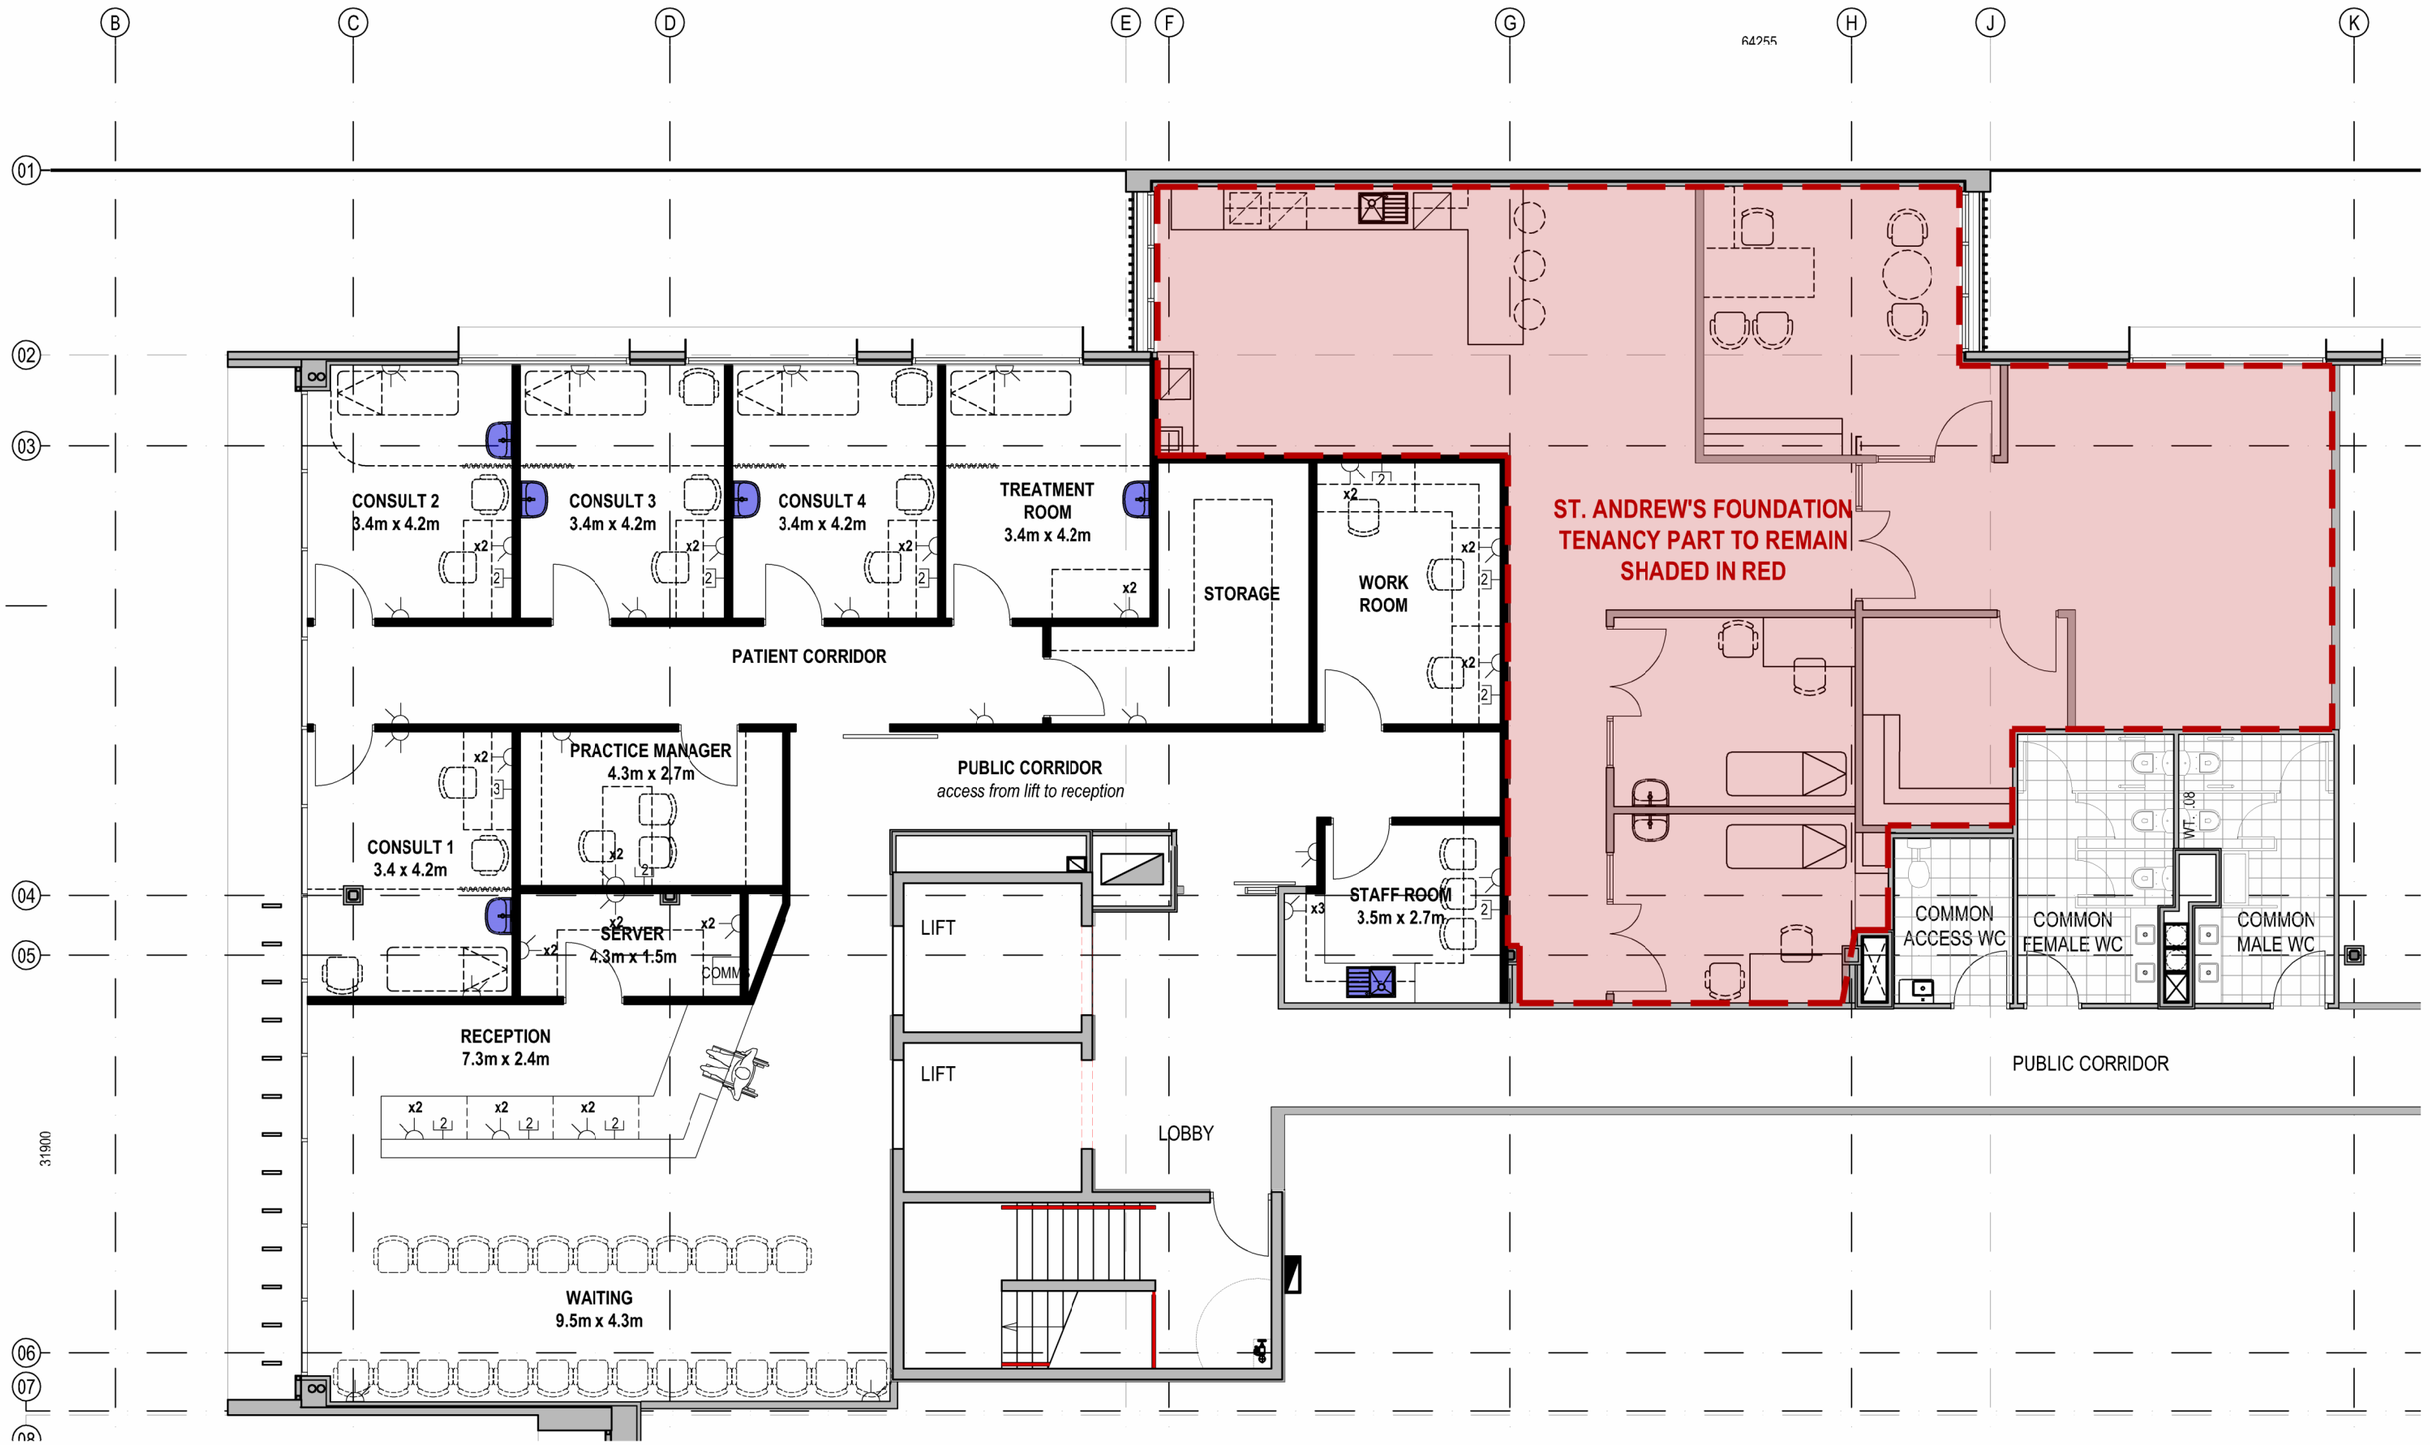

CAMBRIDGE GROUP

DESIGN - CONSTRUCT - DELIVER

337 SOUTH TERRACE

LEVEL 3

FLOOR PLAN

1:100 @ A3

12th AUGUST 2025

