AREA SCHEDULE	
NAME	AREA
INTERNAL	76 m²
ENTERNAL	41 m²
GRAND TOTAL	116 m²

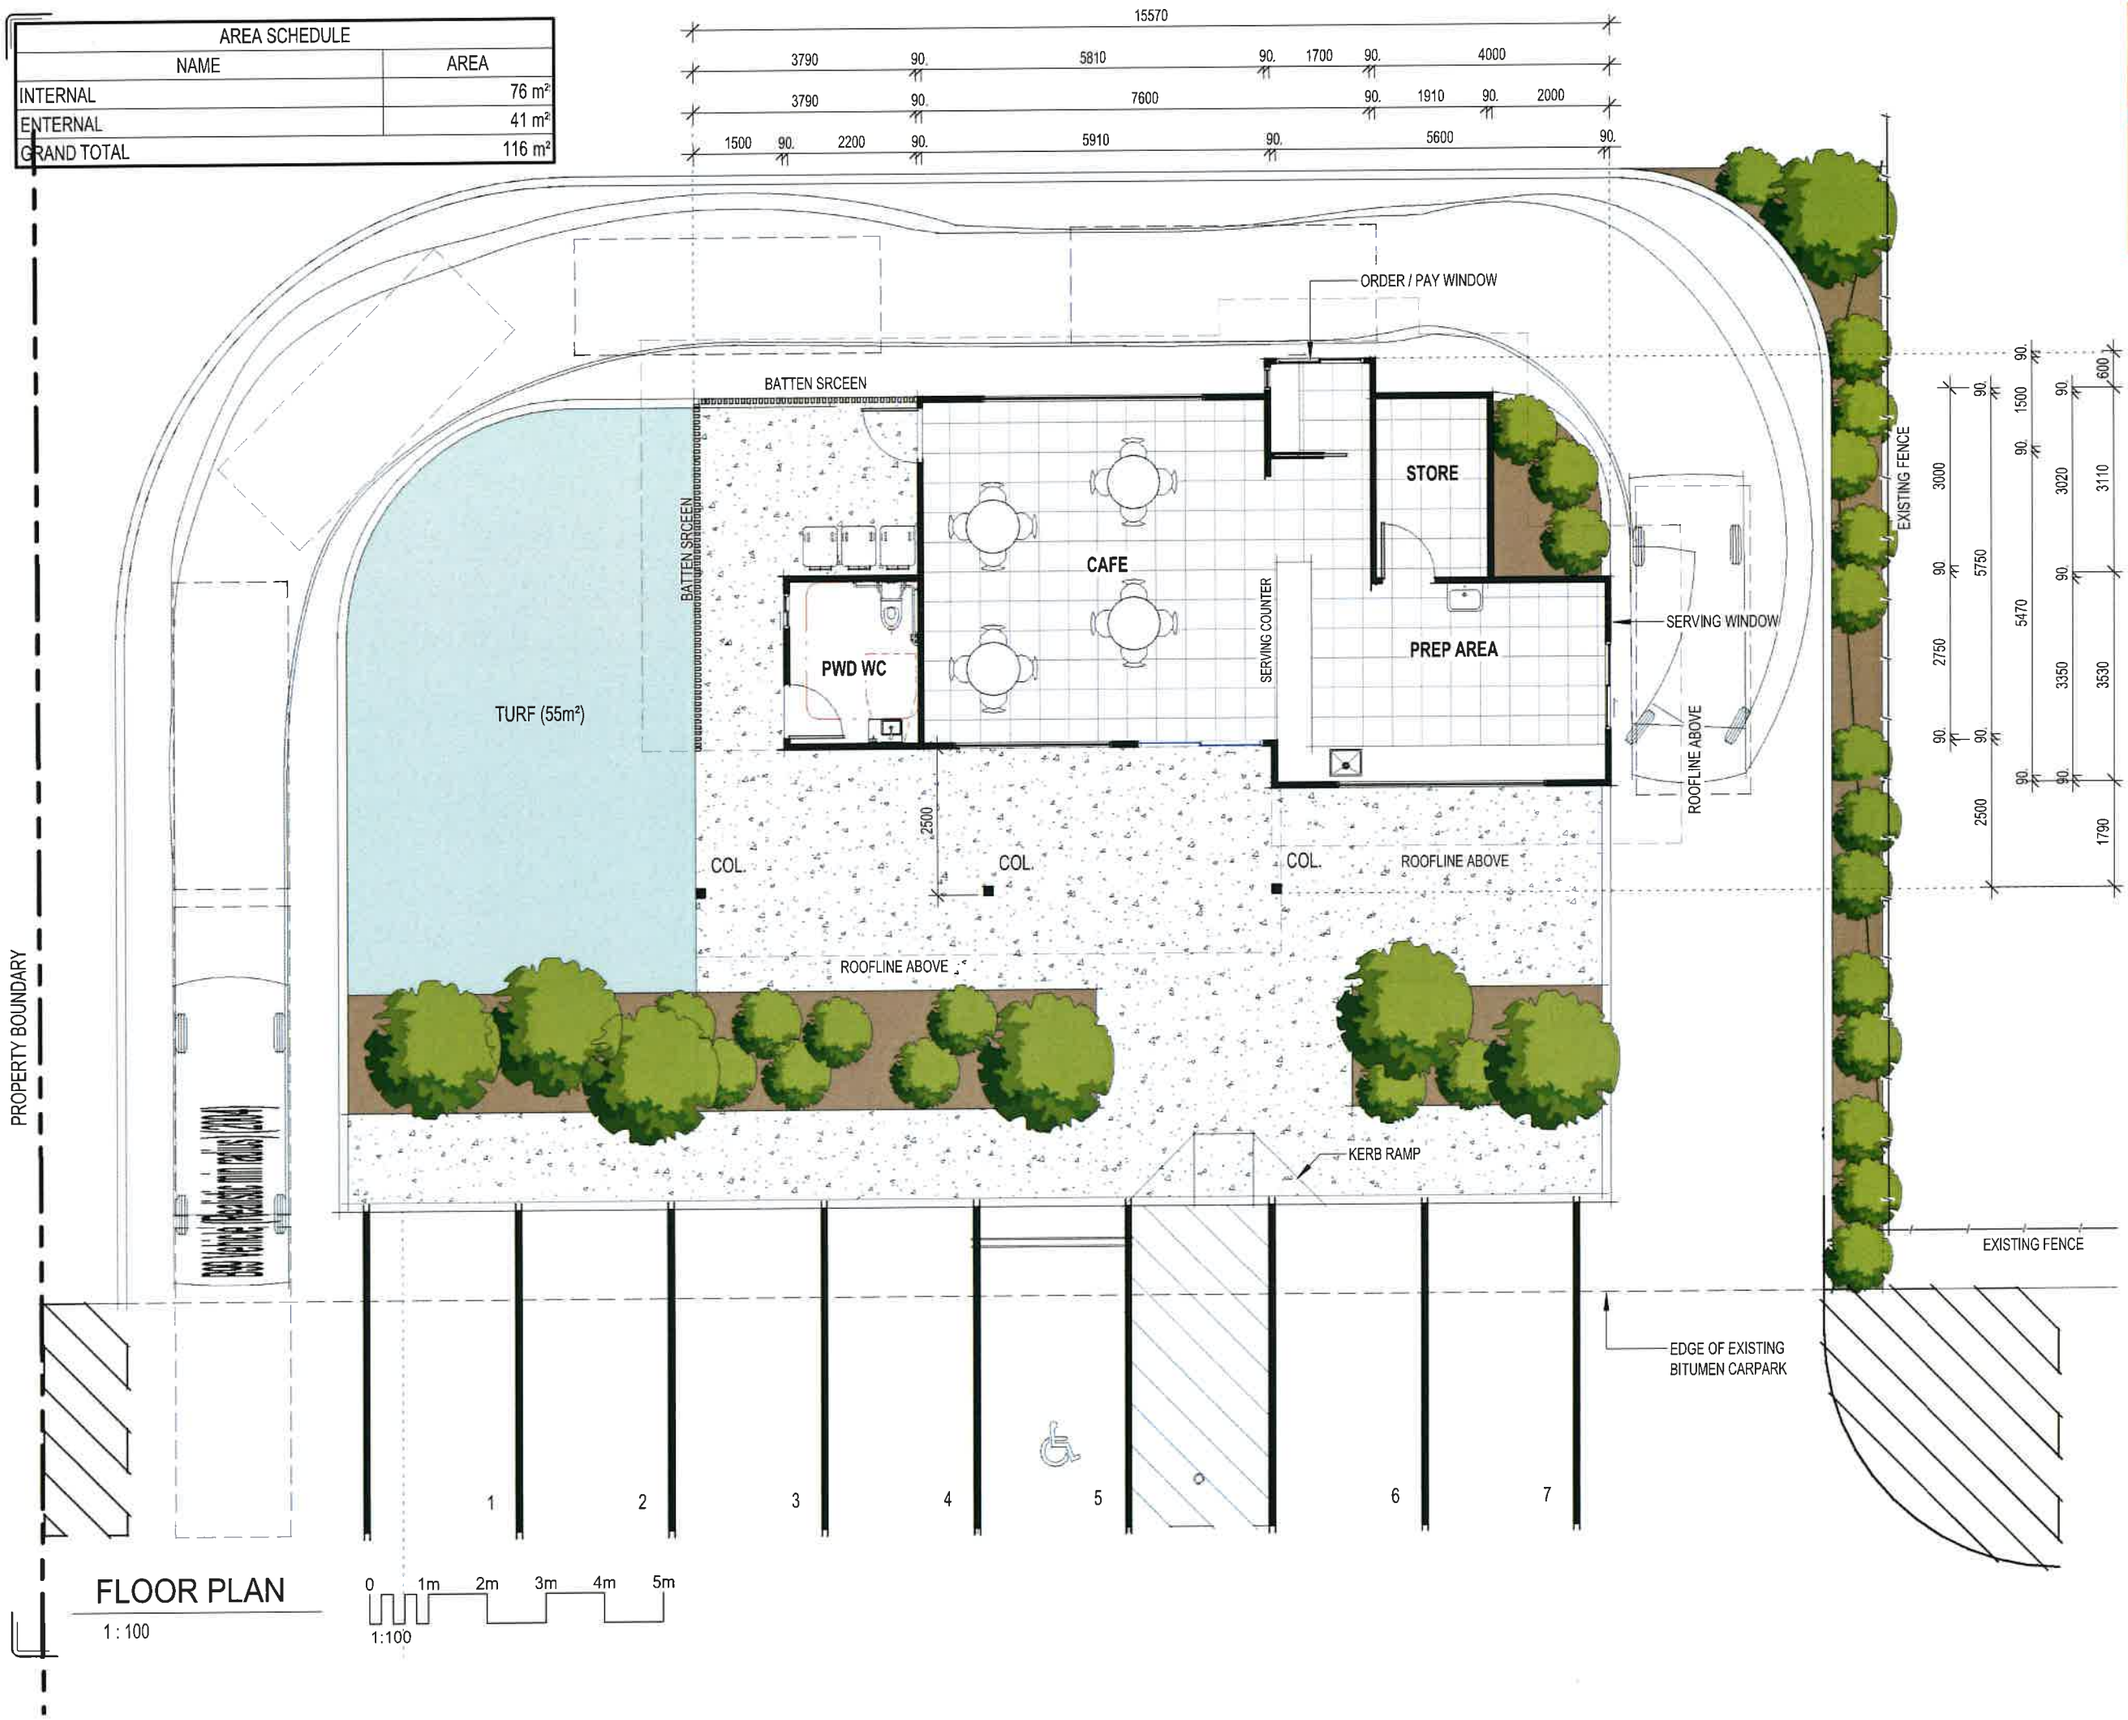

FLOOR PLAN

1 : 100

0 1m 2m 3m 4m 5m

1:100

SOUTHERN DOWNS BUILDING DESIGN PTY LTD
E ADMIN@SDBD.COM.AU
P 0419 502 358
W WWW.SDBD.COM.AU
A 152 PALMERIN STREET, WARWICK QLD 4370

ABN. 18 650 958 820
QBCC: 15252410

PROJECT NAME:

PROPOSED CAFE

CLIENT:

GHP

ADDRESS:

148 WOOD STREET,WARWICK

SHEET NAME:

FLOOR PLAN

SCALE:

1 : 100 AT A3

APPROVED BY:

NORTH

PROJECT: PHASE: SHEET:

260607. SK. 101 [B]

9/09/2026 10:44:15 AM

COPYRIGHT

CONCEPT