GENERAL NOTE:

BUILDING CORE OR EXISTING PARTITIONS BY OTHERS


P1 DRYWALL PARTITION WITH INSULATION

- FROM F.F.L. TO UNDERSIDE OF SUSPENDED CEILING
- 1x LAYER OF 13mm PLASTERBOARD TO EACH SIDE. STAGGER JOINTS EACH SIDE, TAPE AND SET FLUSH. PAINT FINISH.
- 64mm STEEL STUDS @600mm CENTERS
- 50mm S3 DACRON INTERLAY


G1 GLAZED PARTITION WITH FILM.


-FROM FFL TO UNDERSIDE OF SUSPENDED CEILING
-10.38MM LAMINATED GLAZING W/- CLEAR INTERLAYER IN FRAME AS SPECIFIED.
-ALL GLAZING TO BE SILICONE BUTT JOINED IN EQUAL LENGTHS.
FILM AS INDICATED.

DOOR DIMESION (BCA):

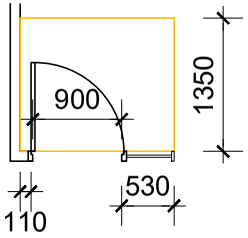

MINIMAL FILM DECAL

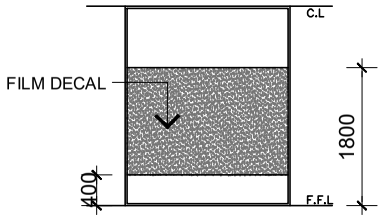

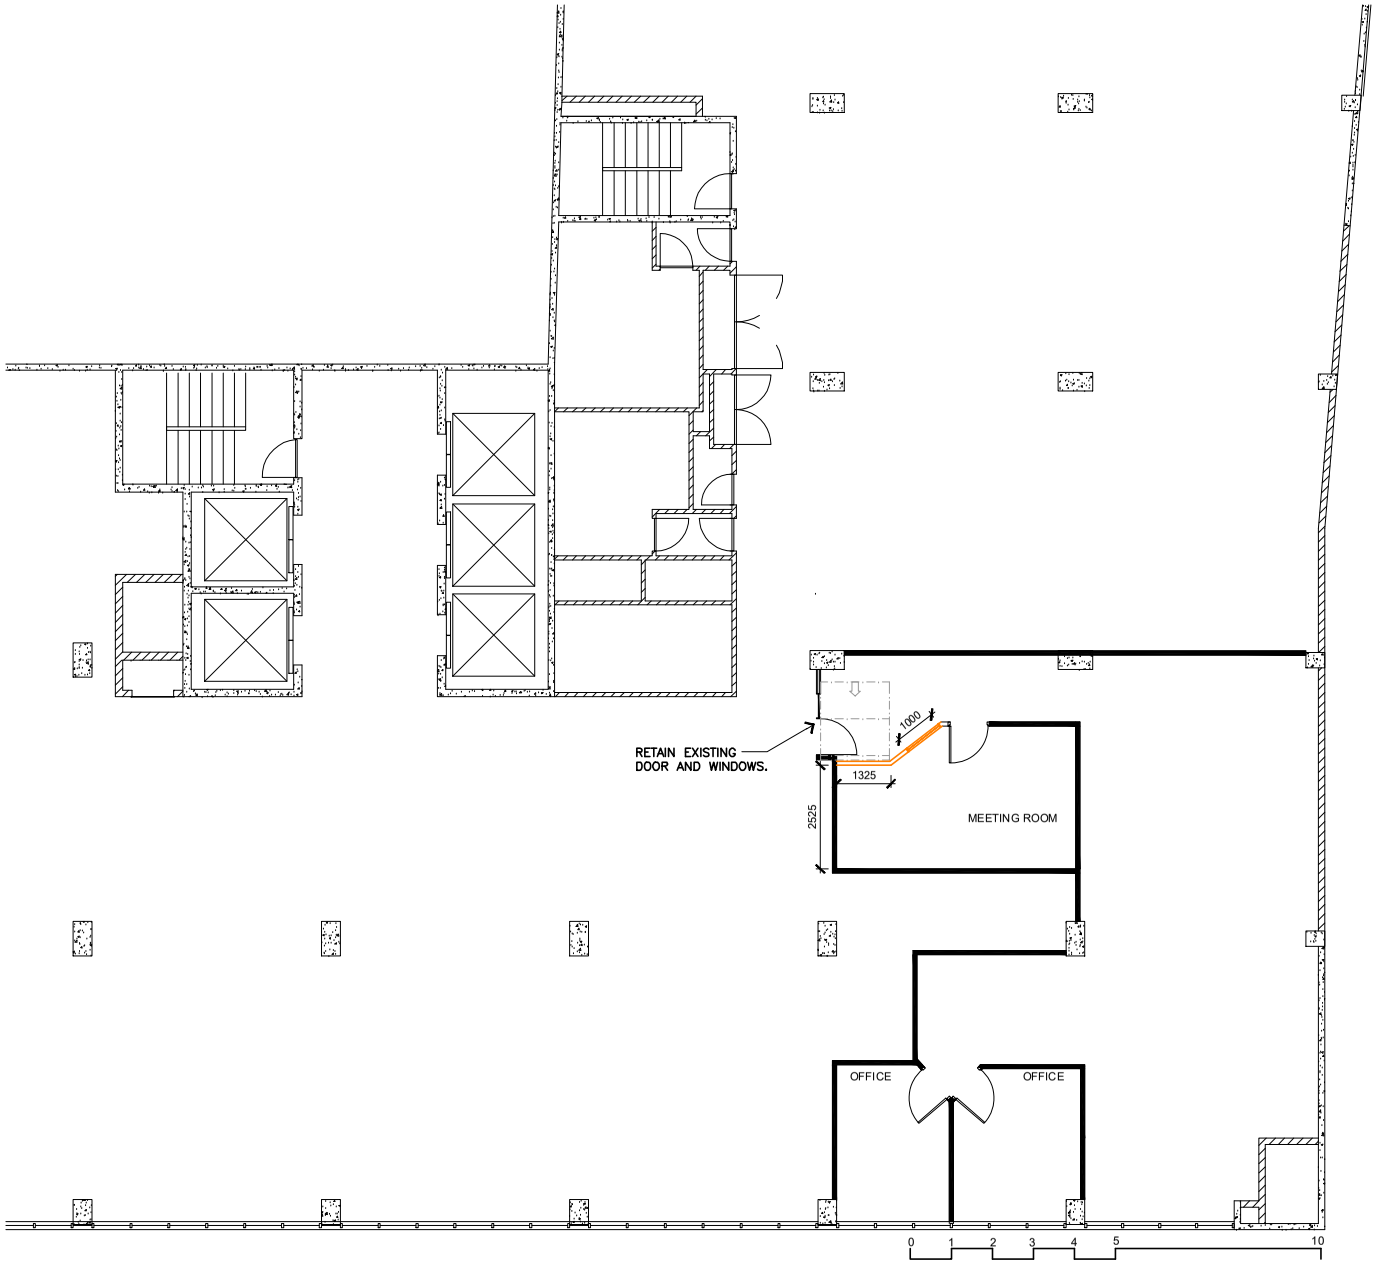

CLIENT:

Internal Consulting Group Australia Pty Ltd

PROJECT:

PROPOSED LAYOUT
SUITE 3/LEVEL 7
189 KENT STREET
NSW

REVISIONS/AMENDMENTS

Rev	Description	By	Date
A	FOR CLIENT APPROVAL	EA	13.4.17
B	FOR CDC APPROVAL	EA	20.4.17

TITLE: PARTITION PLAN

ISSUE: B

DWG NO: A102 **PROJECT NO:** 17.014

DRAWN: SL **CHECKED:** EA

SCALE: 1:100@A2 **DATE:** 12.04.17

NORTH

ATELIER 49
INTERIOR ARCHITECTURE
www.a-49.com.au
info@a-49.com.au

ATELIER 49, 2017 ©
Copyright and ownership of the drawing is vested in ATELIER 49, whose chosen consent is required for its use, reproduction or for publication to any third party. All rights reserved by the law of copyright and international copyright conventions are reserved to ATELIER 49 and may be protected by court proceedings for damages and/or injunction and costs.