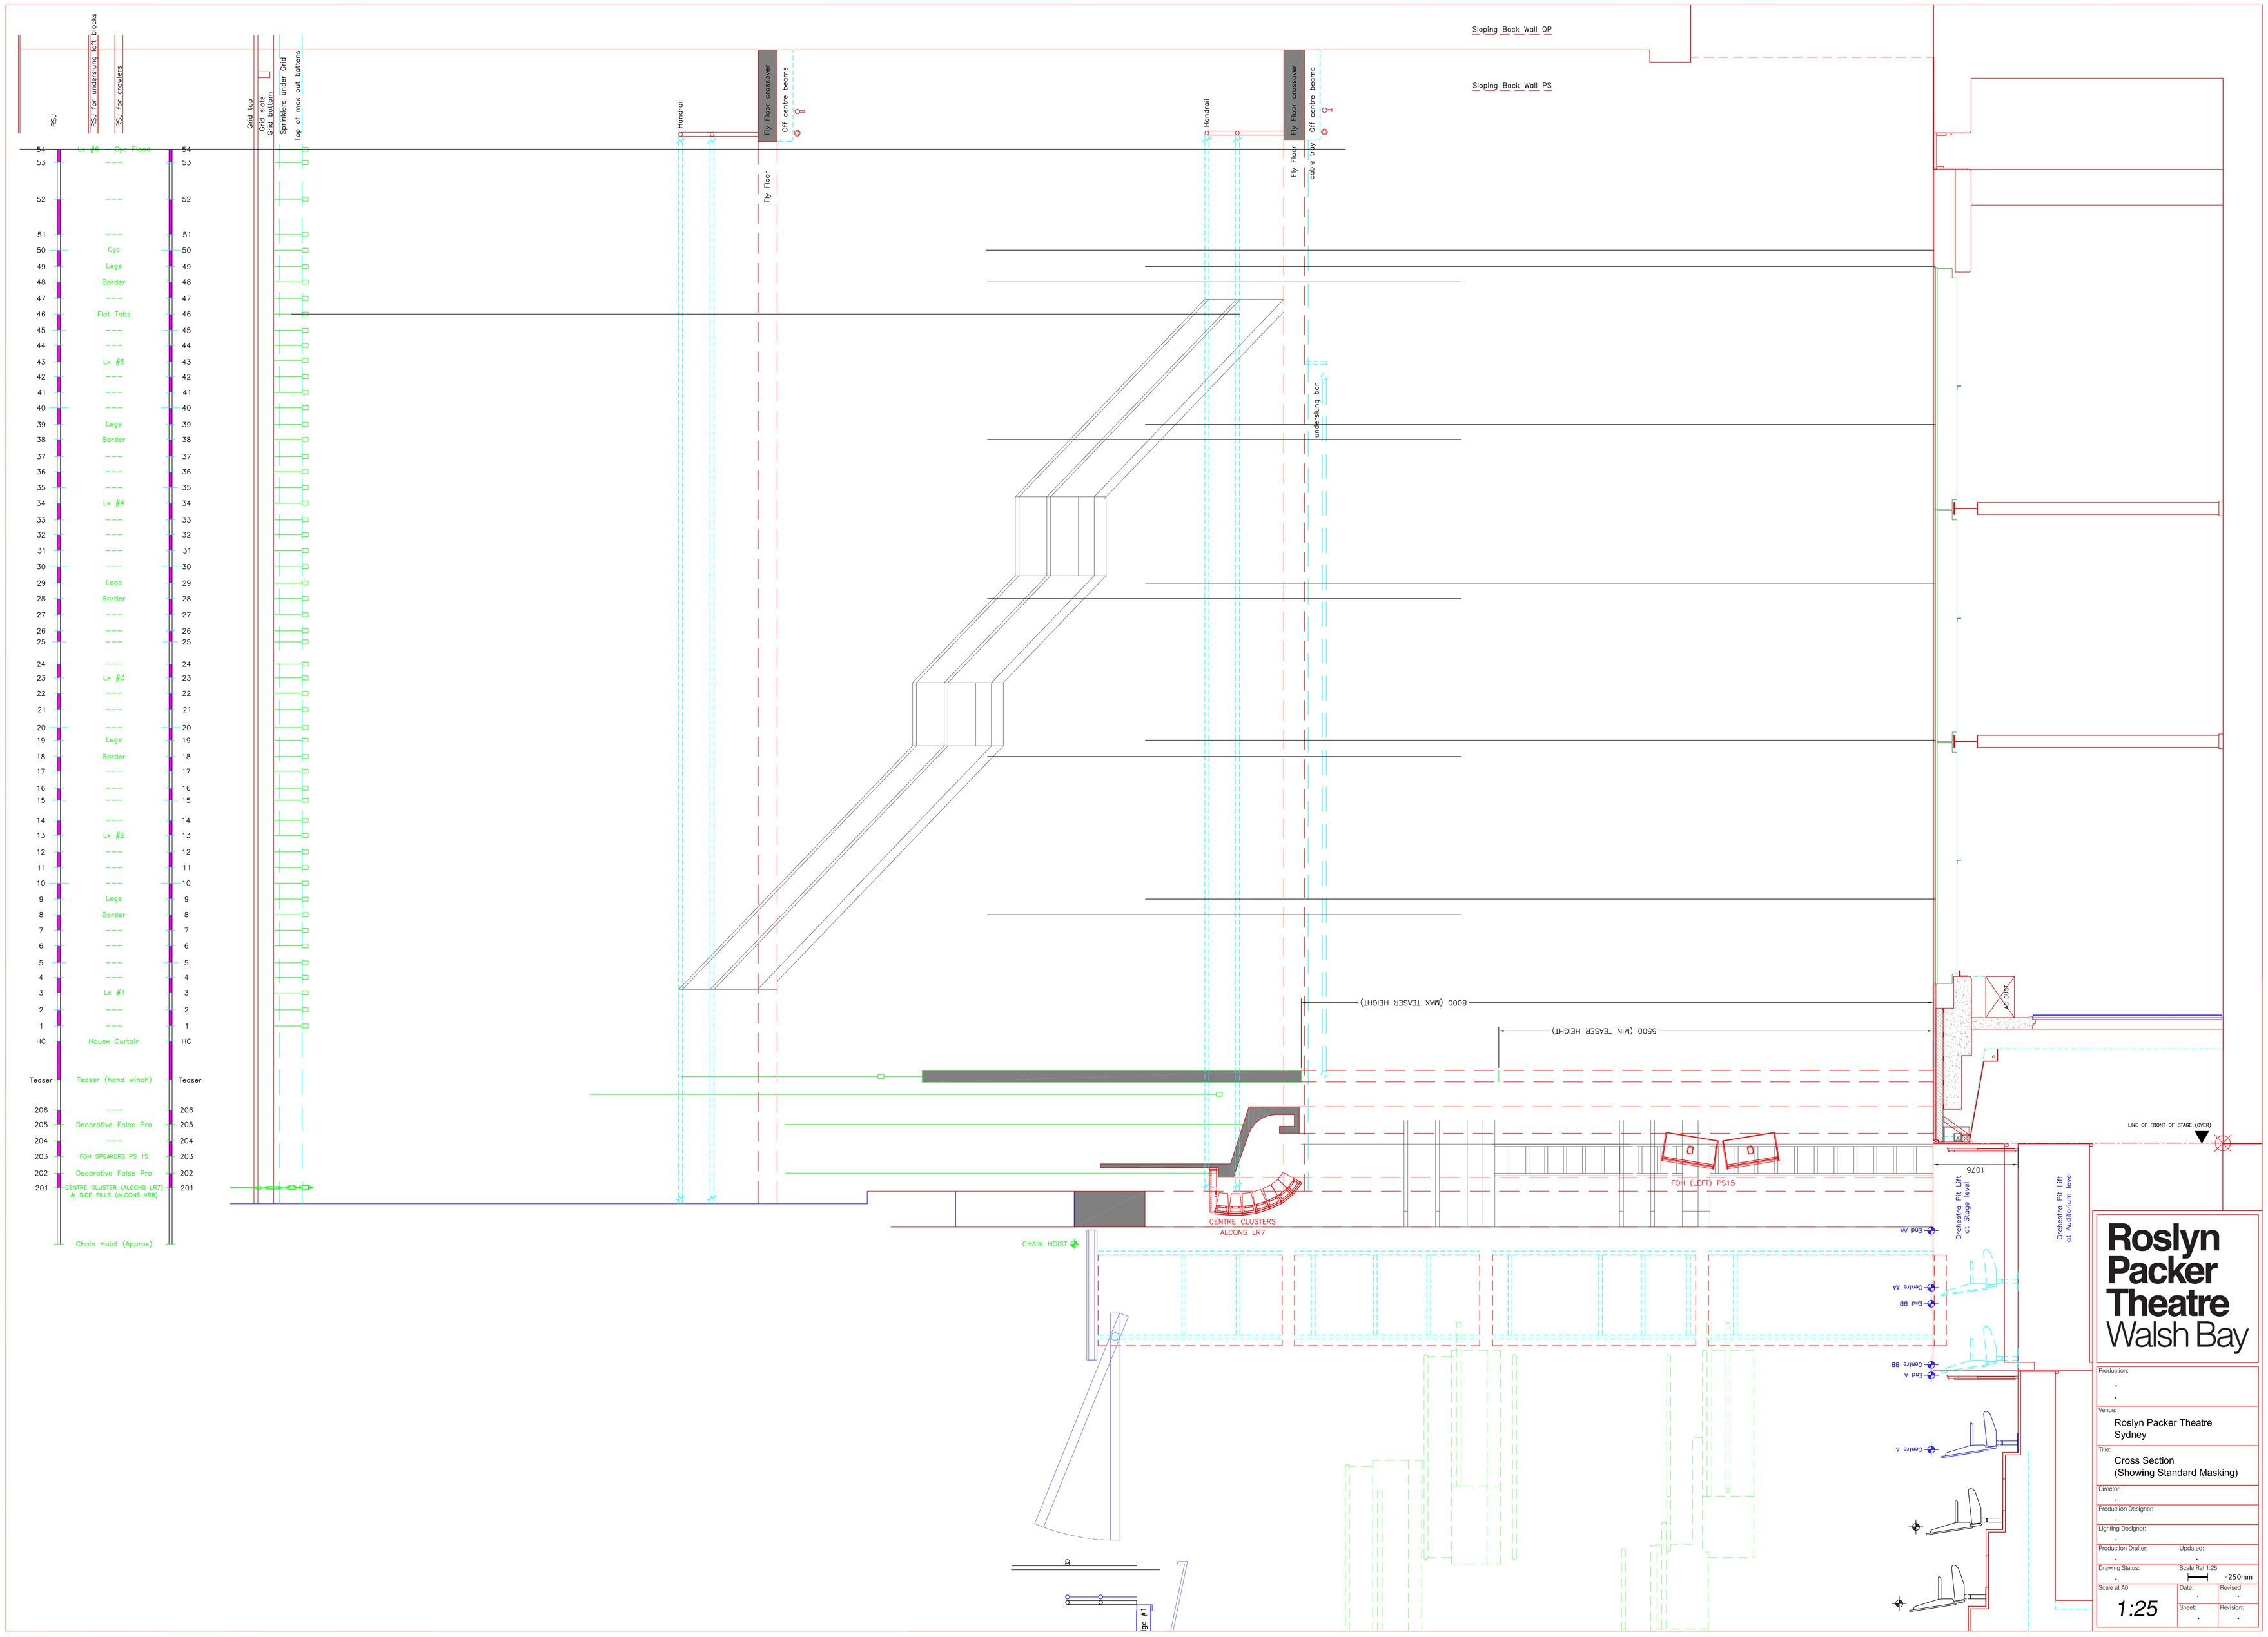

Roslyn Packer Theatre
Walsh Bay

Production:

Venue:
Roslyn Packer Theatre
Sydney

Title:
Cross Section
(Showing Standard Masking)

Director:

Production Designer:

Lighting Designer:

Production Drafter: | Updated:

Drawing Status: | Scale Ref 1:25 =250mm

Scale at A0: 1:25 | Date: | Revised:

Sheet: | Revision: