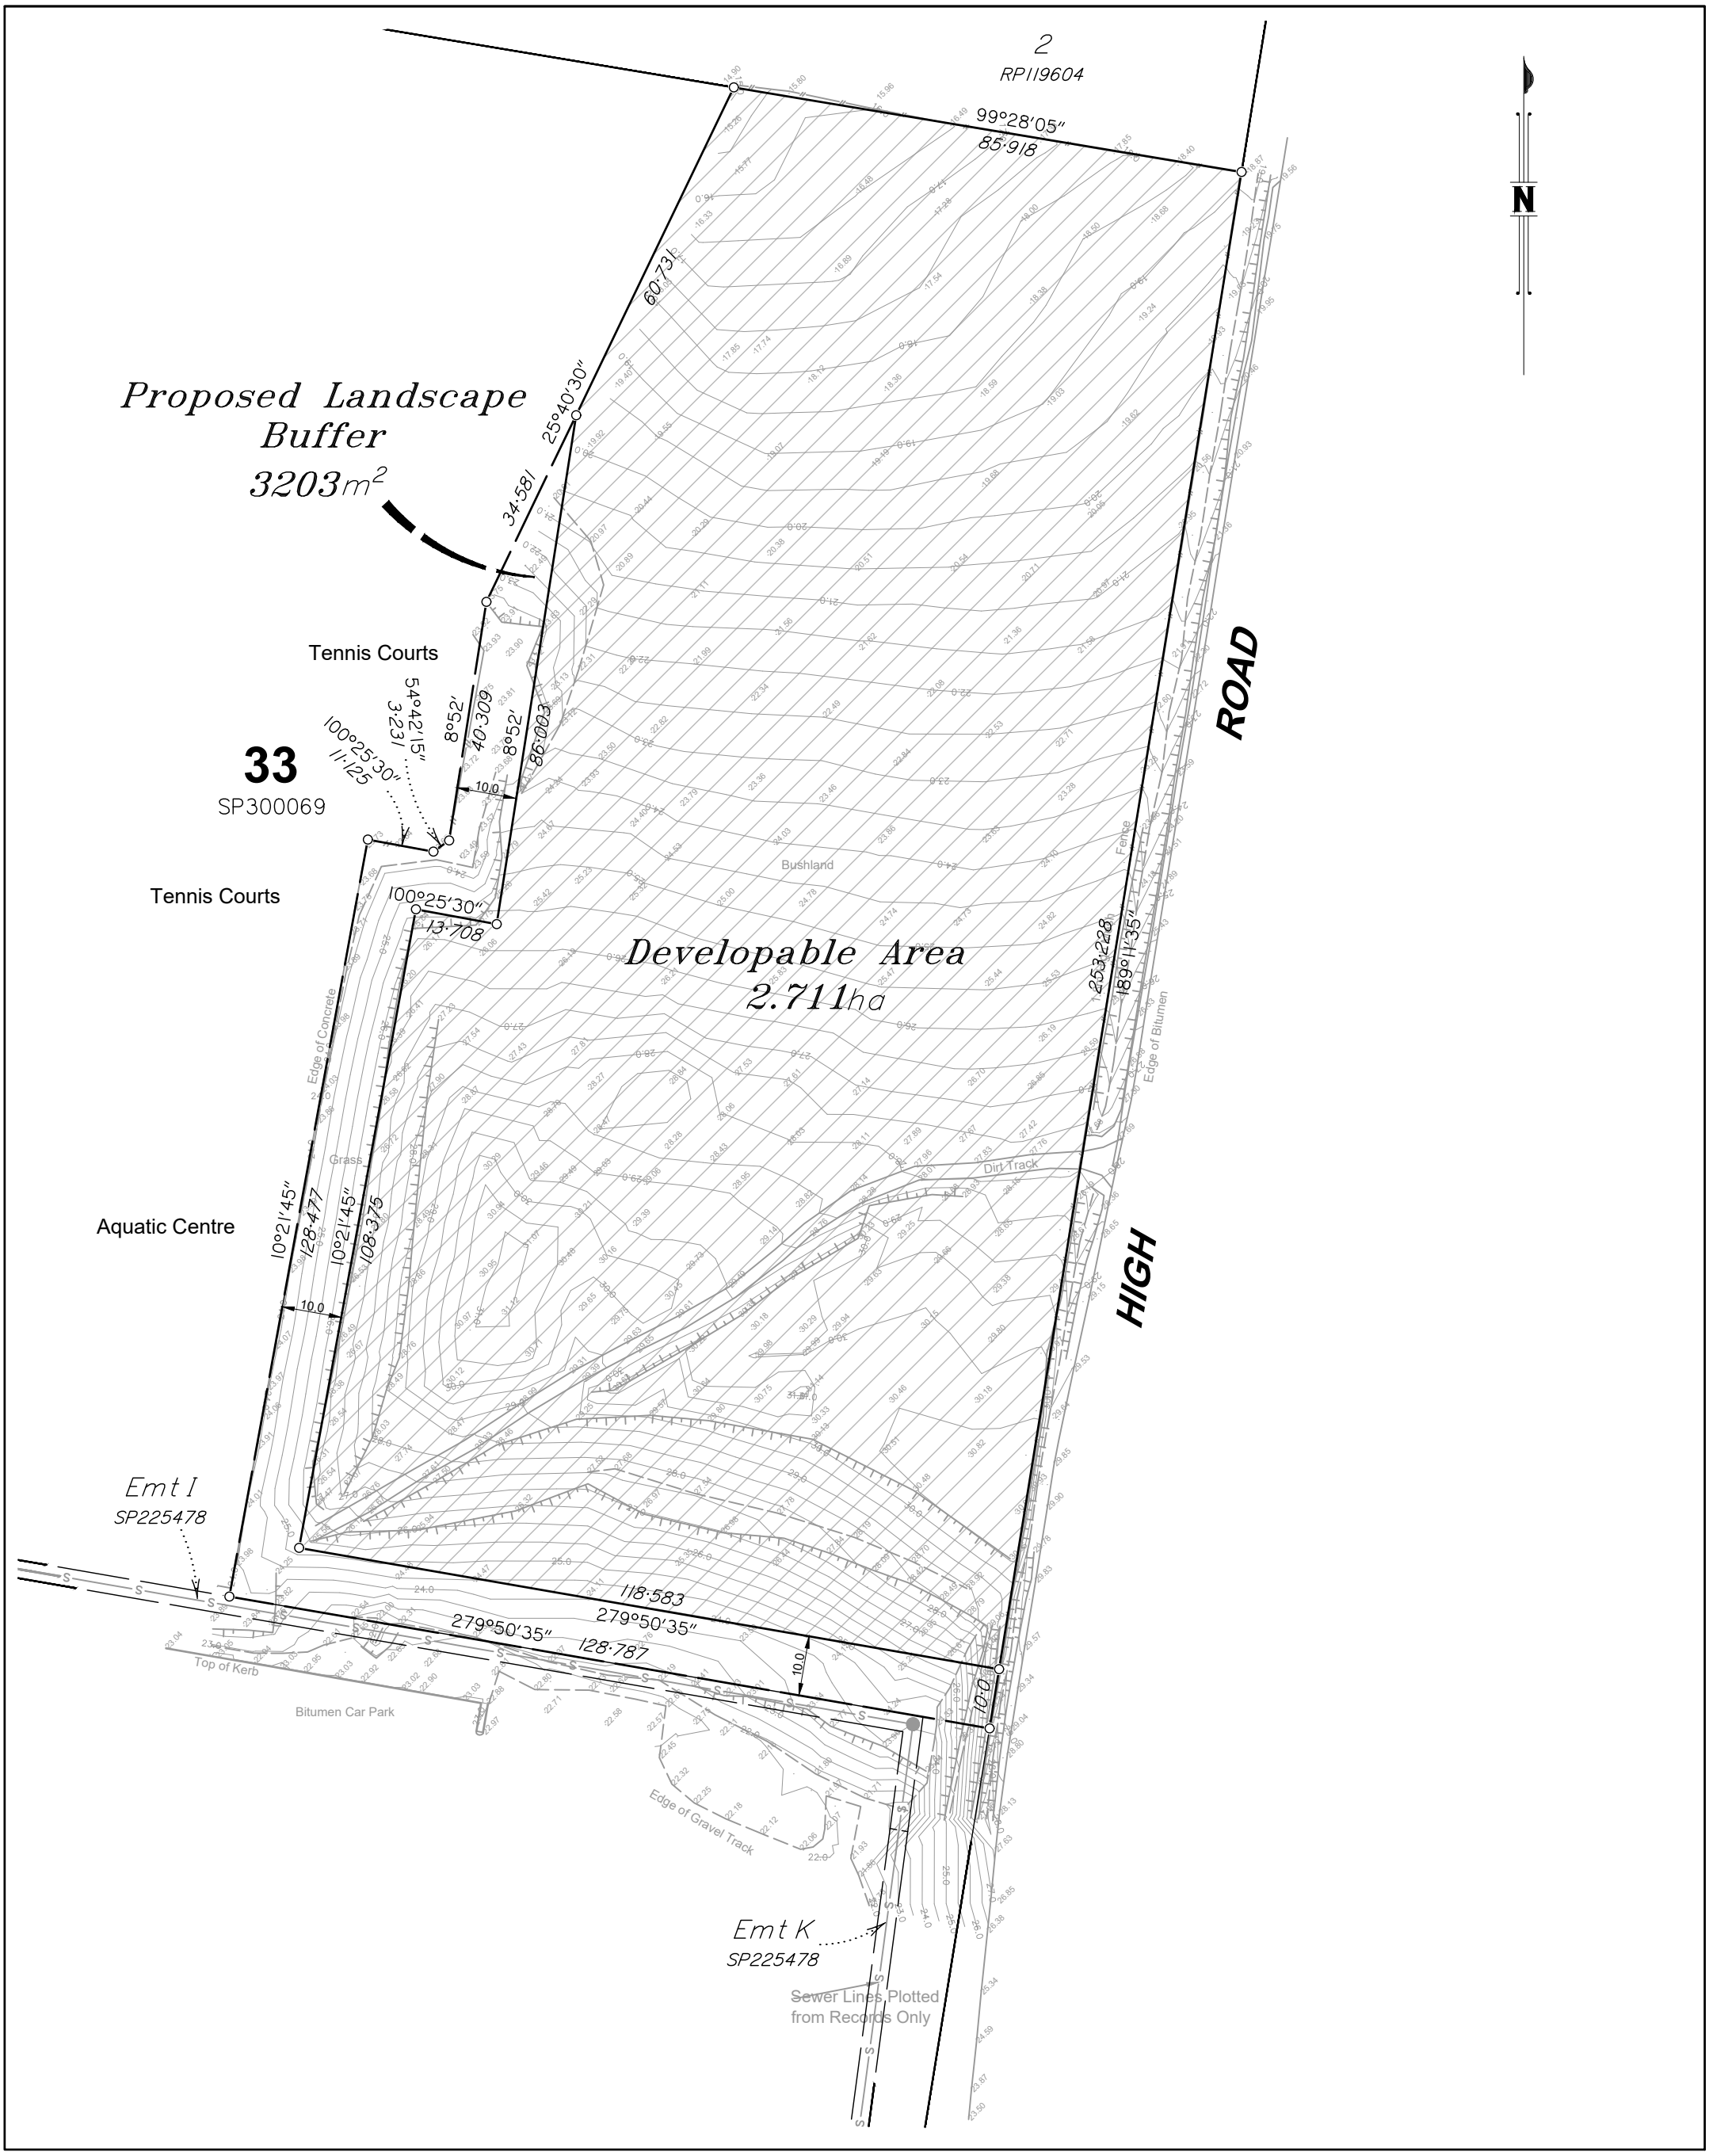

Drawn:	SS	Date:	27/6/2024
Surveyed:	TI	Date:	30/5/2024
Checked:	DGB	Date:	27/6/2024

Associated Consultants

Disclaimer

Any licence, expressed or implied, to use this document for any purpose whatsoever is restricted to the terms of the agreement or implied agreement between Jensen Bowers and the instructing party.

Local Authority: Logan City Council
Authority Ref. No: .
RP Description: Lot 33 on SP300069

Locality: Waterford
Date of Survey: -
Level Datum: AHD (der)
Origin: OPM115681 (RL 25.130m)
Level Bk / Fld Bk: Digital
Horizontal Datum: DP306678
Contour Interval: 0.5m

Scale 1:1000 @ A3

0 10 20 30m

1 : 1000@A3 (Before Reduction)

Approved: DGB

Notes

The services shown hereon have been located where possible by field survey. Whilst due care and attention have been exercised, T.H. Jensen and Bowers Pty. Ltd. does not warrant that the services have been located in their entirety.

Trees have not been located as part of this survey.

The boundaries shown hereon are for plotting purposes only and are subject to final survey.

The location of underground service lines are approximate only and have been plotted from field survey observations and/or service searches. Should their accurate location be critical to detail design we recommend further investigation.

Issue	Description	Date	Appd.
A	Original Issue	27/06/24	SJM
B	Developable Area & Buffer Amended	10/03/26	DGB

Client

Canterbury College Ltd

Canterbury College Waterford

Proposed Developable Area Plan Sheet 1 of 1

Drawing No.	Issue	Original Size
S-11135-002	B	A3

SURVEYING
3D SPATIAL SOLUTIONS
DEVELOPMENT ADVISORY
JENSEN BOWERS
jensenbowers.com.au

Brisbane (Head Office)
59 Anderson Street, Fortitude Valley, Qld. 4006
PO Box 799, Spring Hill, Qld. 4004
T (07) 3852 1771 **F** (07) 3252 9818
T.H. Jensen & Bowers Pty. Ltd. (Consulting Surveyors)
ABN. 52 010 872 607

© Copyright reserved to Jensen Bowers Group Consultants Pty Ltd