



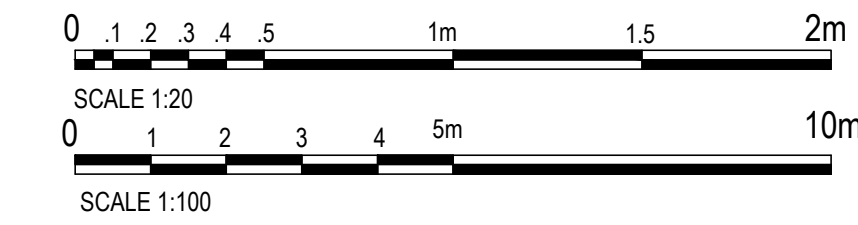

- LEGEND**
- BUILDING EXTENT
 - EXISTING BUILDING ROOF
 - EXISTING LOT BOUNDARY
 - EXISTING MAJOR CONTOUR (1.0m)
 - EXISTING MINOR CONTOUR (0.1m)
 - EXISTING SEWER
 - PROPOSED SEWER
 - PROPOSED DRIVEWAY
 - PROPOSED FOOTPATH
 - PROPOSED BUILDING

WARNING
BEWARE OF UNDERGROUND SERVICES
THE LOCATIONS OF UNDERGROUND SERVICES ARE APPROXIMATE ONLY AND THEIR EXACT POSITION SHOULD BE PROVEN ON SITE. NO GUARANTEE IS GIVEN THAT ALL EXISTING SERVICES ARE SHOWN.

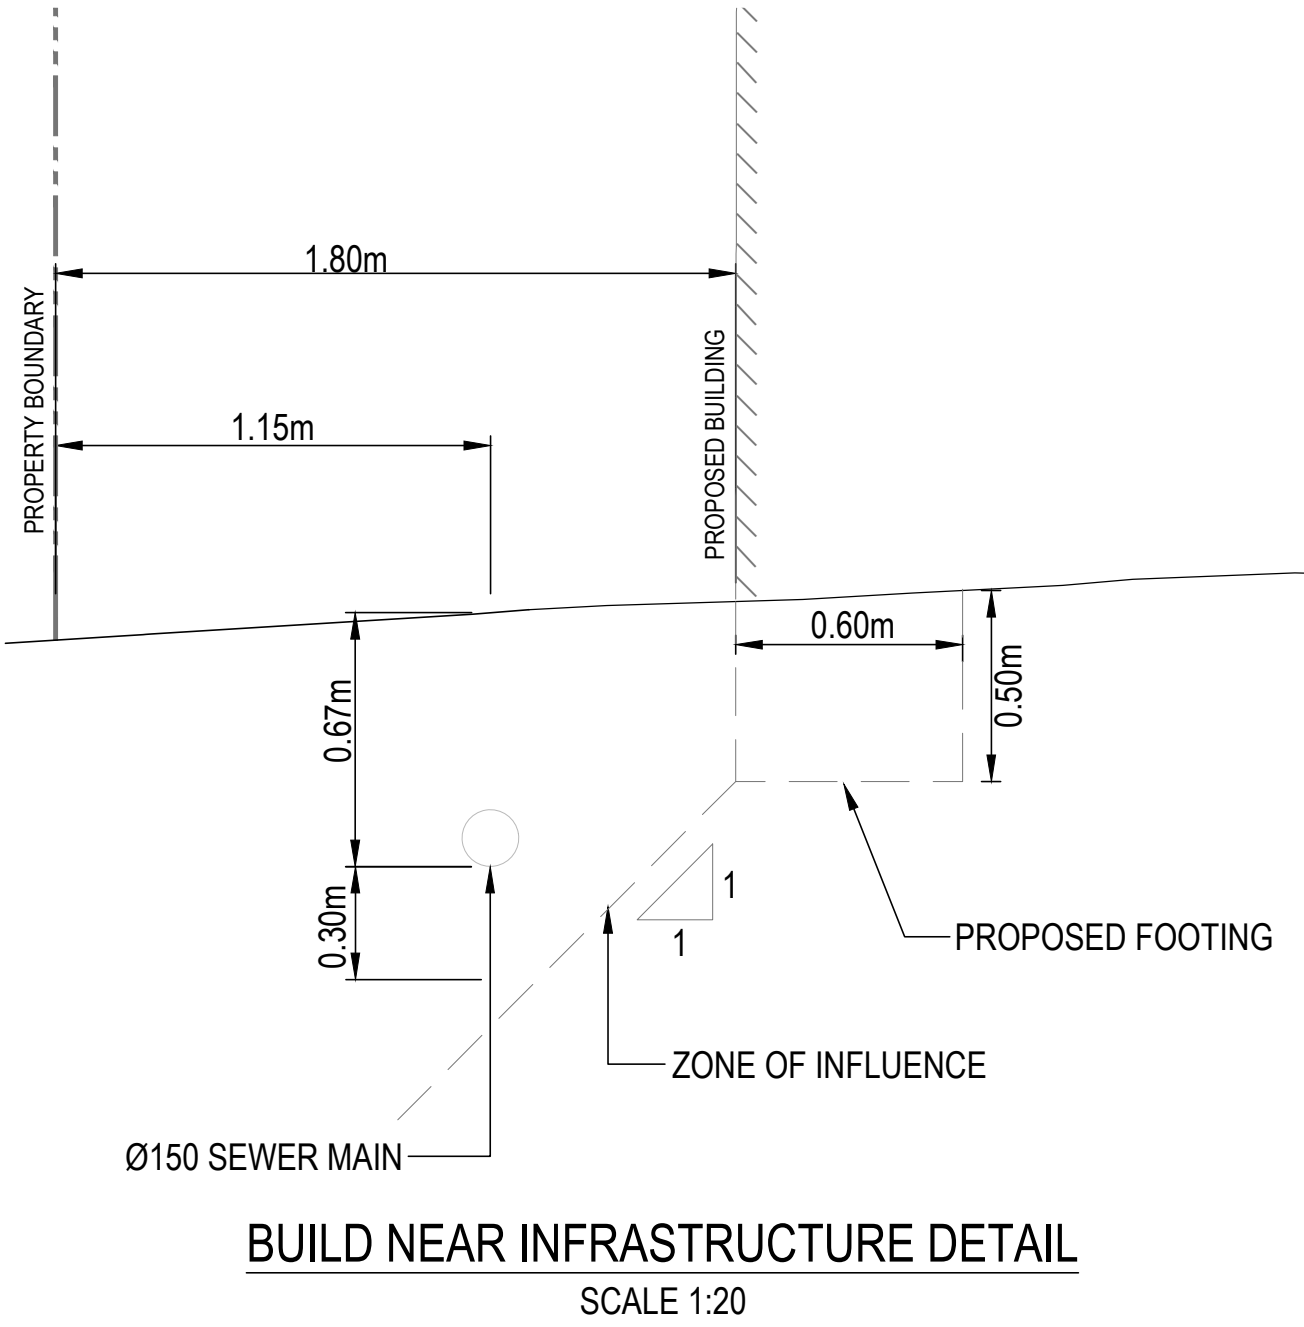

REVISIONS:					SCALE BAR				CLIENT OSSEN PROPERTY GROUP	PROJECT TITLE 1 INTO 2 LOT RESIDENTIAL SUBDIVISION 17 ELM AVENUE WOODRIDGE QLD 4114	DRAWING STATUS FOR APPROVAL NOT TO BE FOR CONSTRUCTION								
												PROJECT LEADER ML	DESIGNER HT	SIGNATURE C. KIRK	RPEQ: 19536 NER: 3053220				
												DRAFTSPERSON AK	SCALE AS SHOWN		SHEET SIZE A1				
												JOB No. BR262071	DRAWING No. SK03	REVISION A					
A	FOR APPROVAL				AK	27.07.26													
No.	REVISION DESCRIPTION				DRAWN	DATE													