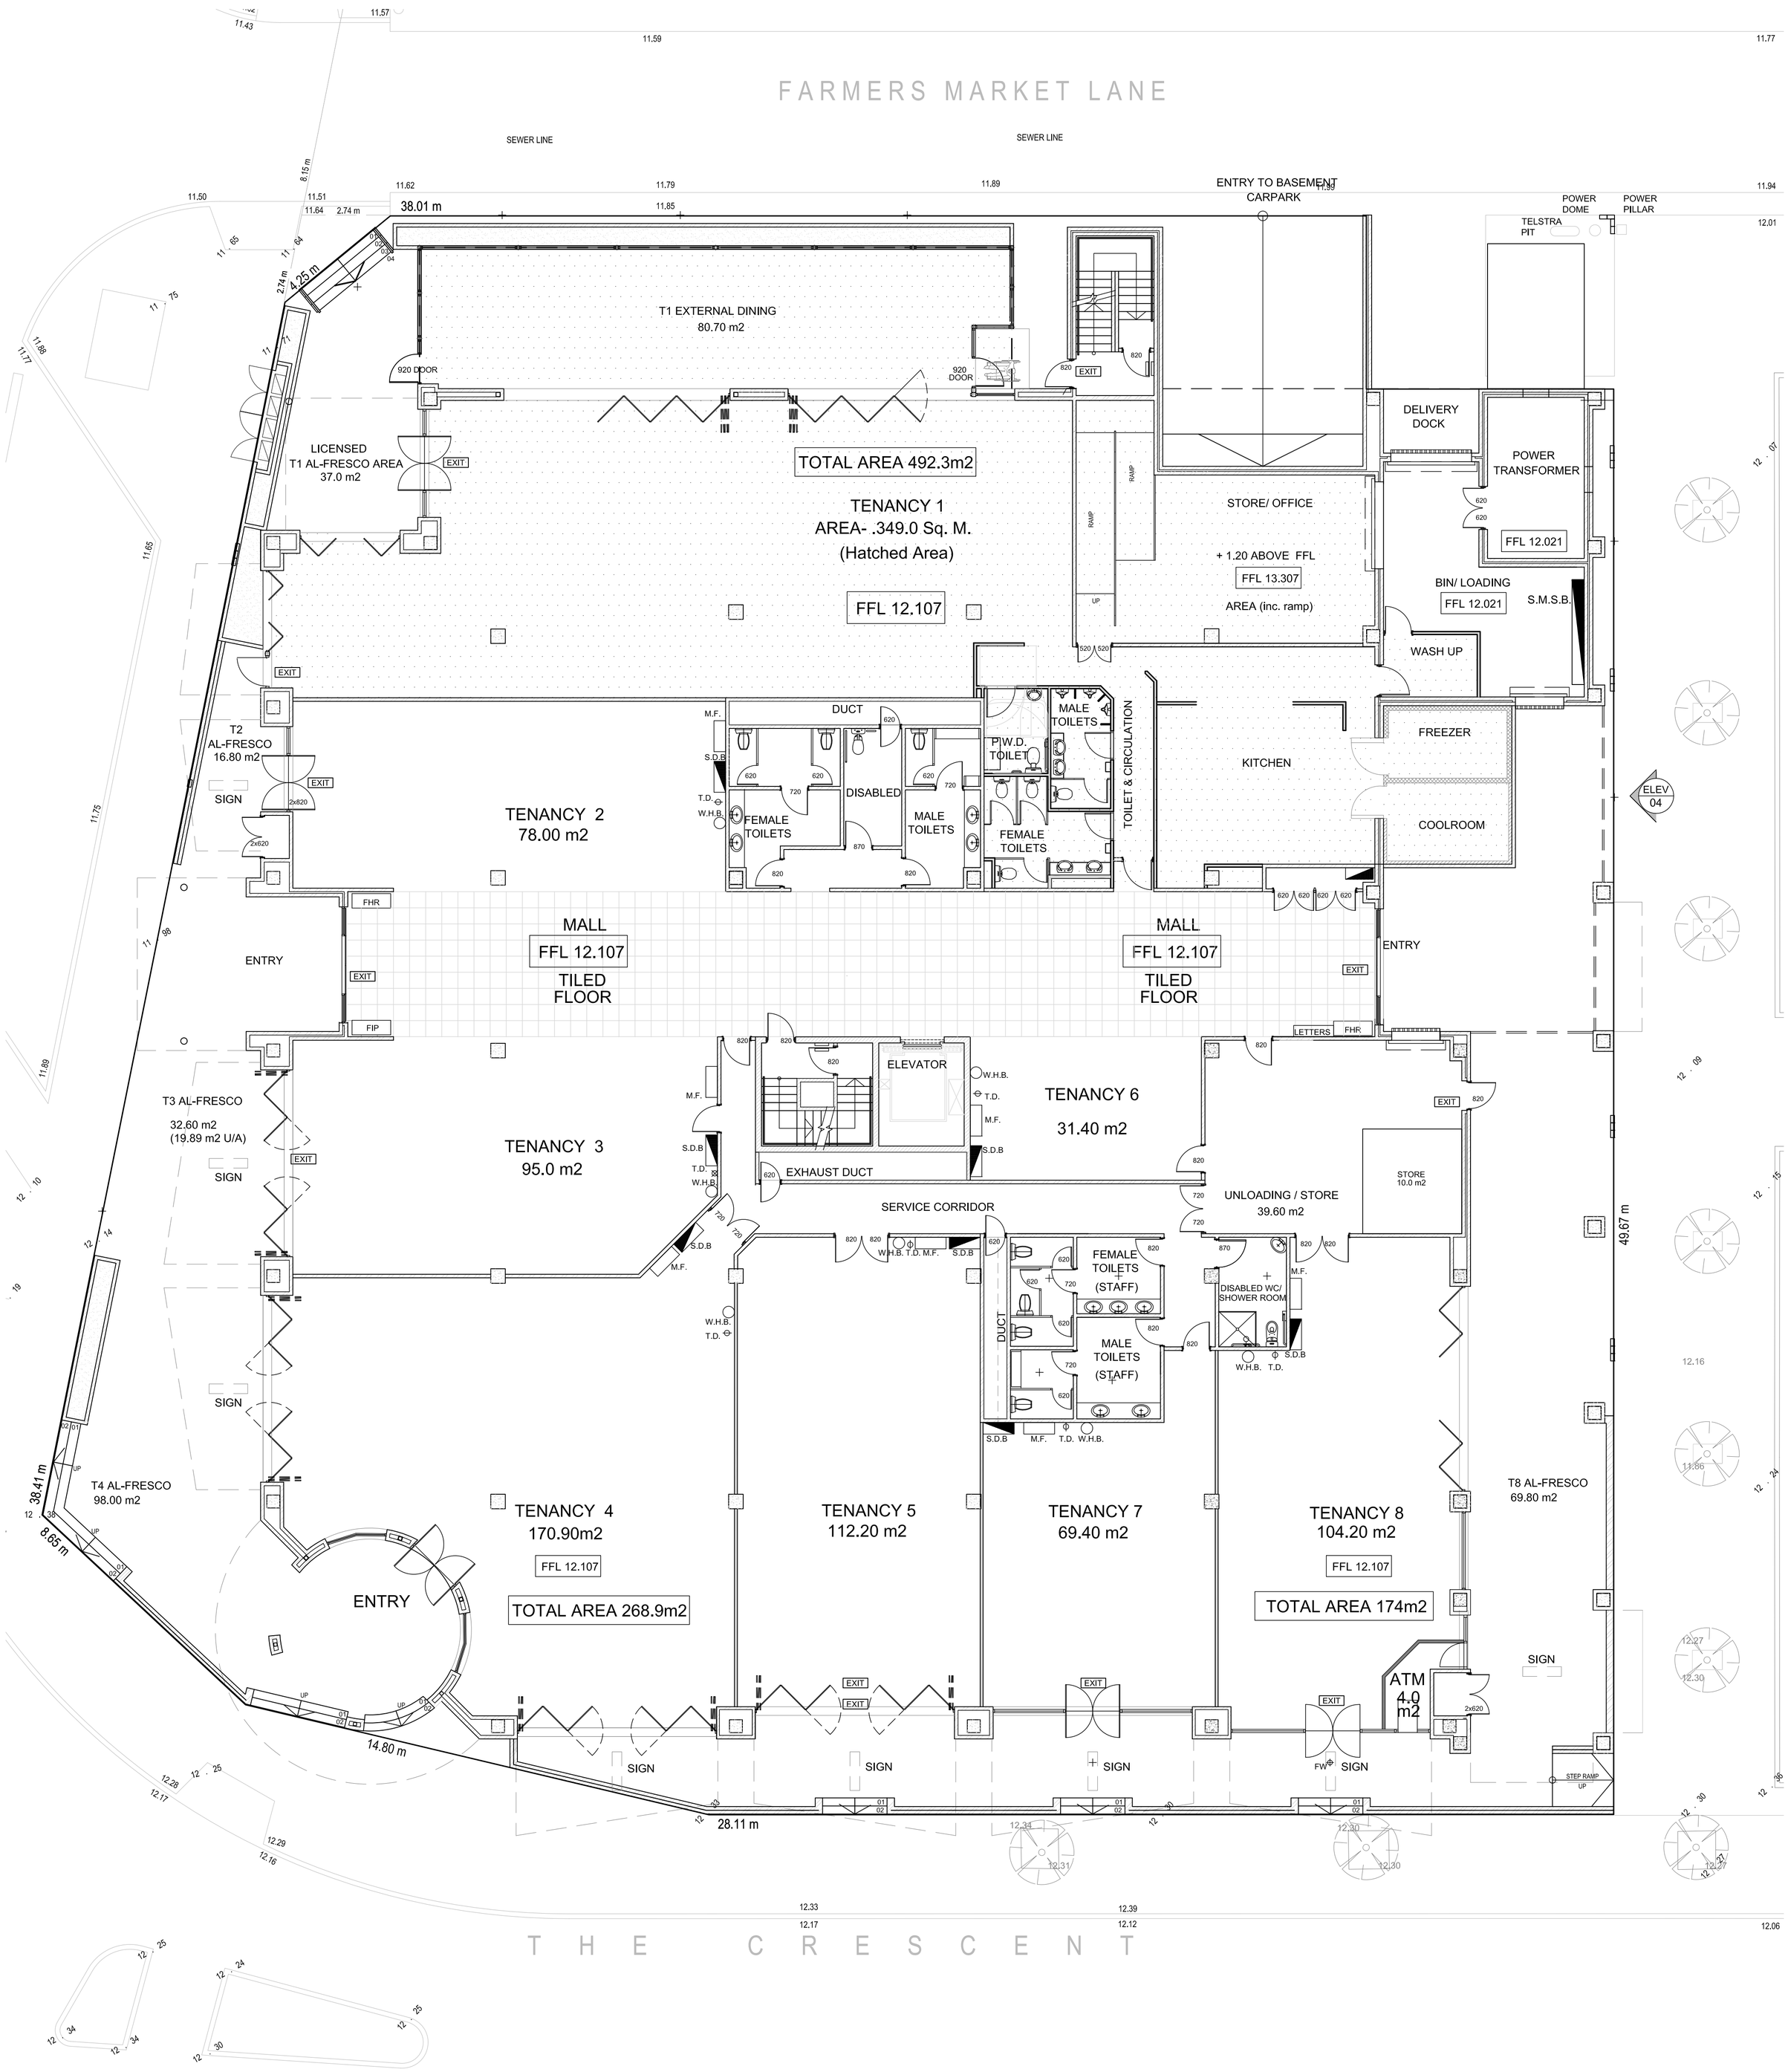

GROUND FLOOR PLAN

SCALE 1;100 (A1)

ERCEG MANAGEMENT PTY. LTD.
ABN 17 362 863 458
320 Lord Street, Perth W.A. 6000
Tel: (08) 9422 1888 Fax: (08) 9422 1818

J. Prestipino
BUILDING DESIGNS PTY LTD
320 Lord Street
Perth 6000
Telephone (08) 9422 1888 Facsimile (08) 9422 1818

PROJECT:

PROPOSED COMMERCIAL DEVELOPMENT TO BE BUILT ON LOT 412,THE CRESCENT, MIDLAND

DRAWING:

GROUND FLOOR MARKETING PLAN

© COPYRIGHT DO NOT SCALE DRAWING

DRAWN CPH	SHEET NO.	DRAWING NO. A1
DATE 16-04-2012	AMMENDMENT NO.:	
SCALE 1:100 (A1)	CHECKED JP	PROJECT NO. 087-74