NOTE:

SERVICES AND FEATURES LOCATED ON THIS PLAN ARE AS INSTRUCTED BY OUR CLIENT
NO RESPONSIBILITY IS TAKEN TO ANY THIRD PARTY RELYING ON INFORMATION CONTAINED IN THIS PLAN

NO ATTEMPT HAS BEEN MADE TO LOCATE UNDERGROUND SERVICES
IF EXCAVATION WORKS ARE REQUIRED ON SITE THEN FURTHER INVESTIGATION
MUST BE UNDERTAKEN INCLUDING USING "DIAL BEFORE YOU DIG"

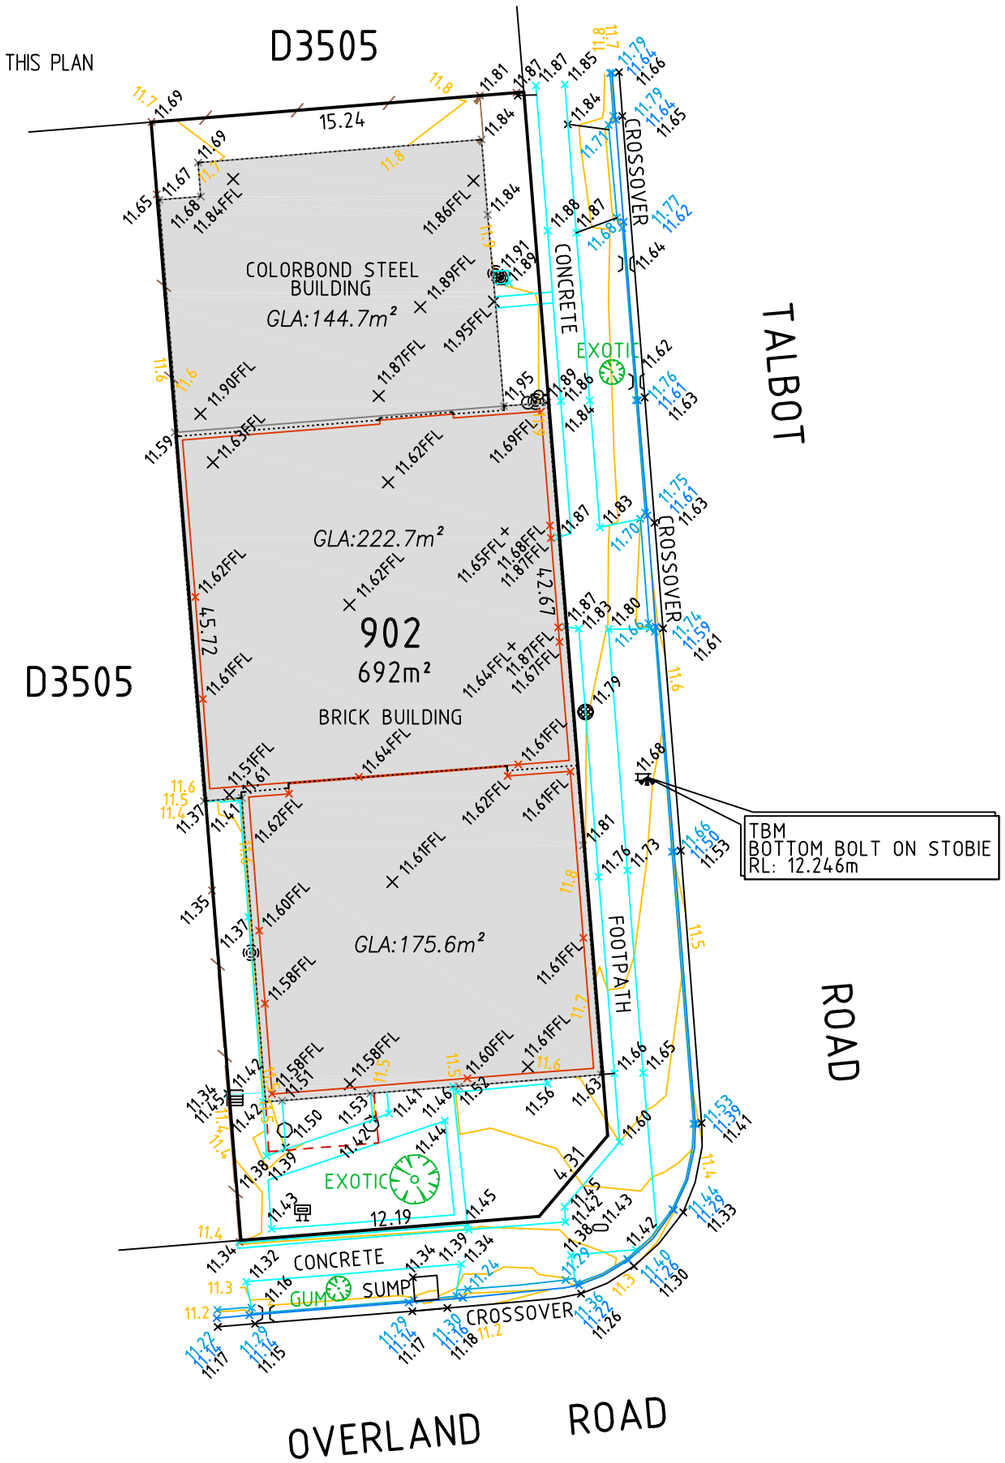

SCALE
0 2.5 5 10 15 20 25 METRES

CONTOUR INTERVAL: **0.100m**

Michael Grear Surveys
Licensed & Engineering Surveyors
www.mgsurveys.com.au

5 Gulfview Road
Blackwood SA 5051
Phone: (08) 8278 8732

17B-19A Darling Tce
Whyalla SA 5600
Phone: (08) 8644 2040

©COPYRIGHT

A	GLA AREAS SHOWN	MW	18/7/17
B			
C			
D			
E			
F			
	REVISIONS	BY	DATE

LEGEND

SURVEY STATION
PSM
TBM / BENCH MARK
STOBIE
WATER METER
TELSTRA PIT
SEWER PIT
DOMESTIC SUMP
MAIL BOX
DOMESTIC OUTLET
WOODEN POLE
DOWNPIPE
TAP
GRATING
+99.99FFL FINISHED FLOOR LEVEL
EDGE OF BITUMEN
FENCE
MAIN INTERNAL WALLS
CONCRETE
BRICK PAVERS
GUTTER
TOP KERB
VERANDAH
GATE
BUILDING
BOUNDARY

CLIENT: FOX LOCKYER PTY LTD		JOB NUM: 2017118	
SURVEYED: JL/JN		DATE: 12-7-17	
DRAFTED: JL		DATE: 13-7-17	
CHECKED: MG		DATE: 14-7-17	
COORDINATES: LOCAL		HEIGHT DATUM: AHD	

70 OVERLAND ROAD
CROYDON PARK
DETAIL AND CONTOUR SURVEY

DRAWING REF: 2017118-1 | REV A | PAGE 1 OF 1 | A3