LEVEL TWO

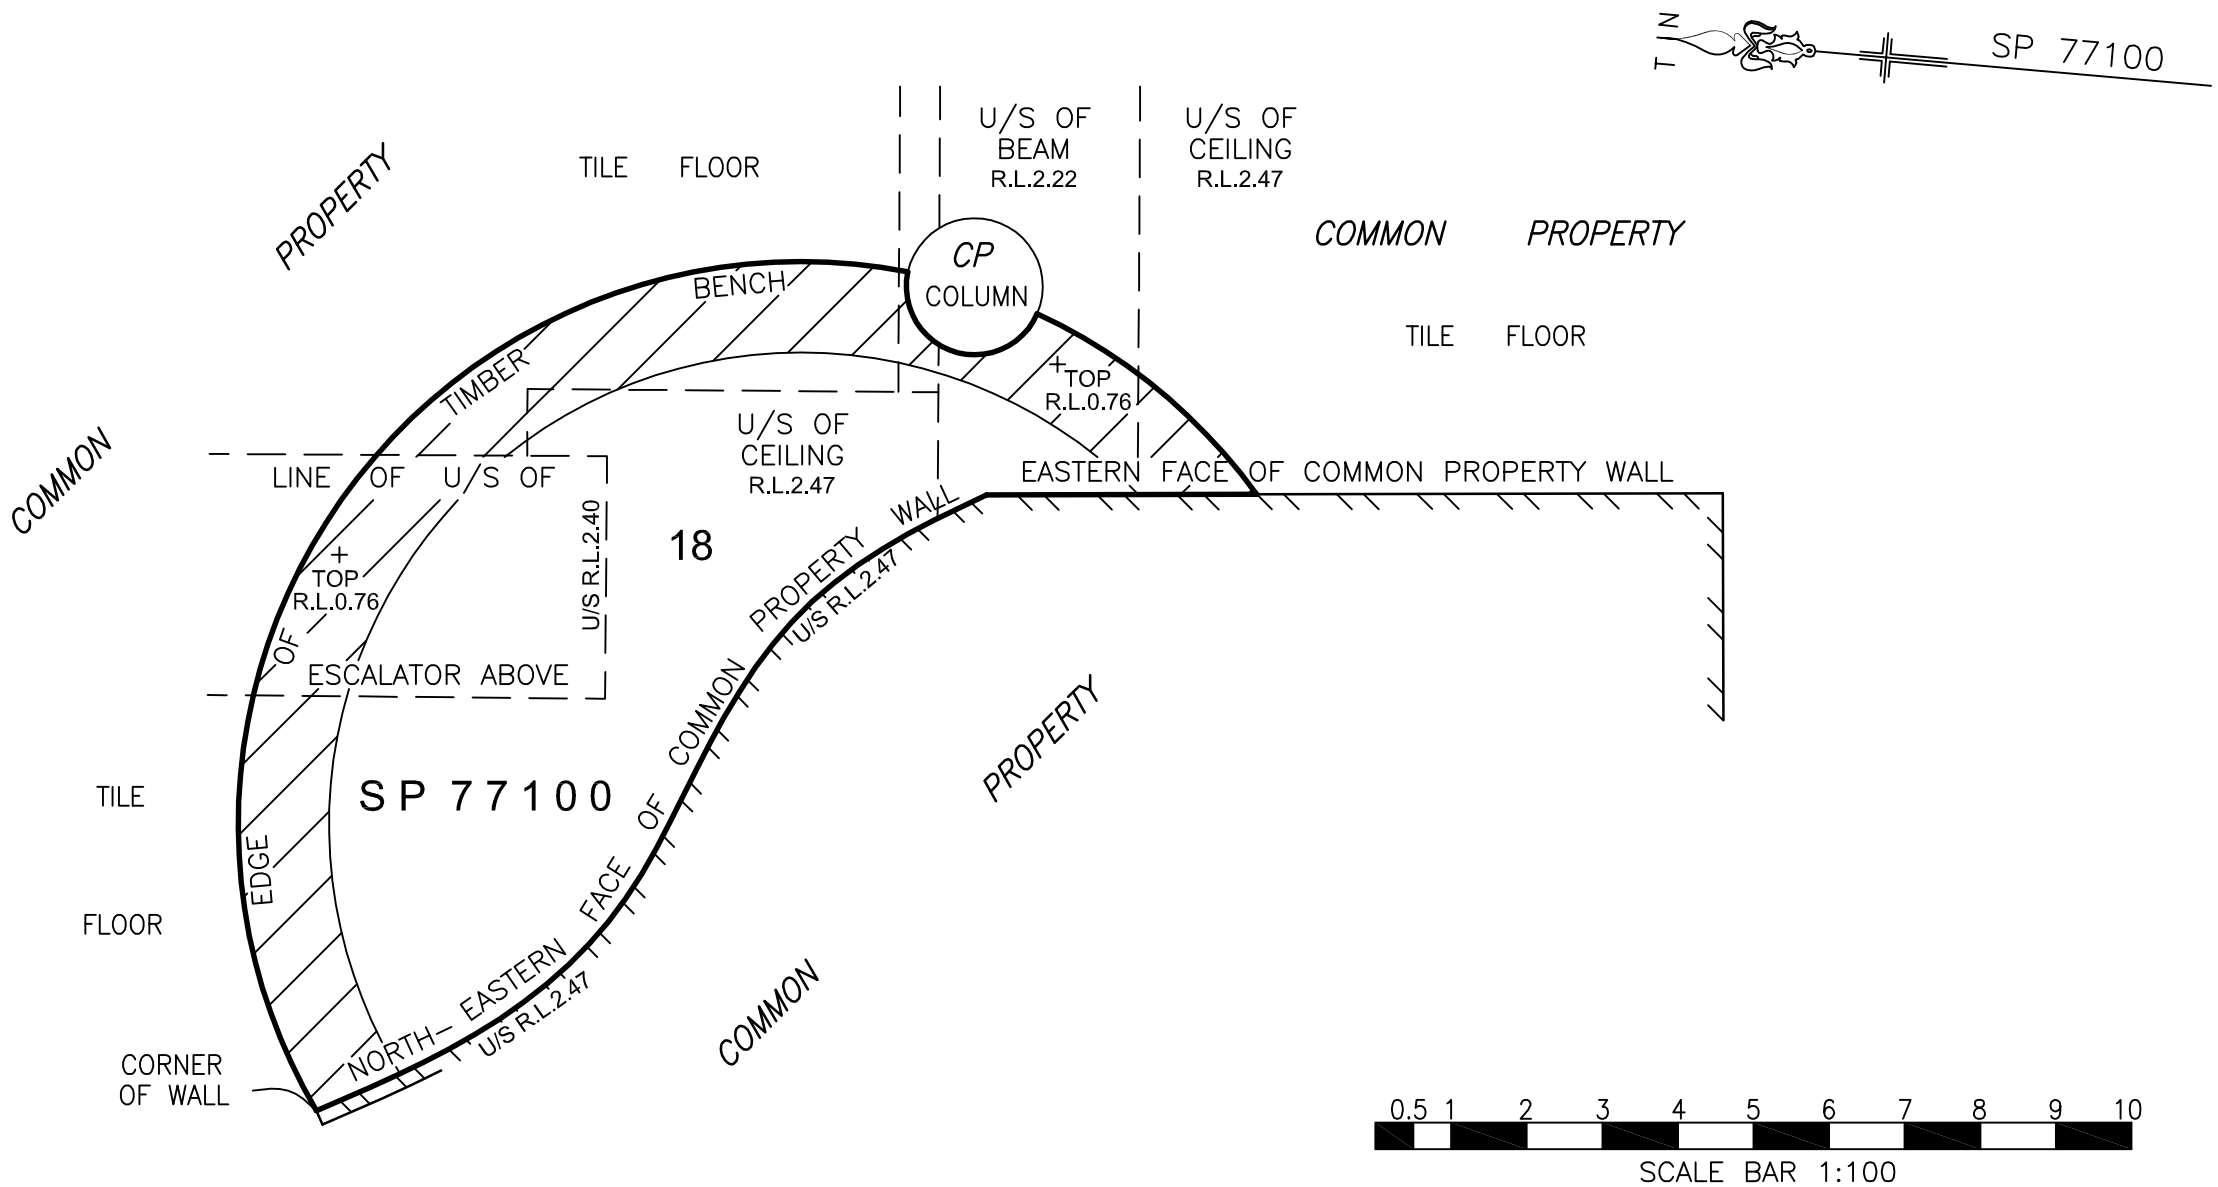

LEVELS ARE RELATED TO THE TILE FLOOR AS R.L.0.0

LOT 18 SP 77100 IS 17m²

LOT 18 IS LIMITED IN HEIGHT TO 2.4 ABOVE ITS FLOOR EXCEPT WHERE COVERED

ISSUE	DATE	AMENDMENT

TITLE: PLAN SHOWING SELECTED DETAIL & LEVELS OVER LOT 18 IN SP 77100 AT No.1 DIXON ST, SYDNEY

LGA: SYDNEY		REFERENCE: 37817	
CLIENT : MR. FREDRICK DELON		DATE: 18-10-13	SHEET
SCALE (AT A3) 1:50	DATUM : -	SURVEYOR: JH	1

Higgins Surveyors
PROPERTY & DEVELOPMENTS CONSULTANTS

A.B.N. 39 003 853 094
LEVEL 1, SUITE 1.02
8 WEST STREET NORTH SYDNEY
PO BOX 1269
QVB SYDNEY 1230

PH +61 2 9264 8044
FAX +61 2 9267 5468
admin@higginssurveyors.com.au