
A4

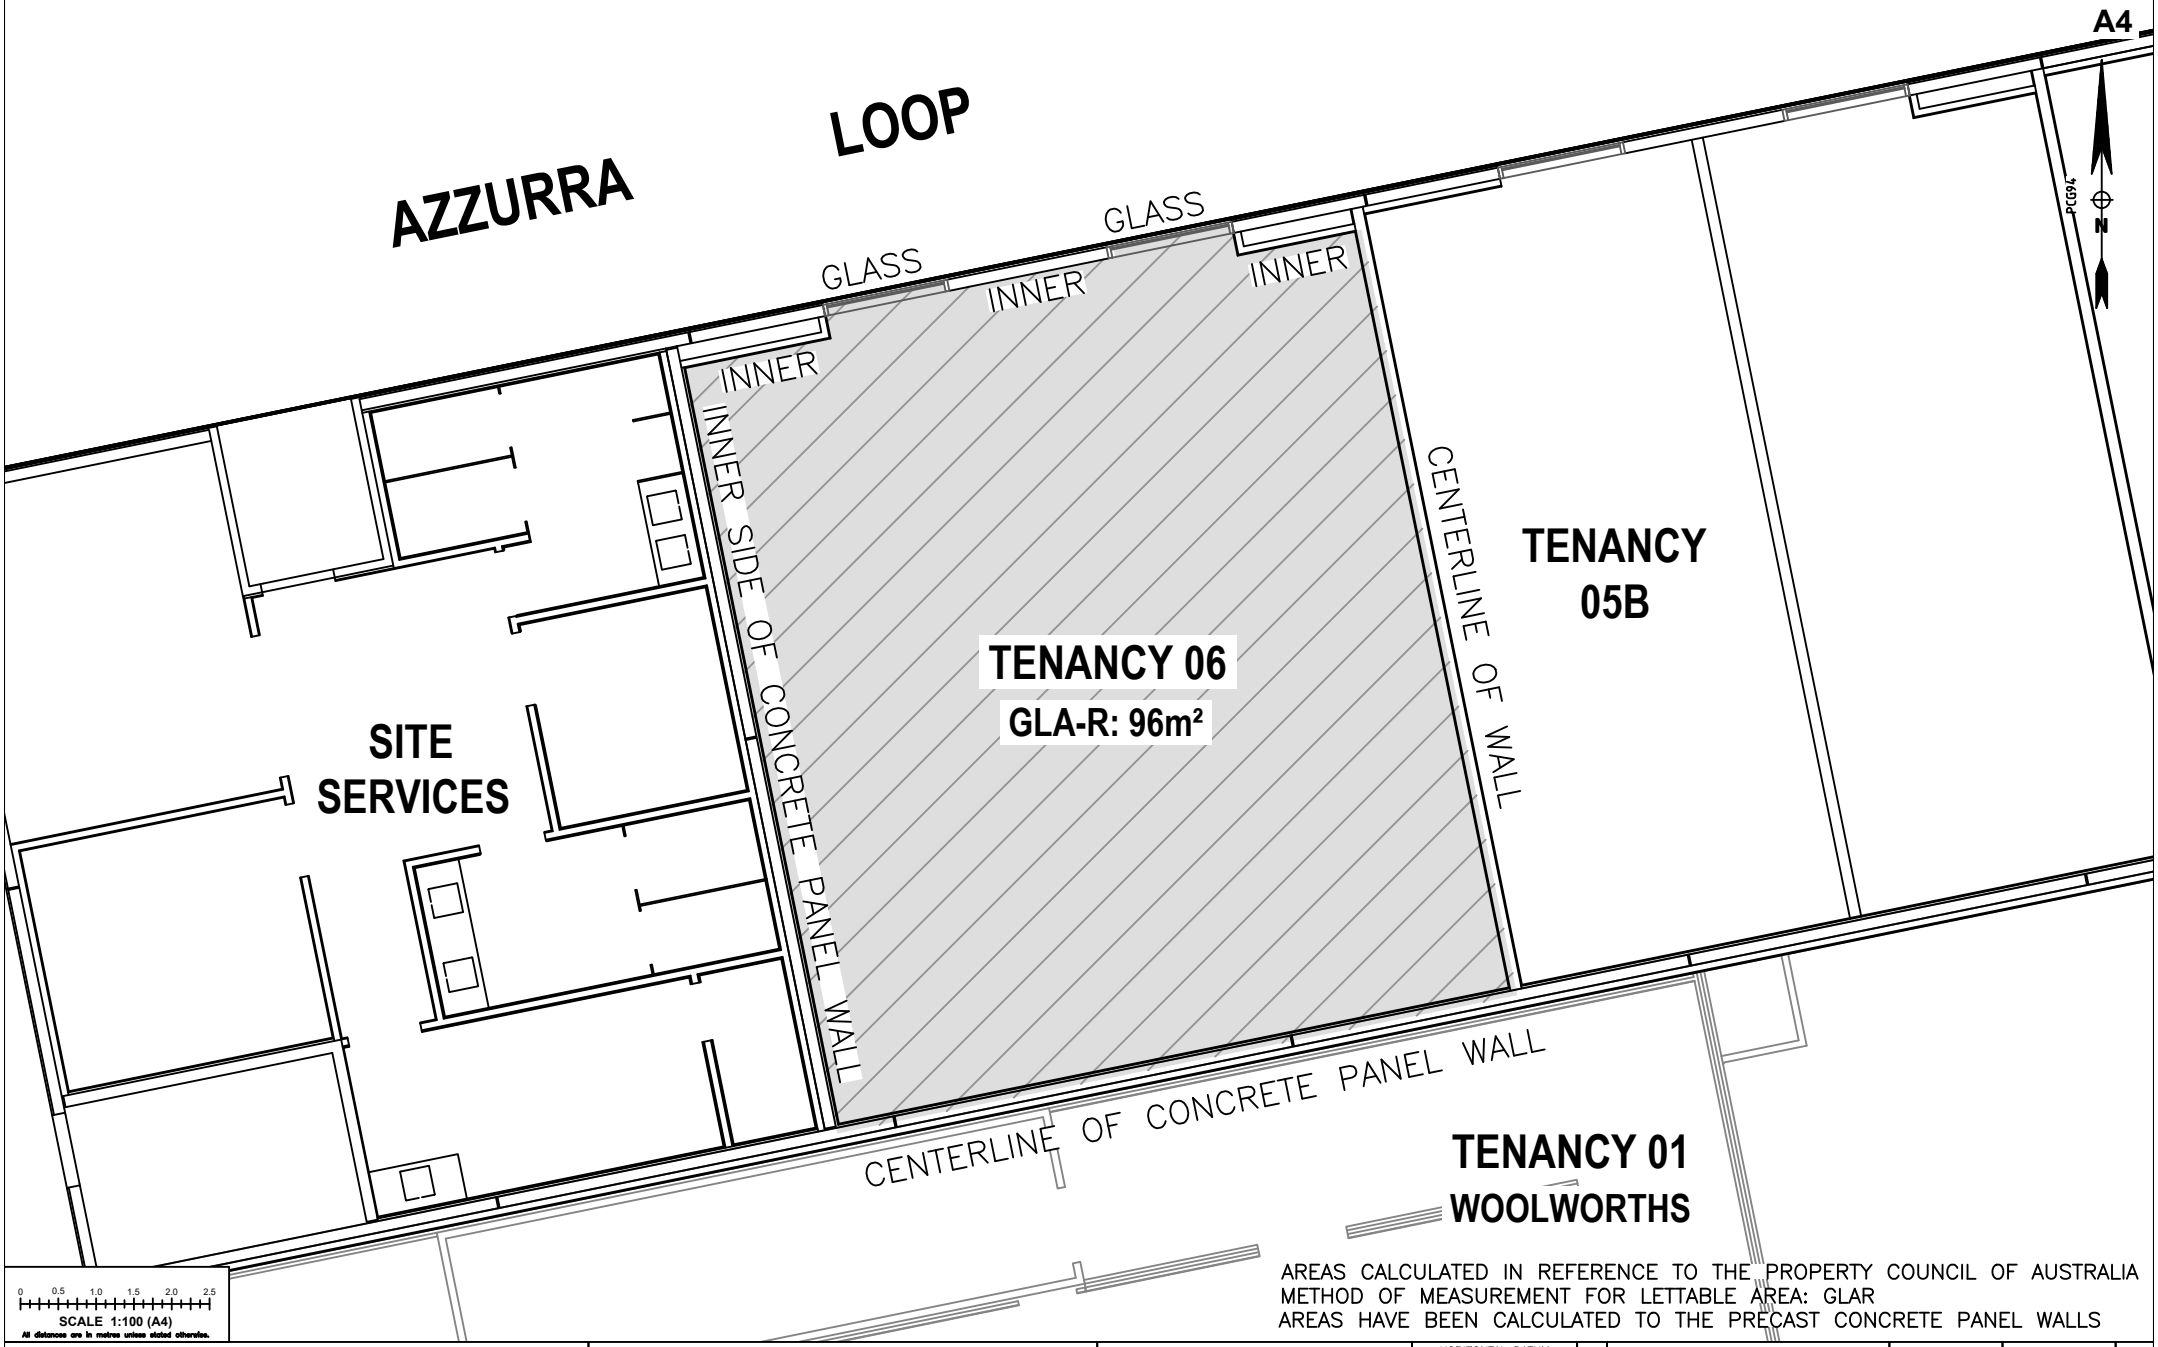

0 0.5 1.0 1.5 2.0 2.5
SCALE 1:100 (A4)
All distances are in metres unless stated otherwise.

AREAS CALCULATED IN REFERENCE TO THE PROPERTY COUNCIL OF AUSTRALIA METHOD OF MEASUREMENT FOR LETTABLE AREA: GLAR
AREAS HAVE BEEN CALCULATED TO THE PRECAST CONCRETE PANEL WALLS

LPD SURVEYS

LICENSED LAND SURVEYORS
LAND - PROPERTY - DEVELOPMENT
ENGINEERING & CONSTRUCTION
www.lpdsurveys.com.au

This drawing is and shall remain the property of LPD Surveys. Unauthorised use of this drawing in anyway is prohibited. The use or copying in whole or part without the permission of LPD Surveys constitutes a copyright infringement. ©

CLIENT: Multiriver Pty Ltd c/o Erceg Management

TITLE: GLA-R LEASE AREA PLAN OF
TENANCY 6 - LOT 702 ON DEPOSITED PLAN 421745
#4 AZZURRA LOOP, TWO ROCKS

LOCAL AUTHORITY: CITY OF WANNEROO

12d FILE: TWO ROCKS LEASE – TENANCY 6

JOB No.	PLAN TYPE	DWG#	REV
25:1116-03	MISC	006	B

HORIZONTAL DATUM PCG94
VERTICAL DATUM N/A
CONTOUR INT N/A
SHEET # 1 OF 1

REV.	DESCRIPTION	SURVEY BY/DATE	DRAWN BY/DATE	CHK
B	ANNOTATION CHANGE	N/A	BC 02/07/2026	JD
A	INITIAL ISSUE	JD 26/05/2026	BC 15/06/2026	JD